


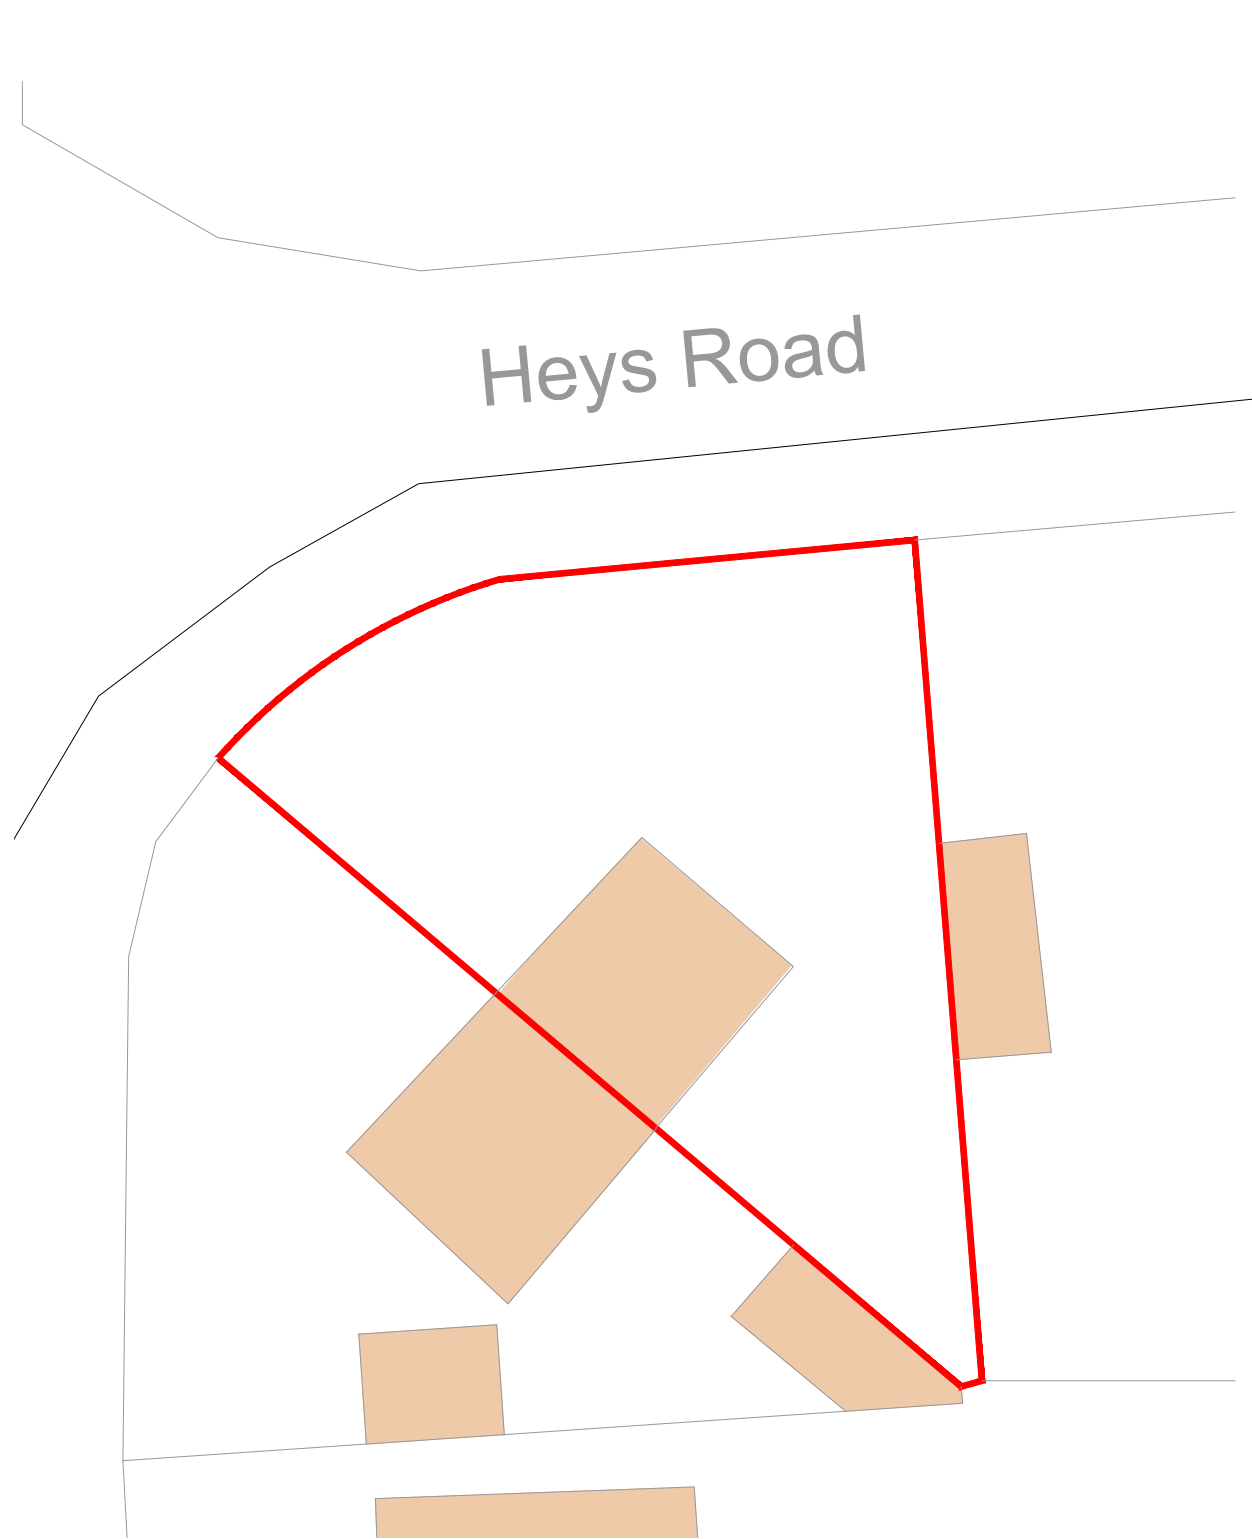

EXISTING - Site Plan Scale 1:500



PROPOSED - Site Plan Scale 1:500



ARCHITECTURE

www.m1architecture.co.uk
T:0161 327 2011
M:07506237914

House Extension

2240

Sp

Site plan 1:200@A3
Existing & Proposed

132 Heys Road, M25 1PB