




C

B

A

P:\Project_29\07_2024\202407_29_9:55:34 AM By: Greenley, Isabelle
ORIGINAL SHEET - ISO A3 \\\mcr-vfp-a-001.corp.adn\mcr\projects\332610688\100_004d

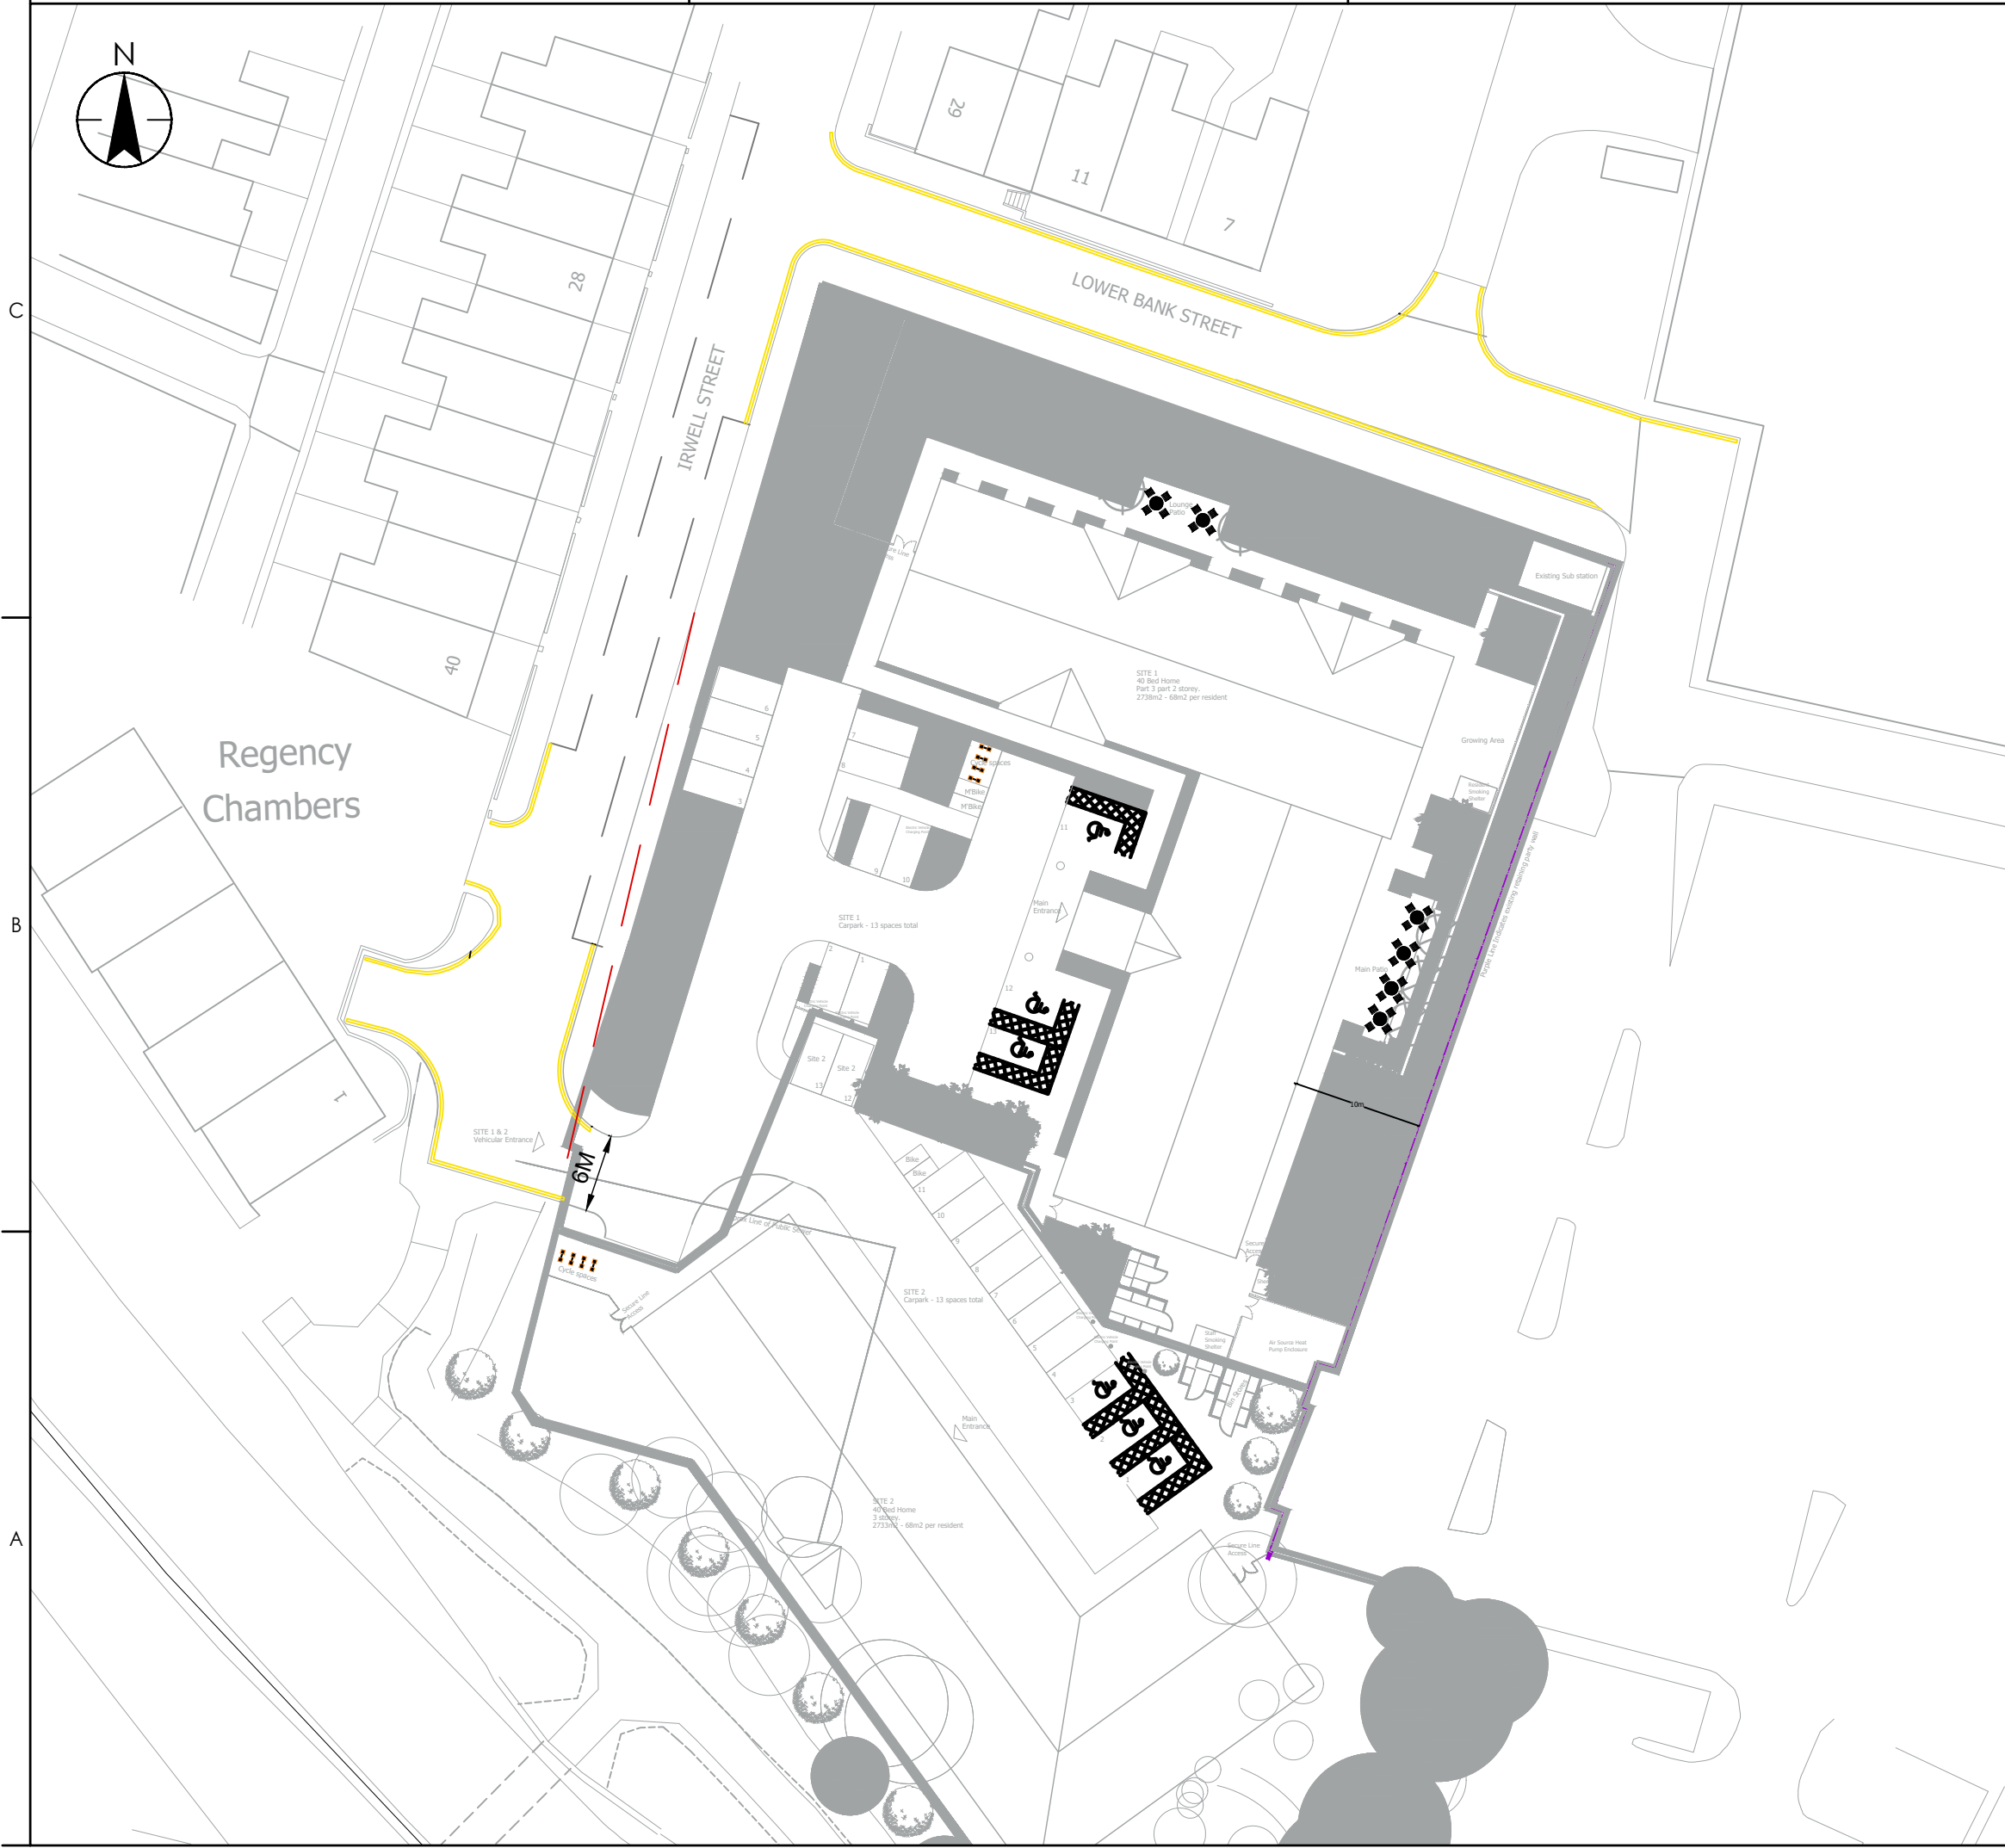

Stantec

Stantec UK Limited
61 Oxford Street
Manchester
M1 6EQ
Tel. +44 161 245 8900
www.stantec.com/uk

Copyright Reserved

The Contractor shall verify and be responsible for all dimensions. DO NOT scale the drawing.
Any errors or omissions shall be reported to Stantec without delay.
The Copyrights to all designs and drawings are the property of Stantec.
Reproduction or use for any purpose other than that authorised by Stantec is forbidden.

Notes

UTILITIES NOTE: The position of any existing public or private sewers, utility services, plant or apparatus shown on this drawing is believed to be correct, but no warranty to this is expressed or implied. Other such plant or apparatus may also be present but not shown. The Contractor is therefore advised to undertake their own investigation where the presence of any existing sewers, services, plant or apparatus may affect their operations.

NOTES

1. DRAWING BASED ON 'PROPOSED SITE PLAN',
(DRAWING REFERENCE WBA-SI-ZZ-DR-A-PL-003-P15),
RECEIVED FROM WATSON BATTY ARCHITECTS,
JULY 2024.

KEY

2.4M X 43M VISIBILITY SPLAY

D	UPDATED SITE LAYOUT	IG	BL	2024.07.29
C	UPDATED SITE LAYOUT	IG	BL	2024.03.13
B	UPDATED DRAWING	IG	BL	2024.03.01
A	UPDATED SITE LAYOUT	IG	ML	2024.01.31

Issued/Revision By Appd YYYY.MM.DD

	IG	IG	BL	2024.01.15
	Dwn.	Dsgn.	Chkd.	YYYY.MM.DD

Issue Status

S2 - FOR INFORMATION

This document is suitable only for the
purpose noted above.
Use of this document for any other
purpose is not permitted.

Client/Project Logo



Client/Project

EXEMPLAR, BURY

Title

PROPOSED SITE ACCESS VISIBILITY SPLAY

Project No.	A3 Scale
332610688	1:500

Revision	Drawing No.
D	332610688/100/004