


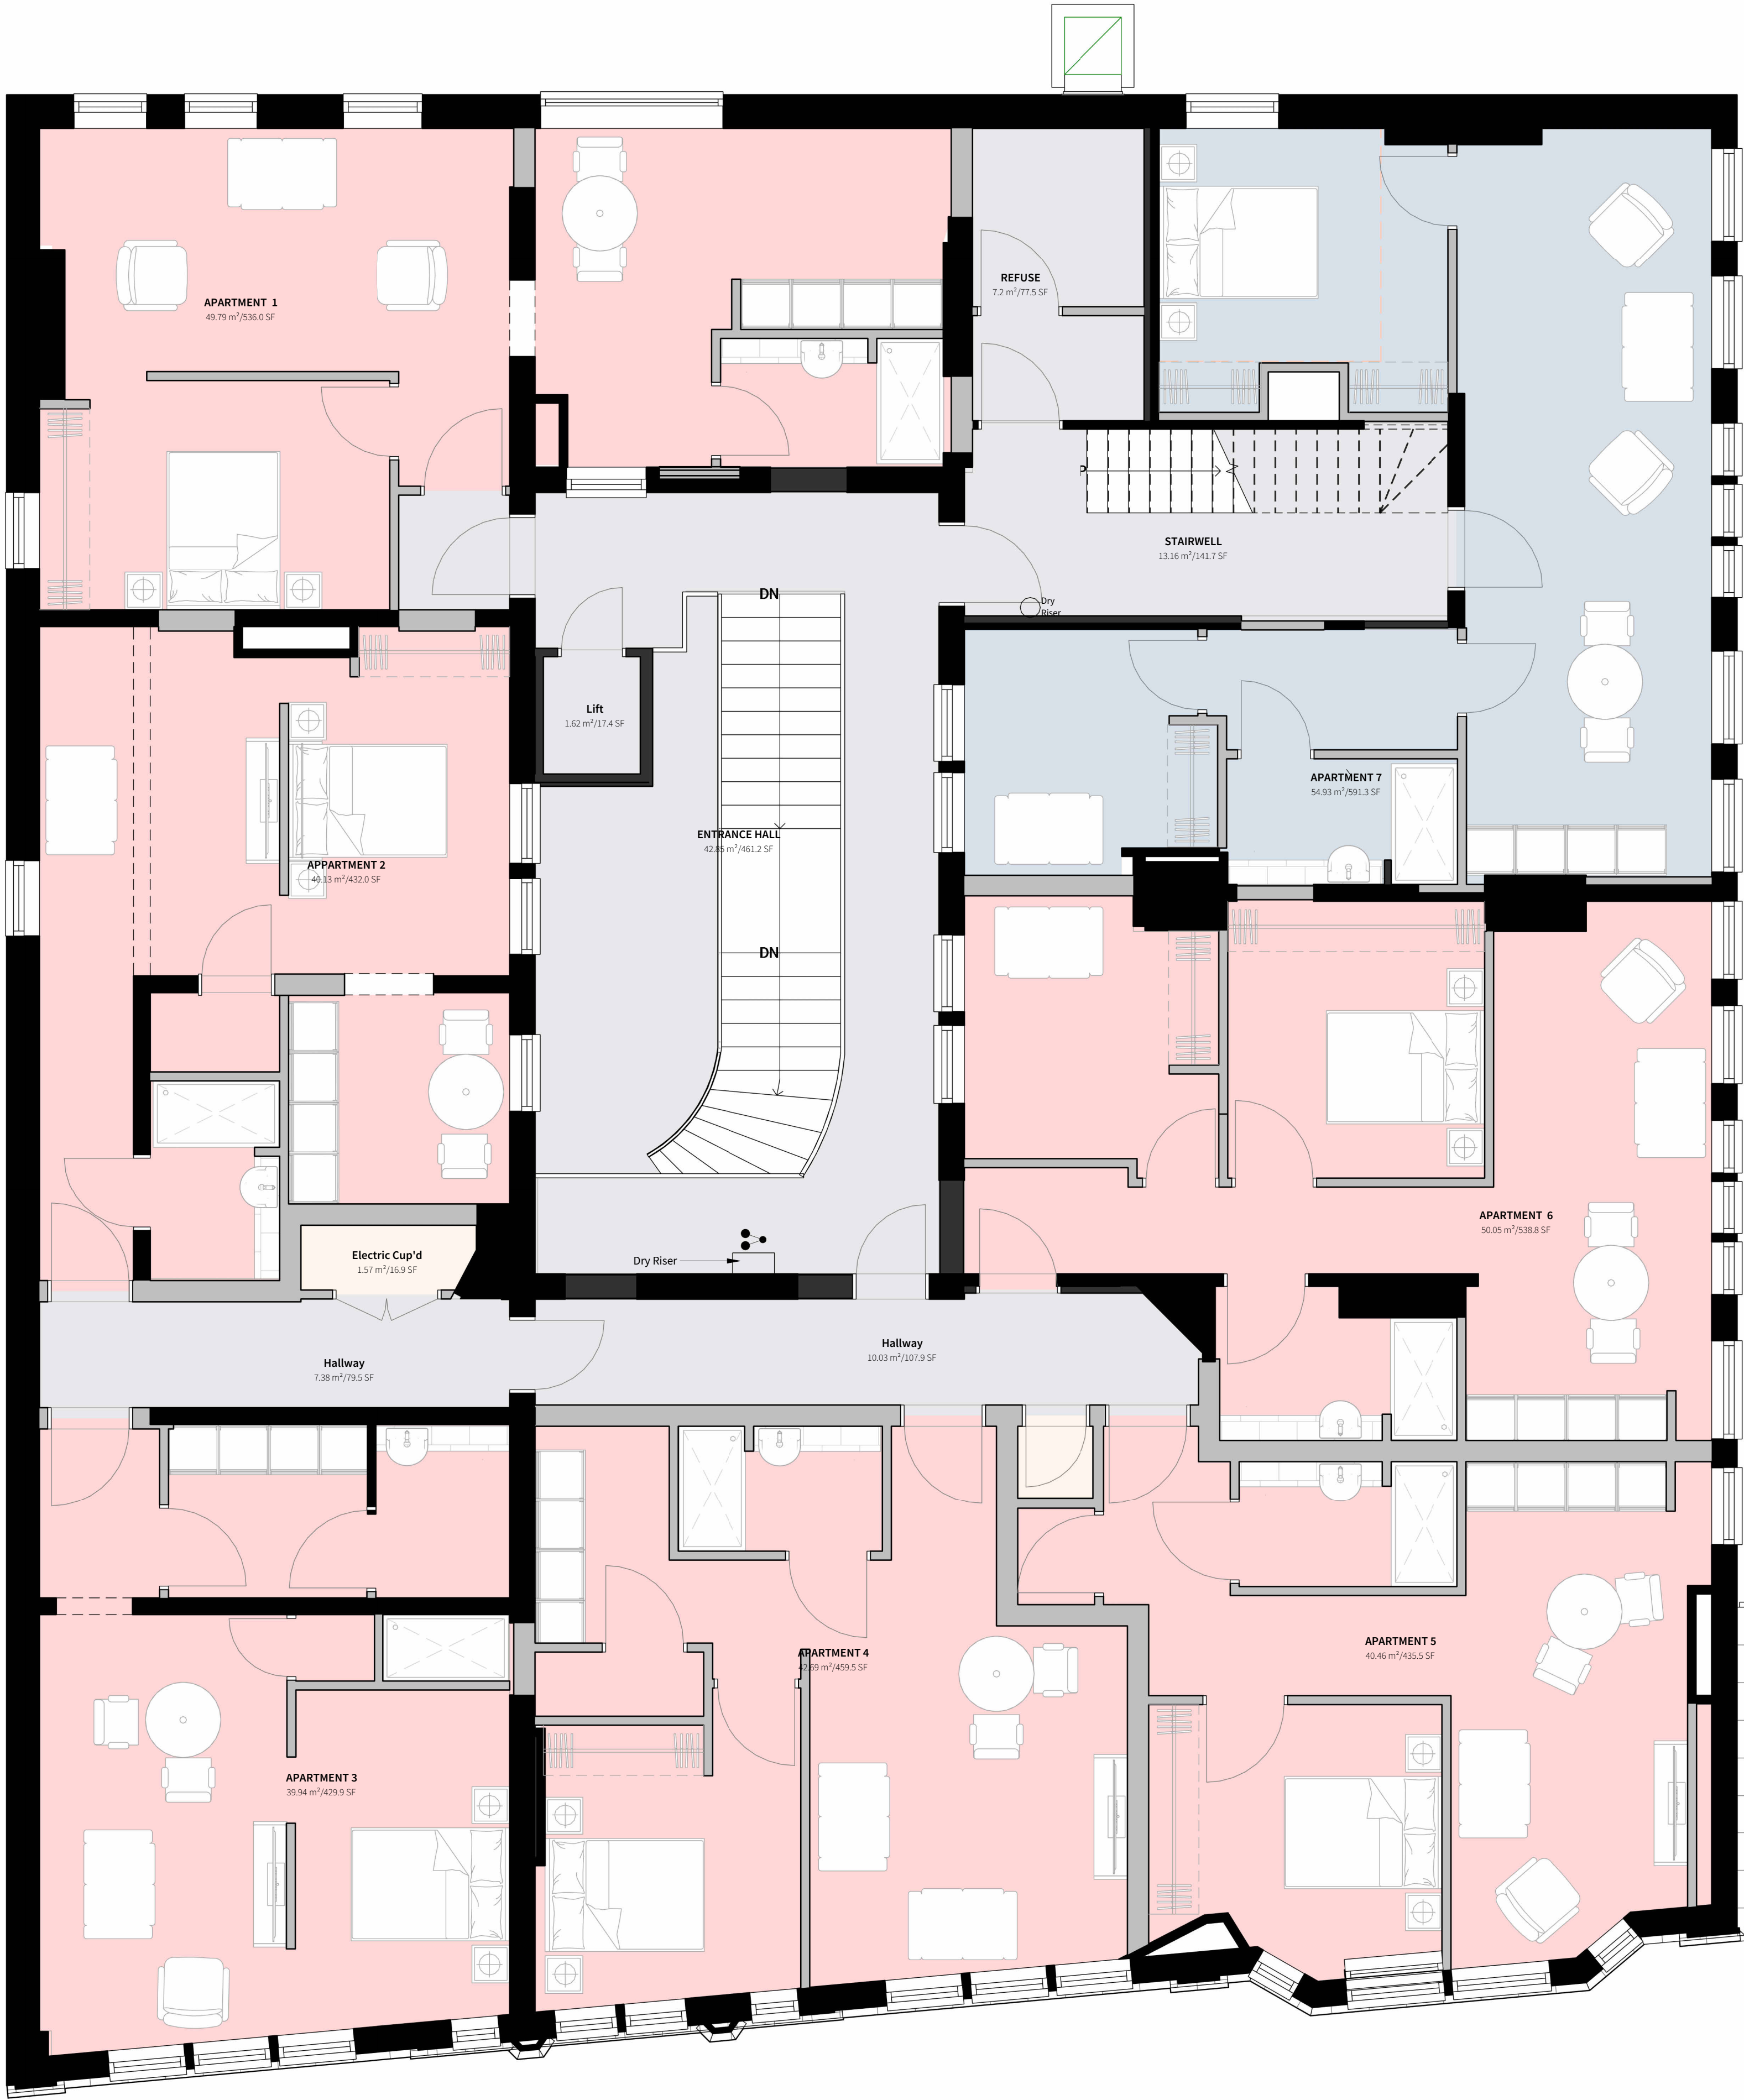

1 PROPOSED - FIRST FLOOR PLAN
1:50

0m1m2m3m4m

Drawing Scale 1:50 @ A1

GENERAL NOTES

1.

Contractor must ensure that all work on site is carried out in a safe & satisfactory manner, in accordance with Health & Safety At Work Act 1974, COSHH Regulations 2002 & requirements of C.D.M.

2.

Structural Design shown in abeyance - refer to Structural Engineer's drawings and specifications.

3.

Mechanical & Electrical shown in abeyance - refer to M&E Engineer's drawings and specifications.

4.

All dimensions shown are to wall structure (Block/Stud) unless otherwise stated.

5.

Survey information based off previous architects work & on site dimension checks. Any inaccuracies found on site should be reported back to the architect (Four) and project manager for review.

Apartment Schedule

Name	Area
01-First Floor	
APARTMENT 3	39.94 m²
APARTMENT 4	42.69 m²
APARTMENT 5	40.46 m²
APARTMENT 7	54.93 m²
APARTMENT 1	49.79 m²
APARTMENT 6	50.05 m²
02-Second	
APARTMENT 8	51.41 m²
APARTMENT 9	40.19 m²
APARTMENT 10	39.47 m²
APARTMENT 11	42.66 m²
APARTMENT 12	39.83 m²
APARTMENT 13	50.57 m²
APARTMENT 14	55.16 m²
03-Third	
APARTMENT 10	50.66 m²
14	647.82 m²