

SD8113
413456
381236

381200

381100

381000

380900

380823

SD8013
413456

413400


413400


413300

413300


413200

413200

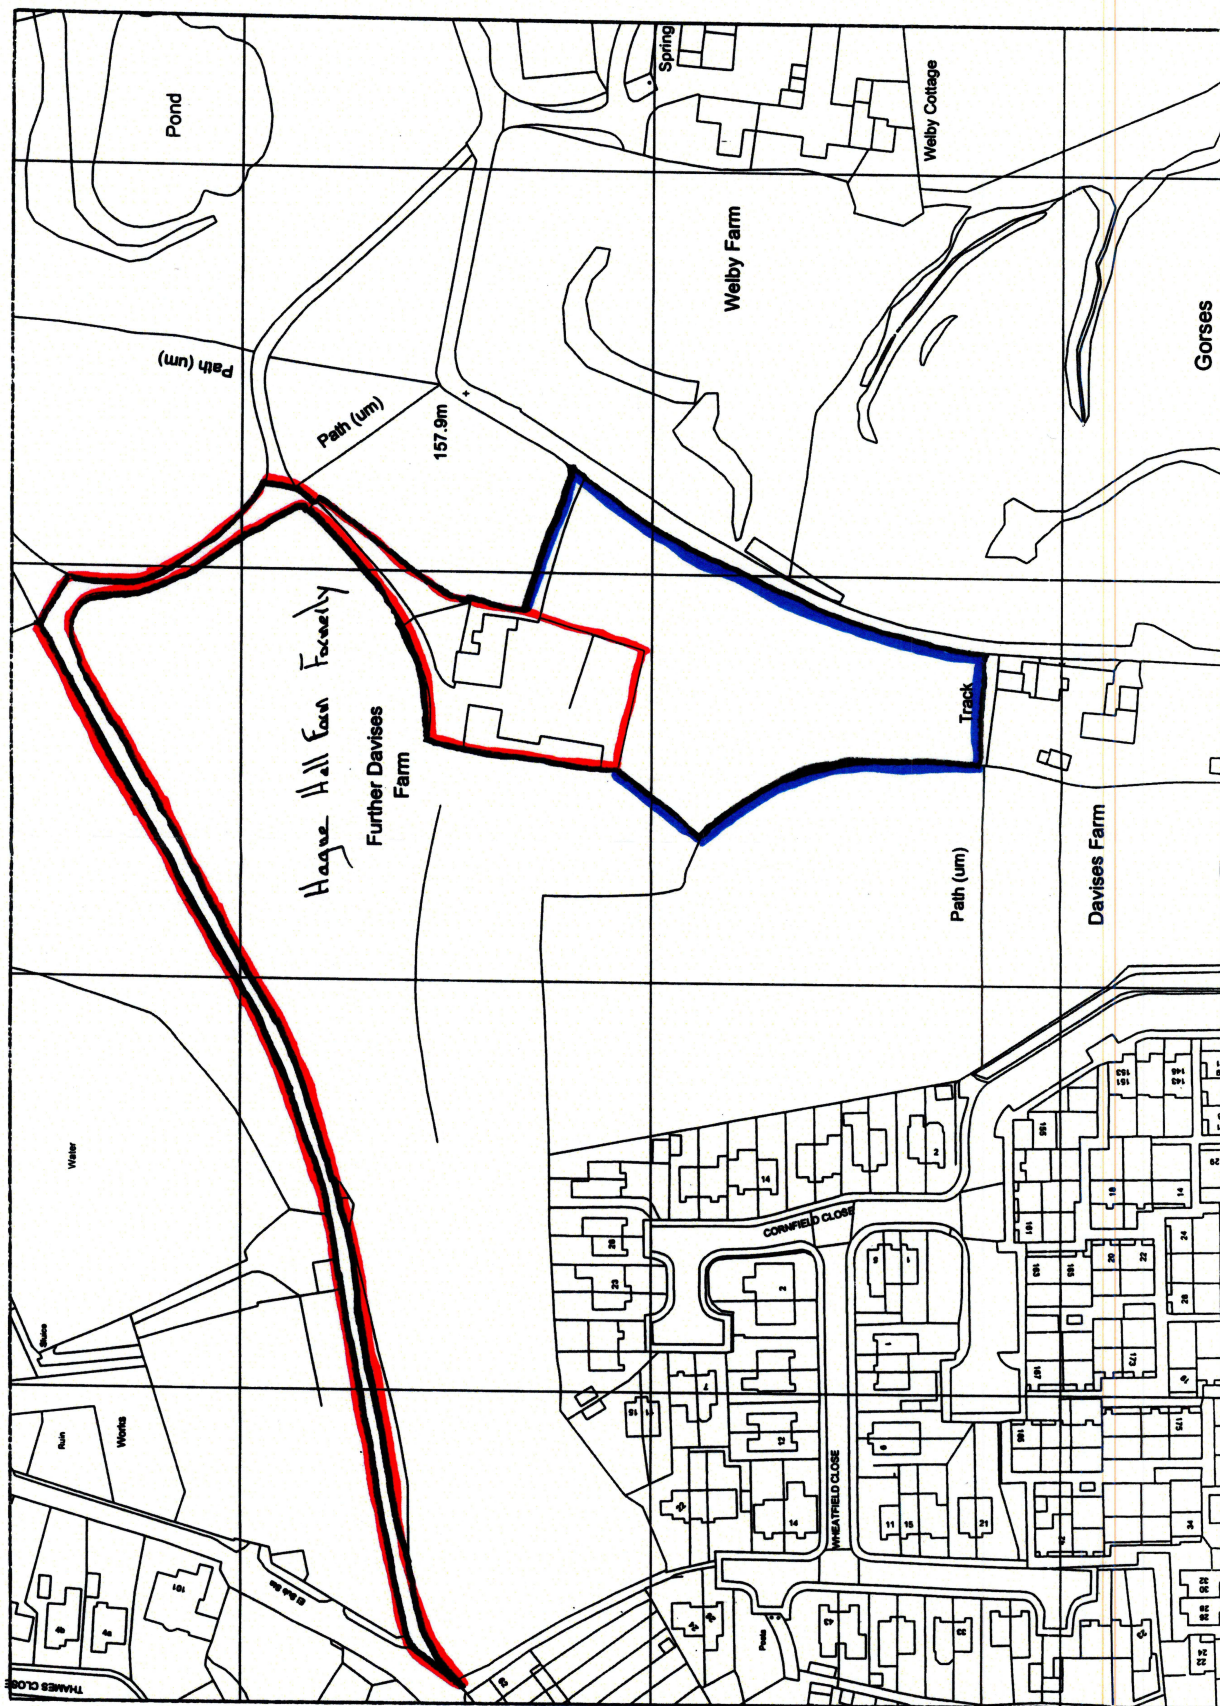

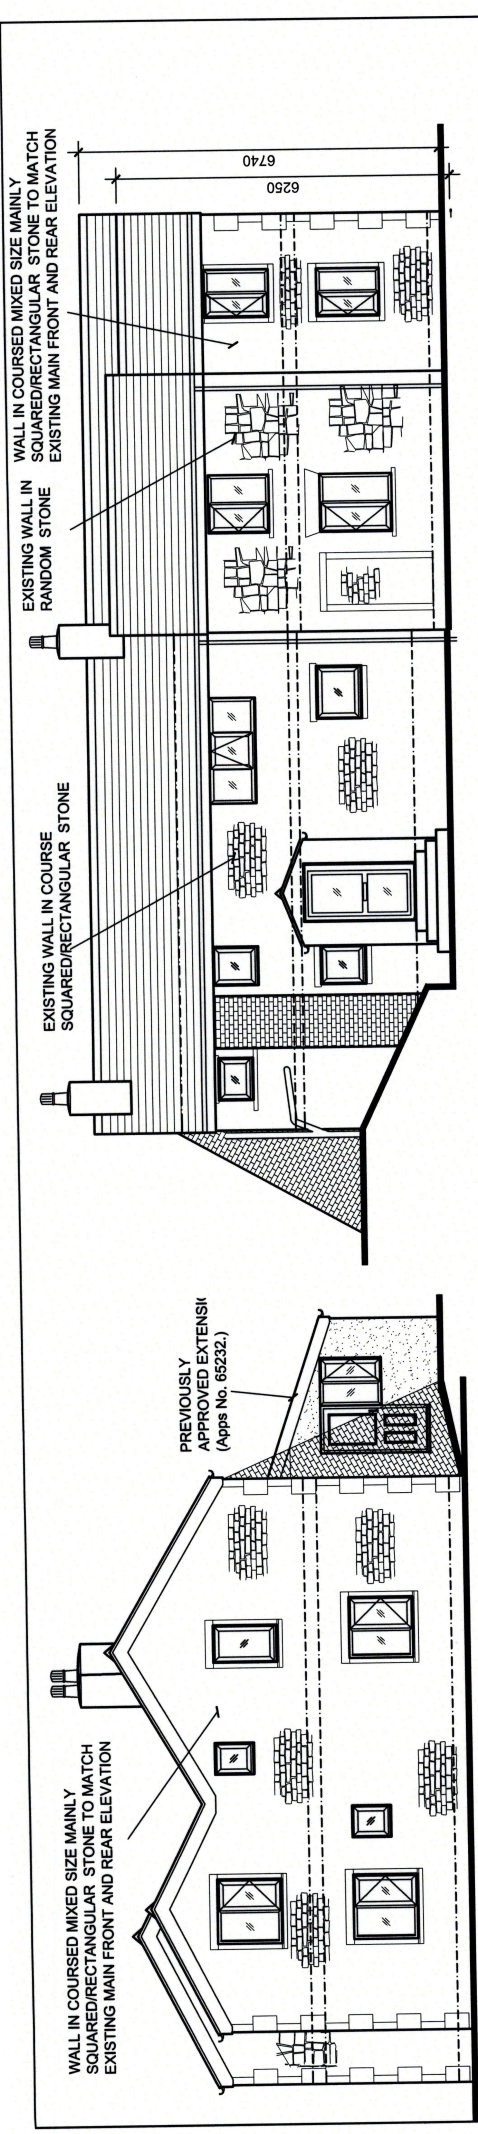

PROPOSED SIDE

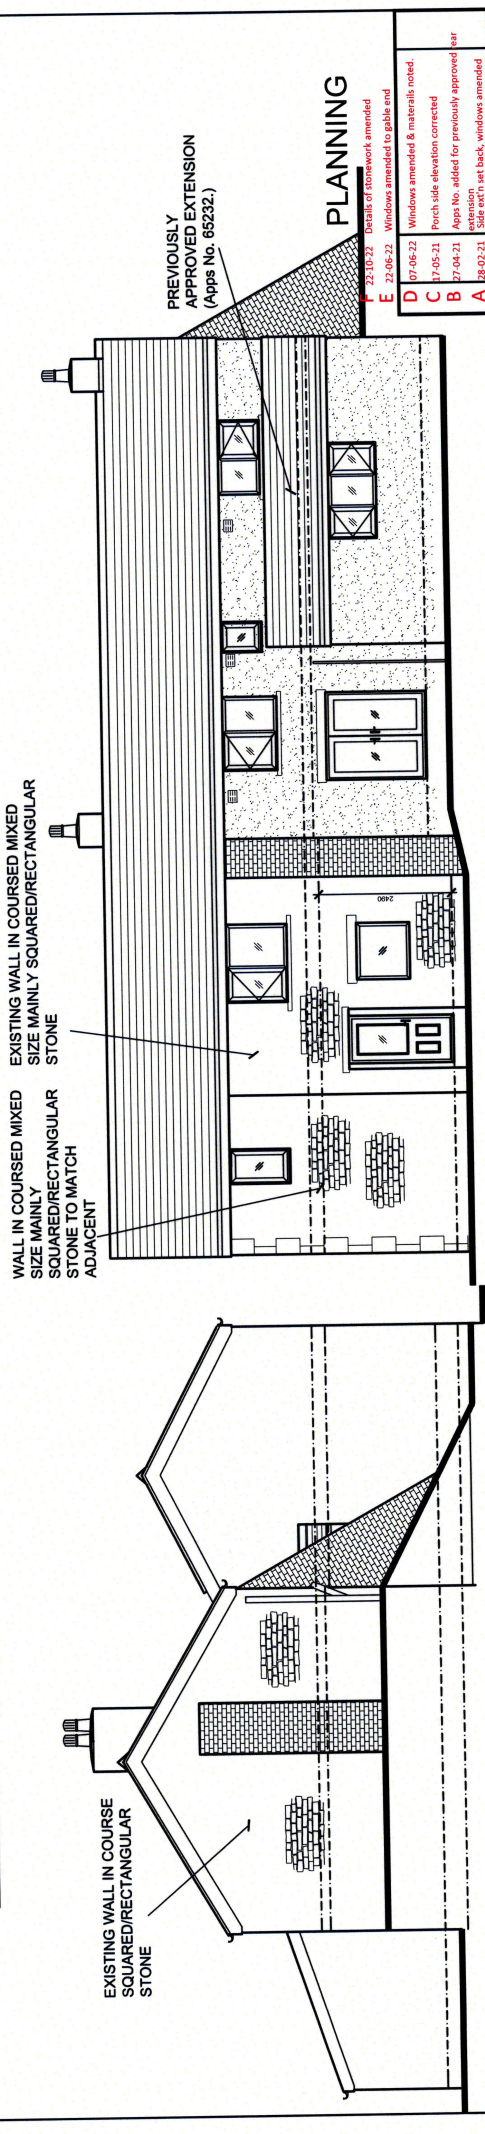

PROPOSED REAR

REV	DATE	AMENDMENTS	HT
D	07-06-22	Windows amended & materials noted.	
C	17-05-21	Porch side elevation corrected	
B	27-04-21	Apps No. added for previously approved rear elevation	
A	28-02-21	Side elev'n set back, windows amended	
F	23-10-22	Details of stonework amended	
E	22-06-22	Windows amended to gable end	

CLIENT	S Sivory
ADDRESS	Further Davises Farm Mather Road, Bury, BL9 6TJ
PROJECT	Alterations & Extension
TITLE	Proposed Elevations

DRAWING No.	4	REV	F
SCALE	1:100	DATE	September 2019
DRAWN BY	BE	SHEET SIZE	A3
CHECKED BY	NJ	COPYRIGHT	©

METRES
0 1 2
SCALE 1:100