


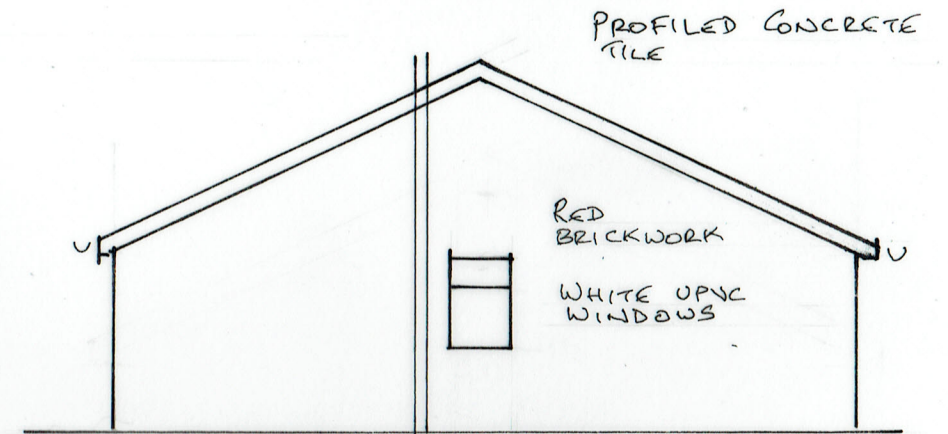
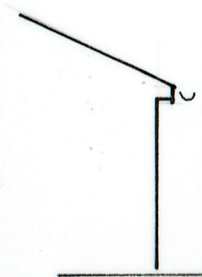


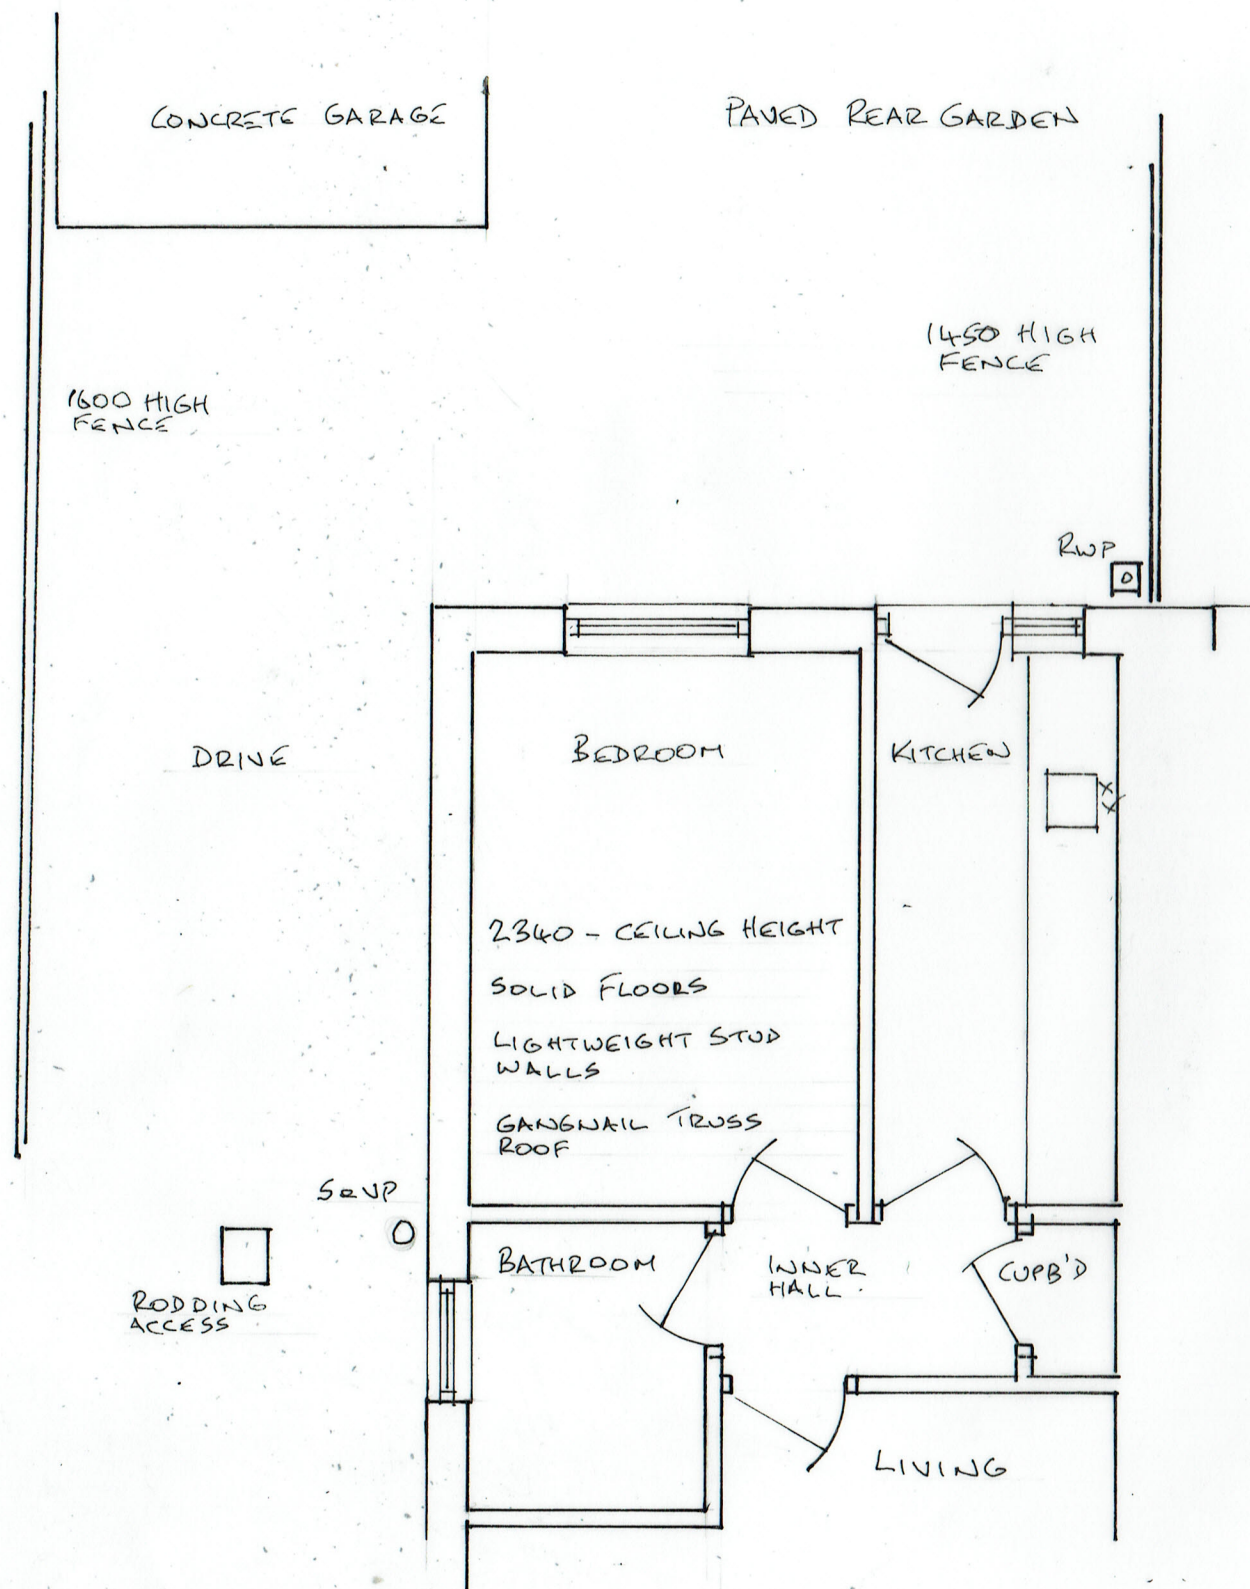

SIDE ELEVATIONS

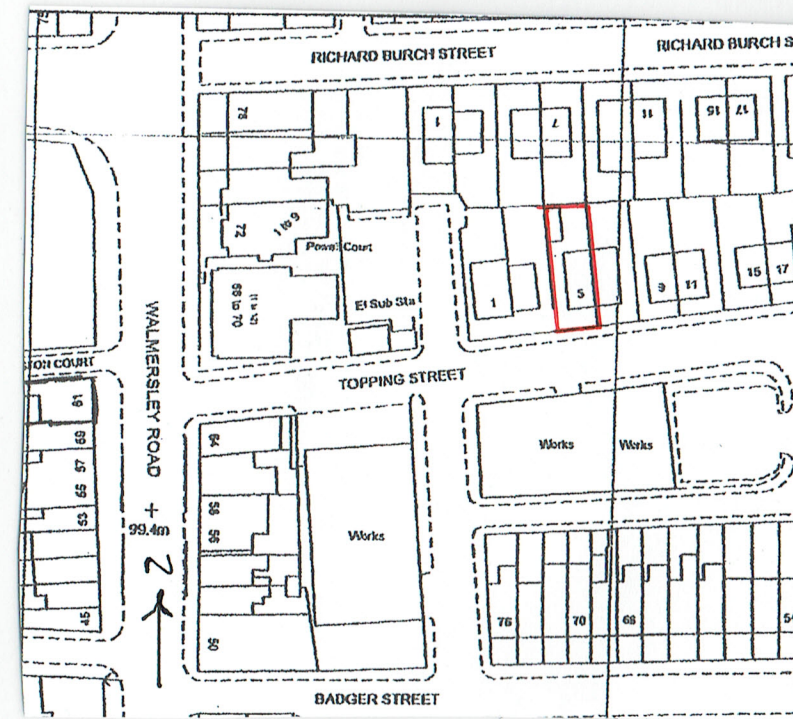

LOCATION PLAN (1:1250)

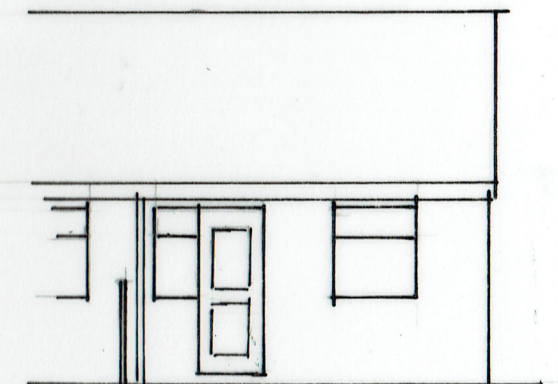

REAR ELEVATION

1/ EXISTING PLAN

0 5
METRES
0 5
SCALE 1:50 & 1:100 @ A3

29/11/2021

21/675/01

SINGLE STOREY REAR EXTENSION
5 TOPPING STREET, BURY BL9 6DR