




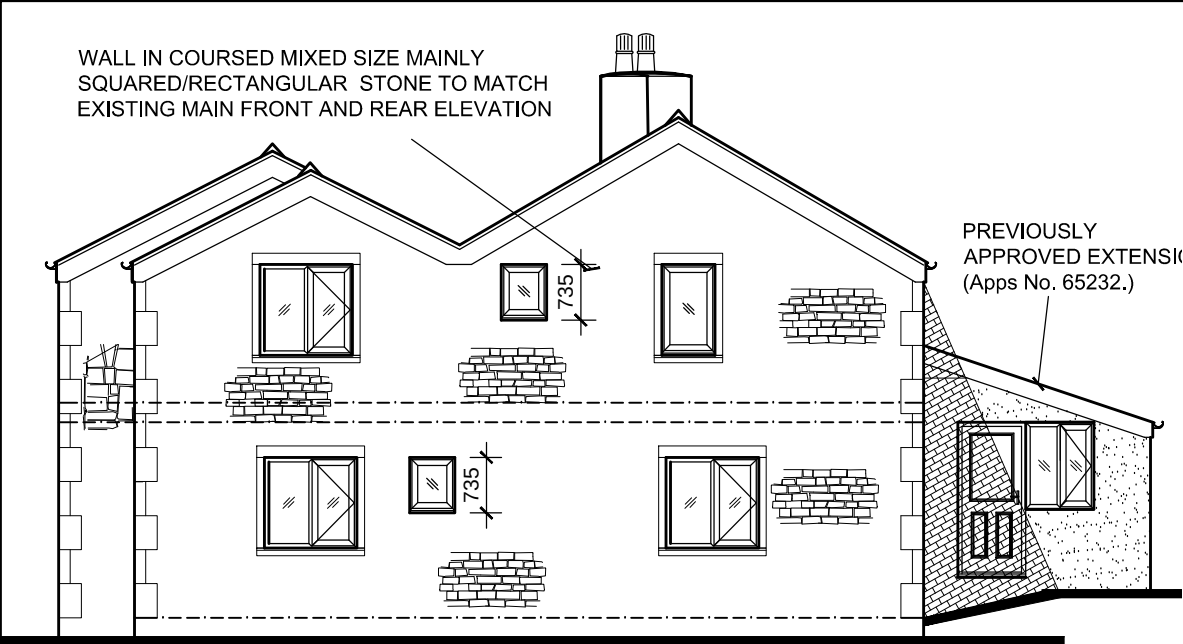

PROPOSED SIDE

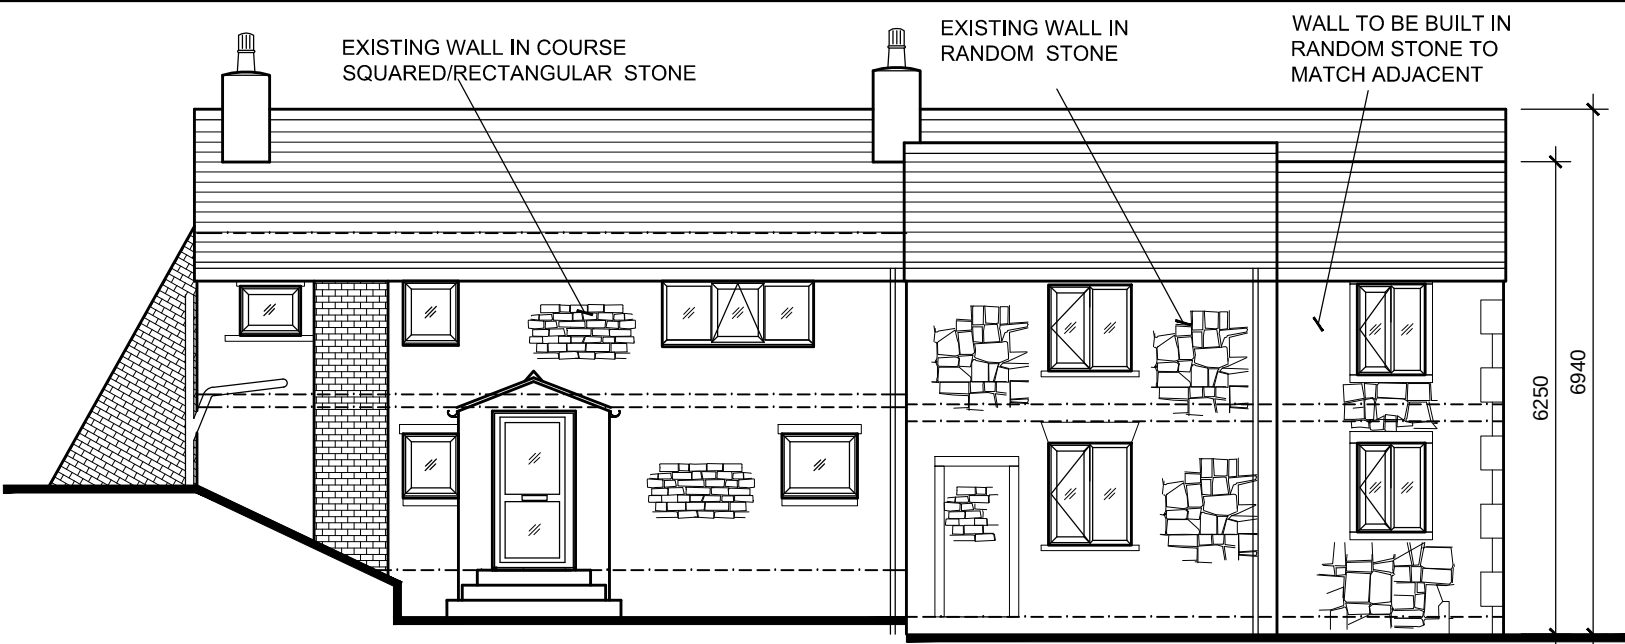

PROPOSED FRONT ELEVATION

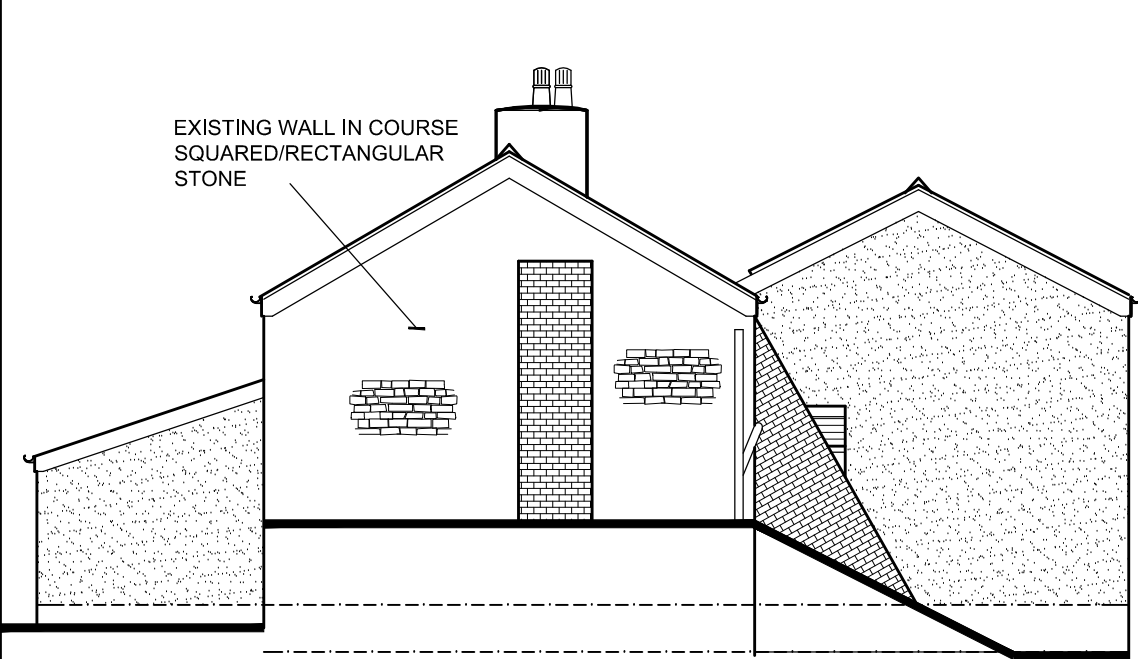

PROPOSED SIDE



PROPOSED REAR

PLANNING

E	22-06-22	Windows amended to gable end	
D	07-06-22	Windows amended & materials noted.	
C	17-05-21	Porch side elevation corrected	
B	27-04-21	Apps No. added for previously approved rear extension	
A	28-02-21	Side ext'n set back, windows amended	

REV	DATE	AMENDMENTS	INT
Harry Jackson Surveyors Limited			
Unit 4A Farnworth Park Industrial Estate Wellington Street, Farnworth, Bolton BL4 7BY Tel: 01204 701740 Mobile: 07931 321879			
CLIENT	S Sivvery		
ADDRESS	Further Davises Farm Mather Road, Bury, BL9 6TJ		
PROJECT	Alterations & Extension		
TITLE	Proposed Elevations		
DRAWING No.	4	REV	E
SCALES	1:100	DATE	September 2019
DRAWN BY	BE	SHEET SIZE	A3
CHECKED BY	HJ	COPYRIGHT	©

