





EXISTING SITE Plan 1:200

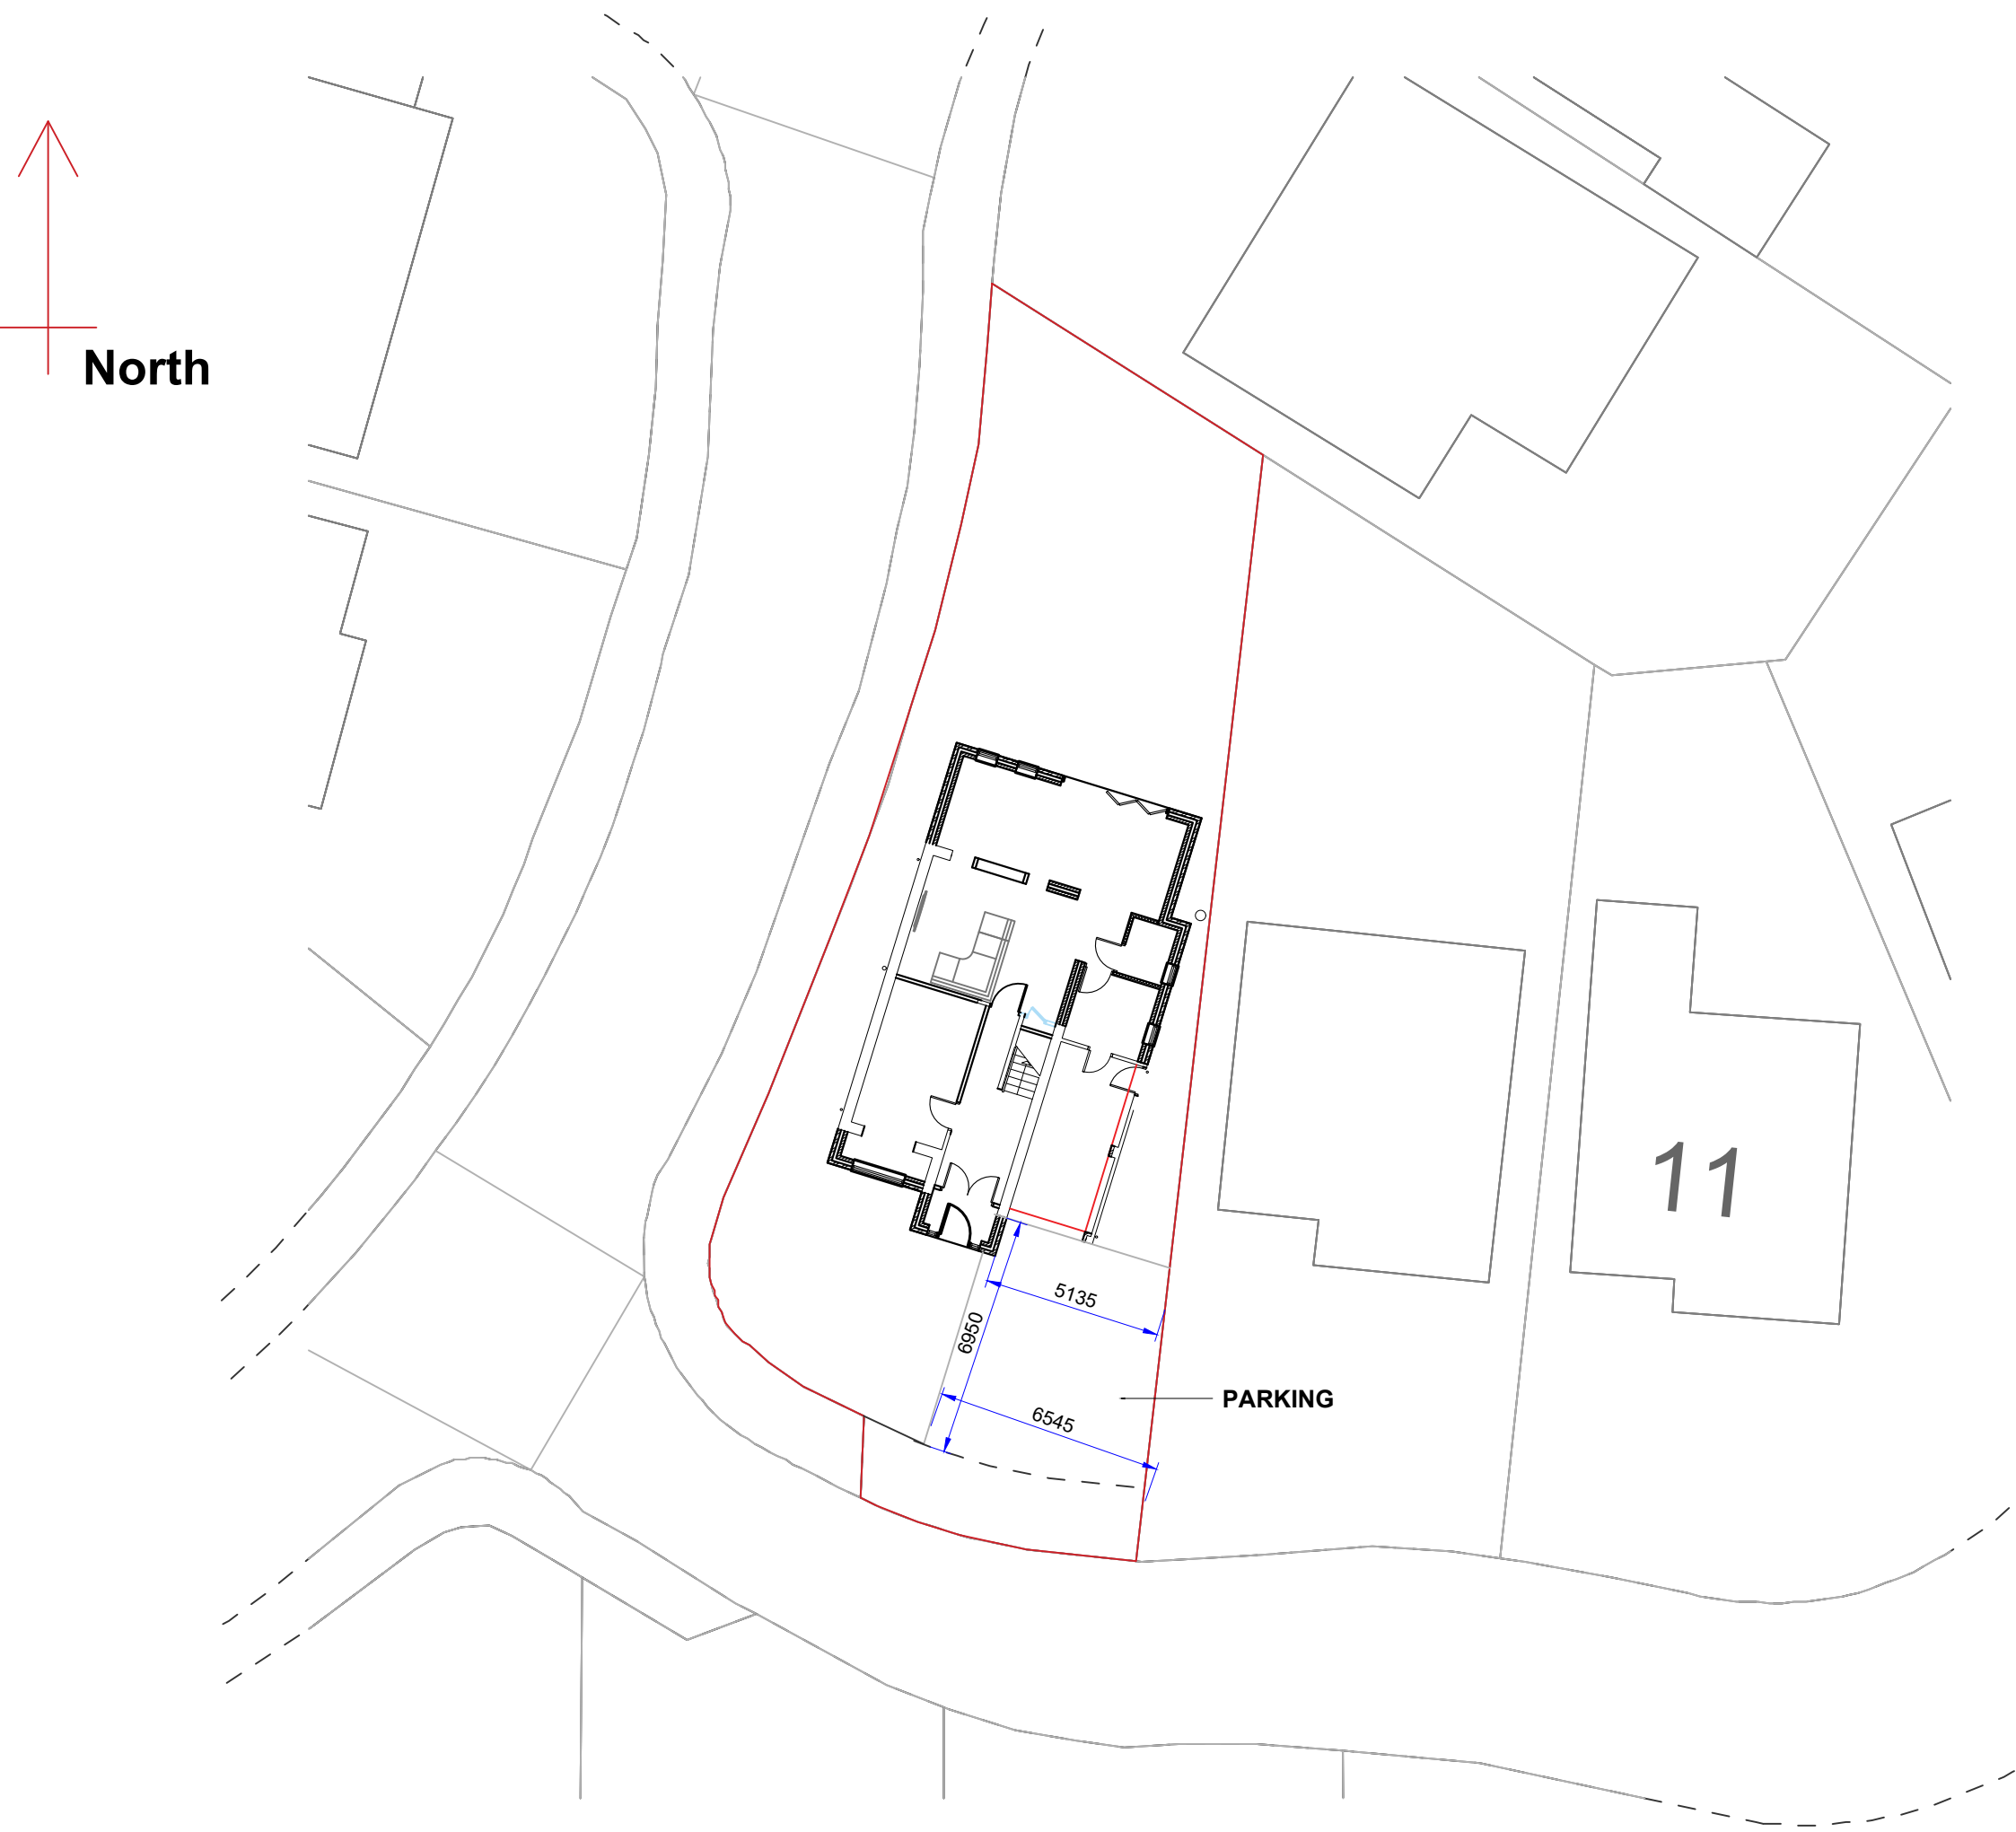

Proposed SITE Plan 1:200

 

S1	ISSUED FOR TENDER			AG		
No.	Revision			Drwn.	Date	Chkd.
Client						
Contract 7 MARLBOROUGH CLOSE RAMSBOTTOM						
Title EXISTING & PROPOSED SITE PLANS						
Drawn by AG		Scale A1@1:200		Checked by		Date 22.10.17
HOME DESIGN•BUILD						
Preliminary ☐		Tender ☐		Construction ☒		As Built ☐
Drawing Number P.03				Revision		S1