


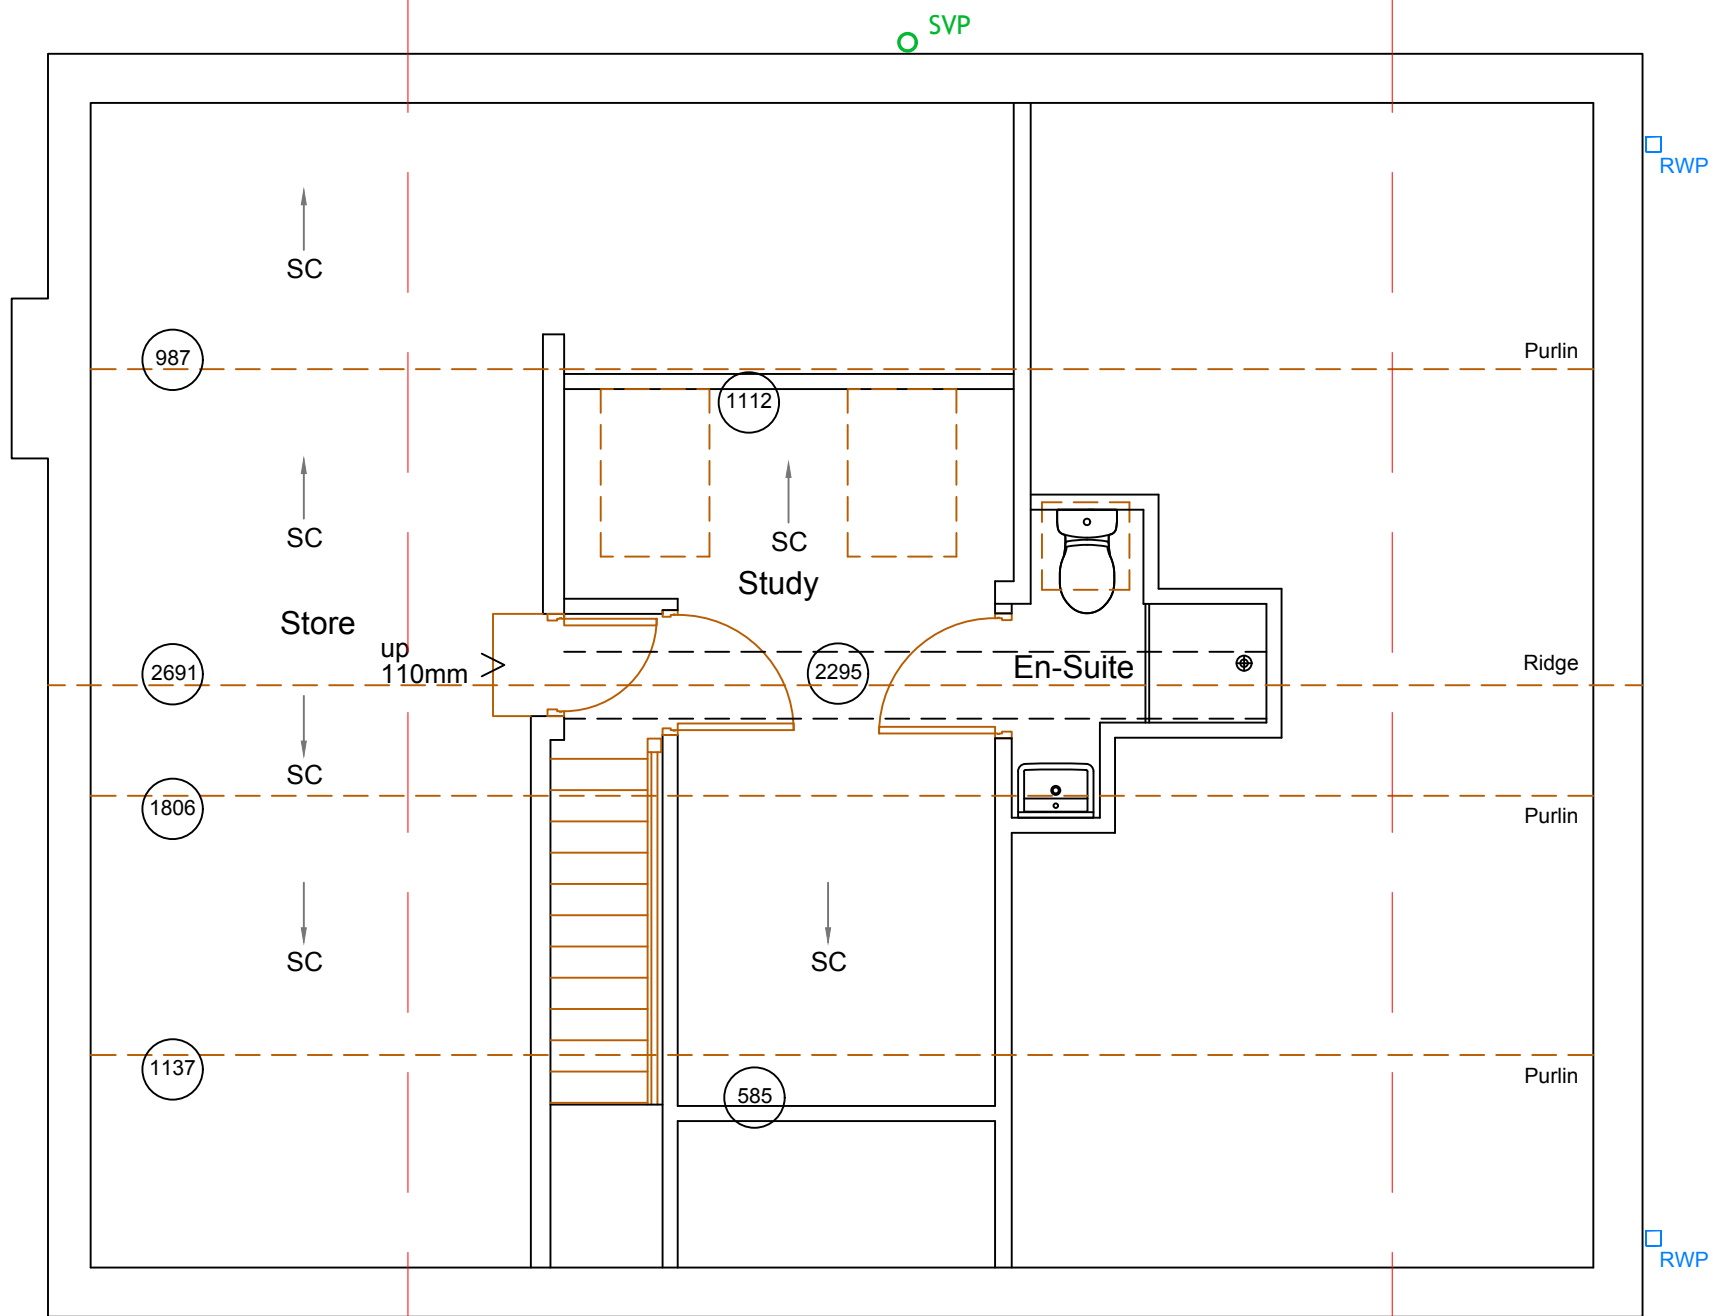

EXISTING SECOND FLOOR

Legend	
Level Difference	> up 240mm
Sloping Ceiling Direction	SC
Ceiling Height	2777
Cill and Head Heights	C 772 H 1428
Rainwater Pipe Position	RWP
Soil and Vent Pipe Position	SVP
SVP Position above or below	OSVP
Beam / Soffit	— : —
Boiler Location	Boiler
Meter Location	Meter

EDIFICE

Building Consultants Limited

email: nick@edificebc.co.uk mobile: 07917125231

Architecture Project Management Consultancy

All levels and dimensions must be checked on site by contractor prior to commencement of works. Any variations must be reported to Edifice BC Ltd.

All information hereon in is the copyright of Edifice BC Ltd. Copying in full or in part is forbidden without the written permission from Edifice BC Ltd.

PROJECT Proposed Development at: 40 Ferndale Avenue Whitefield Bury	DRAWING TITLE Existing Secod Floor Plan	CLIENT Mr J Bowden and Ms D Davy	DATE Oct '22	DRAWING No	REV
			DRAWN BY NH	810-2.03	
			SCALE 1:50@A3		