


File Location: L:\004_JOBS_COMPLETED\881025 - WHITTAKER HOUSE, RADCLIFFE - JAY ASHALL\GRAPH\INFRASTRUCTURE\40-04 IMPERMEABLE AREAS.DWG

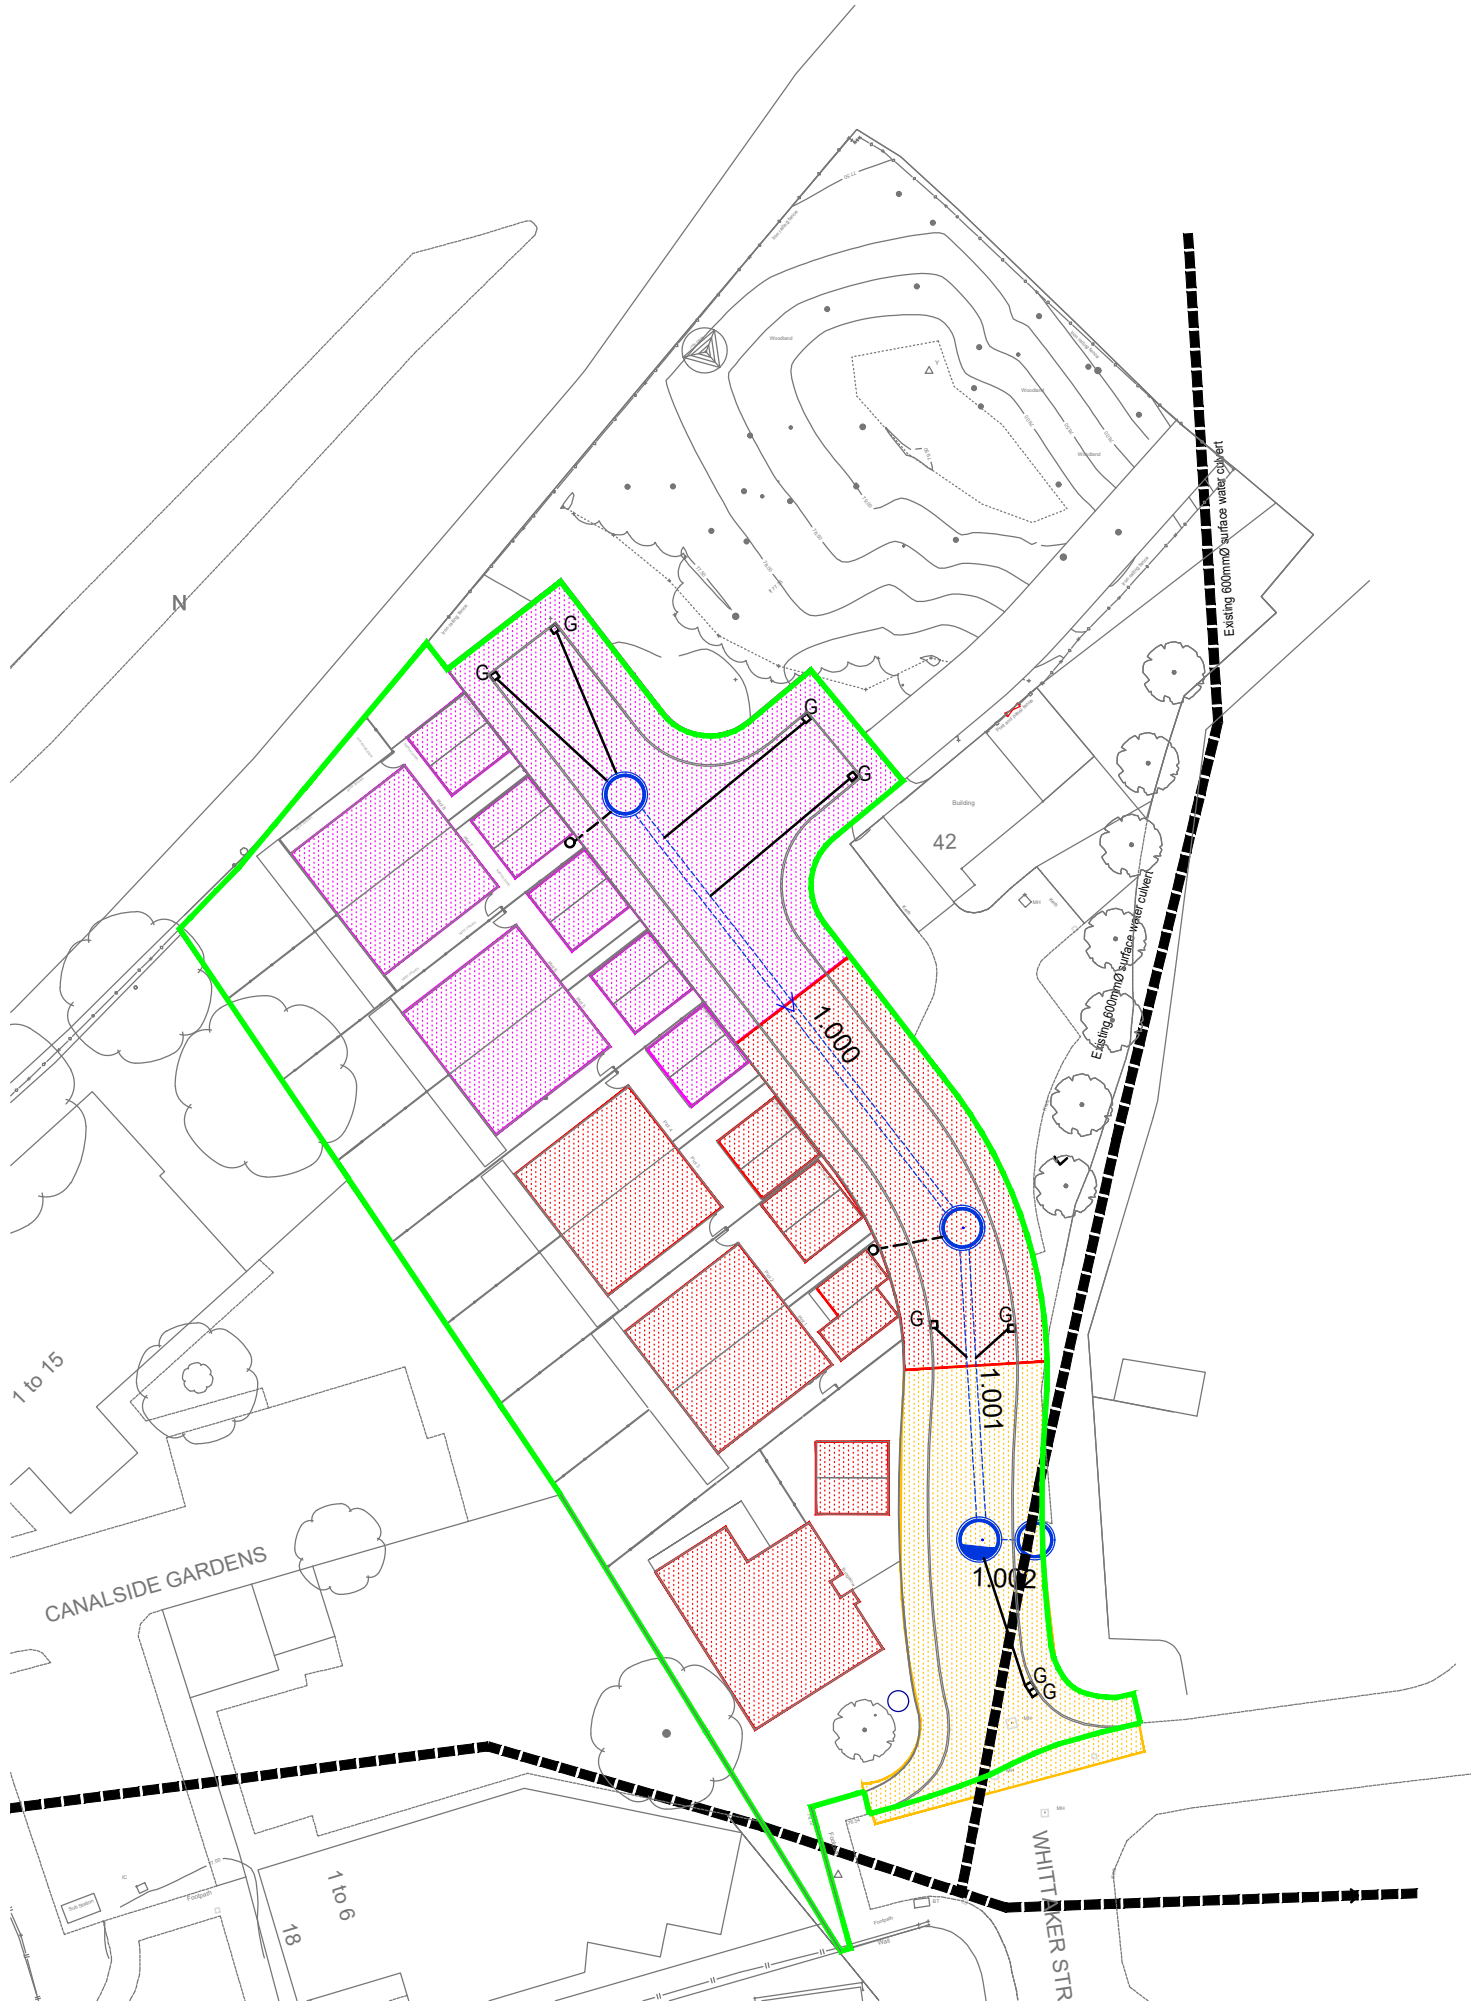

Impermeable Areas

- | | | |
|---------------|---|---------|
| 1.000 |  | 0.064ha |
| 1.001 |  | 0.065ha |
| 1.002 |  | 0.029ha |
| Total 0.158ha | | |

CIVIL / STRUCTURAL DESIGN RISK MANAGEMENT

Abnormal or unusual residual risks associated with the design outcomes shown on this drawing are:-

RSK LDE LTD has followed its Design Risk Management process for Hazard Elimination and Risk reduction in developing the designs shown on this drawing. Abnormal or unusual residual risks may be shown above where it is considered that such risk may not normally be expected by competent persons engaged on work of this nature or type.

Rev.	Date	Amendment	Drawn	Chkd.	Appd.
P7	23.08.22	Site boundary & site plan updated		MAR	
P6	29.07.22	Revised Boundary		AP	MAR
P5	02.07.21	Latest Issue		PT	MAR



LAND & DEVELOPMENT ENGINEERING LTD

Spring Lodge	Tel: +44 (0) 1928 726006
172 Chester Road	Fax: +44 (0) 1928 725633
Helsby	Email: lde@rsk.co.uk
Cheshire, WA6 0AR	Web: www.rsk.co.uk
United Kingdom	

Client
**Prestwich & Northwestern
Housing Association**

Project Title
**Whittaker House
Whittaker Street
Bury**

Status
Approval

Drawing Title
Impermeable Areas Plan

Drawn AN	Date Nov 16	Checked MAR	Date Nov 16	Approved	Date
Scale 1:500		Orig Size A2		Dimensions	
Project No. 881025			Drawing File		
Drawing No. 40-04					Rev. P7

