


File Location: L:\004_JOBS COMPLETED\881025 - WHITTAKER HOUSE, RADCLIFFE - JAY ASHALL\GRAPHIN\FRASTRUCTURE\40-15 538 AGREEMENT PLAN.DWG

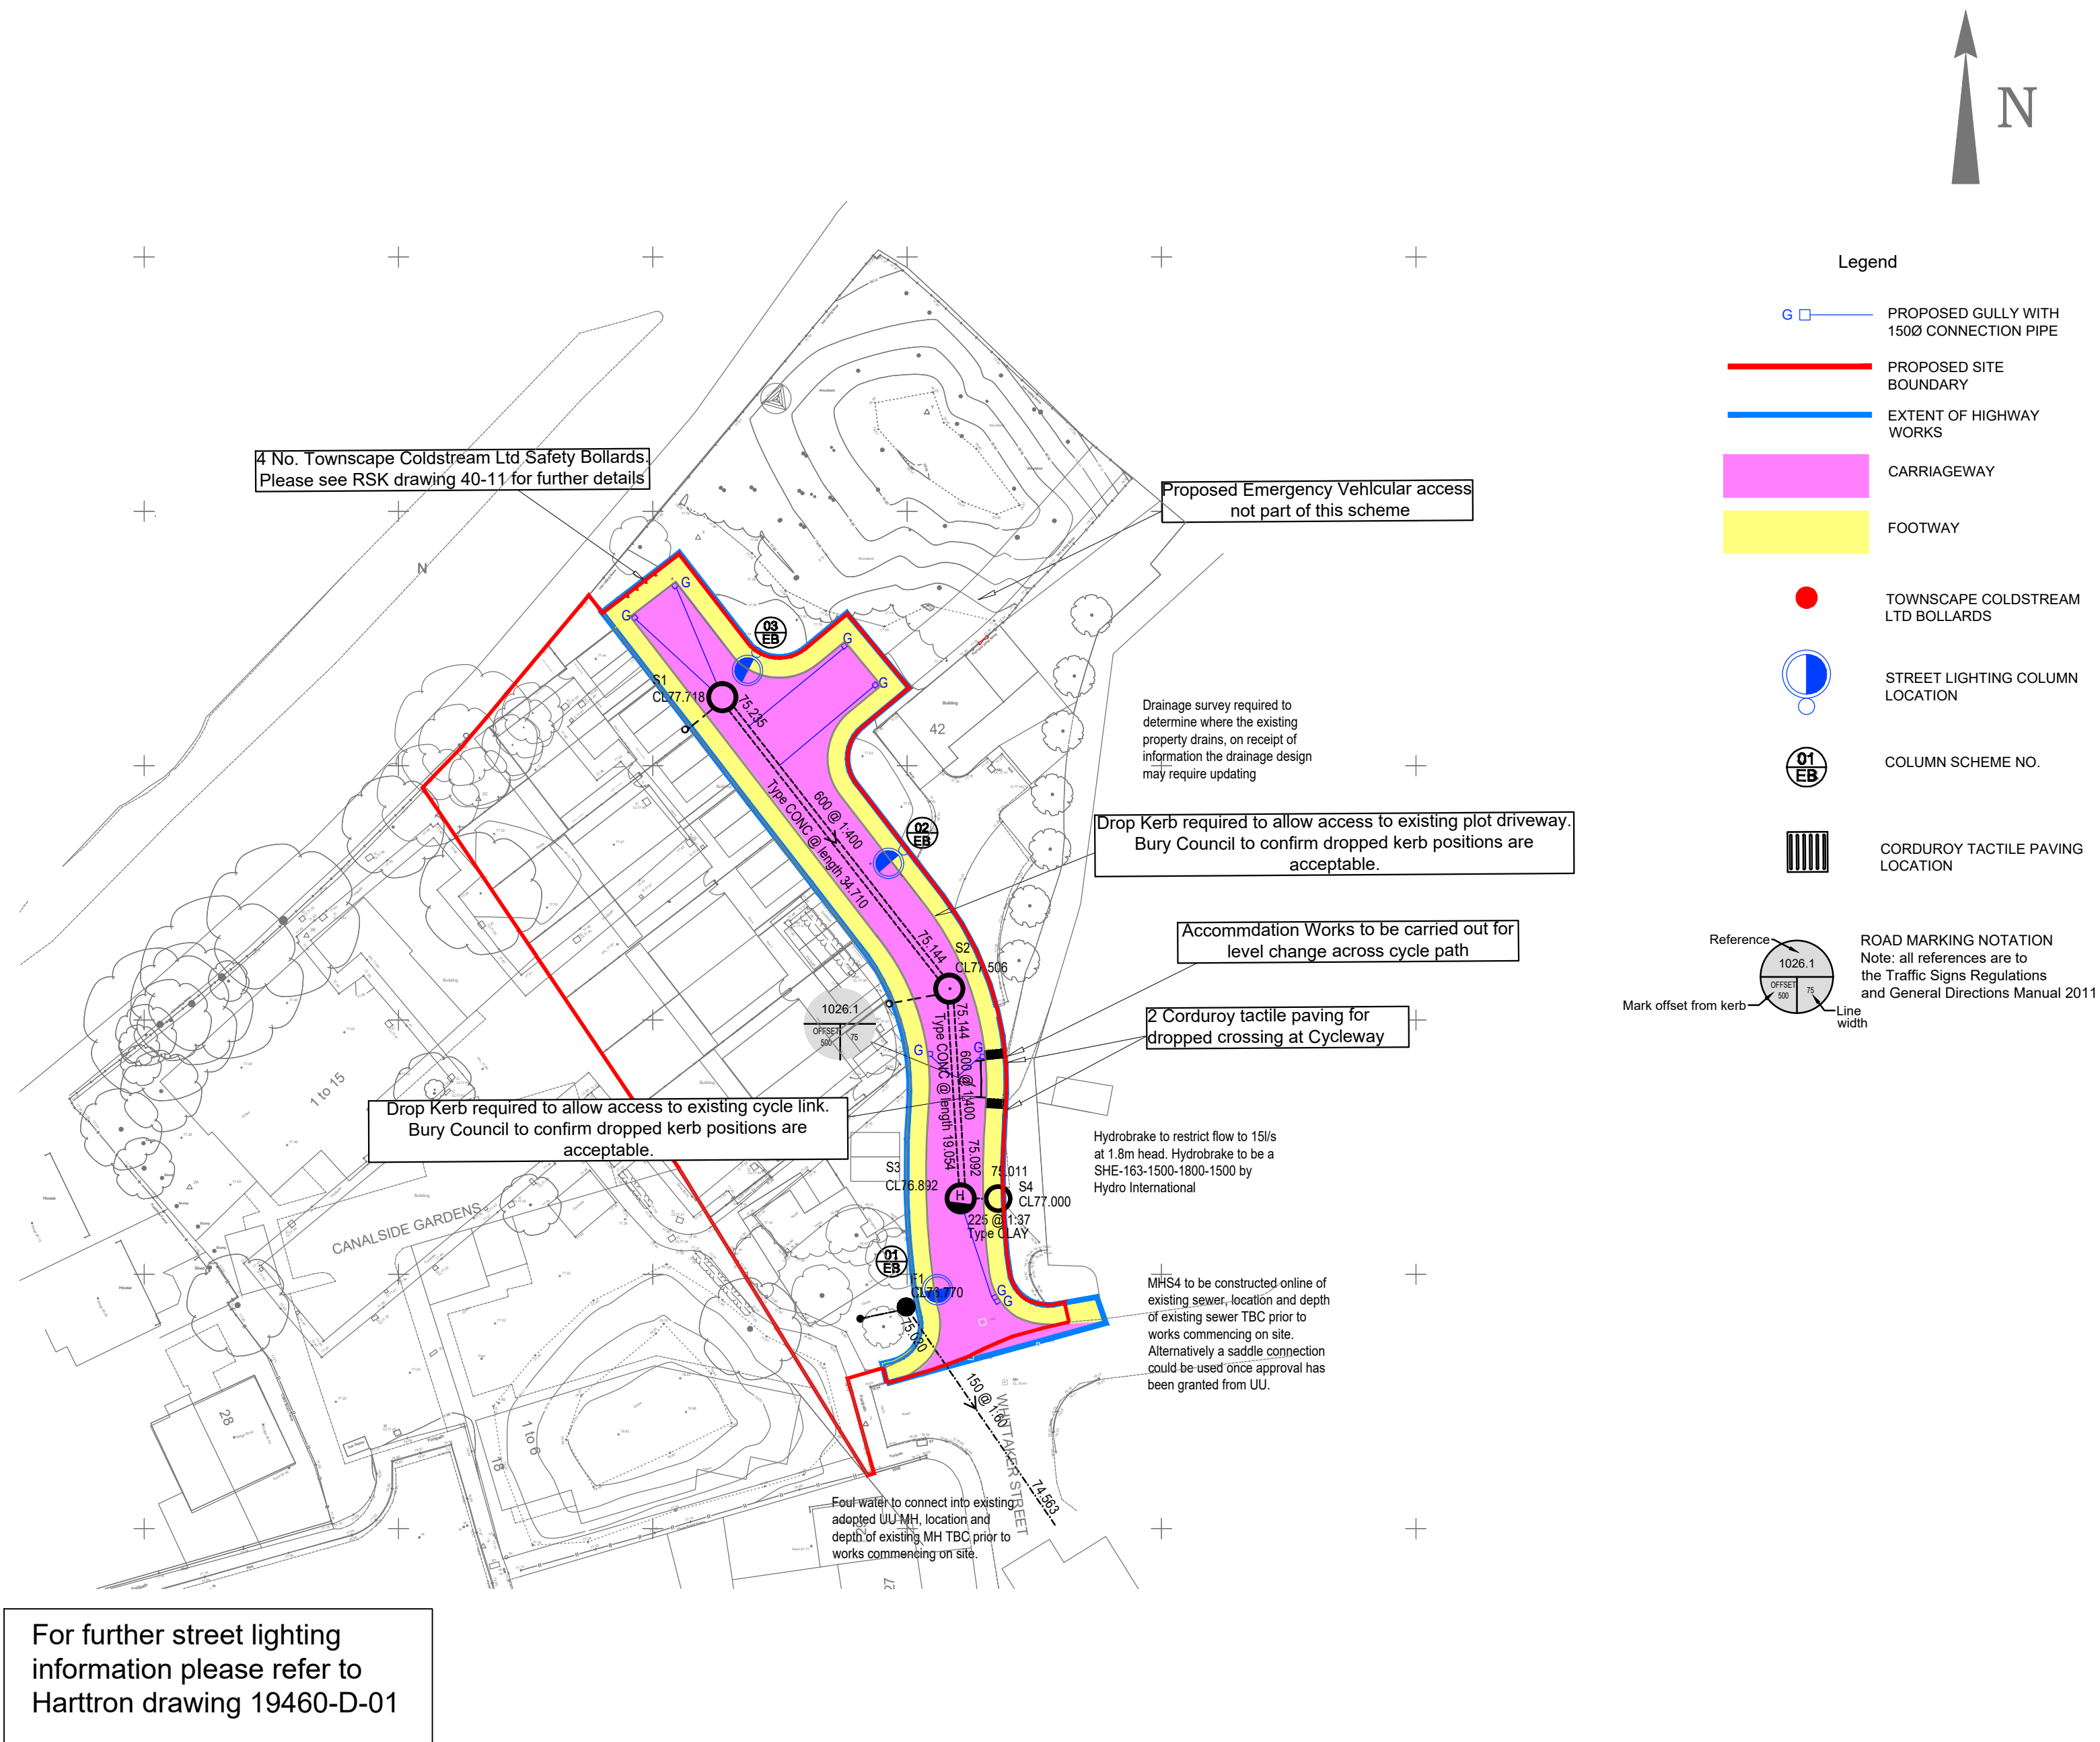

CIVIL / STRUCTURAL DESIGN RISK MANAGEMENT

Abnormal or unusual residual risks associated with the design outcomes shown on this drawing are:-

RSK LDE LTD has followed its Design Risk Management process for Hazard Elimination and Risk reduction in developing the designs shown on this drawing. Abnormal or unusual residual risks may be shown above where it is considered that such risk may not normally be expected by competent persons engaged on work of this nature or type.

P13	23.08.22	Site boundary & site plan updated	MAR		
P12	01.08.22	Revised Boundary	AP	MAR	
P11	02.07.21	Latest Issue	PT	MAR	
Rev.	Date	Amendment	Drawn	Chkd.	Appd.

RSK

LAND & DEVELOPMENT ENGINEERING LTD

Spring Lodge
172 Chester Road
Helsby
Cheshire, WA6 0AR
United Kingdom

Tel: +44 (0) 1928 726006
Fax: +44 (0) 1928 725633
Email: lde@rsk.co.uk
Web: www.rsk.co.uk

Client

Prestwich & Northwestern
Housing Association

Project Title

Whittaker House
Whittaker Street
Bury

Status

Approval

Drawing Title

Highway Agreement Plan

Drawn	Date	Checked	Date	Approved	Date
AN	Nov 16	MAR	Nov 16		
Scale	Orig Size	Dimensions			
1:500	A2				

Project No.	Drawing File
881025	
Drawing No.	Rev.
40-15	P13

Scale 1:500
0 5 10 15 20 25m