




Proposed Easterly Elevation - 1:100

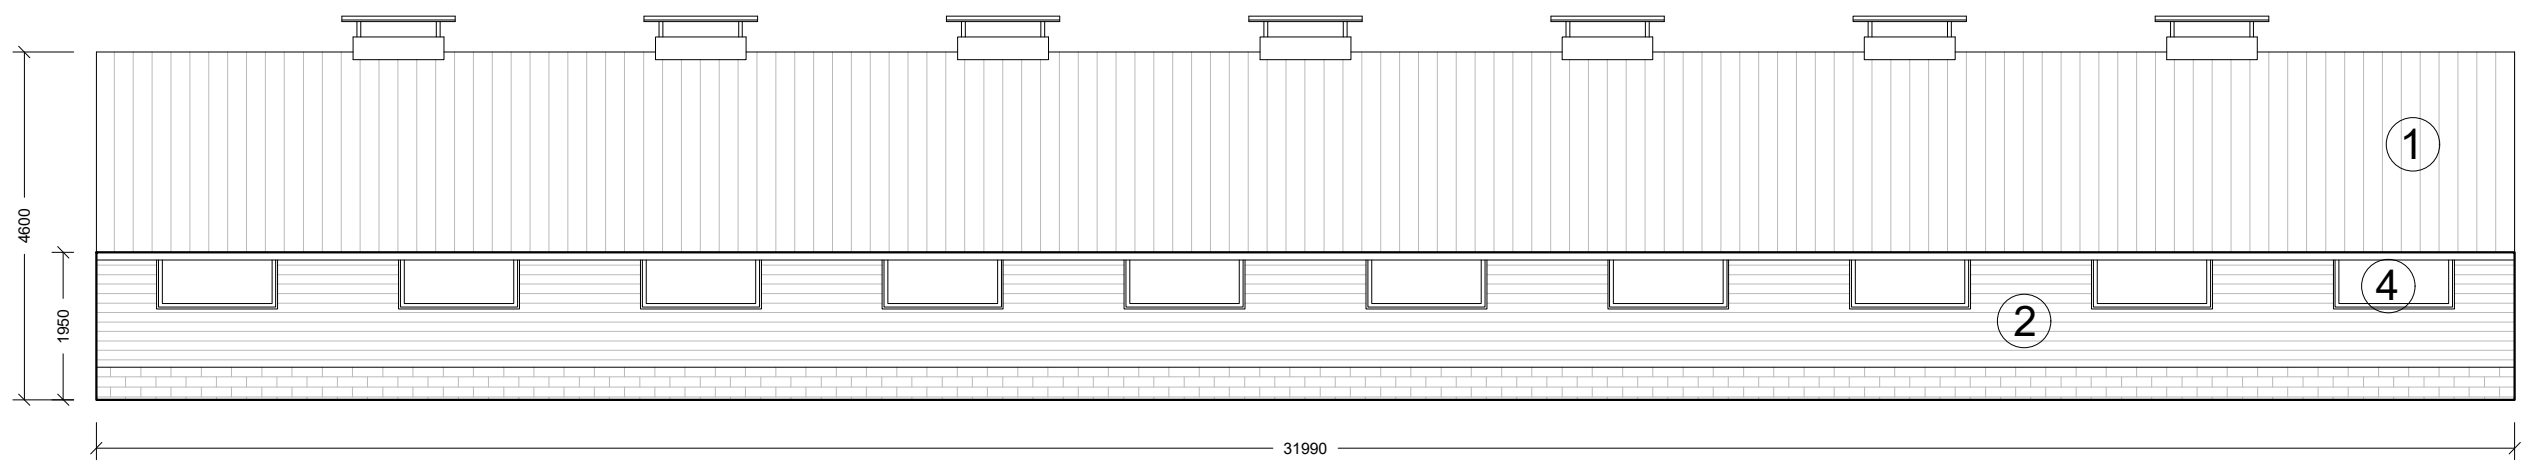


Proposed Westerly Elevation - 1:100

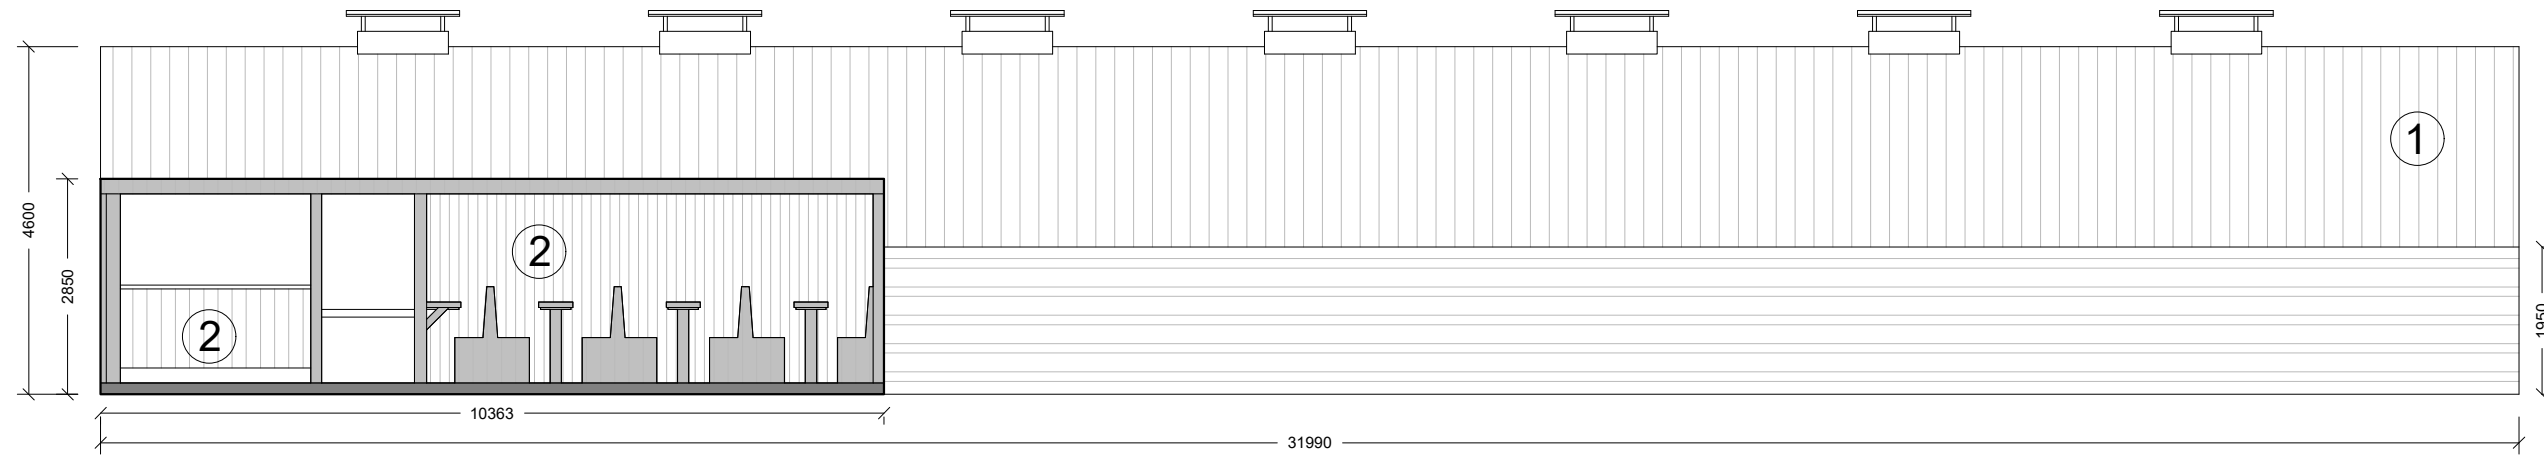


Existing Easterly Elevation - 1:100

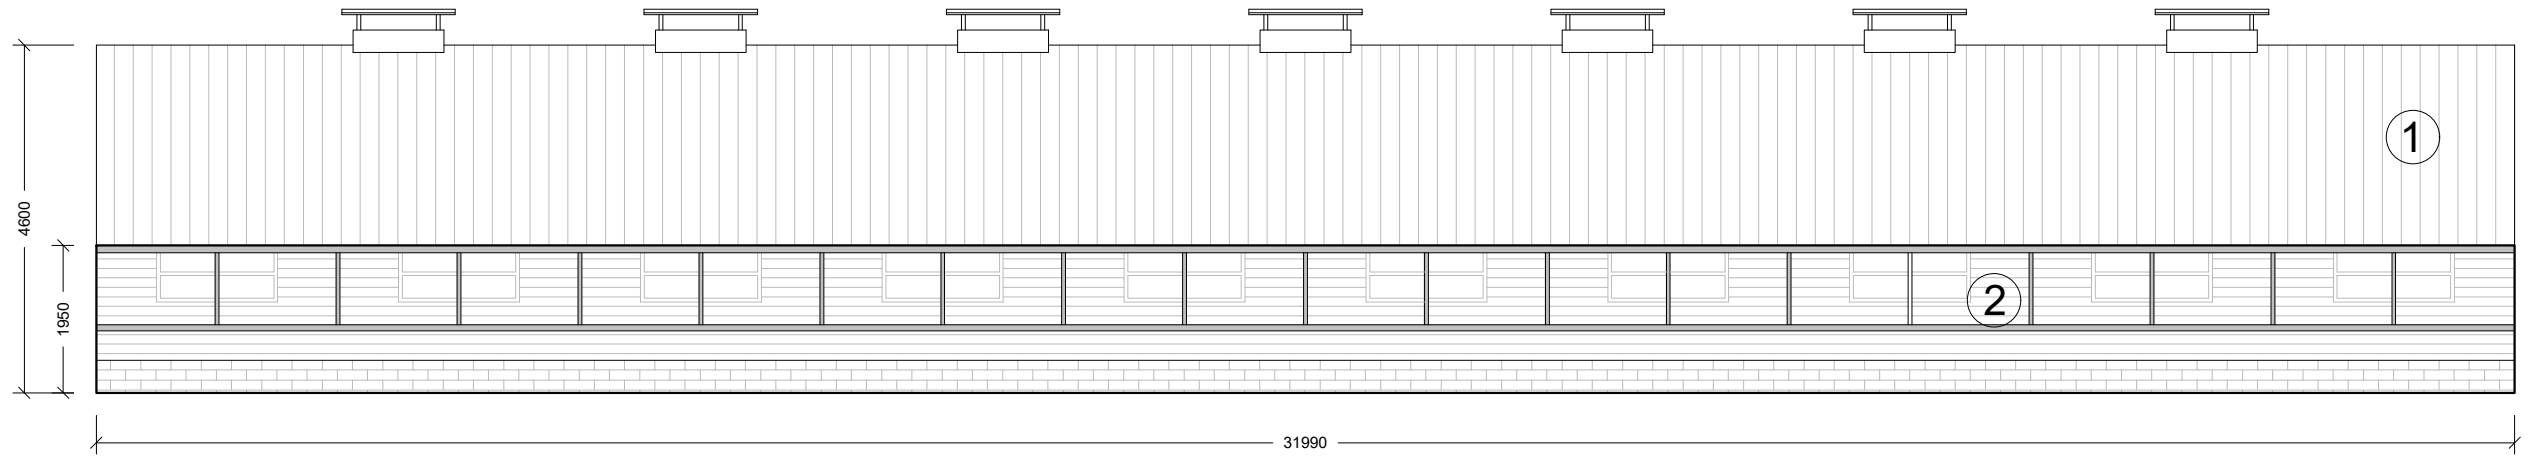


Existing Westerly Elevation - 1:100

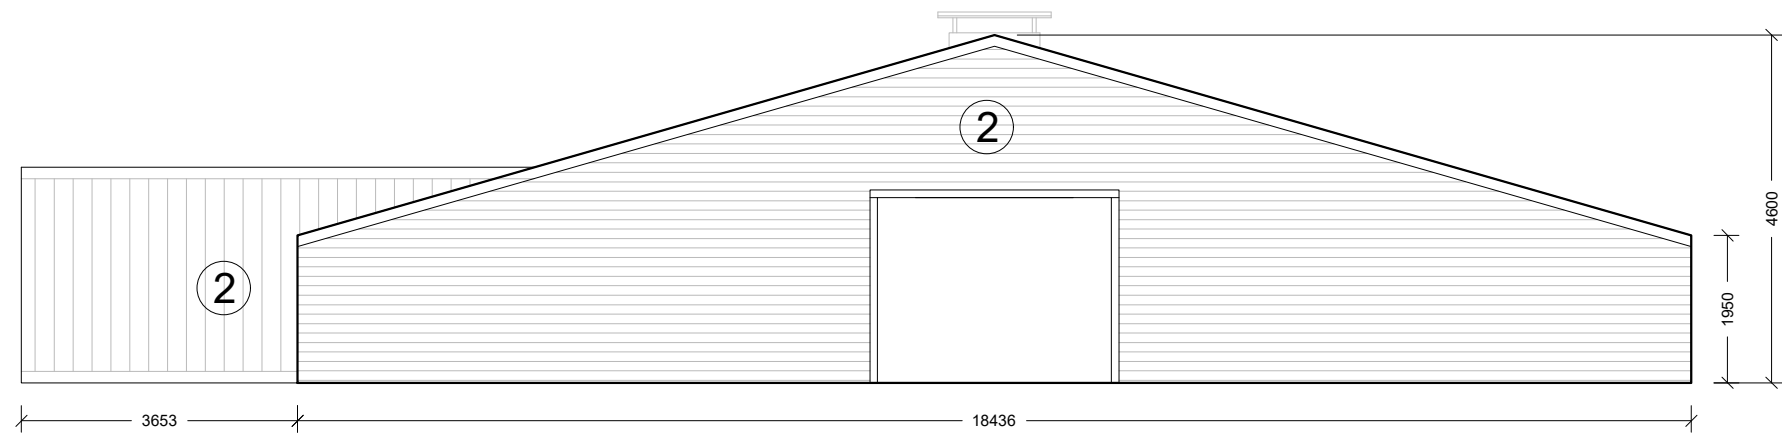

Existing Northerly Elevation - 1:100
Proposed Northerly Elevation - 1:100

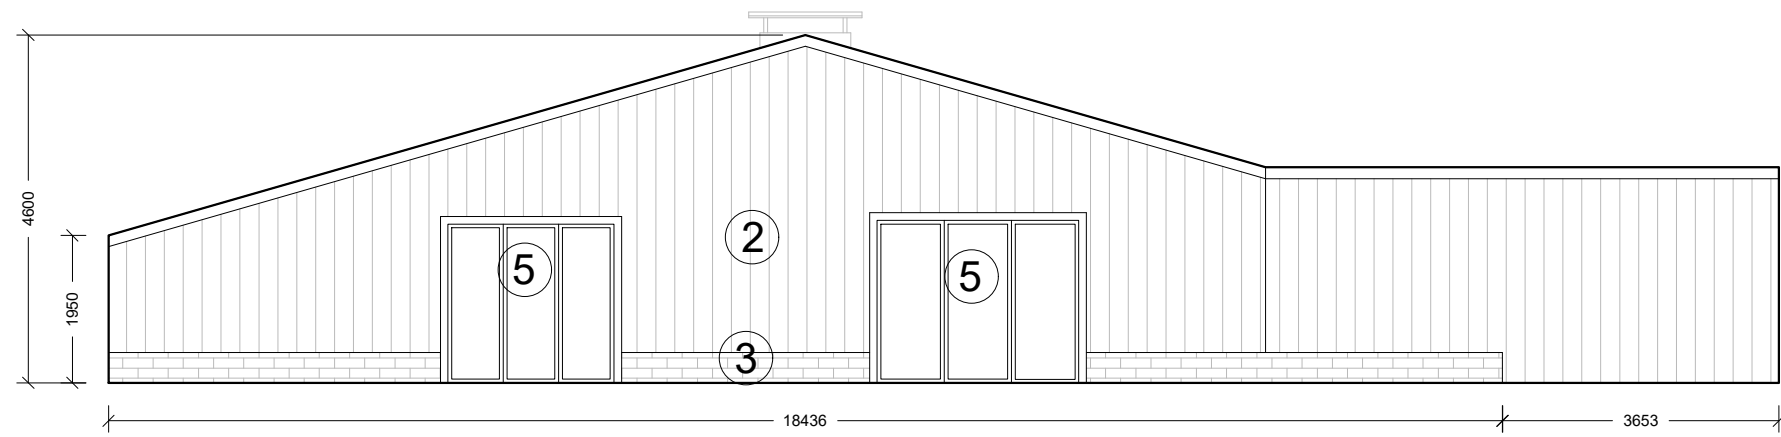


Proposed Southerly Elevation - 1:100

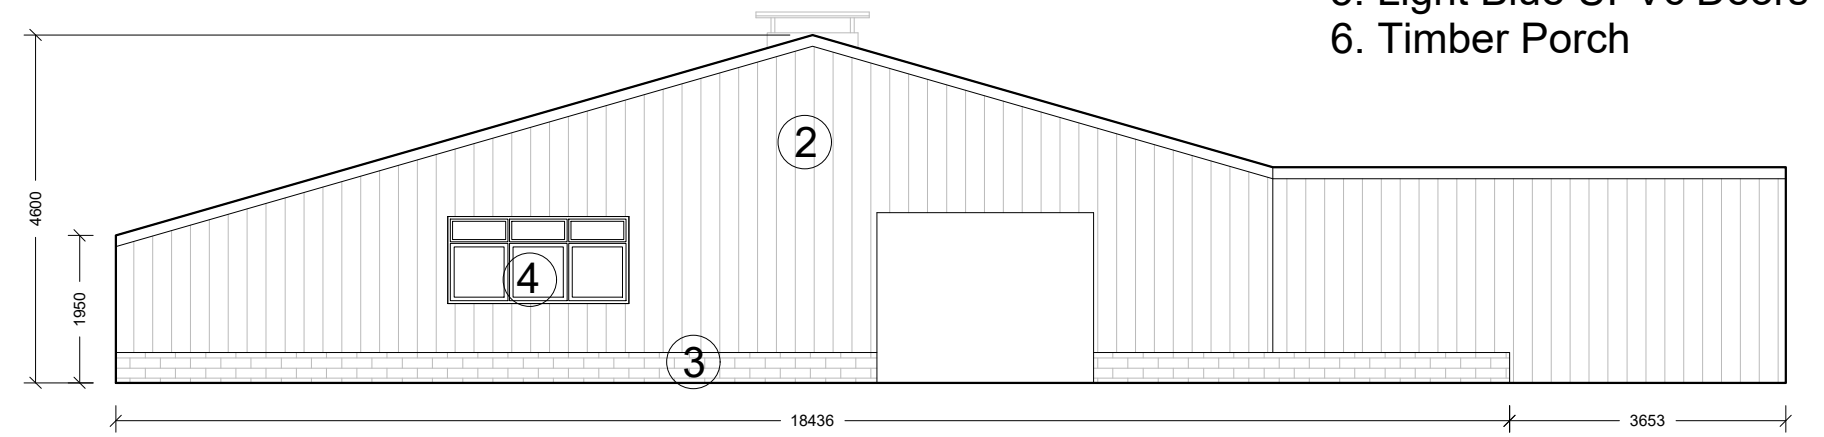


Existing Southerly Elevation - 1:100

- 1. Fibre Cement Roof Sheets
- 2. Timber Cladding
- 3. Brick
- 4. Light Blue UPVc Windows
- 5. Light Blue UPVc Doors
- 6. Timber Porch

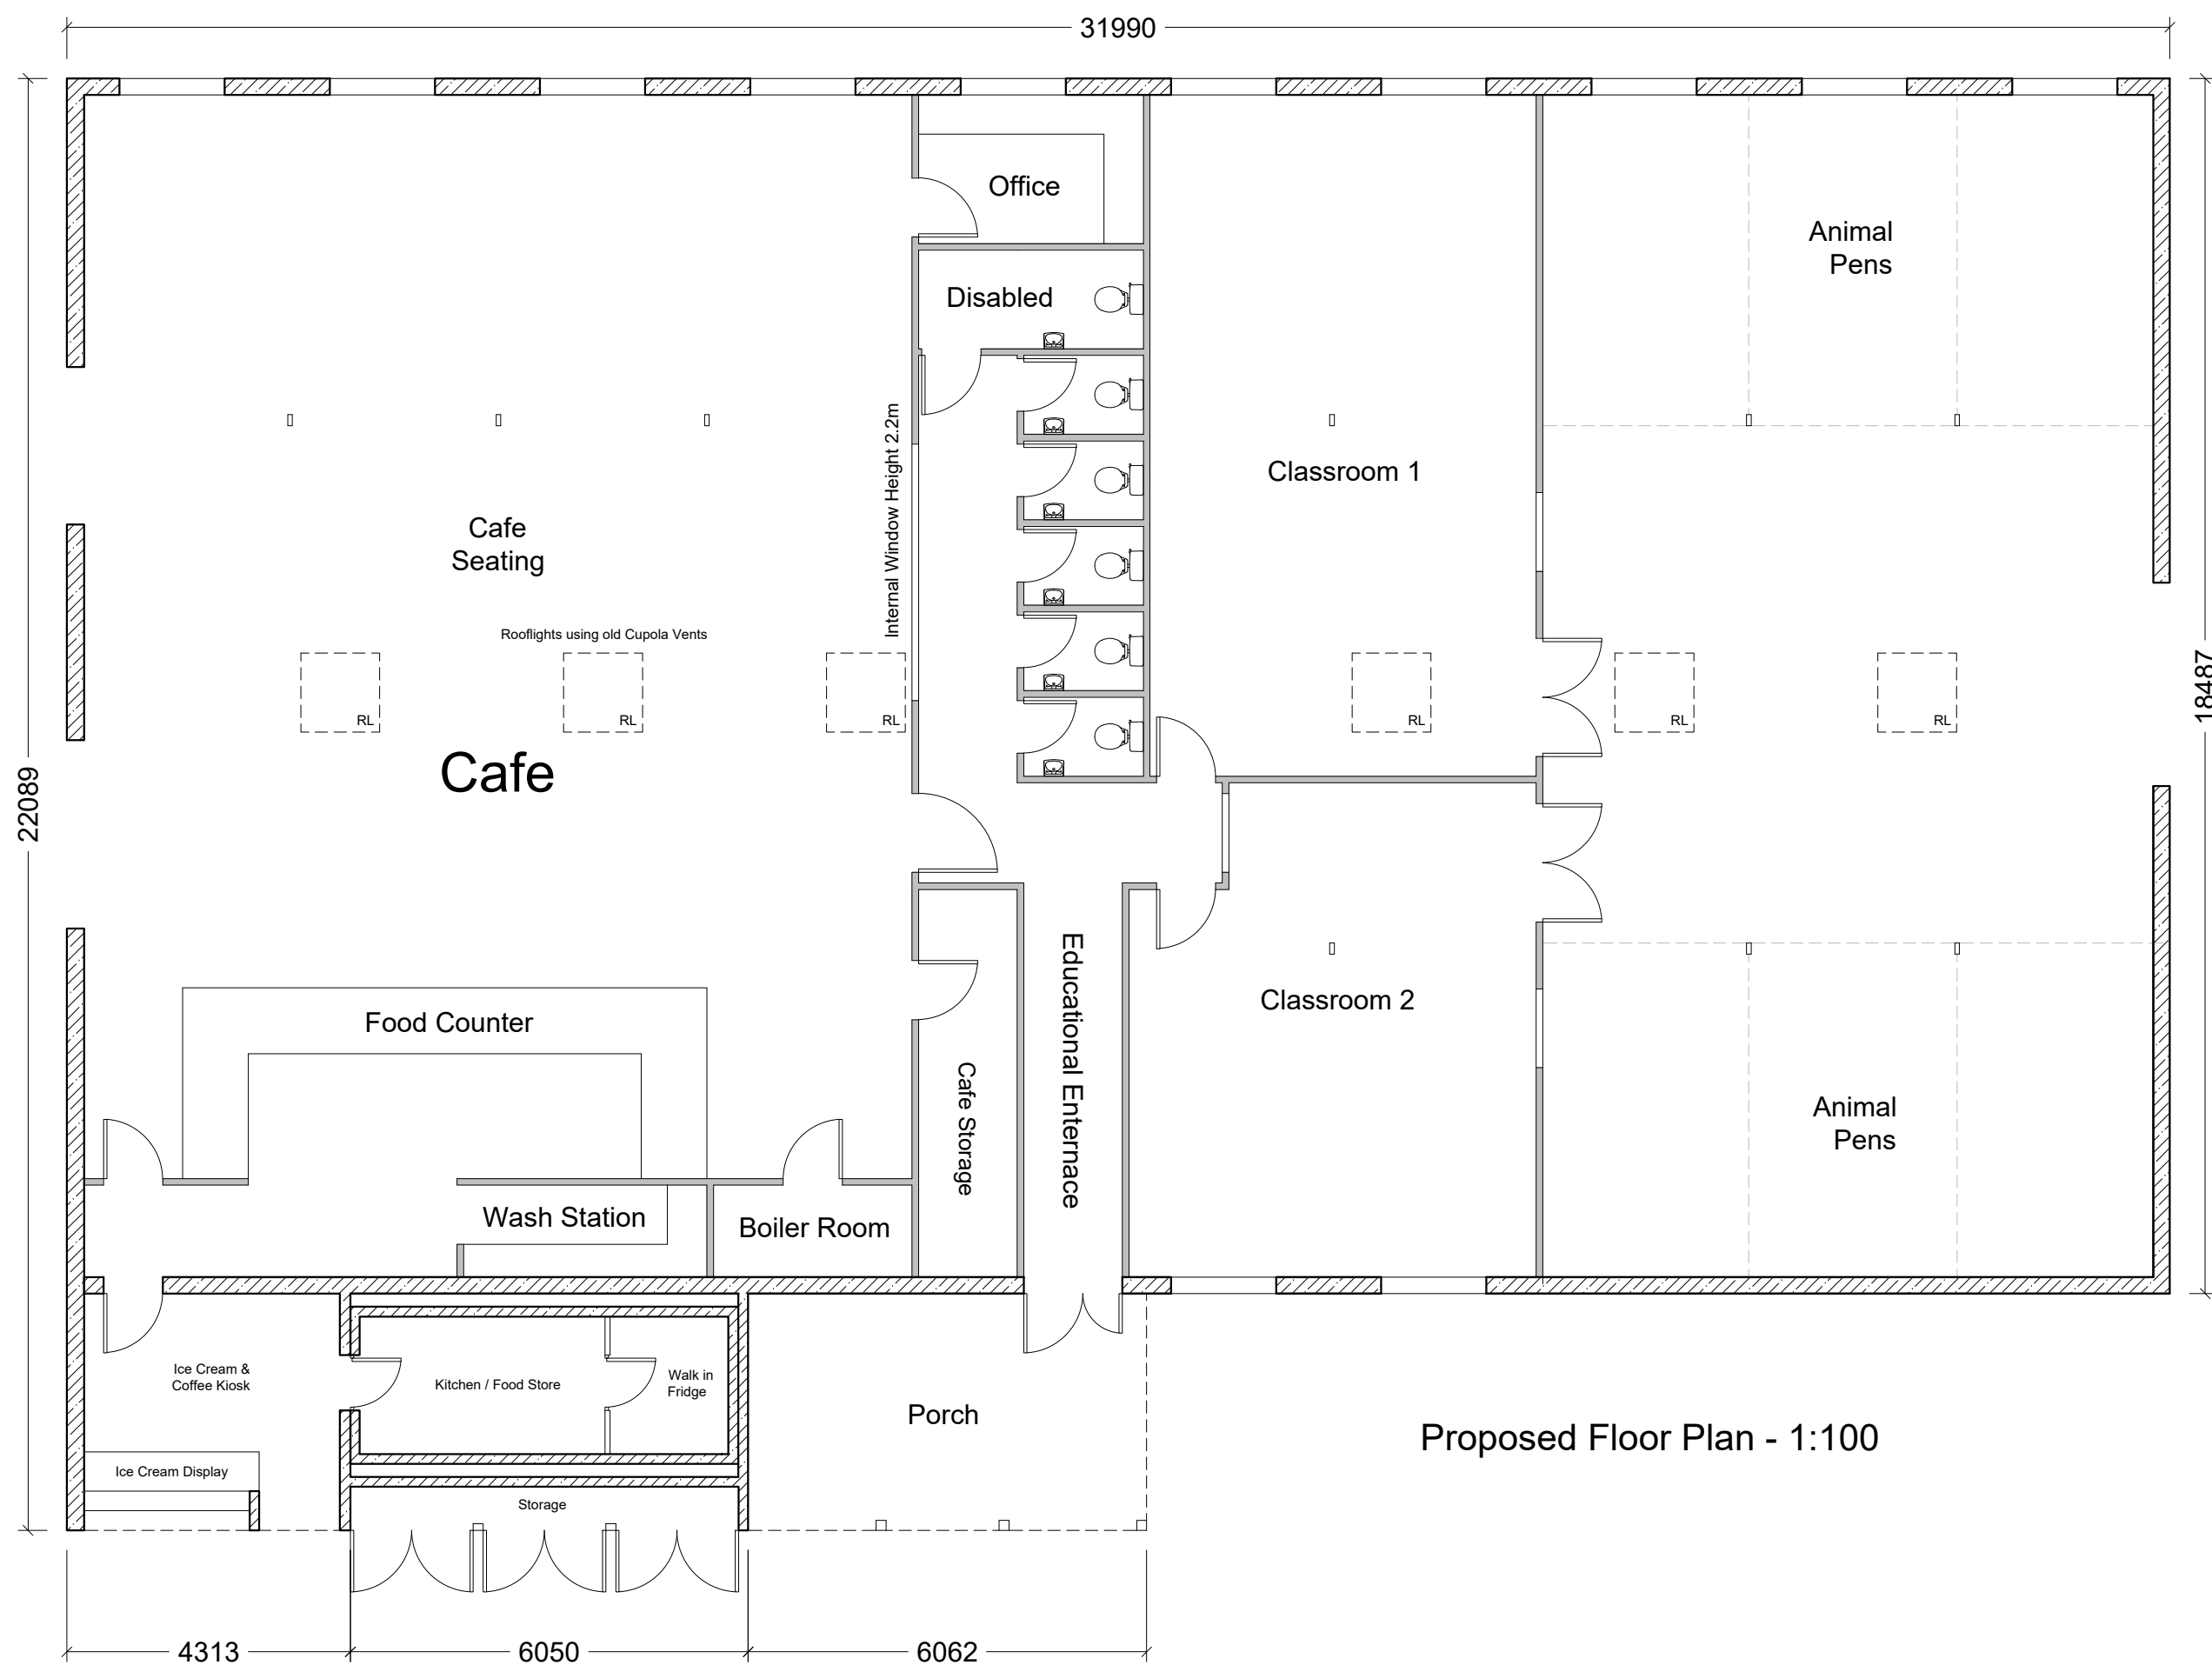

Proposed Floor Plan - 1:100

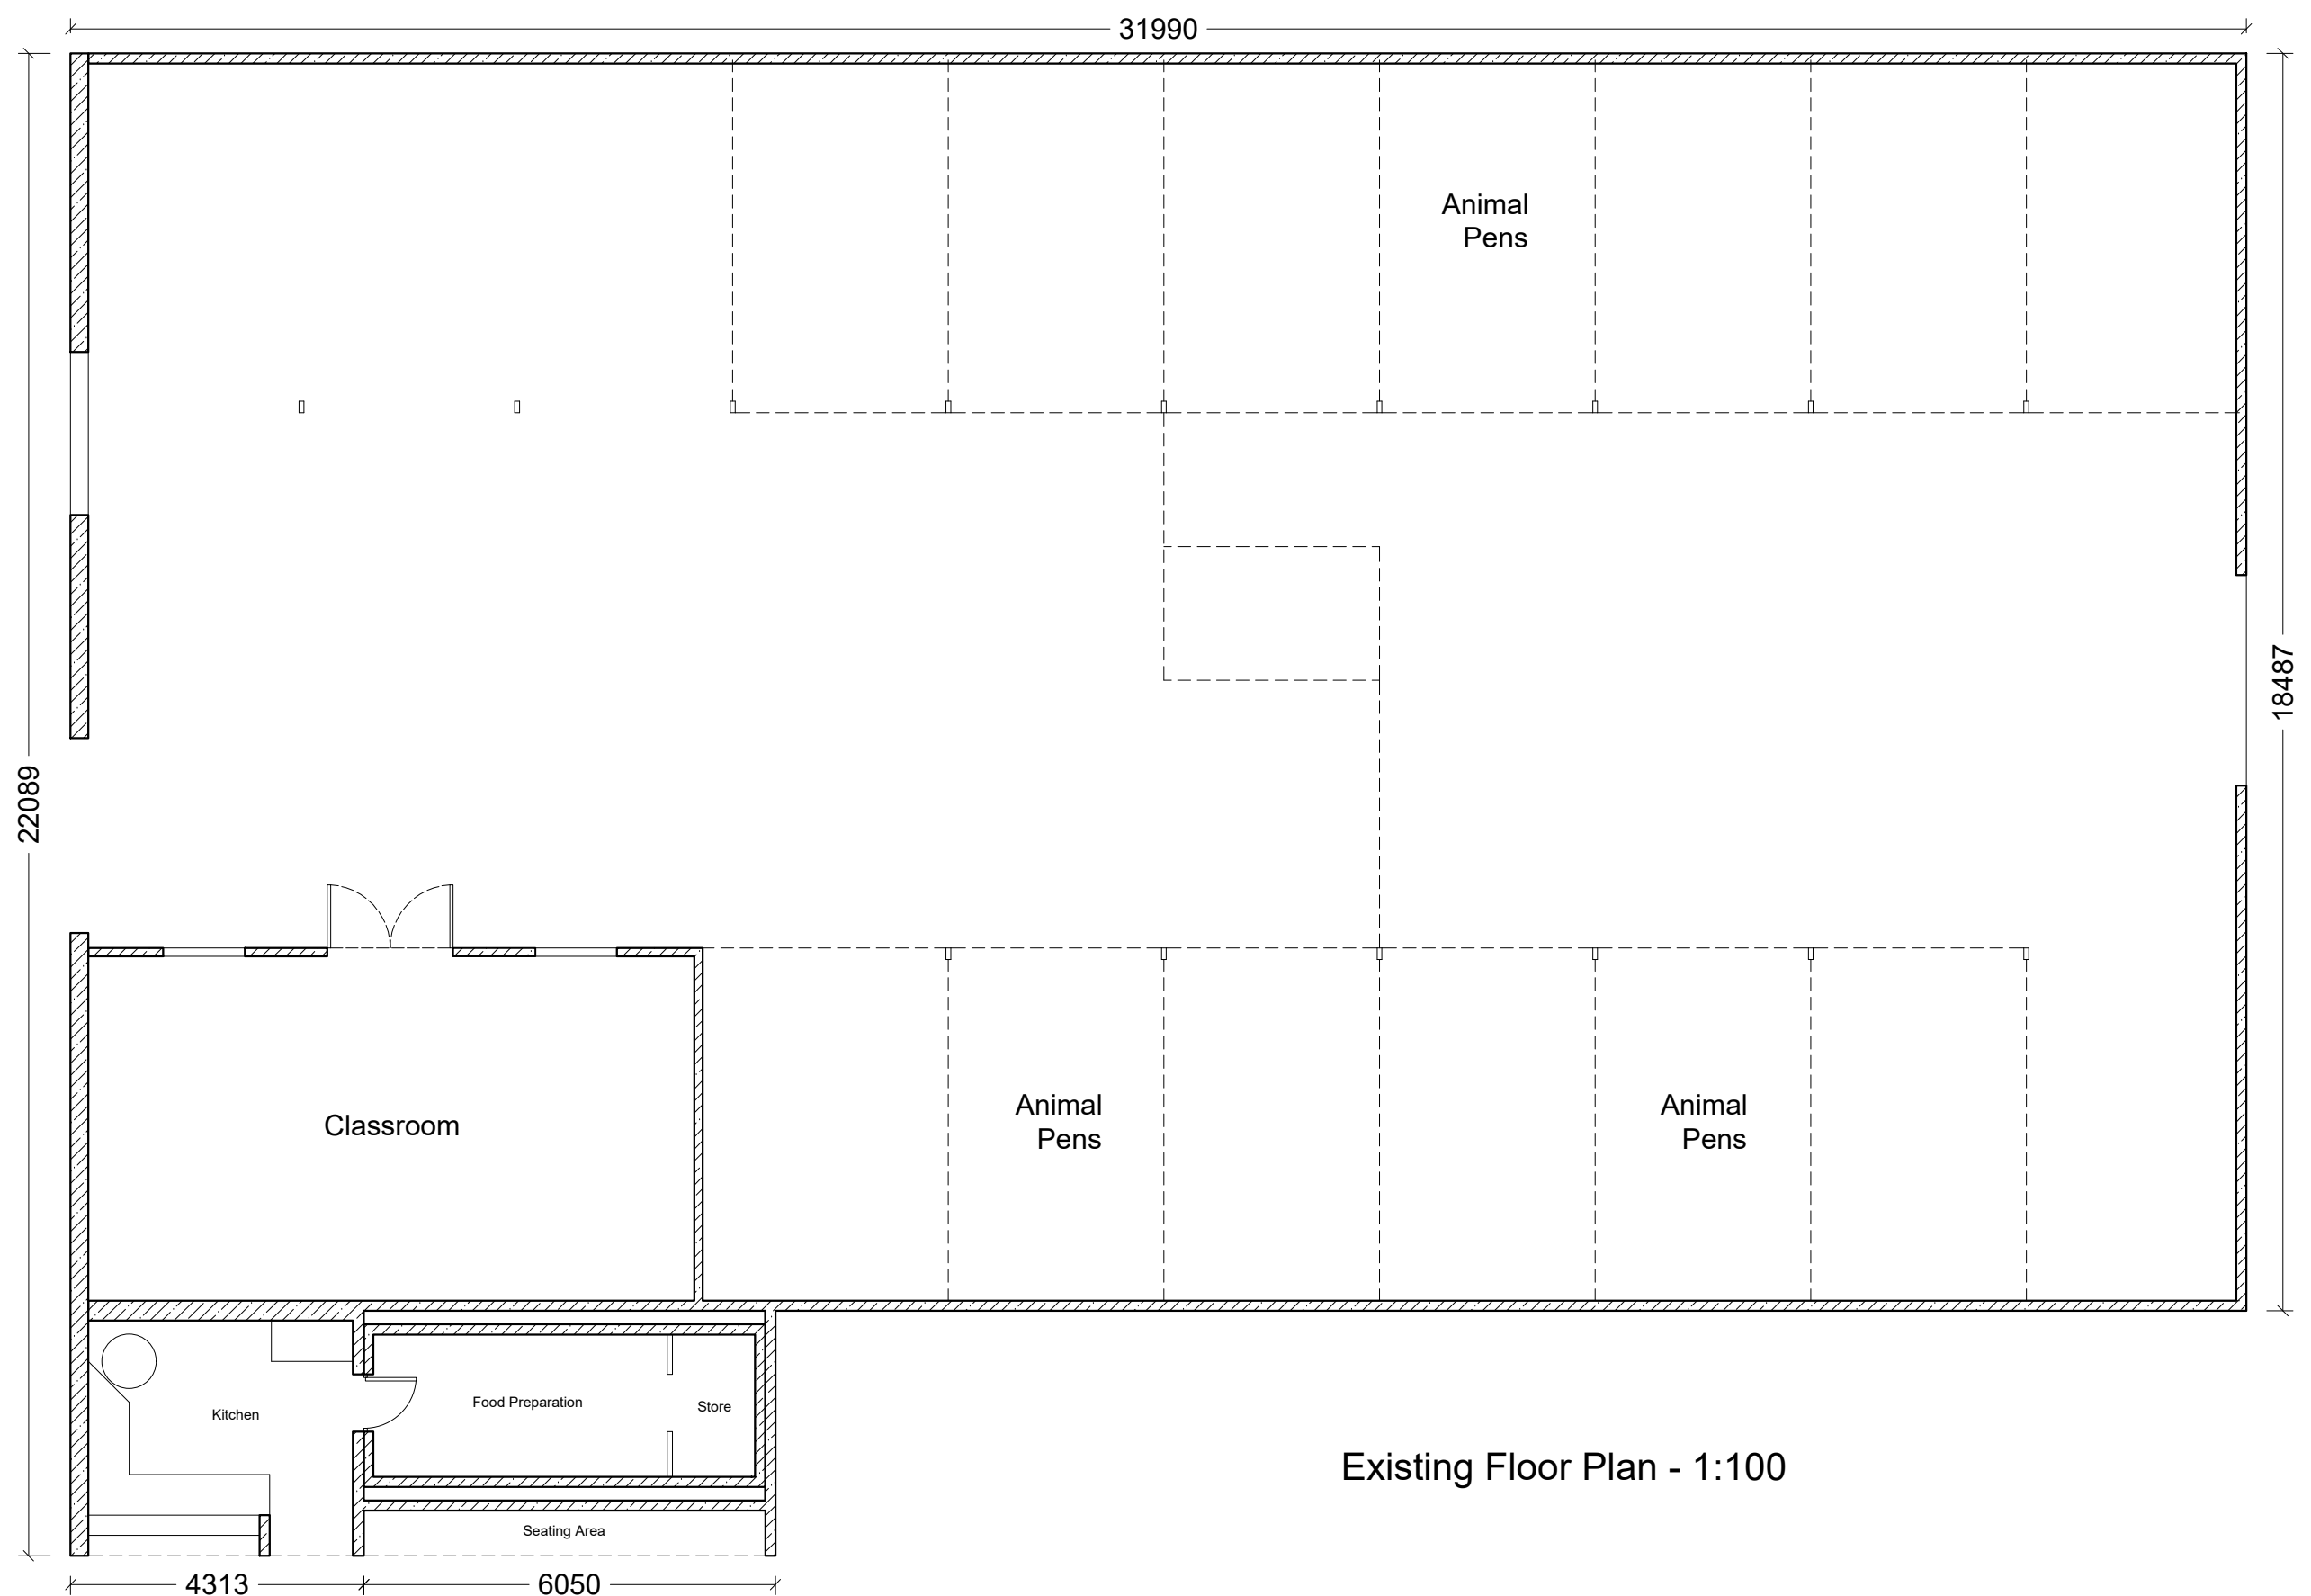

Existing Floor Plan - 1:100

Notes:

All work is to be carried out to the latest current British standards Codes of Practice and recognised working practices.

All work and materials should comply with Health and Safety legislation.

All dimensions are in millimetres where explicitly shown otherwise.

The contractor should check and certify all dimensions as work proceeds and notify the architect of any discrepancies.

Do not scale off the drawings, if in doubt ask.

GHA

Gary Hearty Associates

Gary Hearty Associates Chartered Surveyors
Suite 9 - Grindleton Business Centre
The Spinney
Grindleton
Clitheroe
Lancashire BB7 4DH
T: 01200 449700
Email: info@ghaonline.co.uk

Project: (No: Ent.508.3556.FP)
Planning - CoU & extension of Ag building at:
Higher Woodhill Farm
Woodhill Road
Bury
BL8 1BS

Title: Proposed + Existing Plans & Elevations.

Drawing No: Ent.508.3556.03

Drawn: KA

Client: Mr. J. Entwistle

Date: 08.08.2024

Scale: 1:100
@ A1

Amendments: