


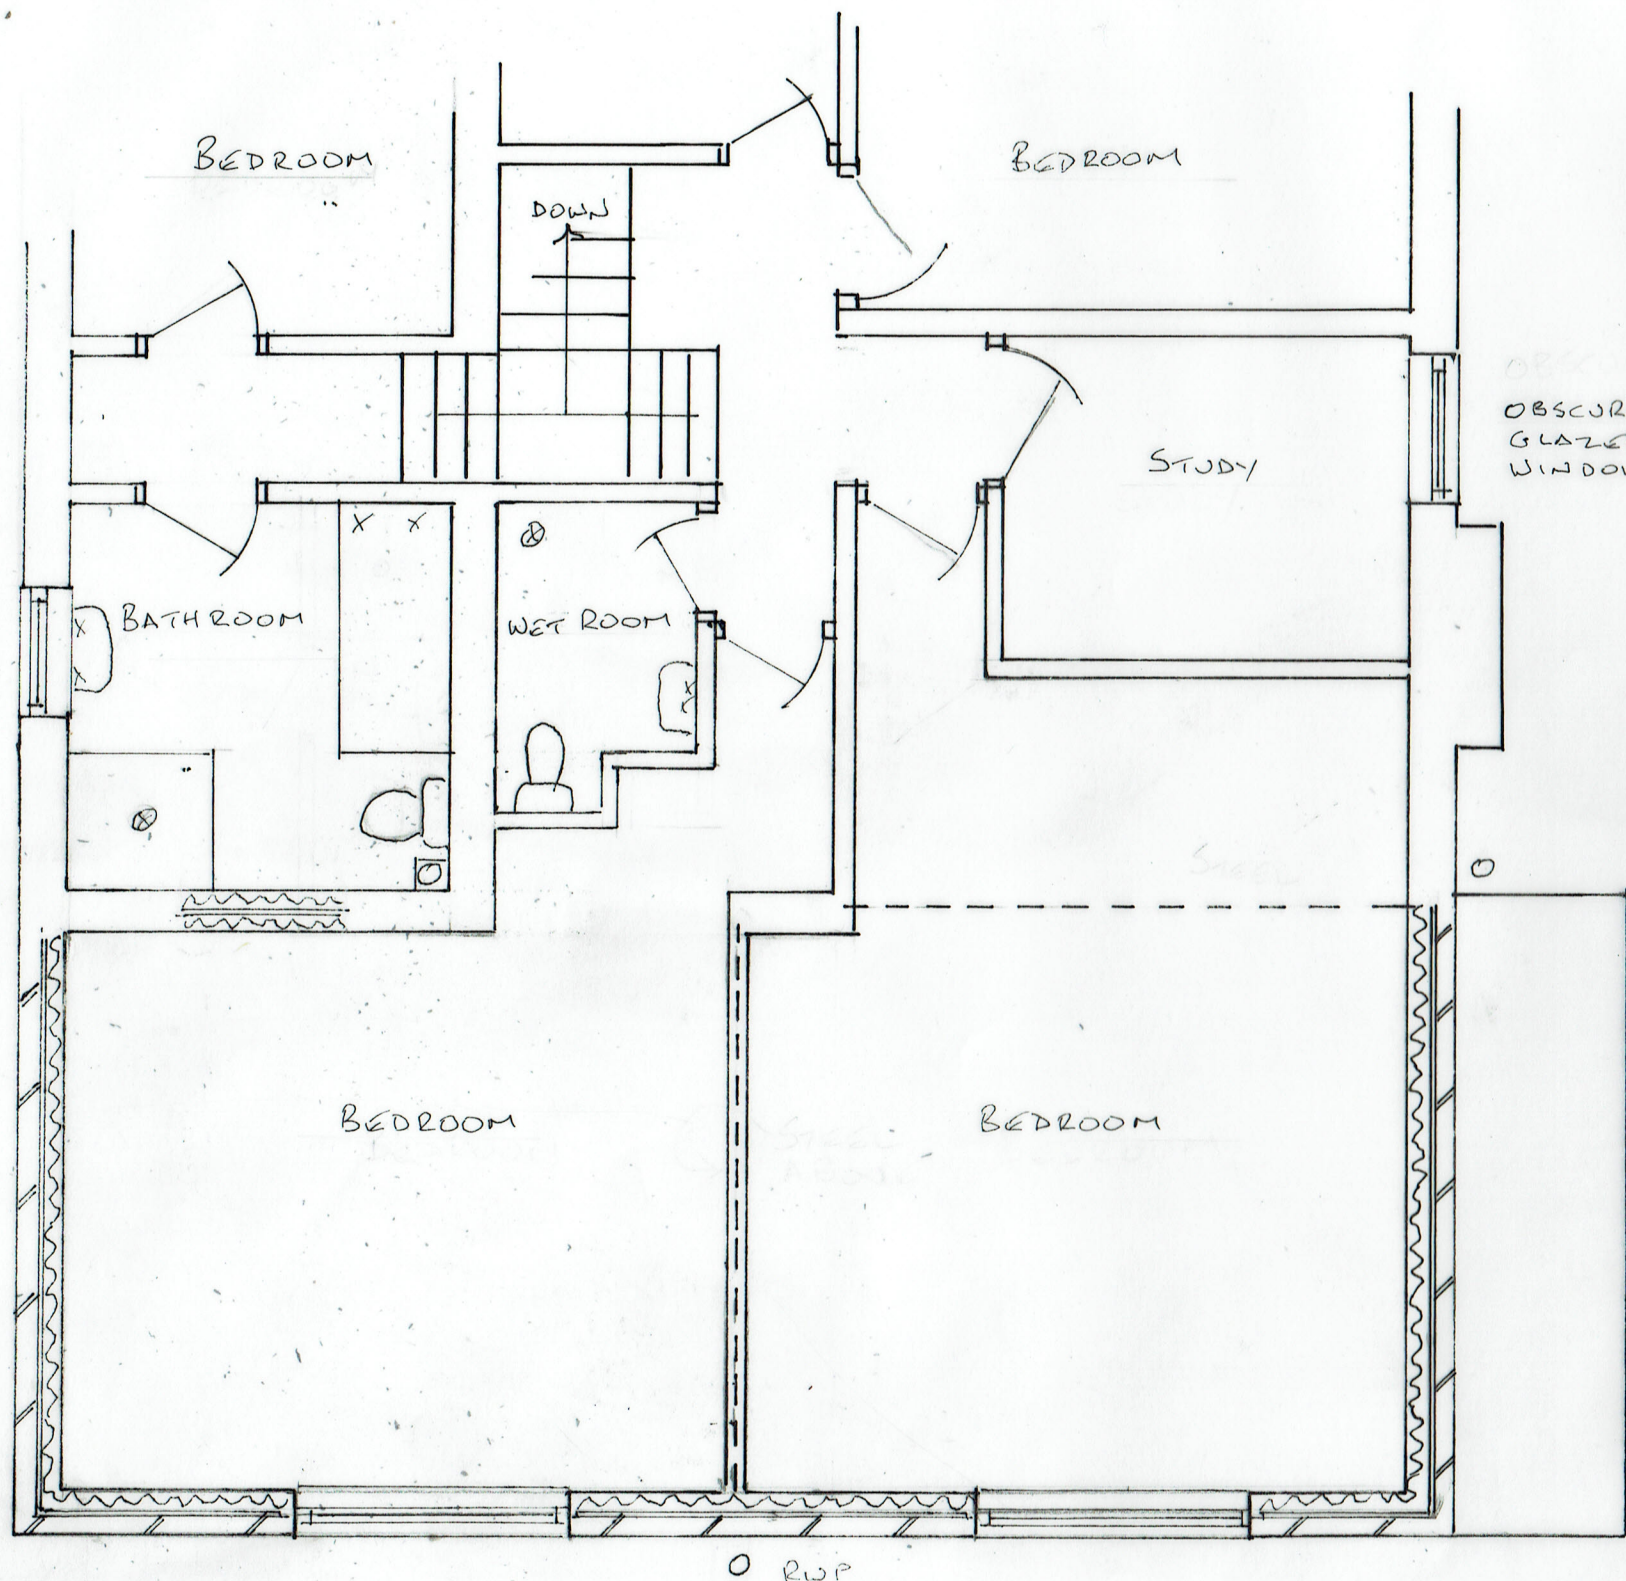

5. PROPOSED FIRST FLOOR PLAN

0 METRES 5
SCALE 1:50 @ A3

18/10/2021

21/603/05

TWO STOREY REAR EXTENSION
126 PARKHILLS ROAD, BURY BL9 9AW