


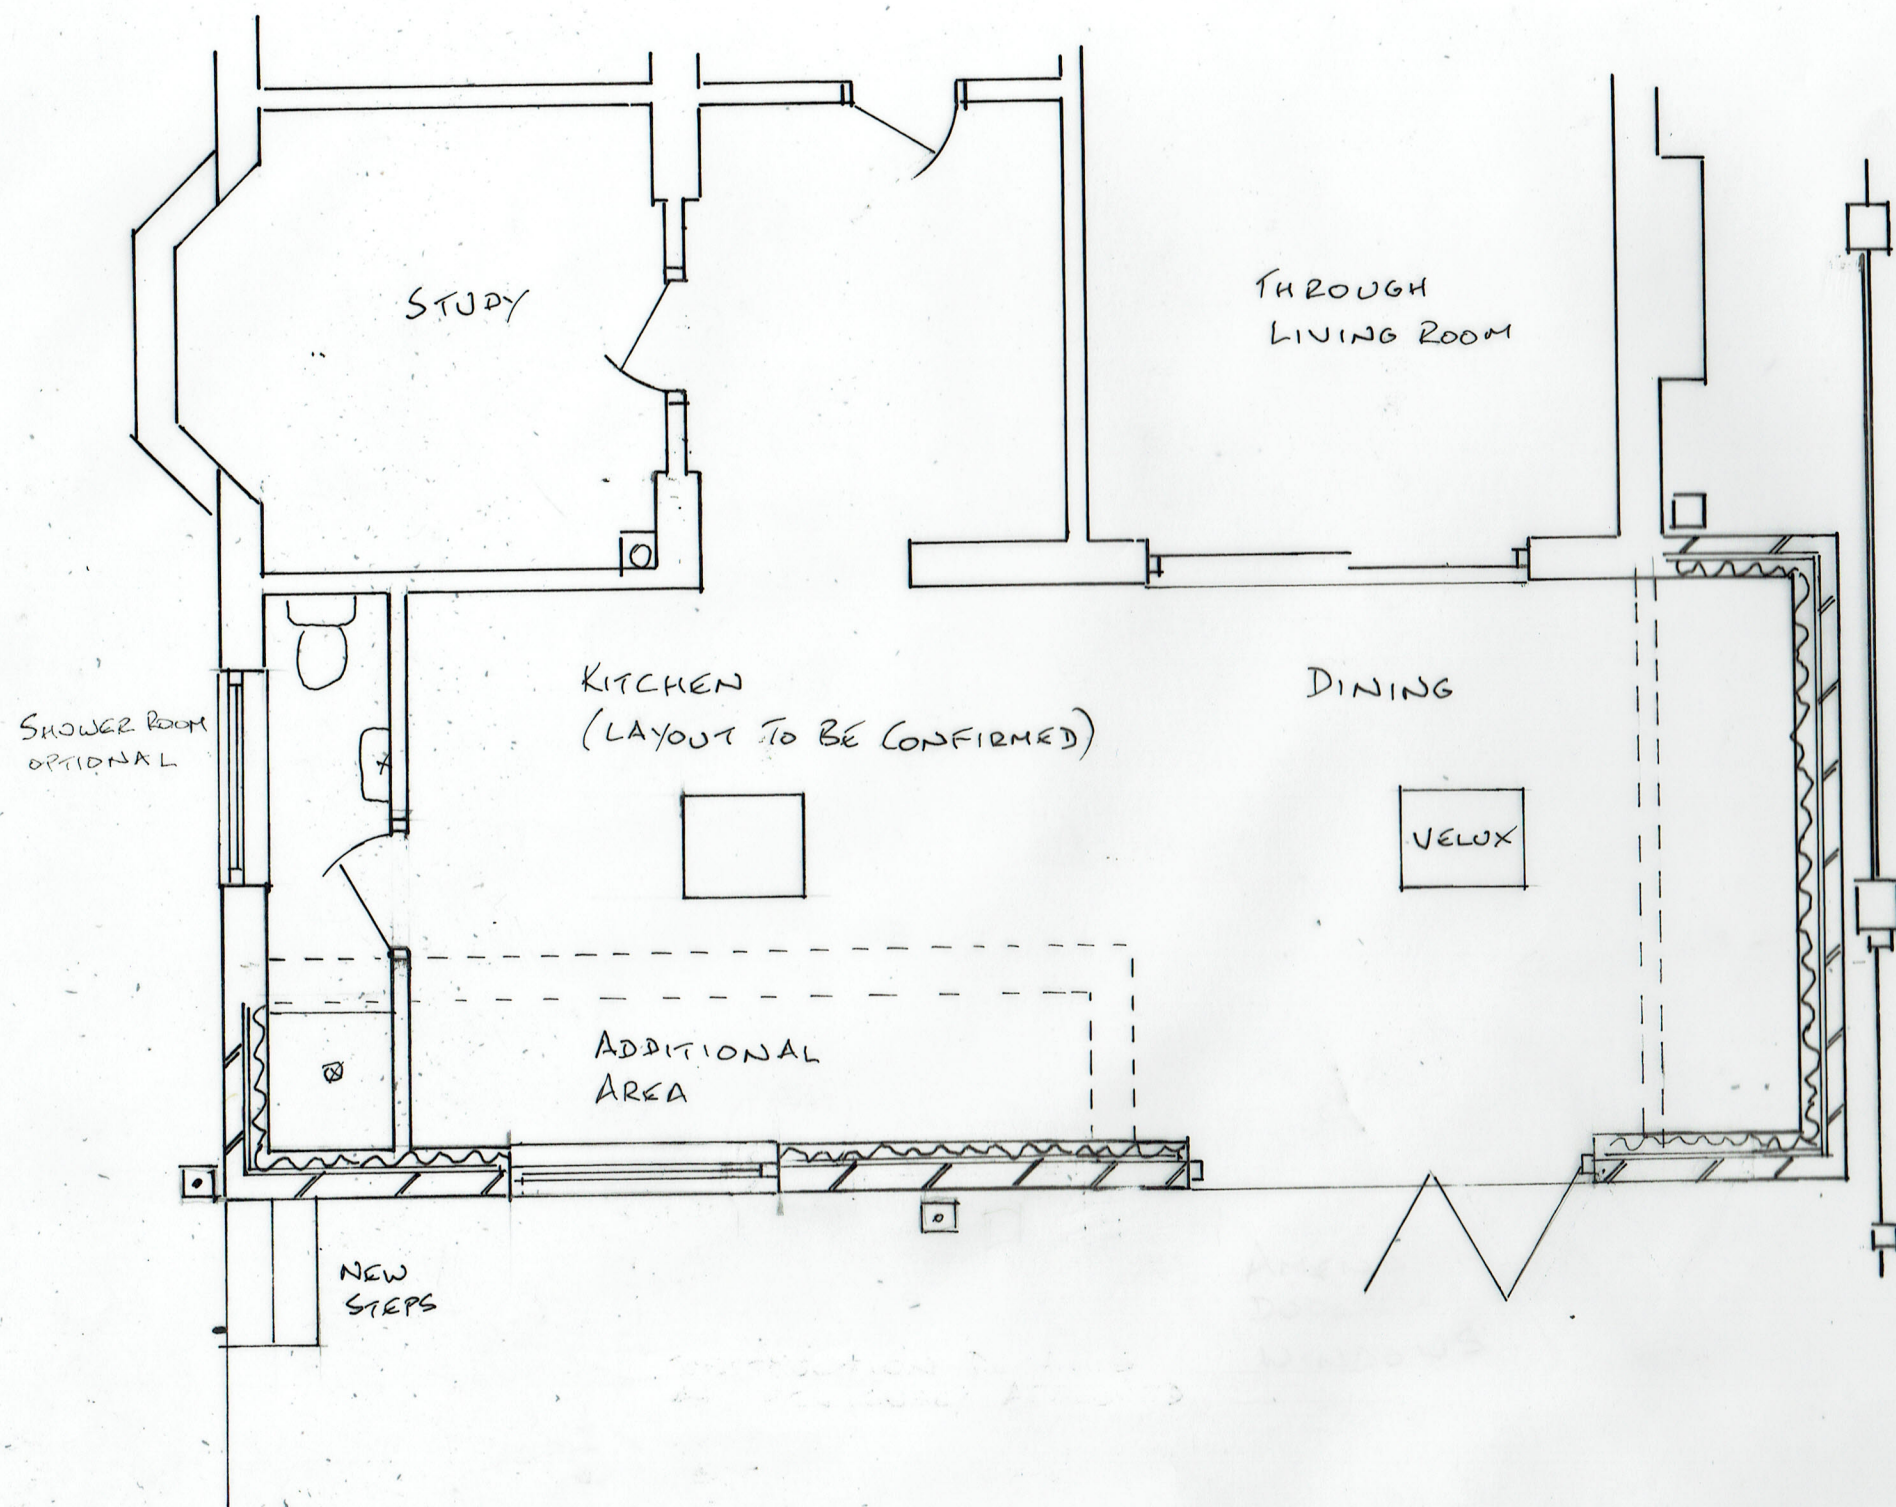

^D 2. PROPOSED GROUND FLOOR PLAN

18/10/2021 - FIRST FLOOR ADDED

15/07/2021 - REDRAWN, ENLARGED

21/003/02 ED

TWO STOREY REAR EXTENSION

126 PARKHILLS ROAD, BURY BL9 9AW

0 METRES 5

SCALE 1:50 @ A3