
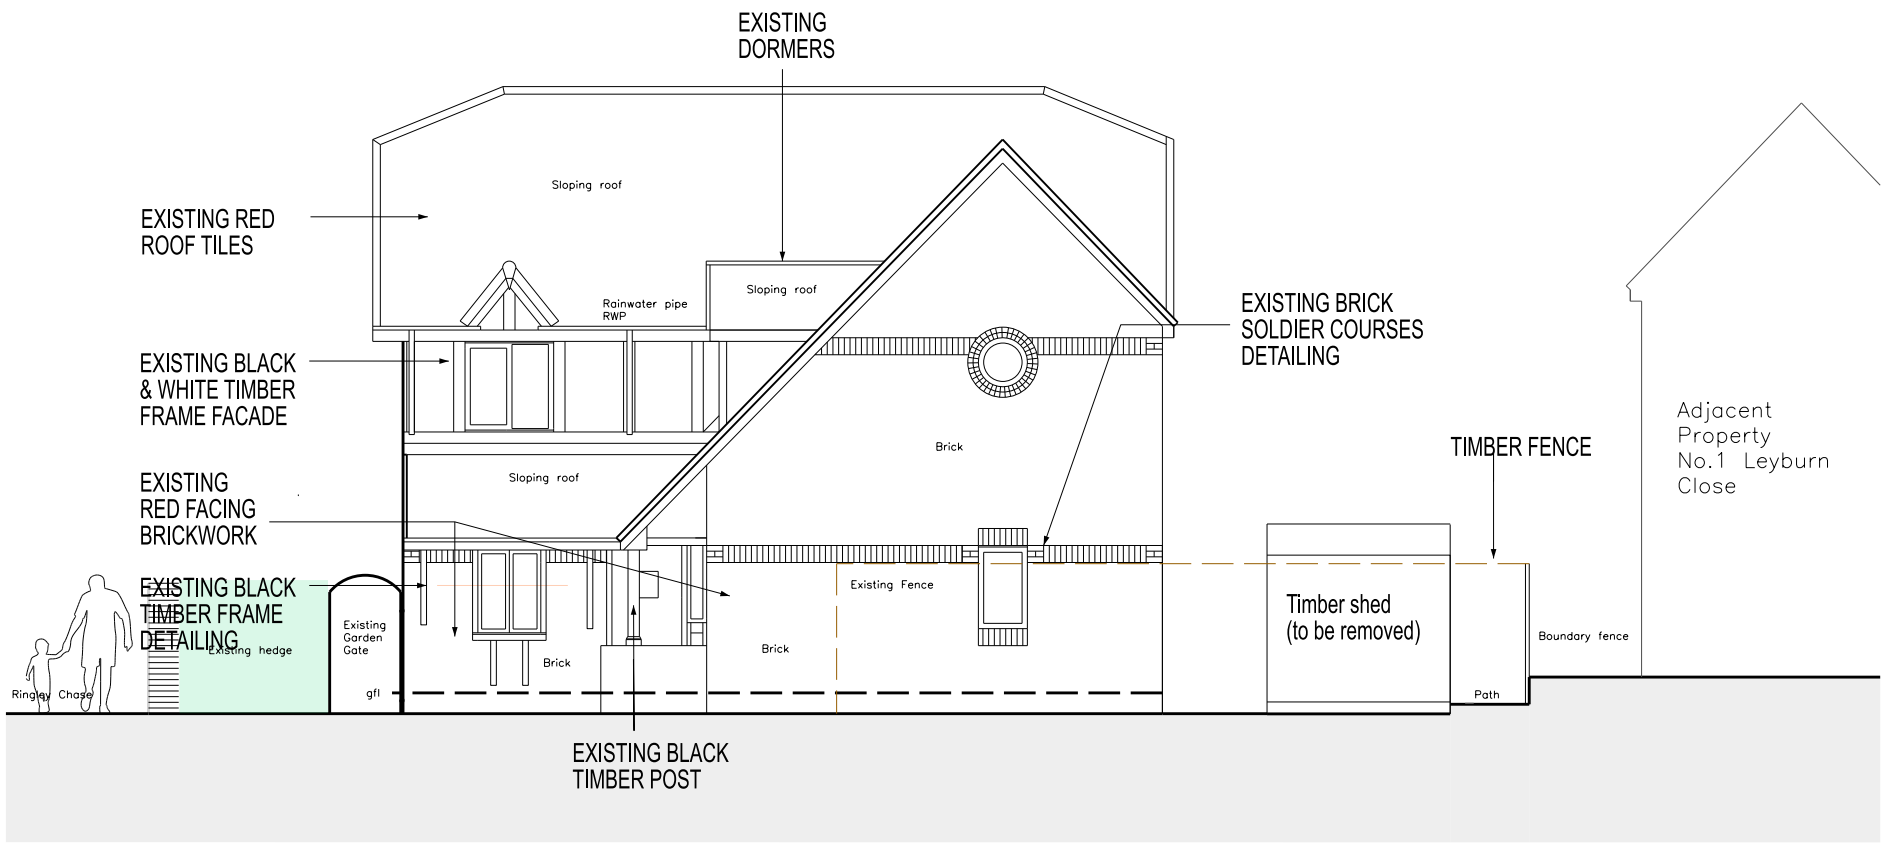



SITE SPECIFIC HAZARDS

IN ACCORDANCE WITH THE REQUIREMENTS OF THE CDM REGULATIONS 2015 THE FOLLOWING SIGNIFICANT RESIDUAL HAZARDS HAVE NOT BEEN DESIGNED OUT OF THIS PROJECT AND MUST BE TAKEN INTO CONSIDERATION BY CONTRACTORS PLANNING TO UNDERTAKE THE WORKS SHOWN ON THIS DRAWING:


SCALE 1:100

 

FRONT ELEVATION

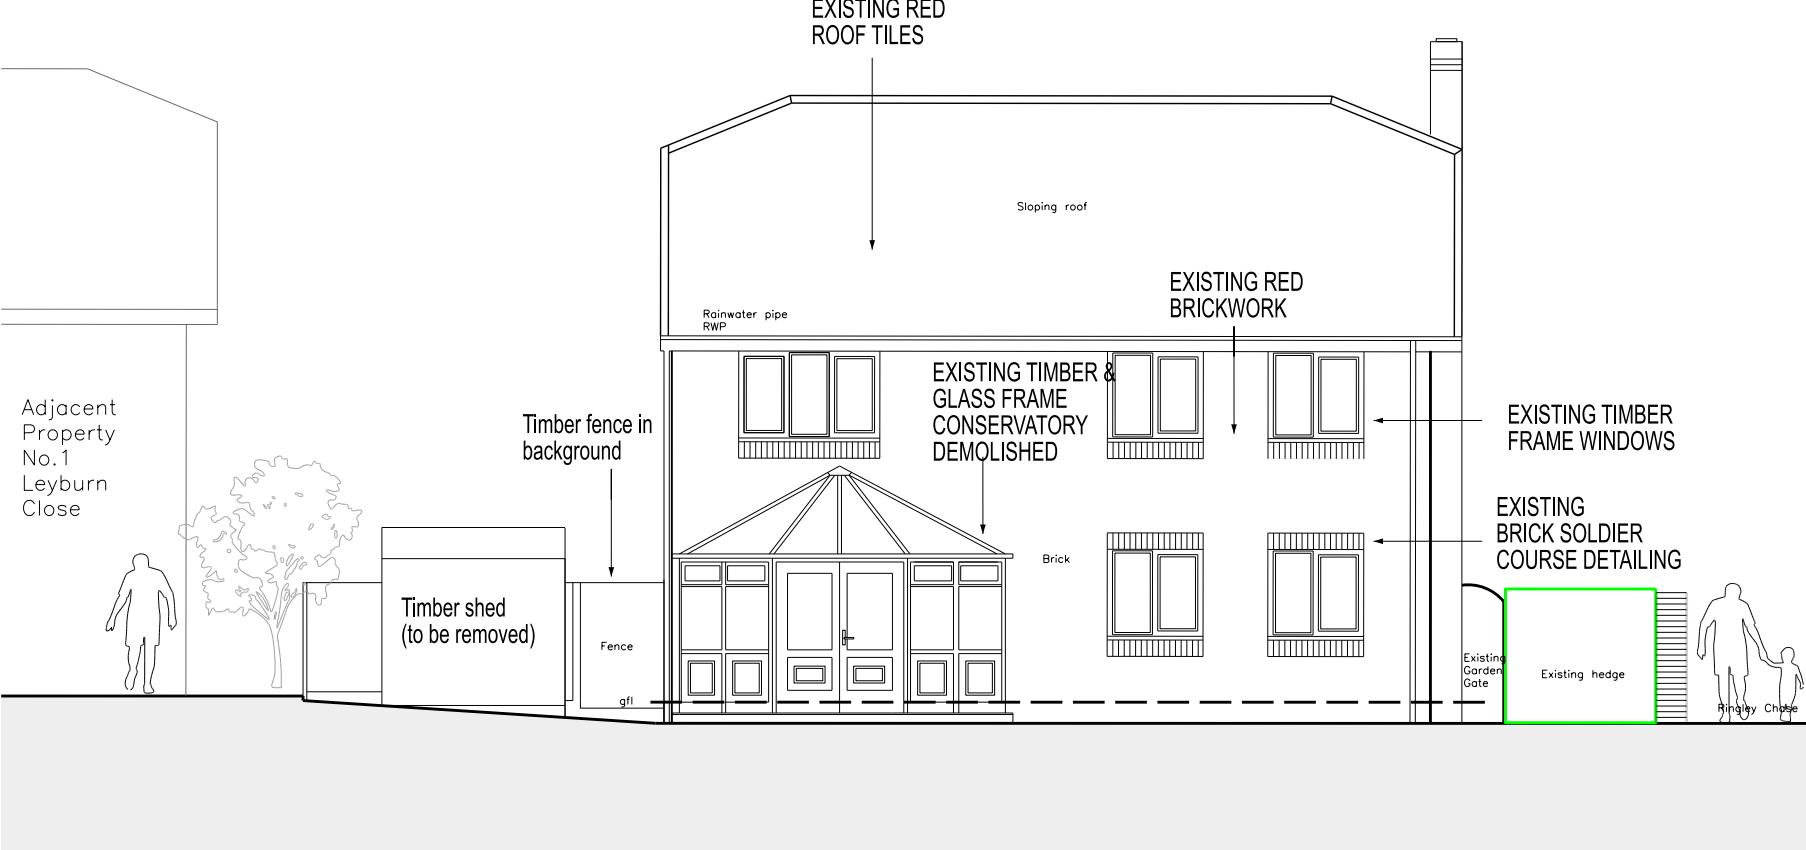

REAR ELEVATION

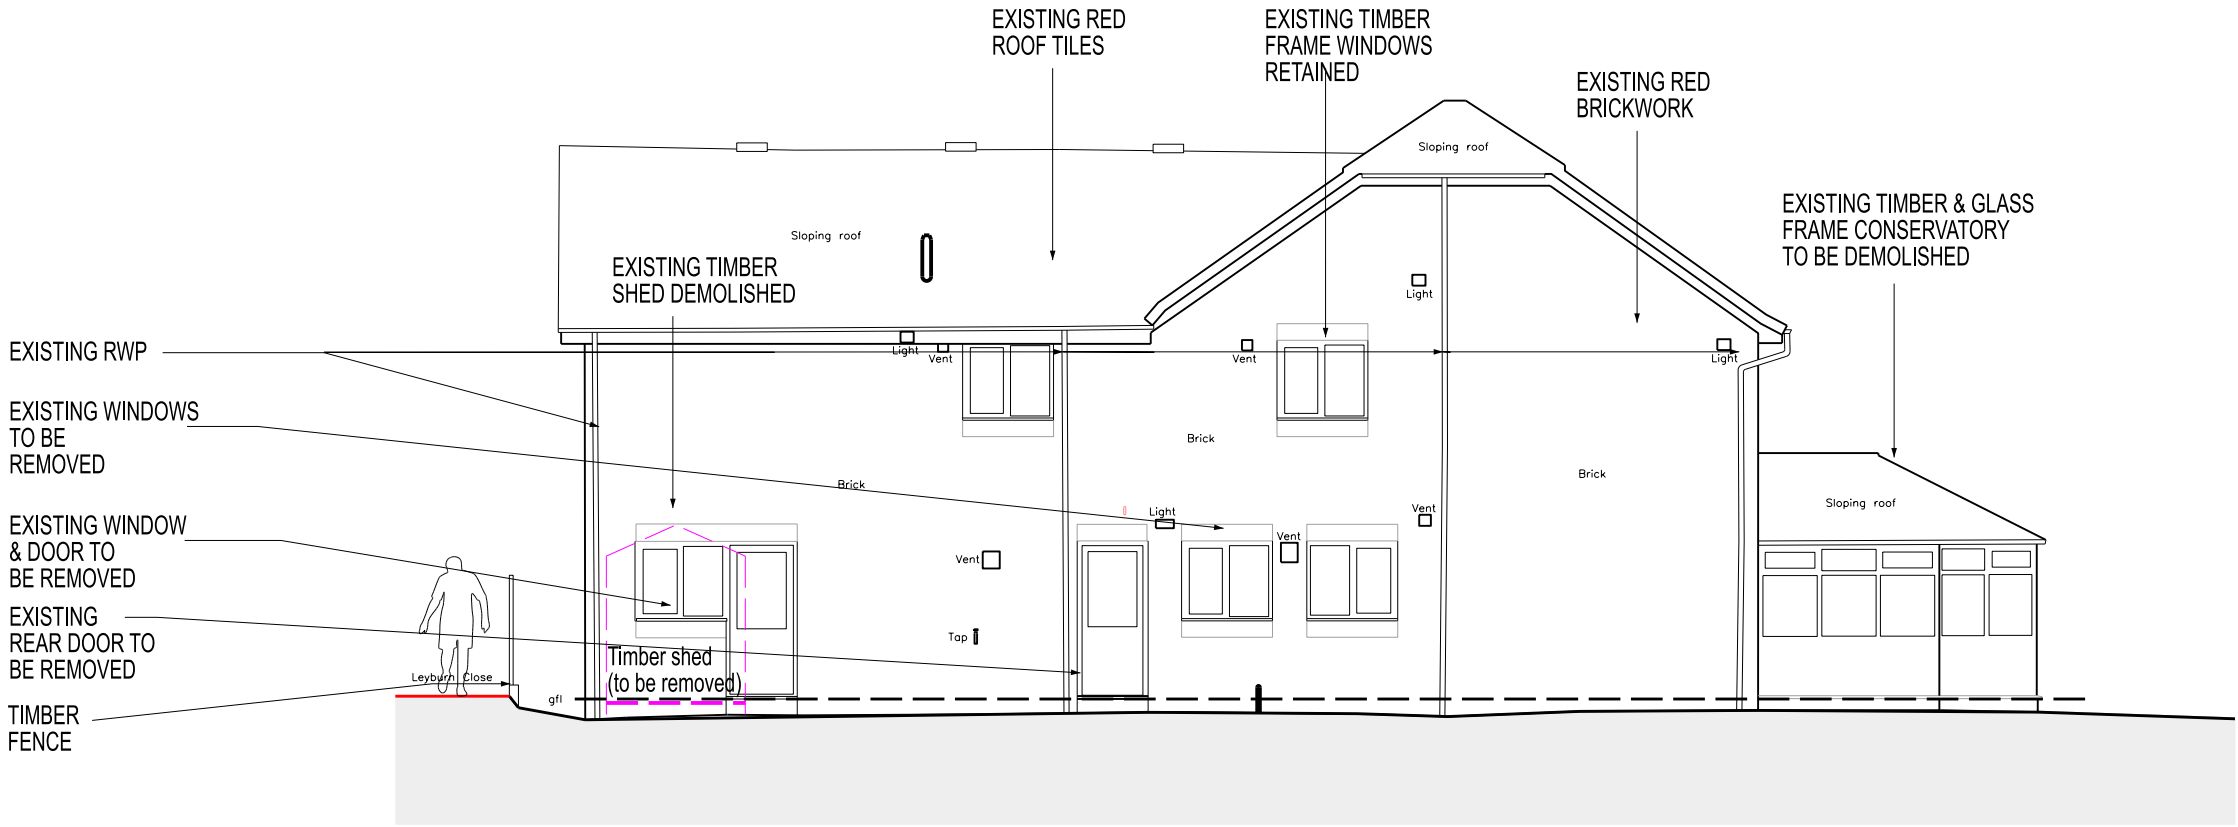

SIDE ELEVATION

P1	04.06.24	PLANNING ISSUE	EDD
REV.	DATE	NOTES	INIT.

CLIENT / PROJECT

Mr M. Bint

Proposed Extension

12 Ringley Chase Whitefield, M45 7AU

DRAWING TITLE

EXISTING ELEVATIONS

STATUS				PLANNING			
DATE	May 24	DRAWN	EDD	SCALE @ A2	1:100		
PROJECT NUMBER	11657	UNIT / BLOCK	PL	CI / SFB CODE	E01	TYPE & NUMBER	P1
DRAWING NO.							
Site Location Plans	L	GA Plans	P	Elevations	E		
Sections	S	Details	D	Prefix: Colour	C		

THE RATCLIFFE GROVES PARTNERSHIP

MANCHESTER
105 MANCHESTER ROAD
BURY LANCASHIRE BL9 0TD
T. 0161 797 6000 E. manchester@rgp.co.uk
www.rgp.co.uk

LONDON
19 BEDFORD ROW
LONDON WC1R 4EB
T. 020 7600 6666 E. london@rgp.co.uk

