

1
F
Y
R
U
R
N
C
I
O
S
E

04/06/2024 10:38:03 P:\DDGN\1100011600-11699\11657\1-Sheets\PLANNING\11657-PL_P02.dgn

john.jardaker

R I N G L E Y C H A S E

THIS DRAWING IS PROTECTED BY COPYRIGHT AND MUST NOT BE COPIED OR REPRODUCED WITHOUT THE WRITTEN CONSENT OF R G PARTNERSHIP LIMITED. NO DIMENSIONS ARE TO BE SCALED FROM THIS DRAWING. ALL DIMENSIONS AND SIZES TO BE CHECKED ON SITE, NORTH POINTS SHOWN ARE INDICATIVE. ©




SITE SPECIFIC HAZARDS

IN ACCORDANCE WITH THE REQUIREMENTS OF THE CDM REGULATIONS 2015 THE FOLLOWING SIGNIFICANT RESIDUAL HAZARDS HAVE NOT BEEN DESIGNED OUT OF THIS PROJECT AND MUST BE TAKEN INTO CONSIDERATION BY CONTRACTORS PLANNING TO UNDERTAKE THE WORKS SHOWN ON THIS DRAWING:

NOTES

DRAWING BASED ON TOPOGRAPHICAL SURVEY & PHOTOGRAPHIC RECORD INFORMATION

SCALE 1:100

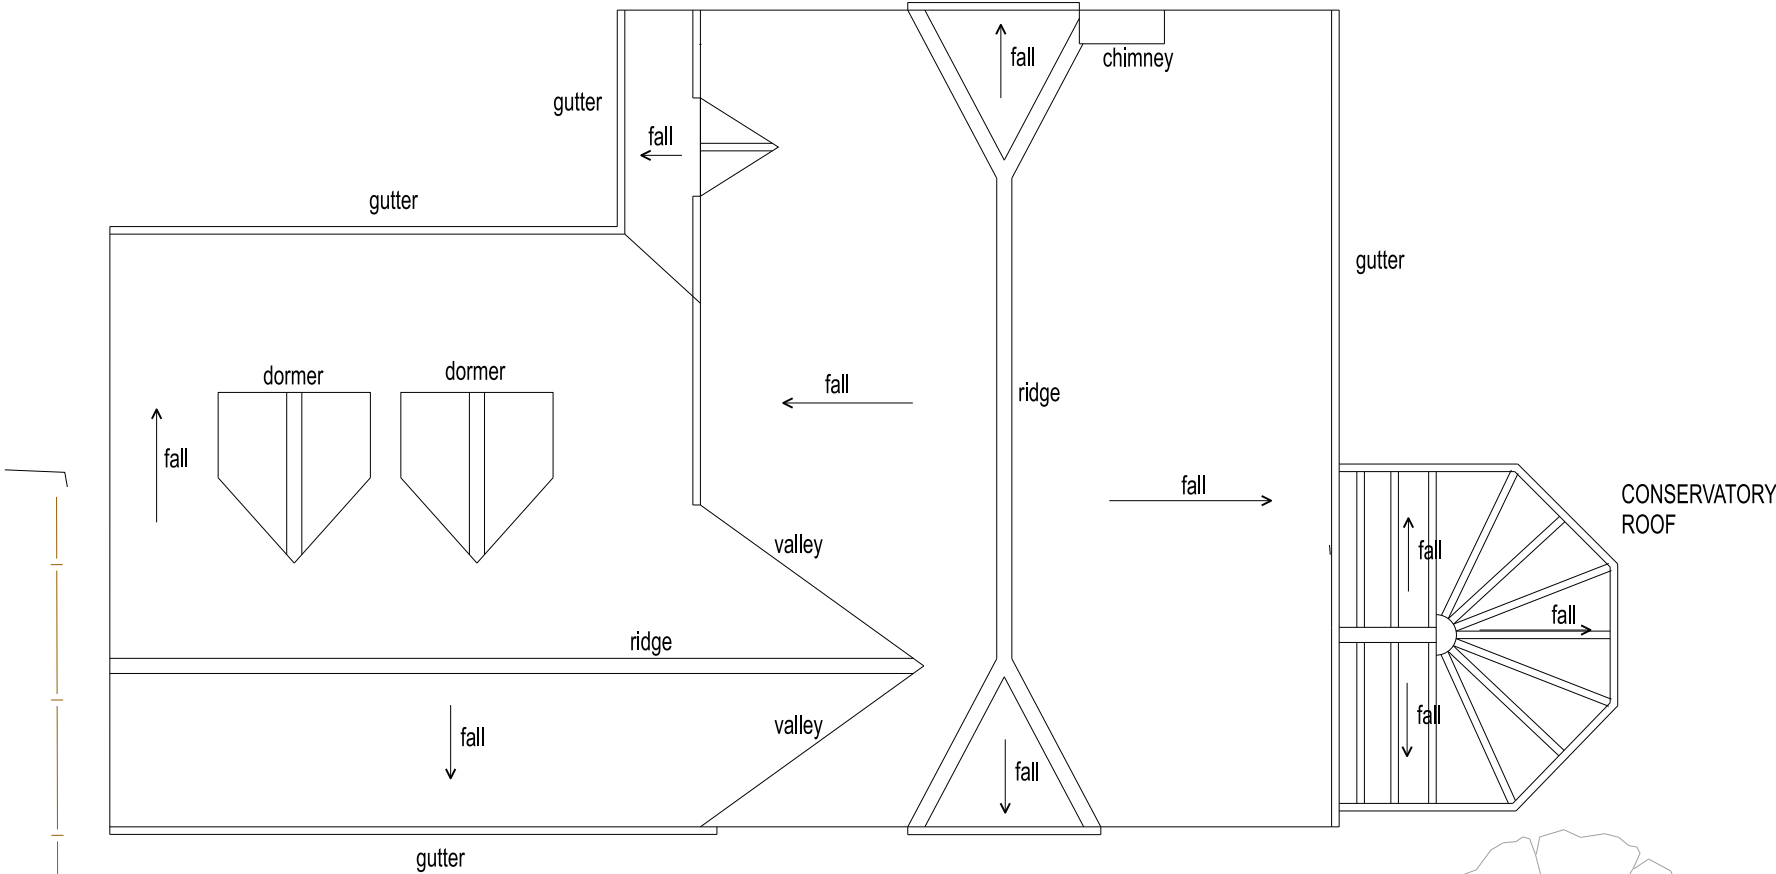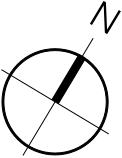 

P1	04.06.24	PLANNING ISSUE	EDD
REV.	DATE	NOTES	INIT.

CLIENT / PROJECT

Mr M. Bint

Proposed Extension

12 Ringley Chase Whitefield, M45 7AU

DRAWING TITLE

EXISTING ROOF PLAN

STATUS	PLANNING
--------	----------

DATE	DRAWN	SCALE @ A3
May 2024	EDD	1:100

PROJECT NUMBER	UNIT / BLOCK	CI / SFB CODE	TYPE & NUMBER	REVISION LETTER
----------------	--------------	---------------	---------------	-----------------

DRAWING NO.	11657	PL	P02	P1
-------------	-------	----	-----	----

Site Location Plans	L	GA Plans	P	Elevations	E
Sections	S	Details	D	Prefix: Colour	C

THE RATCLIFFE GROVES PARTNERSHIP

MANCHESTER
105 MANCHESTER ROAD
BURY LANCASHIRE BL9 0TD
T. 0161 797 6000 E. manchester@rgp.uk.com
www.rgp.uk.com

LONDON
19 BEDFORD ROW
LONDON WC1R 4EB
T. 020 7600 6666 E. london@rgp.uk.com

