

PROJECT REF
23053

DRAWING REF
010

Bluechip Architecture

SCALE
1:50 @ A1


DATE
DEC '23

CLIENT
MR & MRS GRANT
17 BILLBERRY CLOSE
WHITEFIELD
MANCHESTER
M45 8BL


PROJECT
SINGLE STOREY REAR EXTENSION
TWO STOREY REAR EXTENSION
ROOF EXTENSION & CONVERSION
INTERNAL REMODELLING

EXISTING ELEVATIONS


DRAWING TITLE
PLANNING

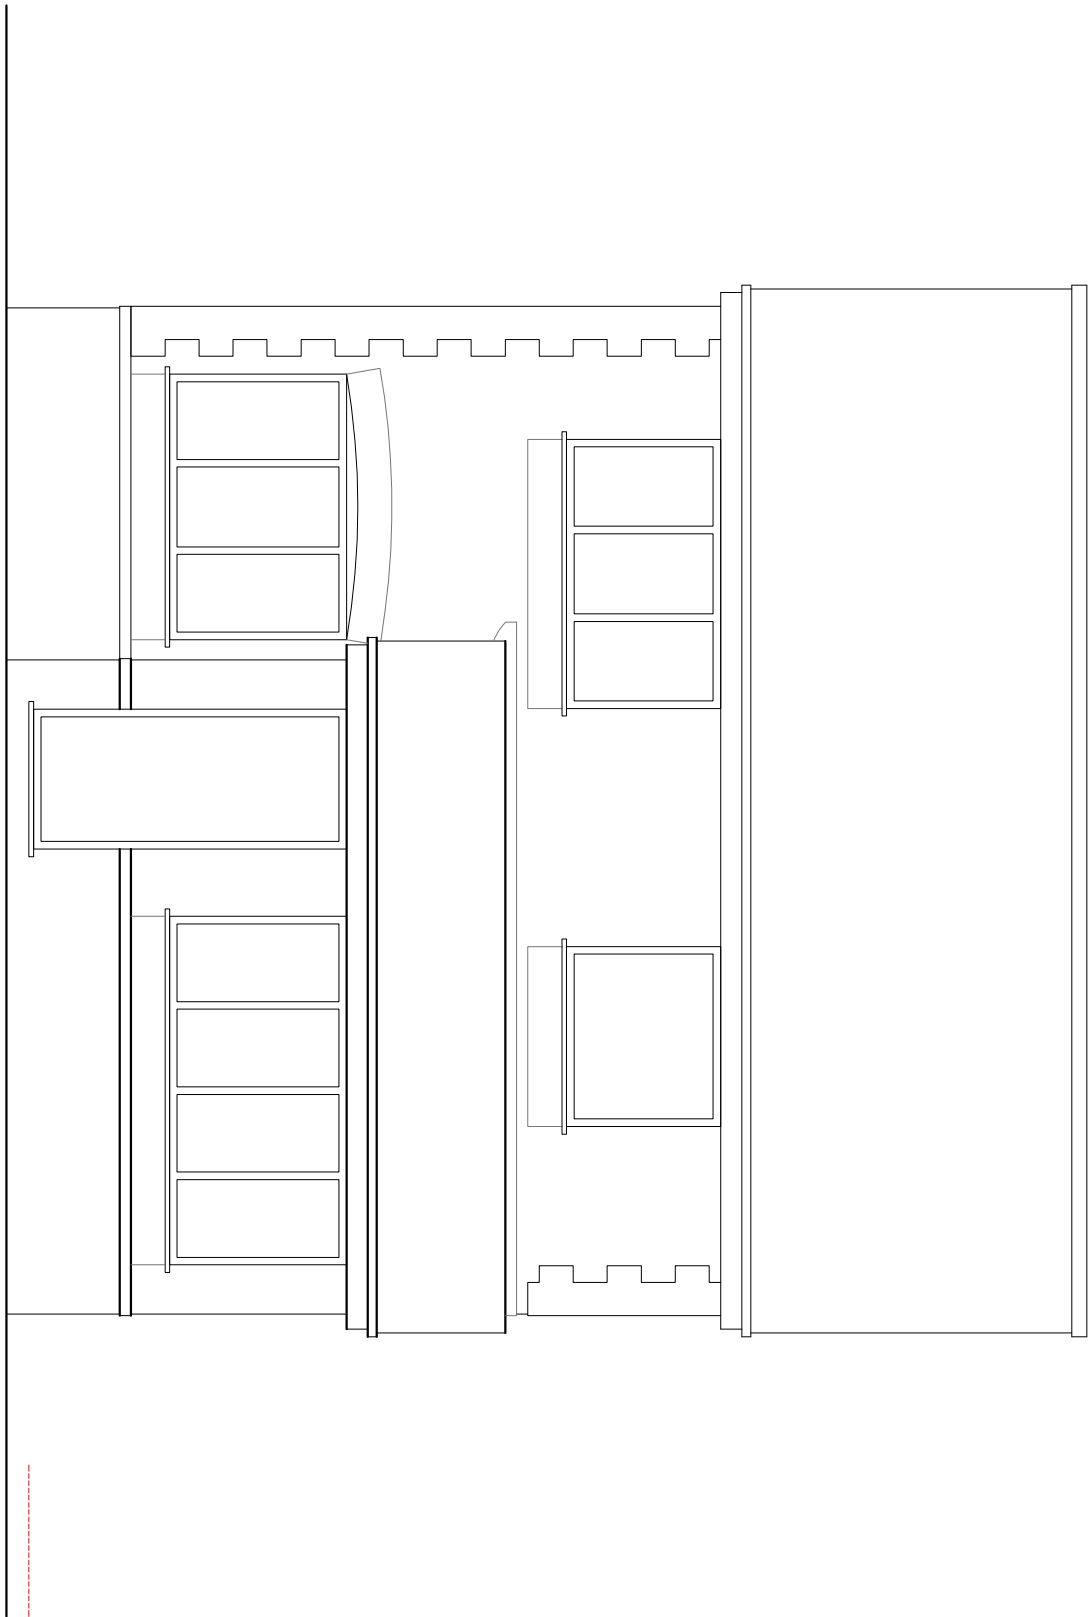


FRONT ELEVATION (NNW)

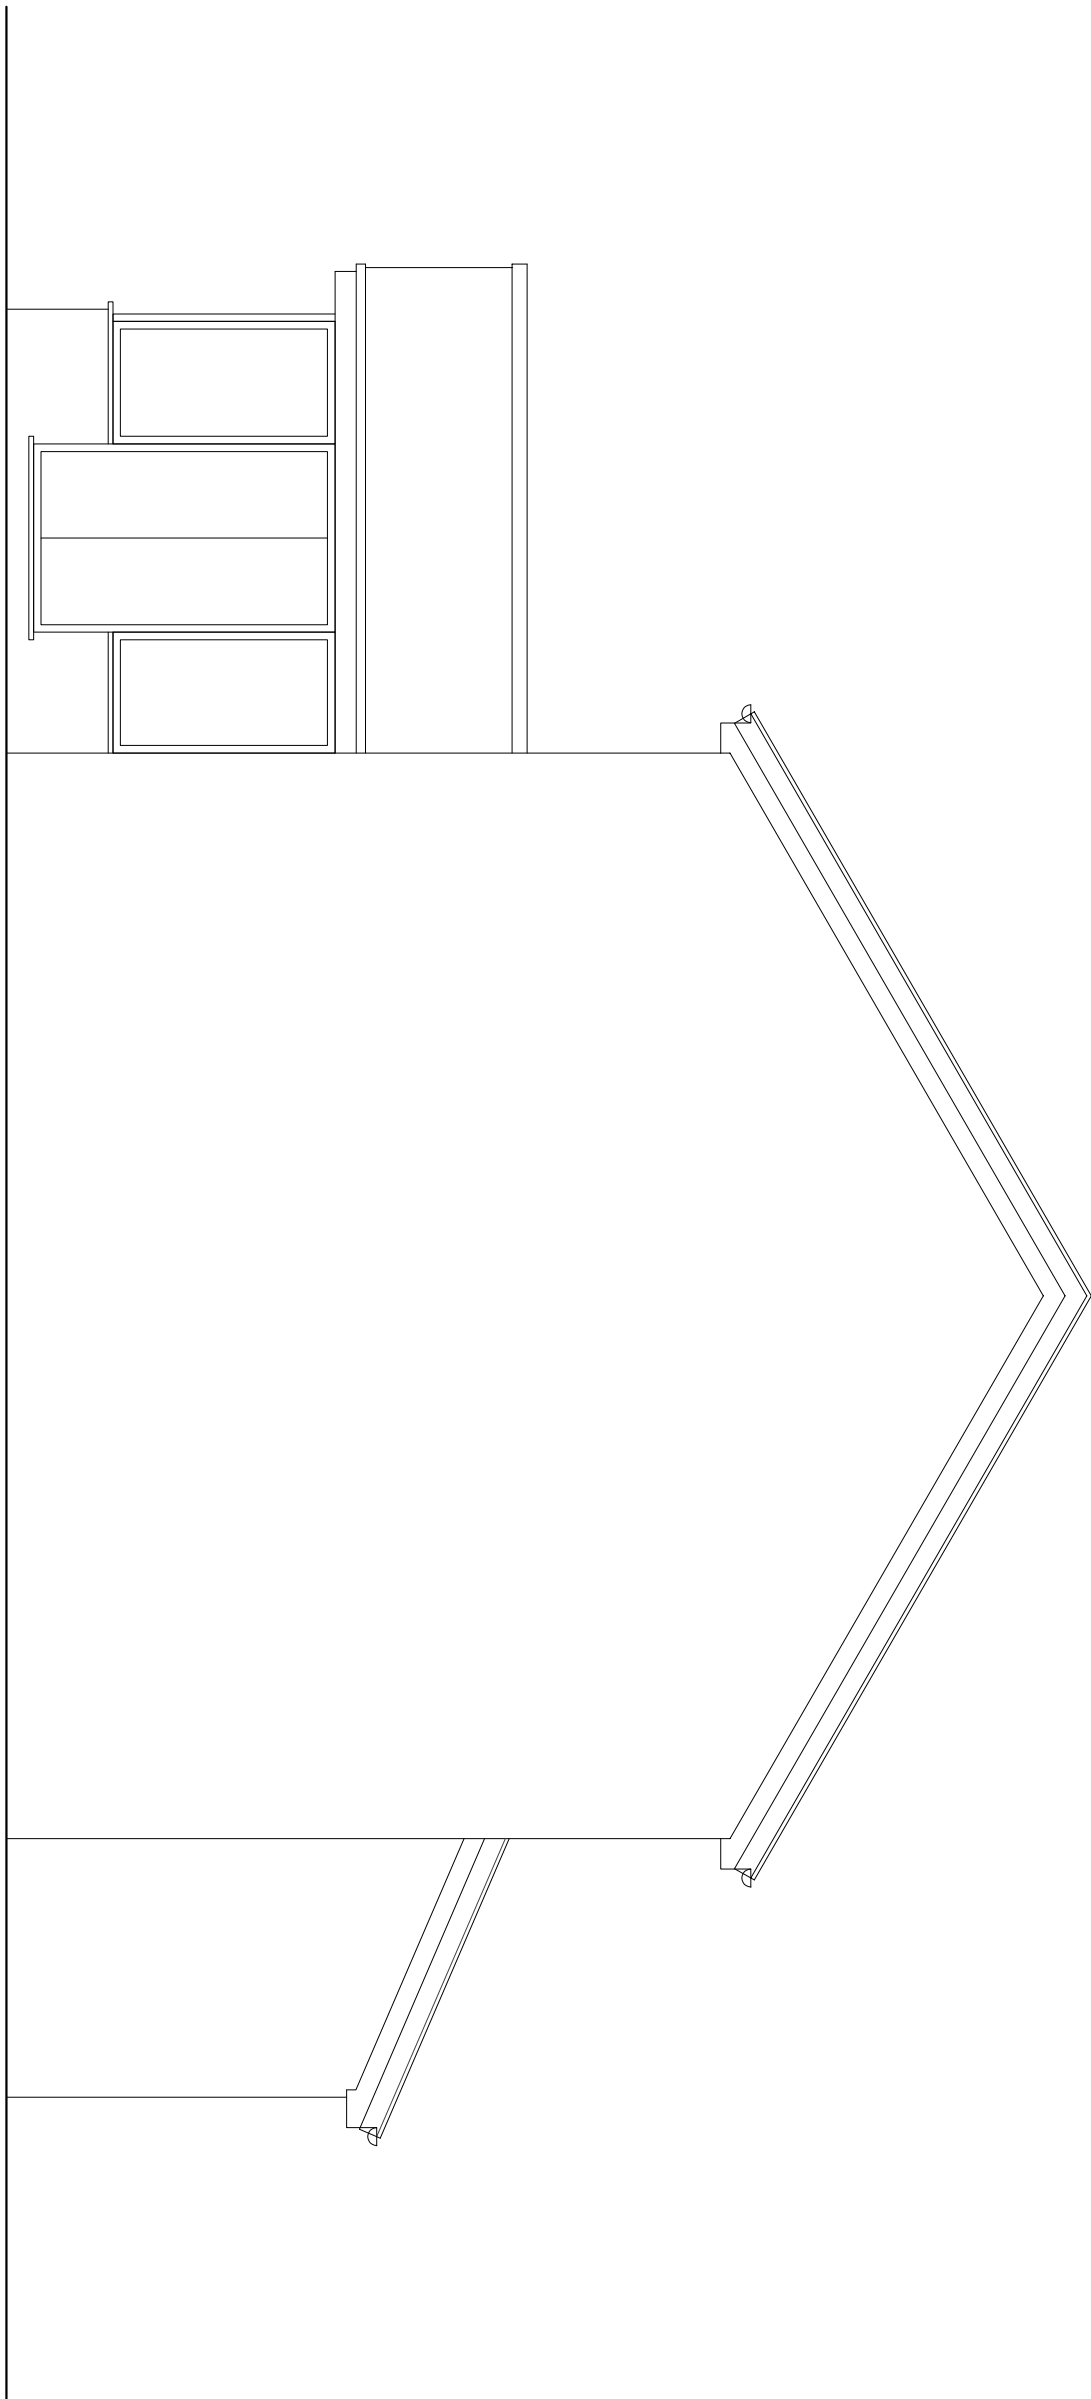


SIDE ELEVATION (NNE)

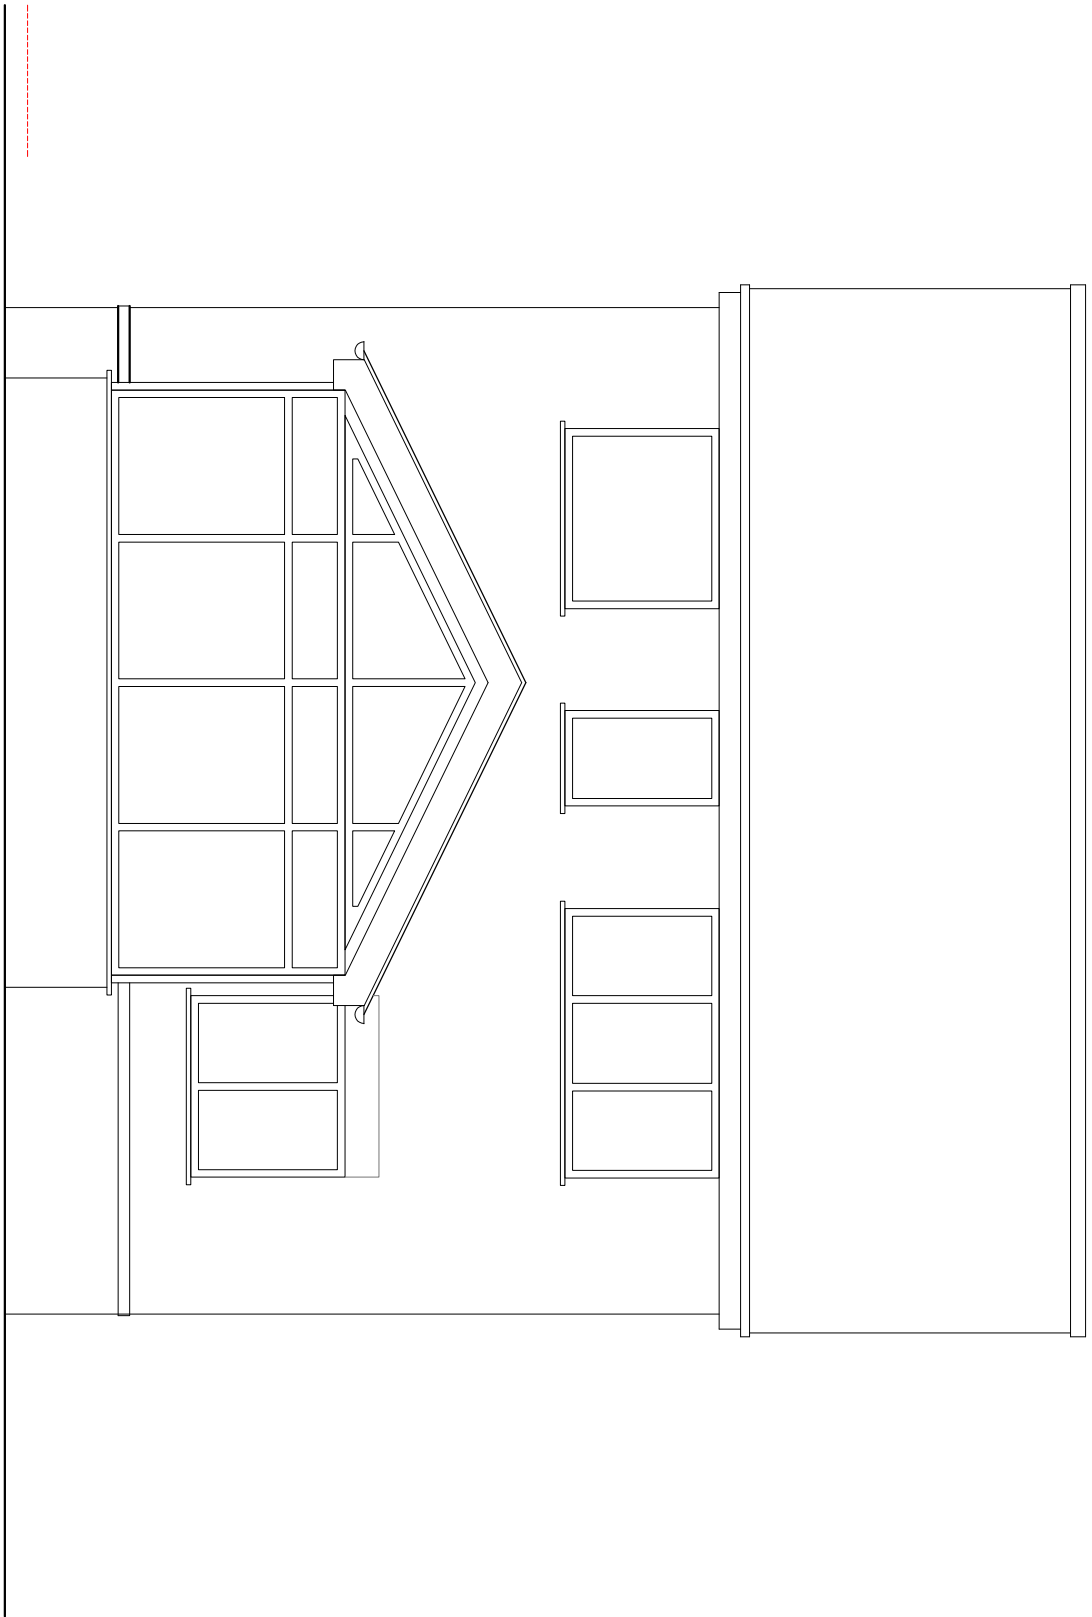

REAR ELEVATION (SSE)

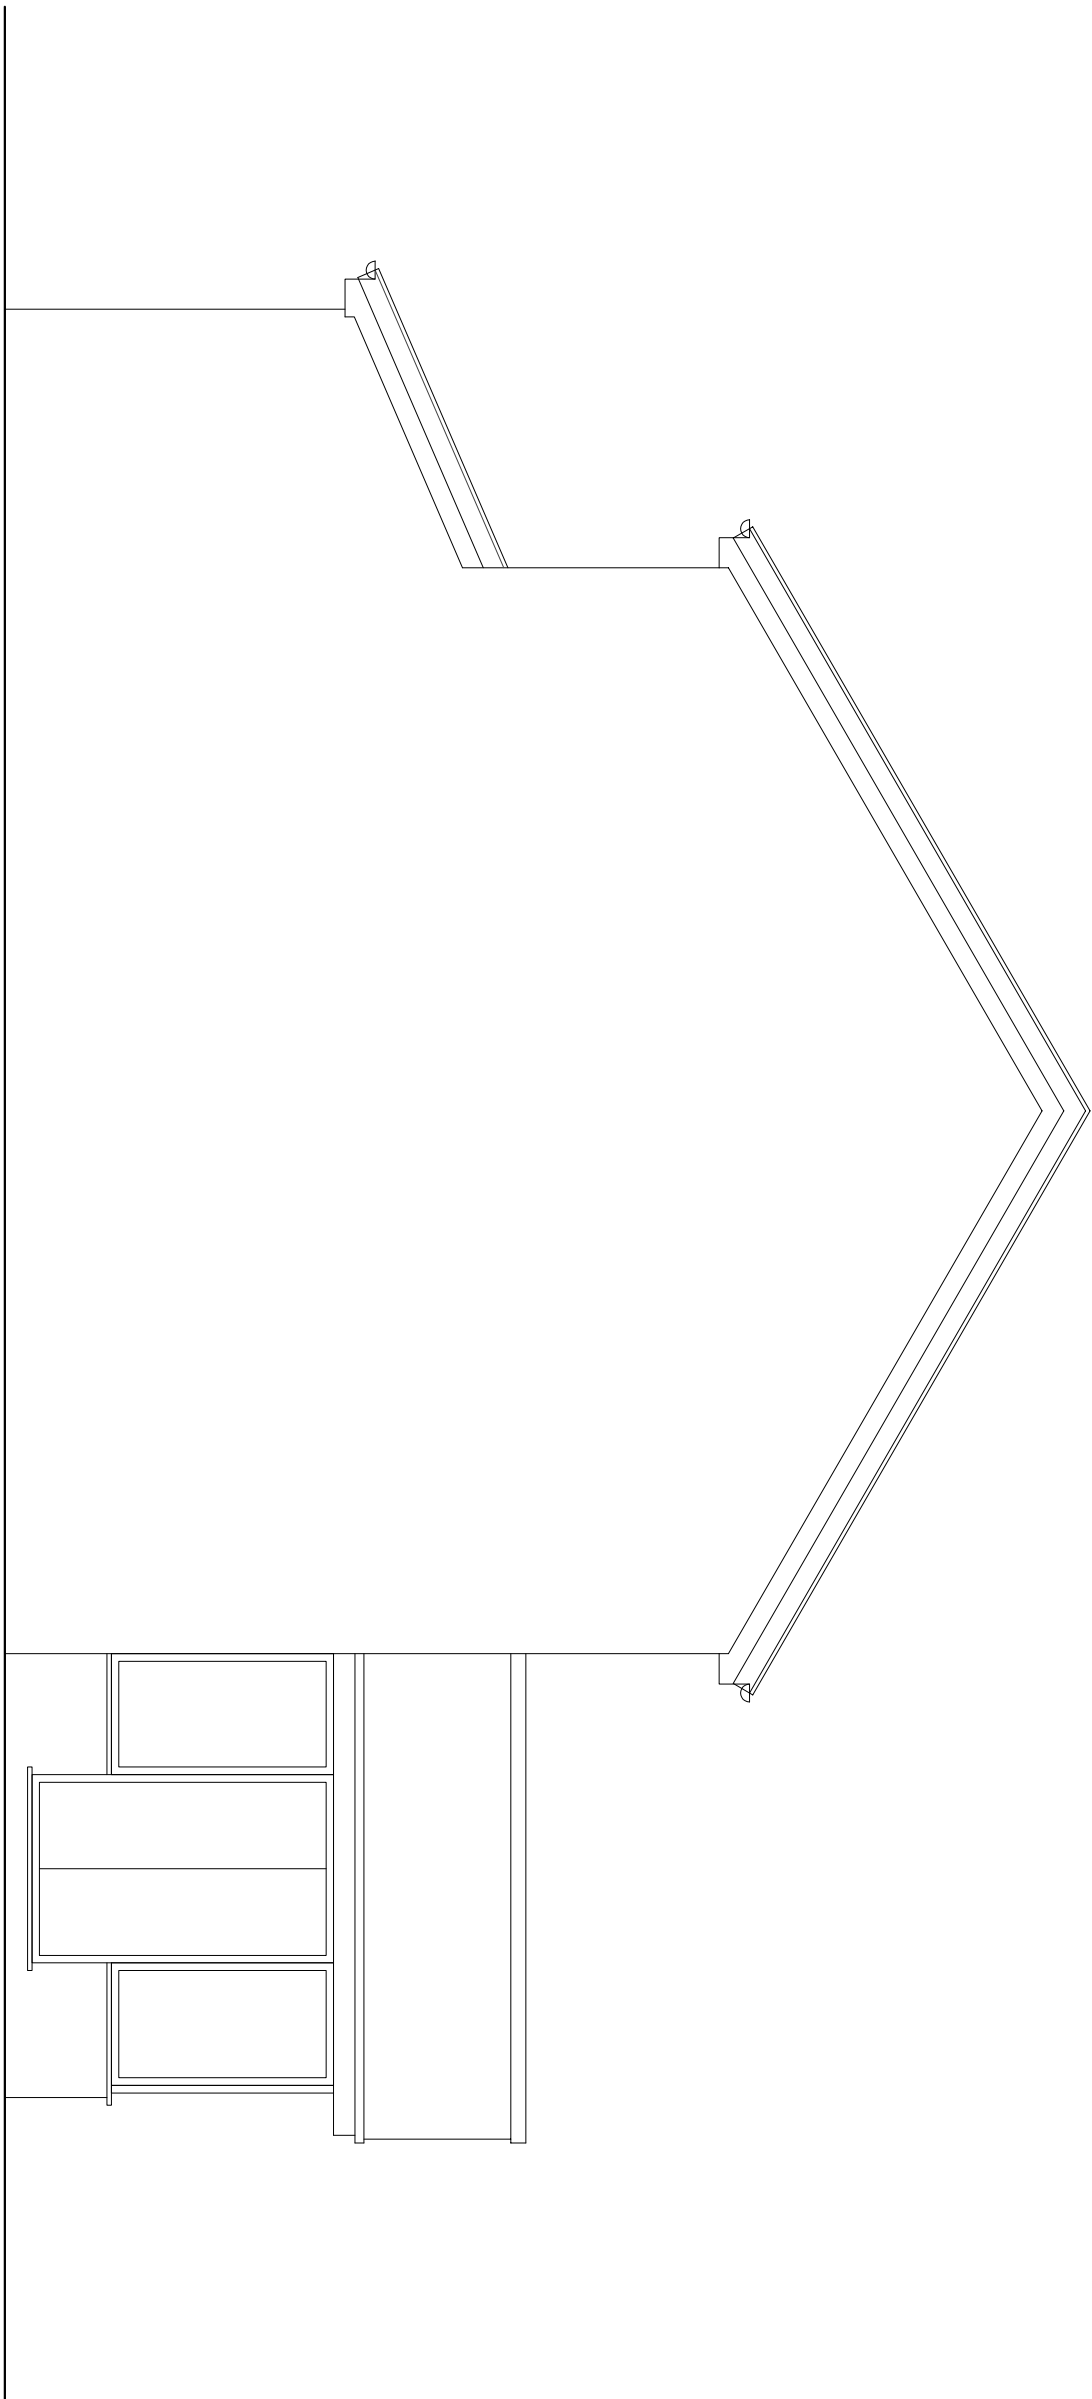

SIDE ELEVATION (SSW)

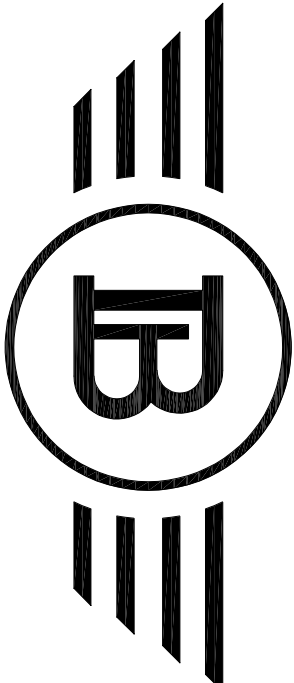

Bluechip Architecture

07999 294 675

DESIGN@BLUECHIP-ARCHITECTURE.CO.UK
WWW.BLUECHIP-ARCHITECTURE.CO.UK

18 BOTANY ROAD | WORSLEY | MANCHESTER | M40 8JS

COPYRIGHT PROTECTED & ISSUED UNDER LICENSE TO THE CLIENT NAMED
WITHOUT APPROVAL FROM BLUECHIP ARCHITECTURE (2019) LTD.

ISSUED FOR PLANNING APPROVAL

05.06.24