




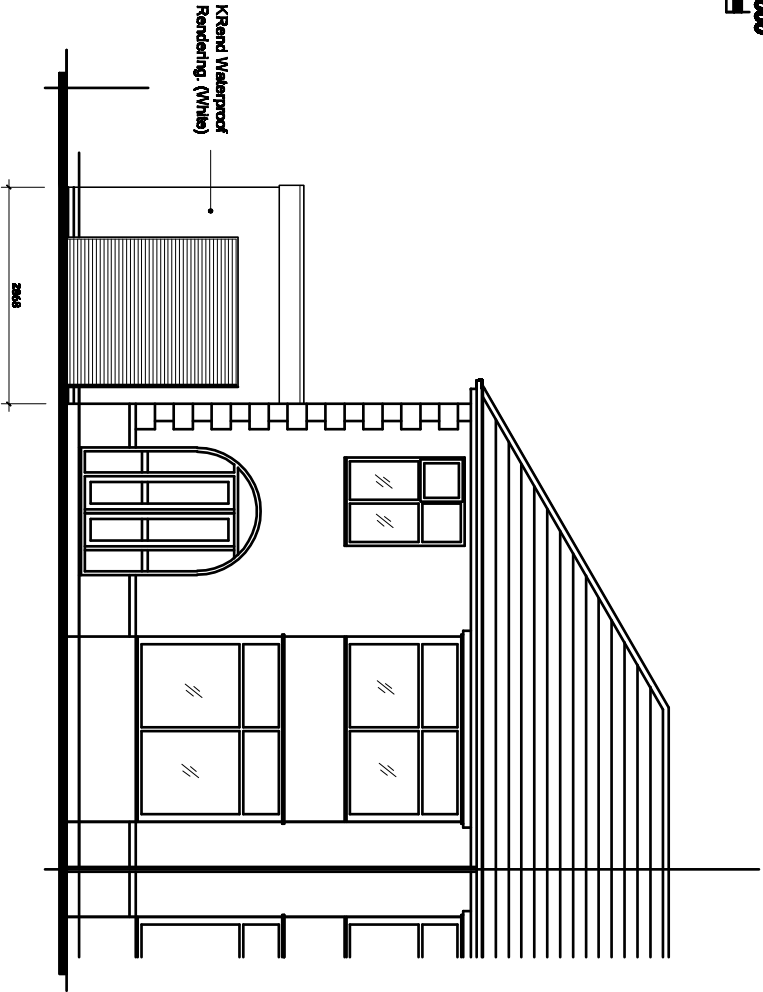


PROPOSED FRONT ELEVATION.

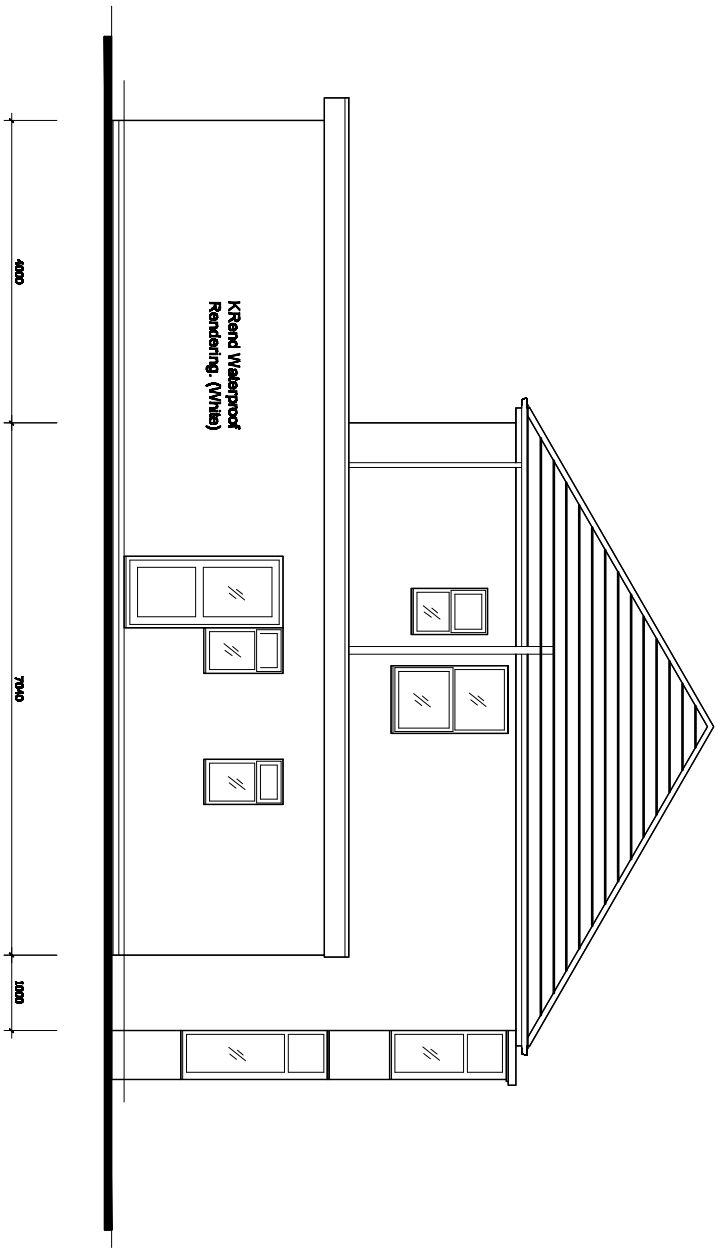

PROPOSED SIDE ELEVATION.

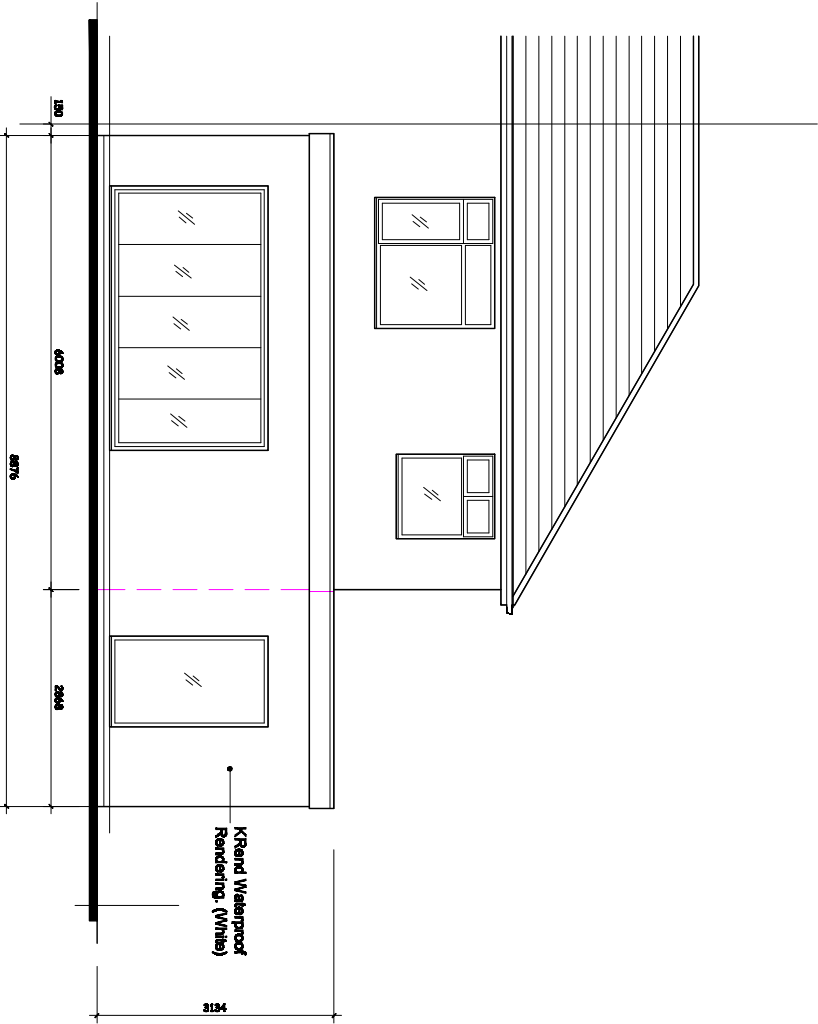

PROPOSED REAR ELEVATION.

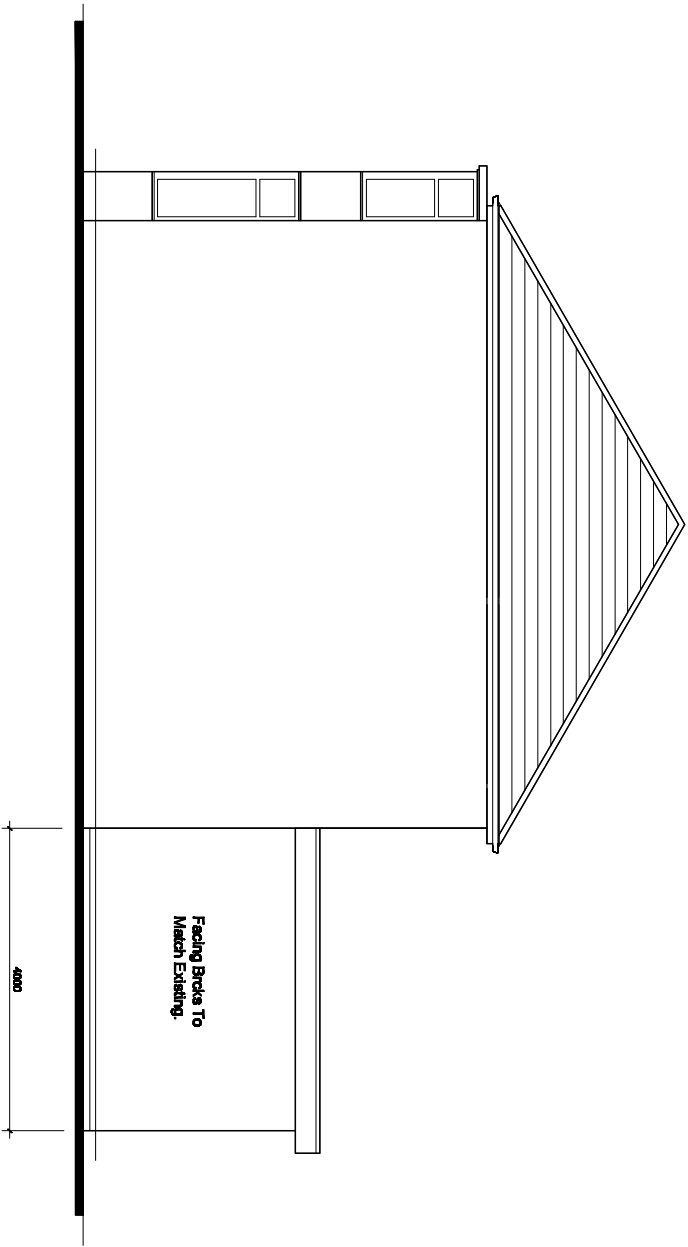

PROPOSED SIDE ELEVATION.

|          |                                        |                                         |   |
|----------|----------------------------------------|-----------------------------------------|---|
| Revision | Title :                                | Project :                               | MTC Designs<br>31 Eddard Drive Bordon BL2 6TB<br>T: 01204 416714 UK 07760028514<br>Email: info@mtcdesign.co.uk |
|          | PROPOSED SINGLE STOREY SIDE EXTENSION. | 125, STARLING ROAD,<br>BURY,<br>BL8 2HF |   |
|          |                                        |                                         | Scale 1:100 @ A3<br>Date: September 2025.                                                                      |
|          |                                        |                                         | Drawing No: P03                                                                                                |