




The Single Storey Rear Extension
Was Submitted Under The Larger Home
Extension Scheme Ref: 72205
Dated September 2025

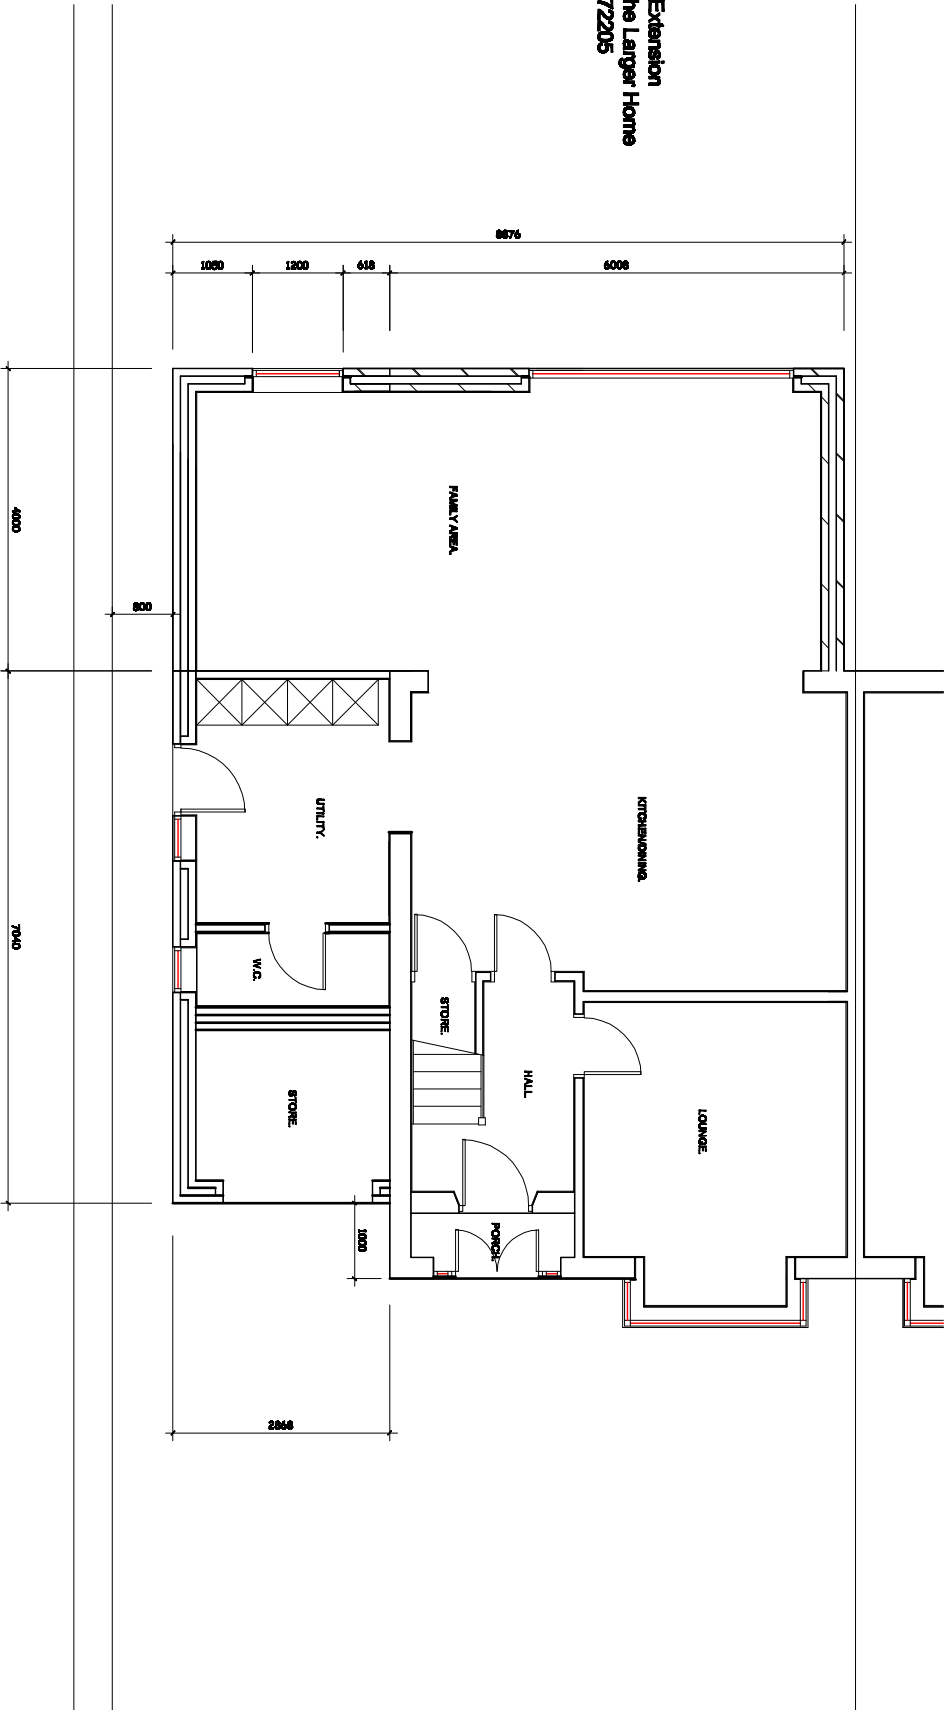

PROPOSED GROUND FLOOR PLAN.

Revision	Title :	Project :	MTC Designs
	PROPOSED SINGLE STOREY SIDE EXTENSION.	125, STARLING ROAD, BLURY, BL6 2HF	31 Exford Drive Barton BL2 6TB T: 01204 418714, M: 07700288714 Email: mtdesigns@mtc.com
			Scale 1:100 @ A3 Date: September 2025.
			Drawing No: P04