
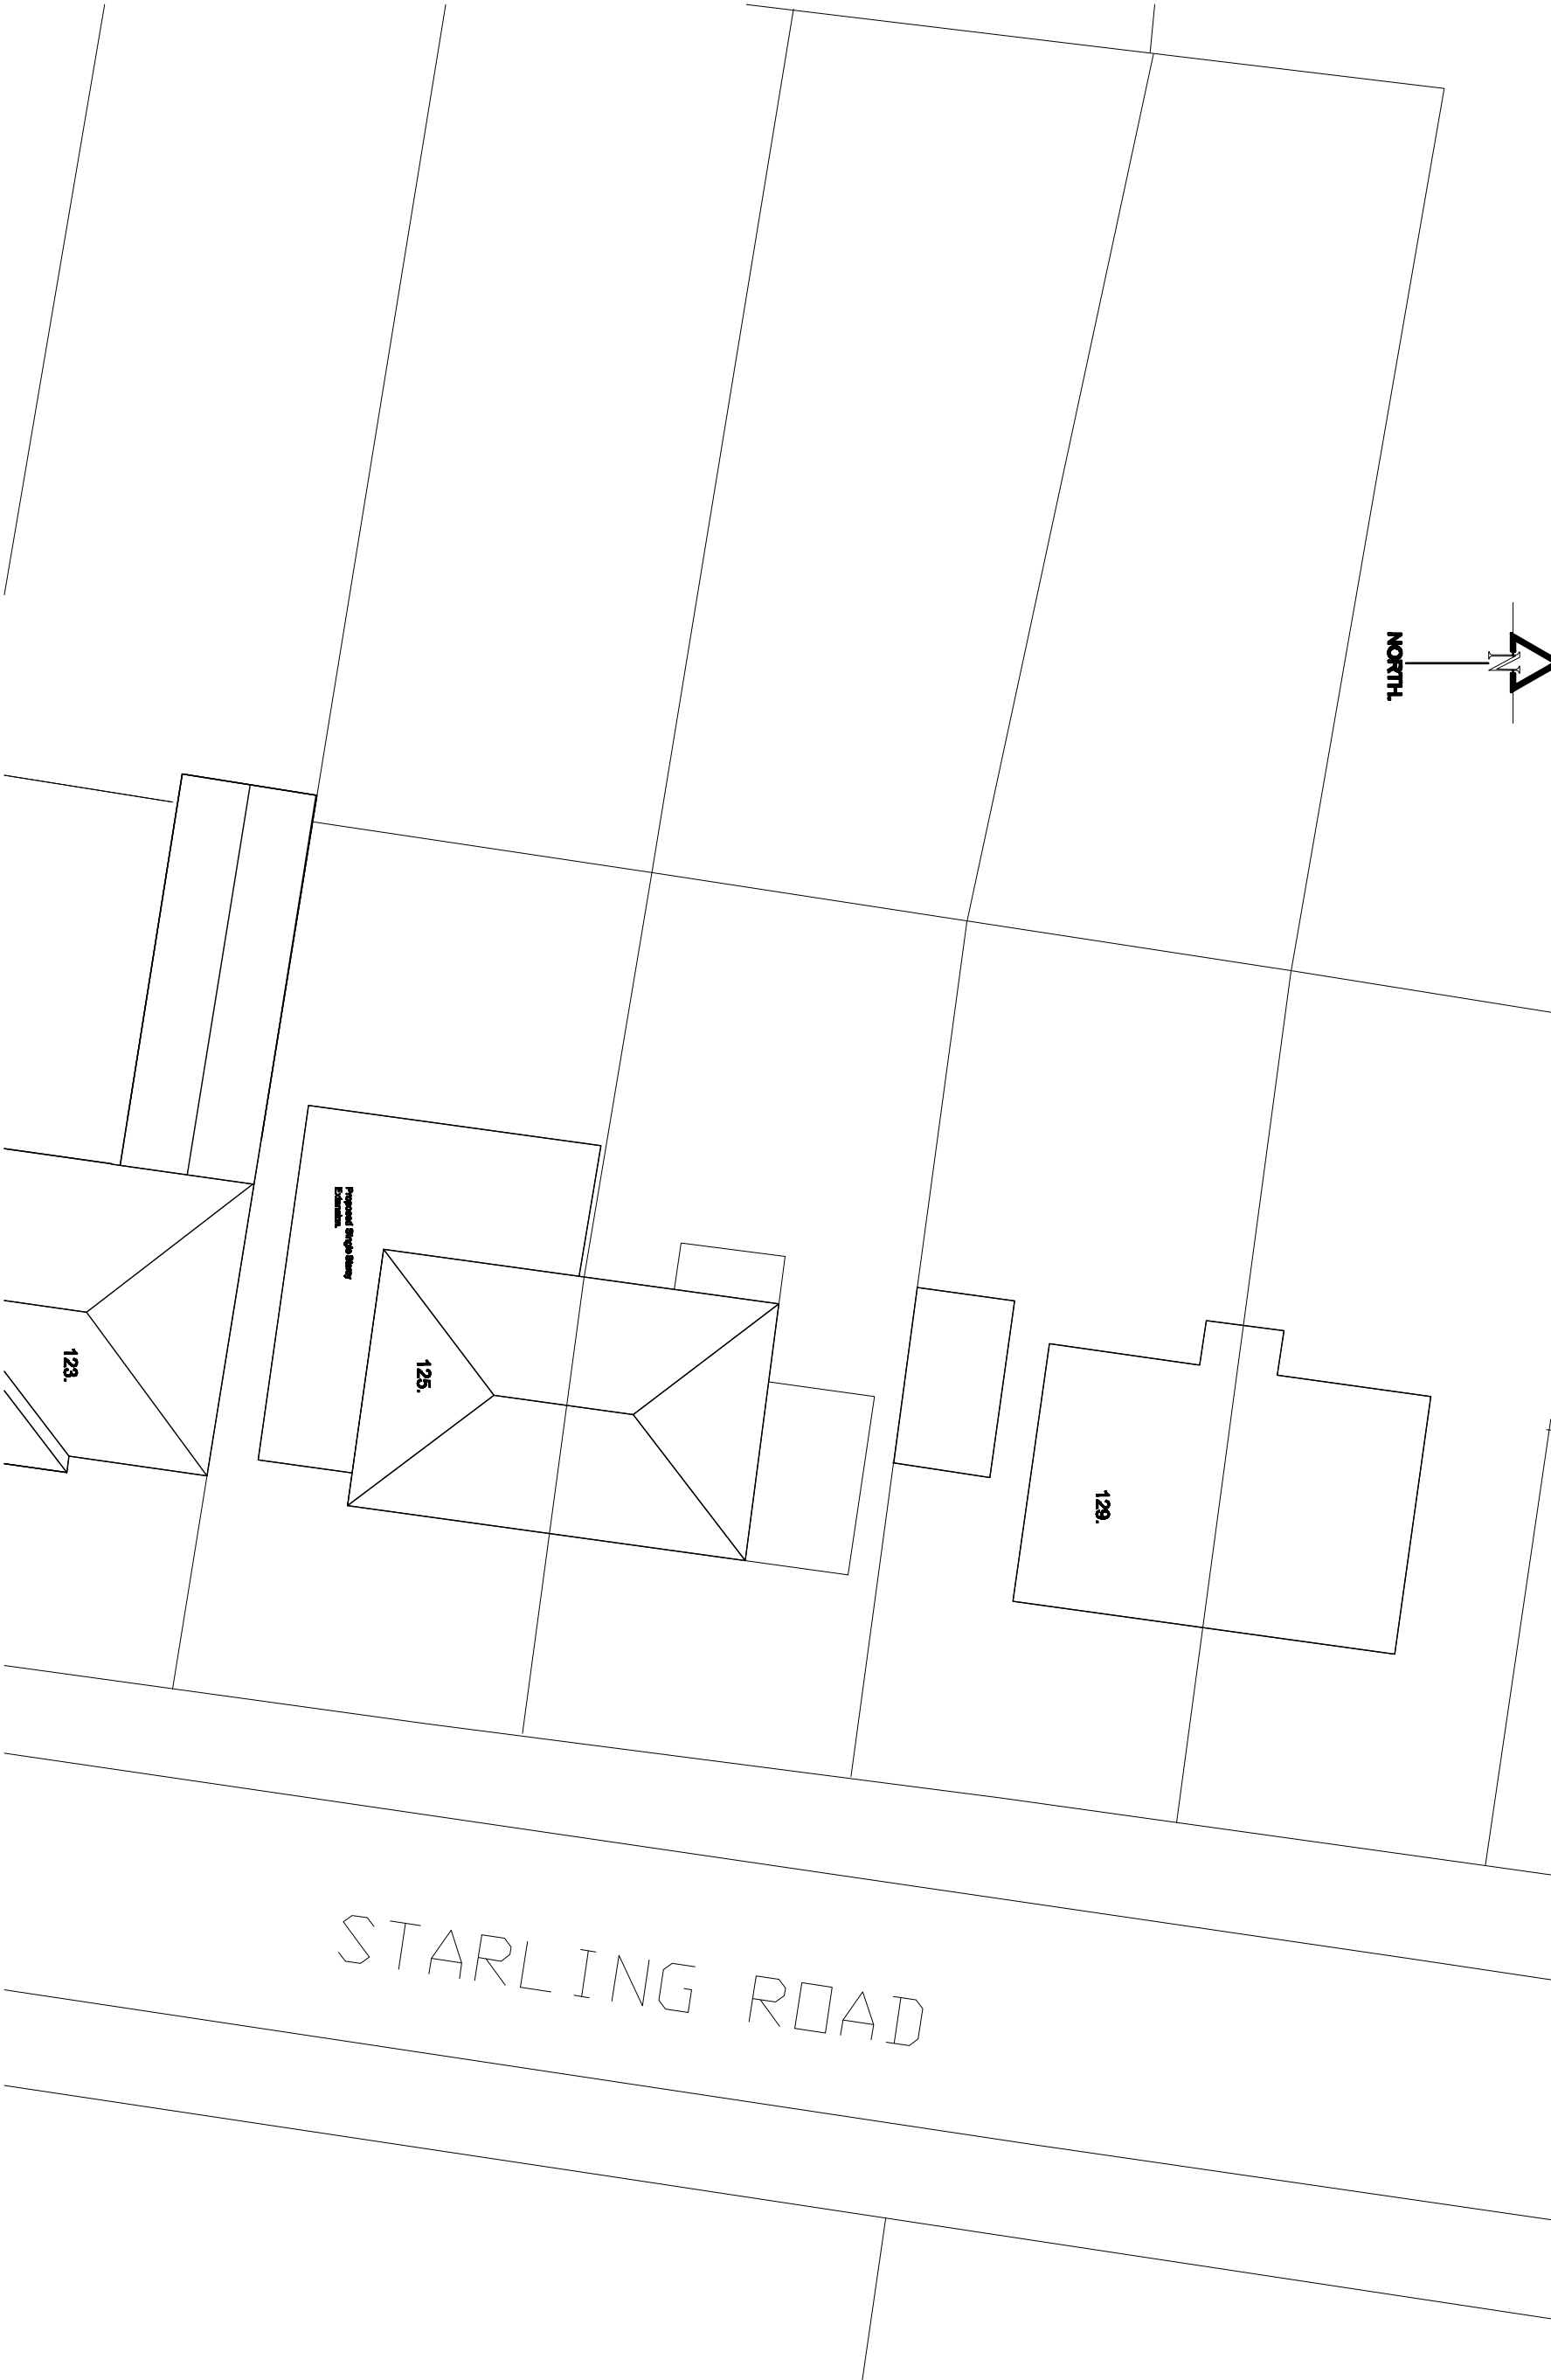


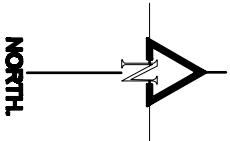

STARLING ROAD

PROPOSED SITE PLAN.

Revision.	Title:	Project:	MTC Designs
	PROPOSED SINGLE STOREY SIDE EXTENSION.	125, STARLING ROAD, BURY. BL8 2HF	Scale: 1:200 @ A3 Date: September 2025.
			31 Eddart Drive Belsom BL2 6TB T: 01504 419714 M: 07700000014 Email: info@mtcdesigns.co.uk Drawing No: P06