




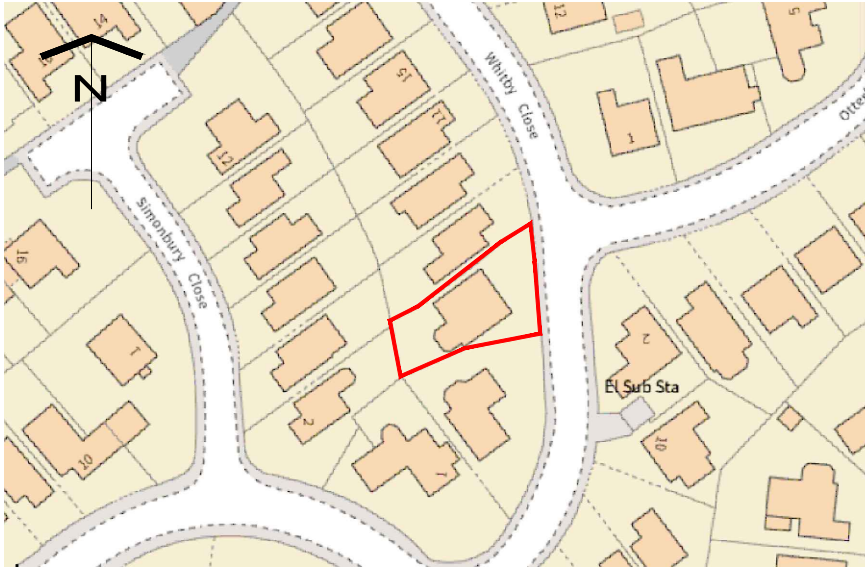

Location Plan (Scale - 1:1250)

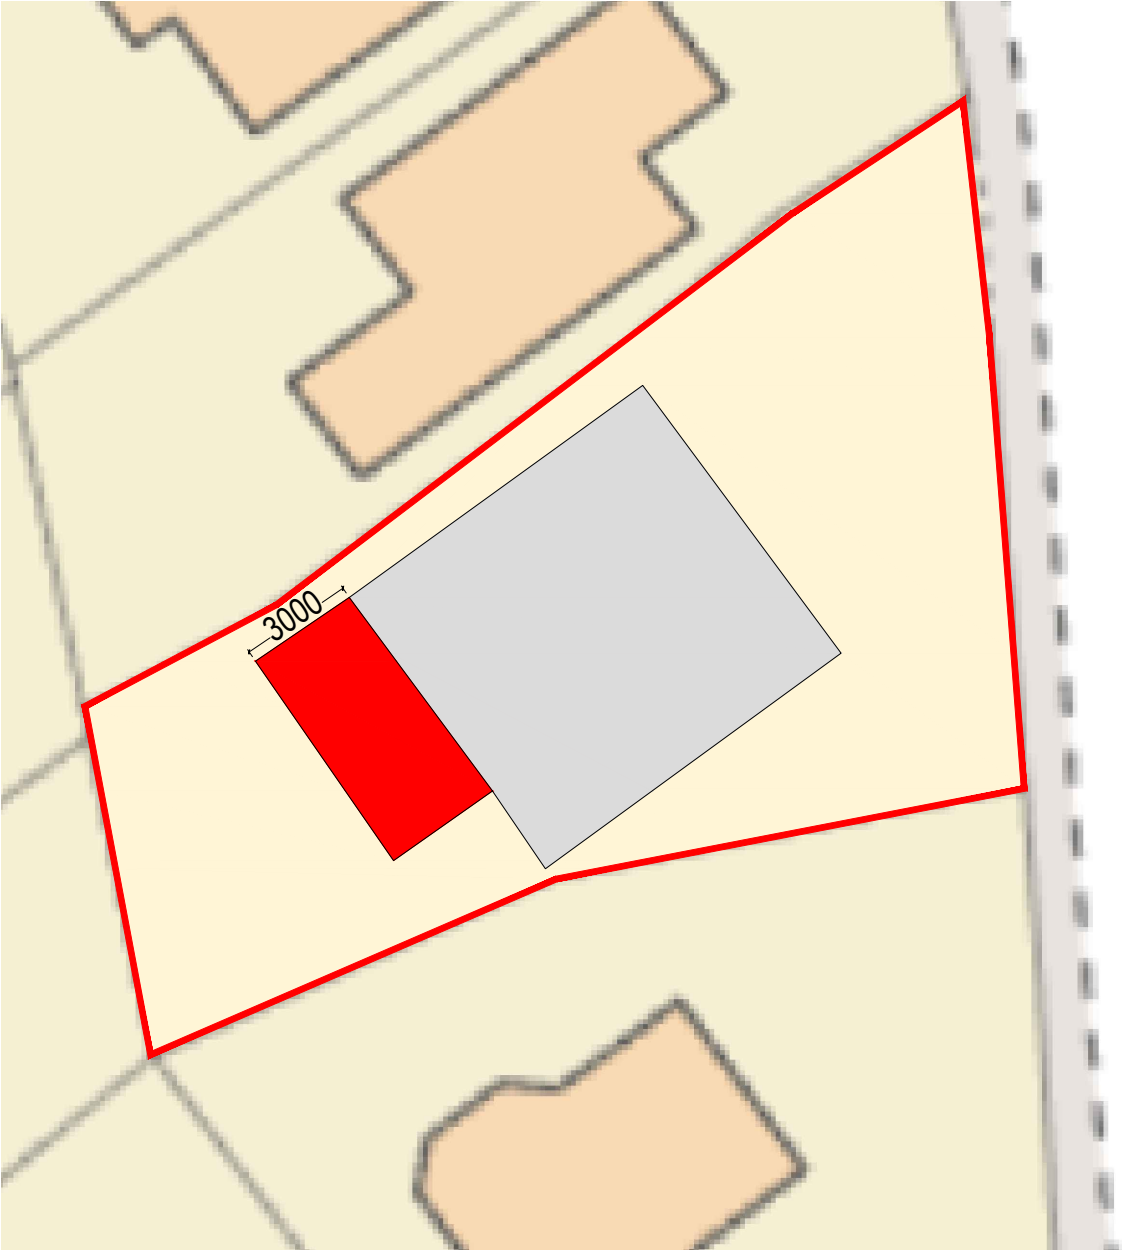

Site Plan (Scale - 1:200)

 

DO NOT SCALE FROM THIS DRAWING.
This drawing is to be read in conjunction with all related drawings. All dimensions must be checked and verified on site before commencing any work or material production. The originator should be notified immediately of any discrepancy.



Tel:07926826016
craig@ronsonbuildingdesign.co.uk


Rev	Date	Description
Issued For : INFORMATION PURPOSES ONLY		
Client Mr Jackson		
Project 5 Whitby Close		
Scheme - Drawing Title Location & Site Plan		
-/	01	Date 19-10-22
Project No.	Drawing No.	Revision Scale As Noted @ A3

DO NOT SCALE FROM THIS DRAWING.
This drawing is to be read in conjunction with all related drawings. All dimensions must be checked and verified on site before commencing any work or material production. The originator should be notified immediately of any discrepancy.




Ronson
building design

Tel:07926826016
craig@ronsonbuildingdesign.co.uk

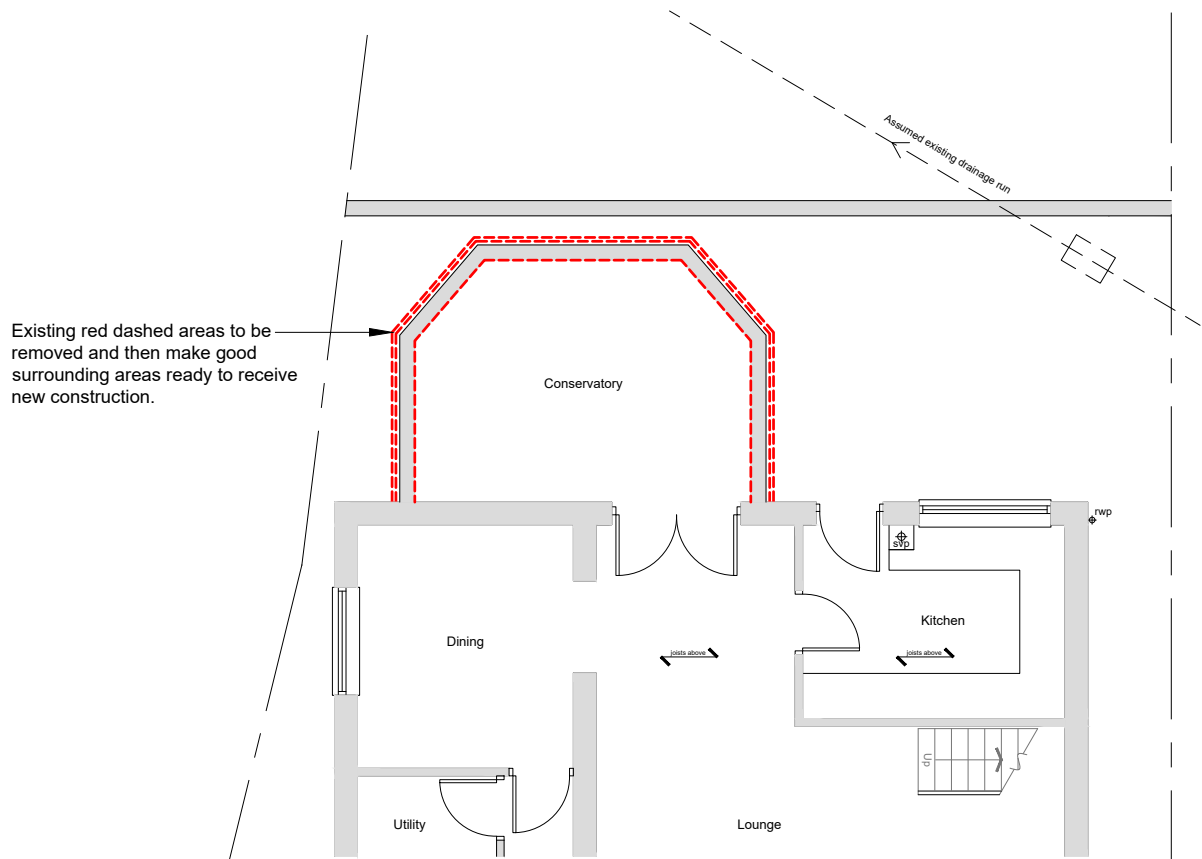


Existing GF Plan

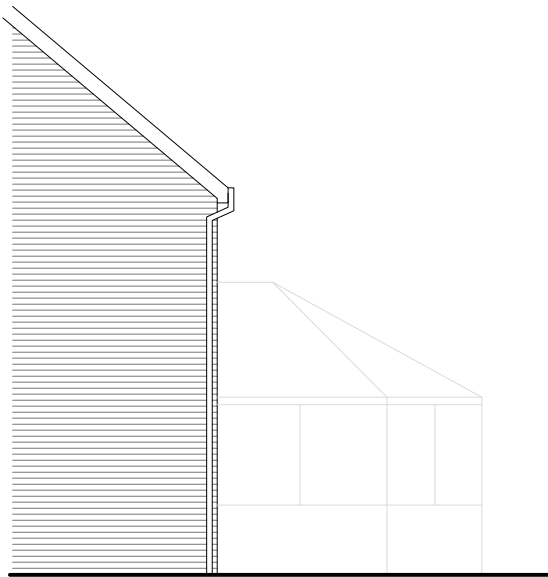

Existing Side Elevation




Existing Rear Elevation

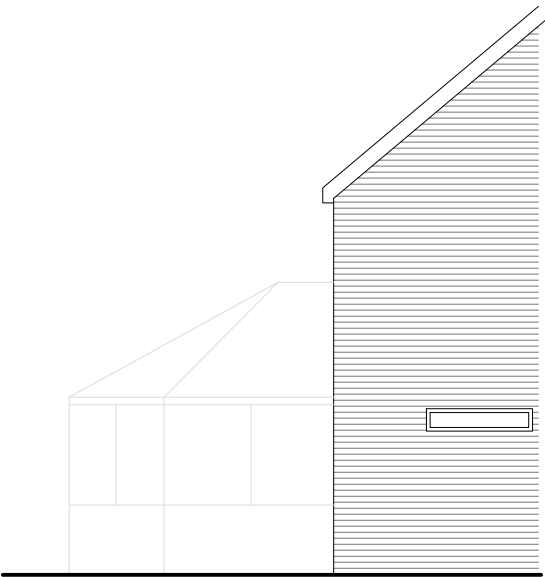

Existing Side Elevation

Rev	Date	Description
Issued For : INFORMATION PURPOSES ONLY		
Client Mr Jackson		
Project 5 Whitby Close		
Scheme - Drawing Title Existing Plans & Elevations		
-/	02	Date 19-10-22
Project No.	Drawing No.	Revision Scale 1:100 @A3

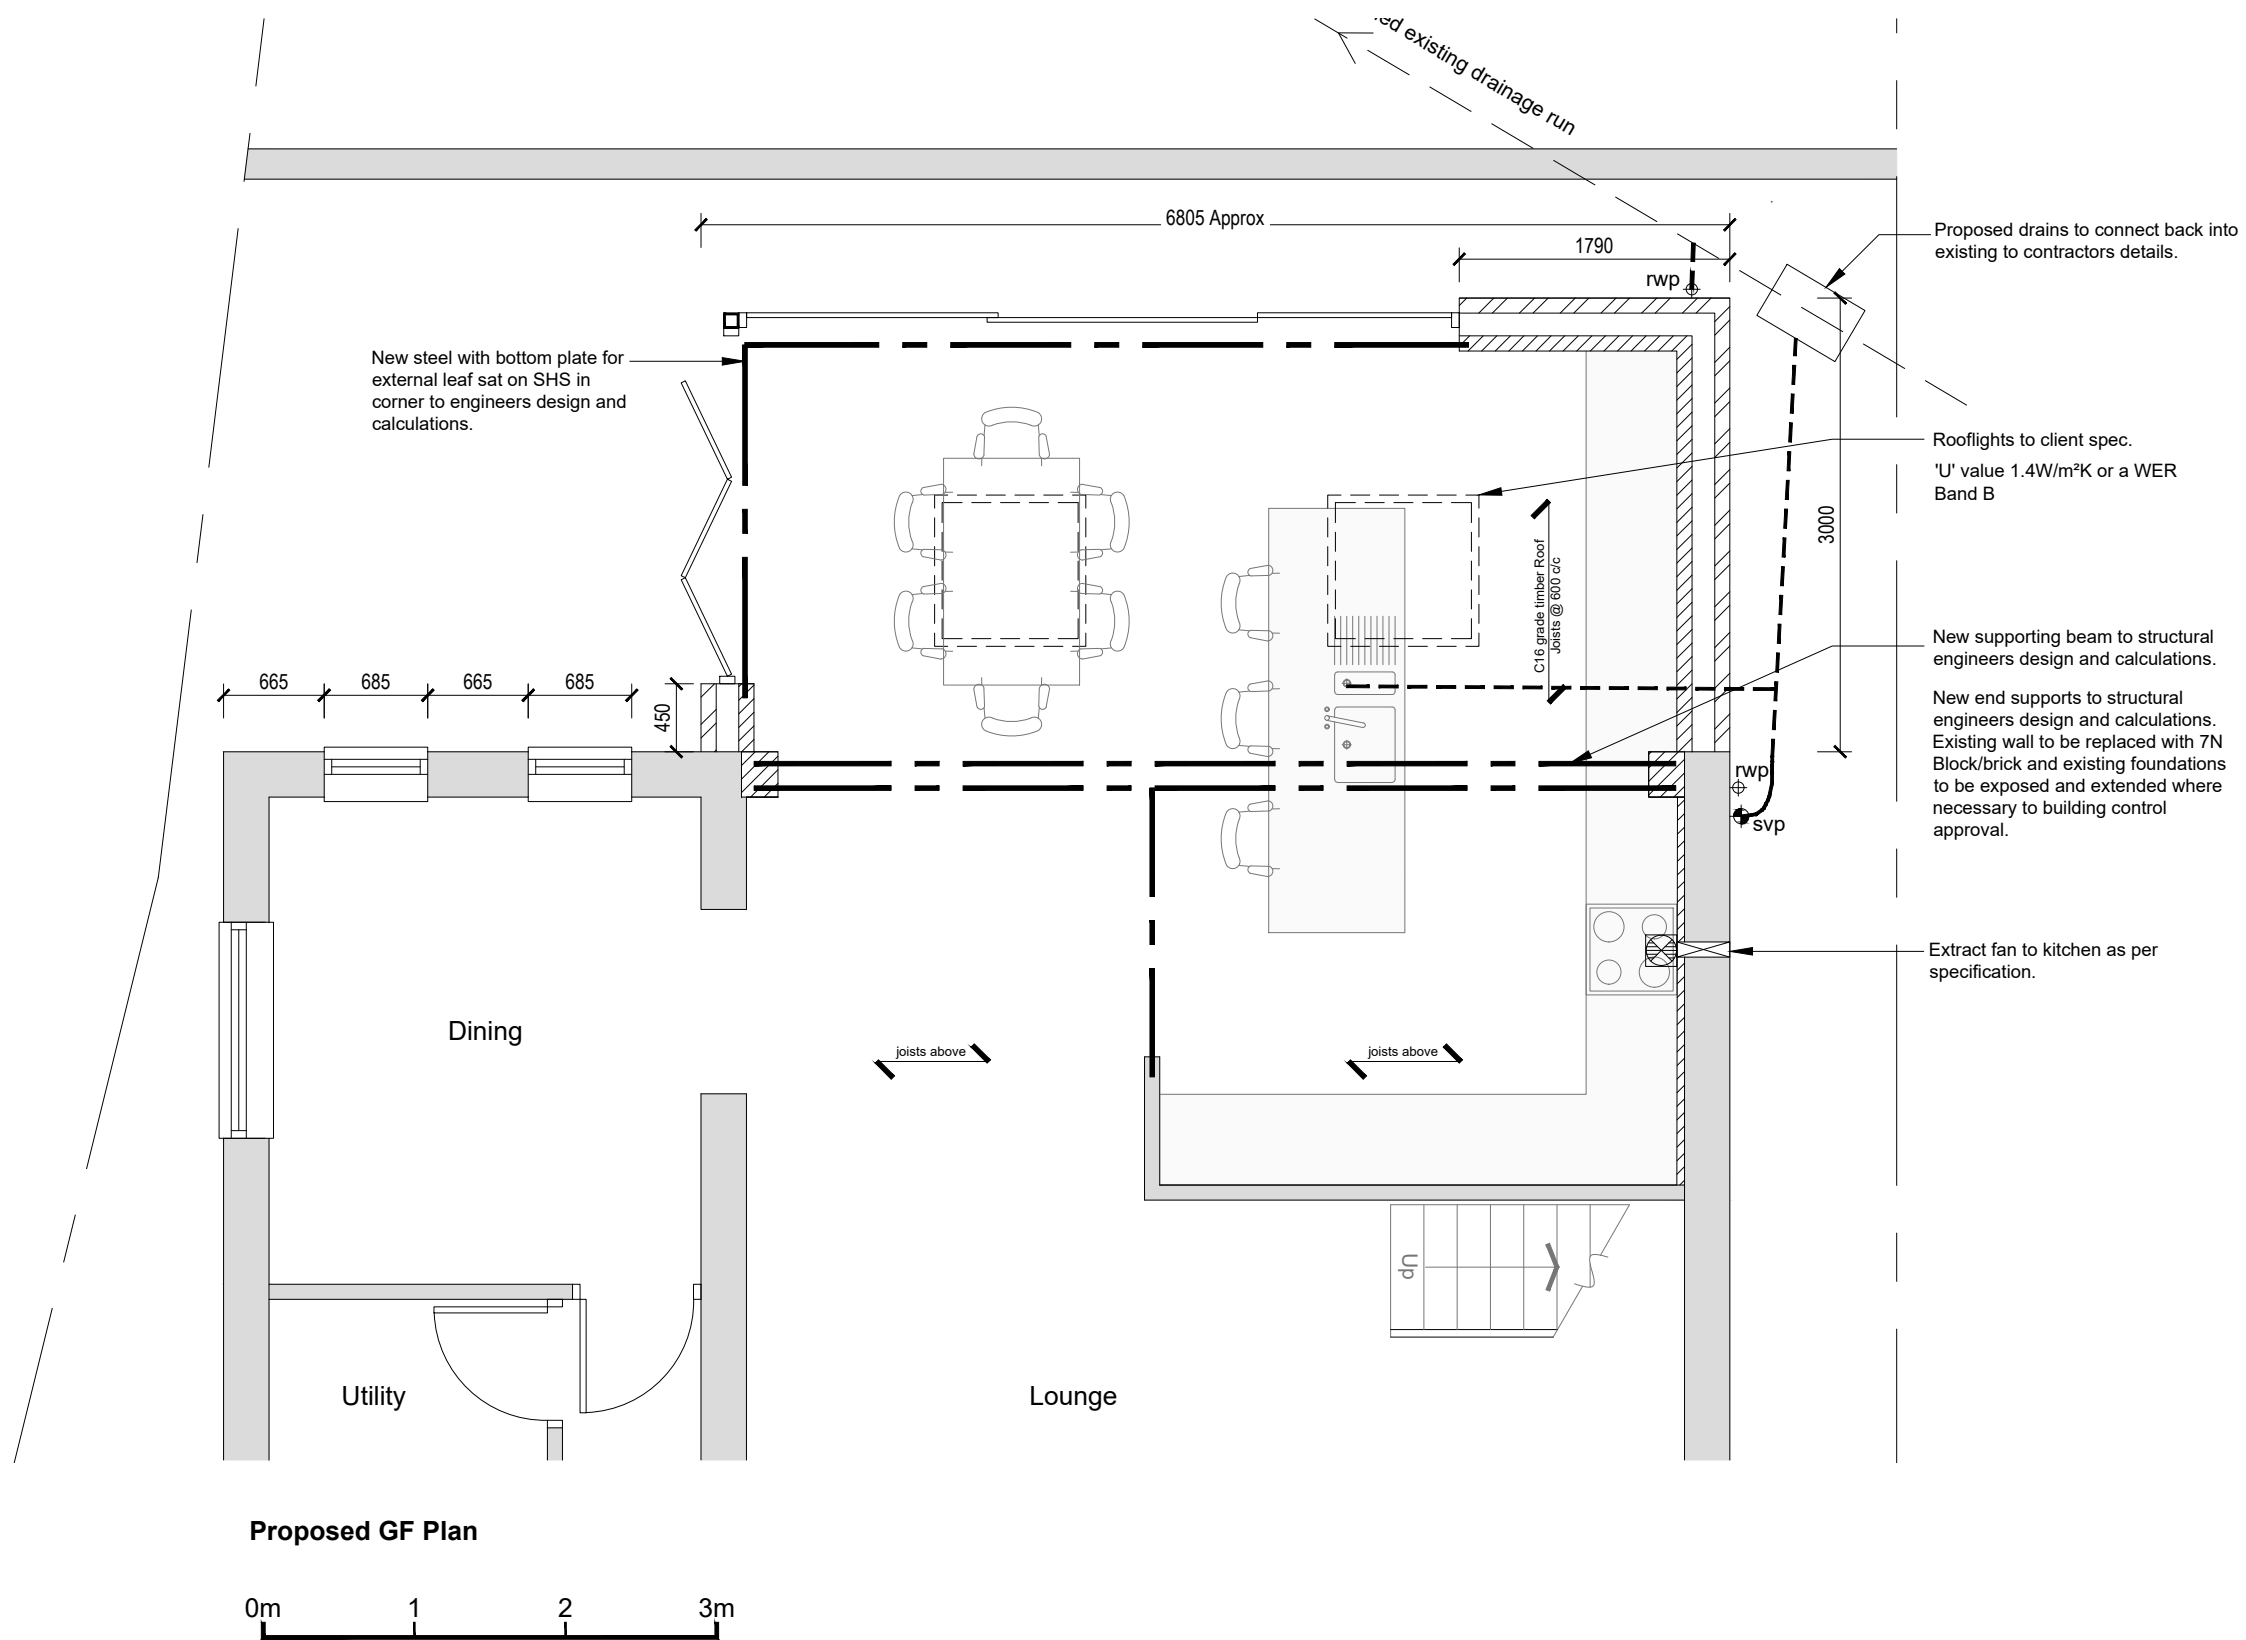

Proposed GF Plan

DO NOT SCALE FROM THIS DRAWING.
This drawing is to be read in conjunction with all related drawings. All dimensions must be checked and verified on site before commencing any work or material production. The originator should be notified immediately of any discrepancy.



Tel:07926826016
craig@ronsonbuildingdesign.co.uk

Rev	Date	Description
Issued For : INFORMATION PURPOSES ONLY		

Client
Mr Jackson

Project
5 Whitby Close

Scheme - Drawing Title
Proposed Plans


-/	03	-	Date	19-10-22
Project No.	Drawing No.	Revision	Scale	1:50 @A3

DO NOT SCALE FROM THIS DRAWING.
This drawing is to be read in conjunction with all related drawings. All dimensions must be checked and verified on site before commencing any work or material production. The originator should be notified immediately of any discrepancy.



Ronson
building design

Tel:07926826016
craig@ronsonbuildingdesign.co.uk

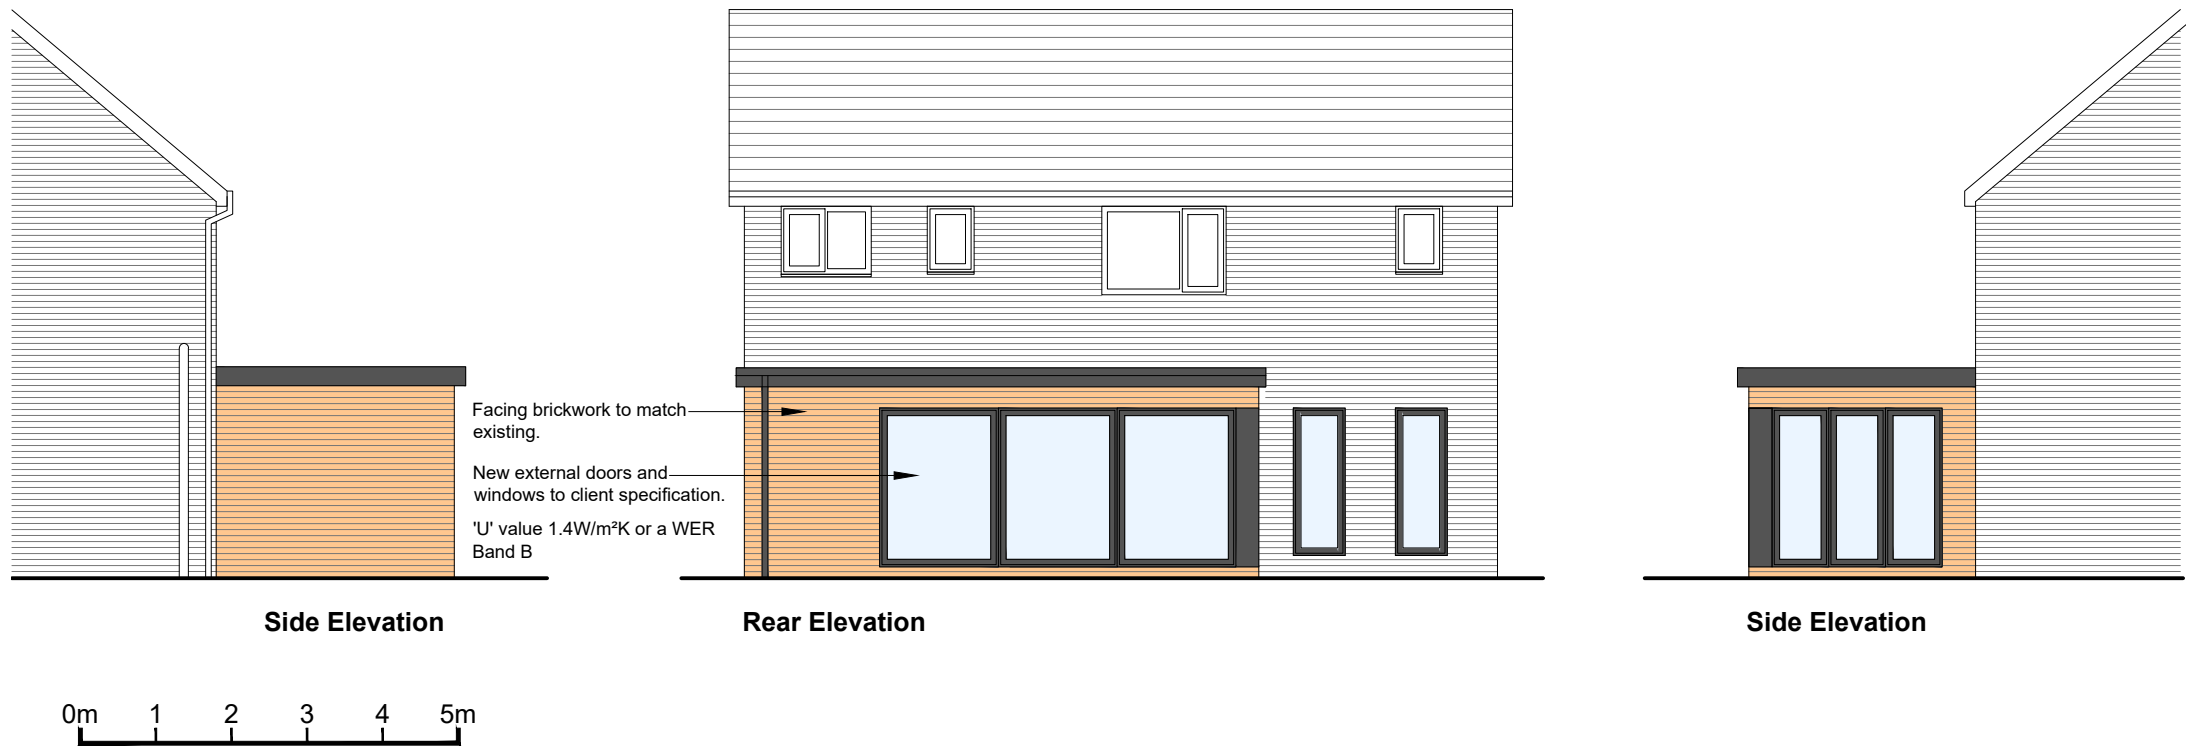

Rev	Date	Description
Issued For : INFORMATION PURPOSES ONLY		
Client		
Mr Jackson		
Project		
5 Whitby Close		
Scheme - Drawing Title		
Proposed Elevations		
-/	04	Date 19-10-22
Project No.	Drawing No.	Revision Scale 1:100 @A3