


© Benjamin Maguire 2022. All rights reserved. This drawing is the property of Benjamin Maguire 10@gmail.com. It is not to be used, copied, or reproduced in any form without the written permission of Benjamin Maguire 10@gmail.com. The design is for information only and is not a contract. The design is subject to change without notice. The design is not to be used for any other purpose without the written permission of Benjamin Maguire 10@gmail.com.

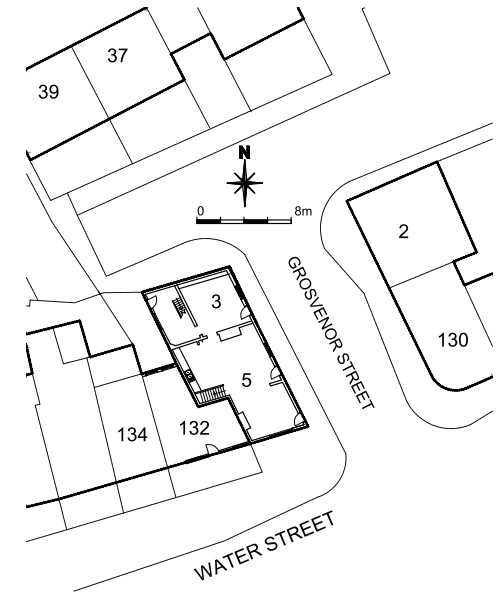

SITE/ BLOCK PLAN
SCALE- 1:200@A1

REV: DATE: DETAILS:
BM ARCHITECTURAL DESIGNS,
APARTMENT 8,
224 GREAT CLOWES STREET,
MANCHESTER M7 2ZS
TEL: 07415 493002
email- benjamin.maguire10@gmail.com

Project: CONVERSION OF EXISTING COMMERCIAL
PREMISES INTO 2x TERRACED HOUSES
AND 1x SHOP AT 3 AND 5 GROSVENOR
STREET, RADCLIFFE, BURY M26 4BE

Title: PROPOSED PLANS



Client: CASSEL AND FLETCHER
PROPERTY MANAGEMENT

Scale: 1:50@A1 Date: 08/2022 Drawn: BM

Status: PLANNING

Drawing no: BM/0822/GROS/PL3A Rev:

Architectural Design/ Planning/ Construction/ Building Regs

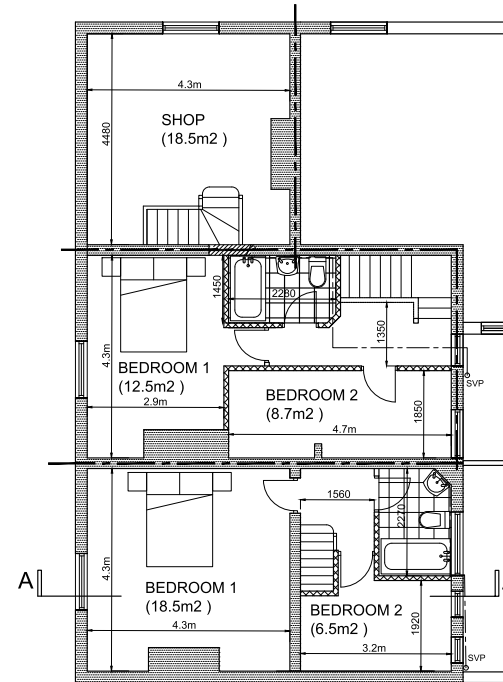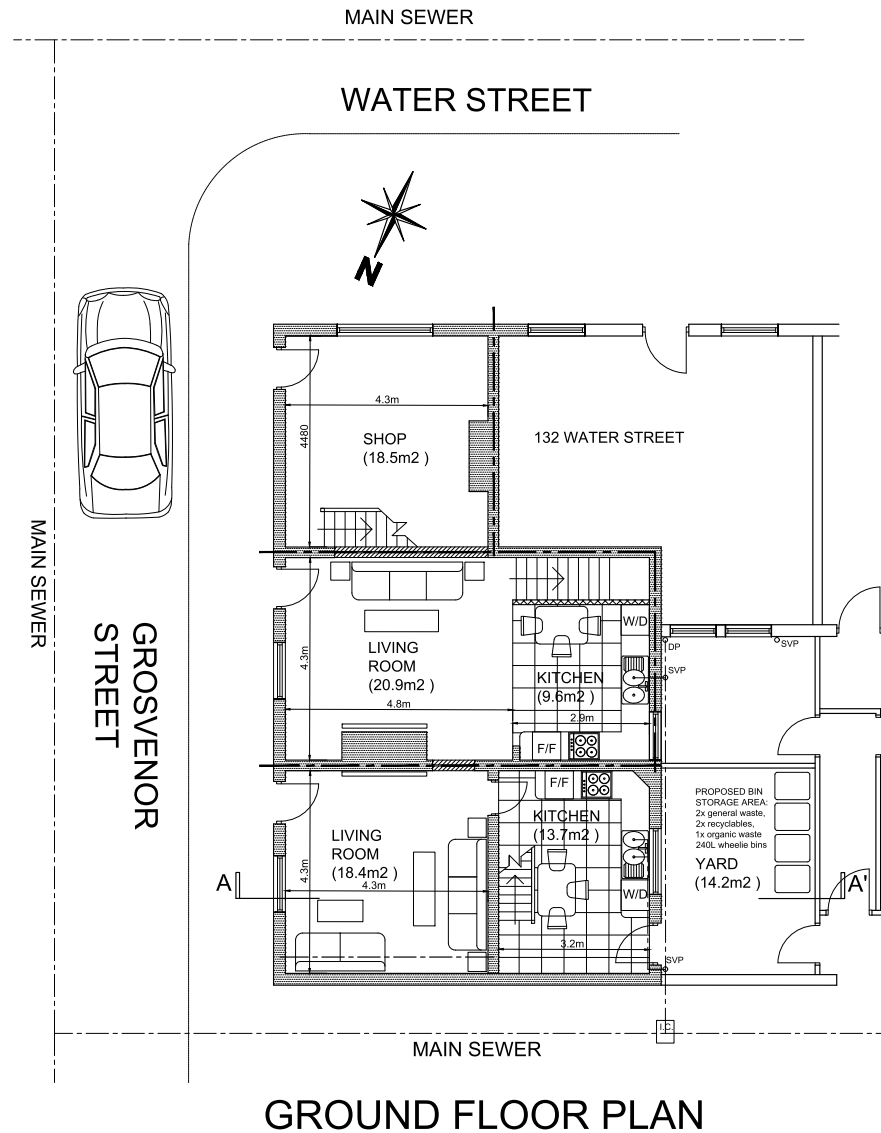

FIRST FLOOR PLAN

