



The Contractor must check all dimensions on site before commencing setting out works. Any discrepancies are to be reported immediately.

DO NOT PROCEED IN THE EVENT OF A DISCREPANCY. DO NOT SCALE FROM THE PRINTS.

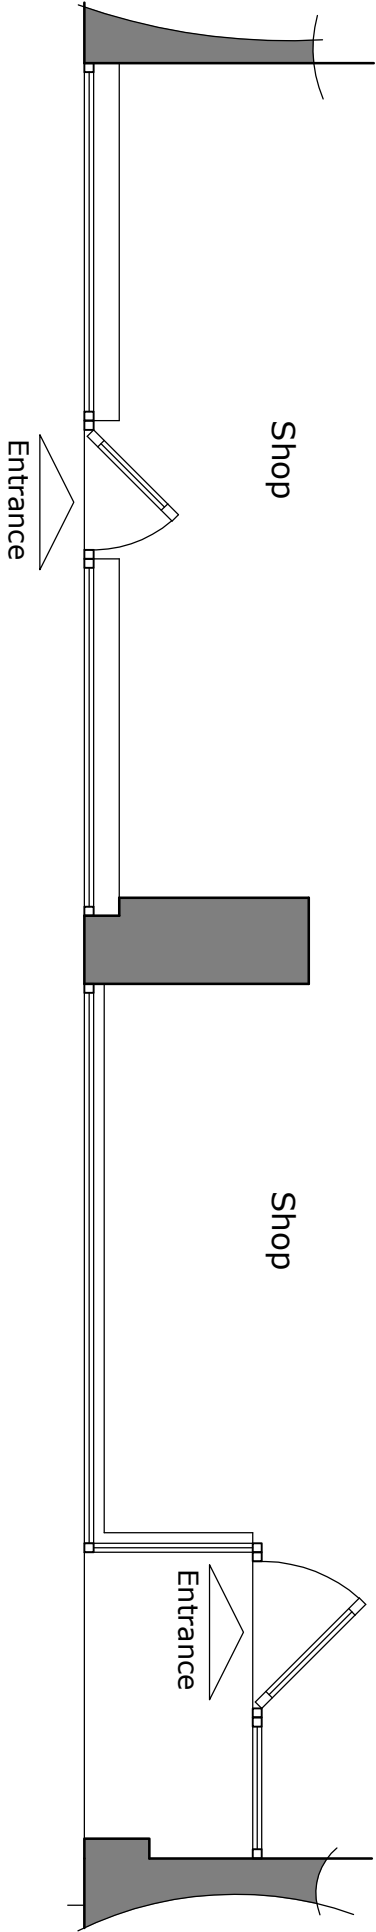

Frontage Floor Plan
Scale 1:50

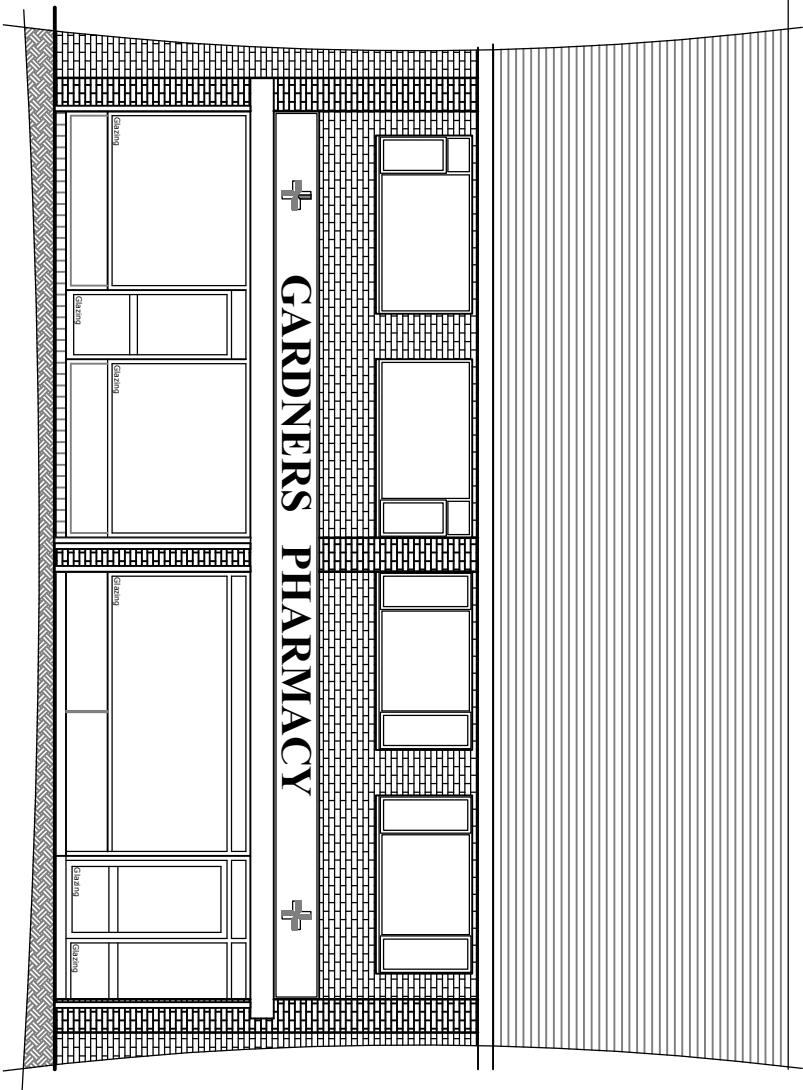

Front Elevation
Scale 1:100



Photograph

PLANNING DRAWING

Project
21/02/2023
Drawing Revisions

Pharmabox 24 Installation
Gardners Pharmacy
Greenmount
Bury
BL8 4DD

Drawing Title

Details As Existing

Drawn Number	Revision
PB24-01.1	-

Scale	As shown@A3	Date	Mar 23
DO NOT SCALE			

COPYRIGHT RESERVED