


5 As Proposed Front Elevation
1 : 100


6 As Proposed LHS Elevation
1 : 100

7 As Proposed Rear Elevation
1 : 100

4 As Proposed RHS Elevation
1 : 100

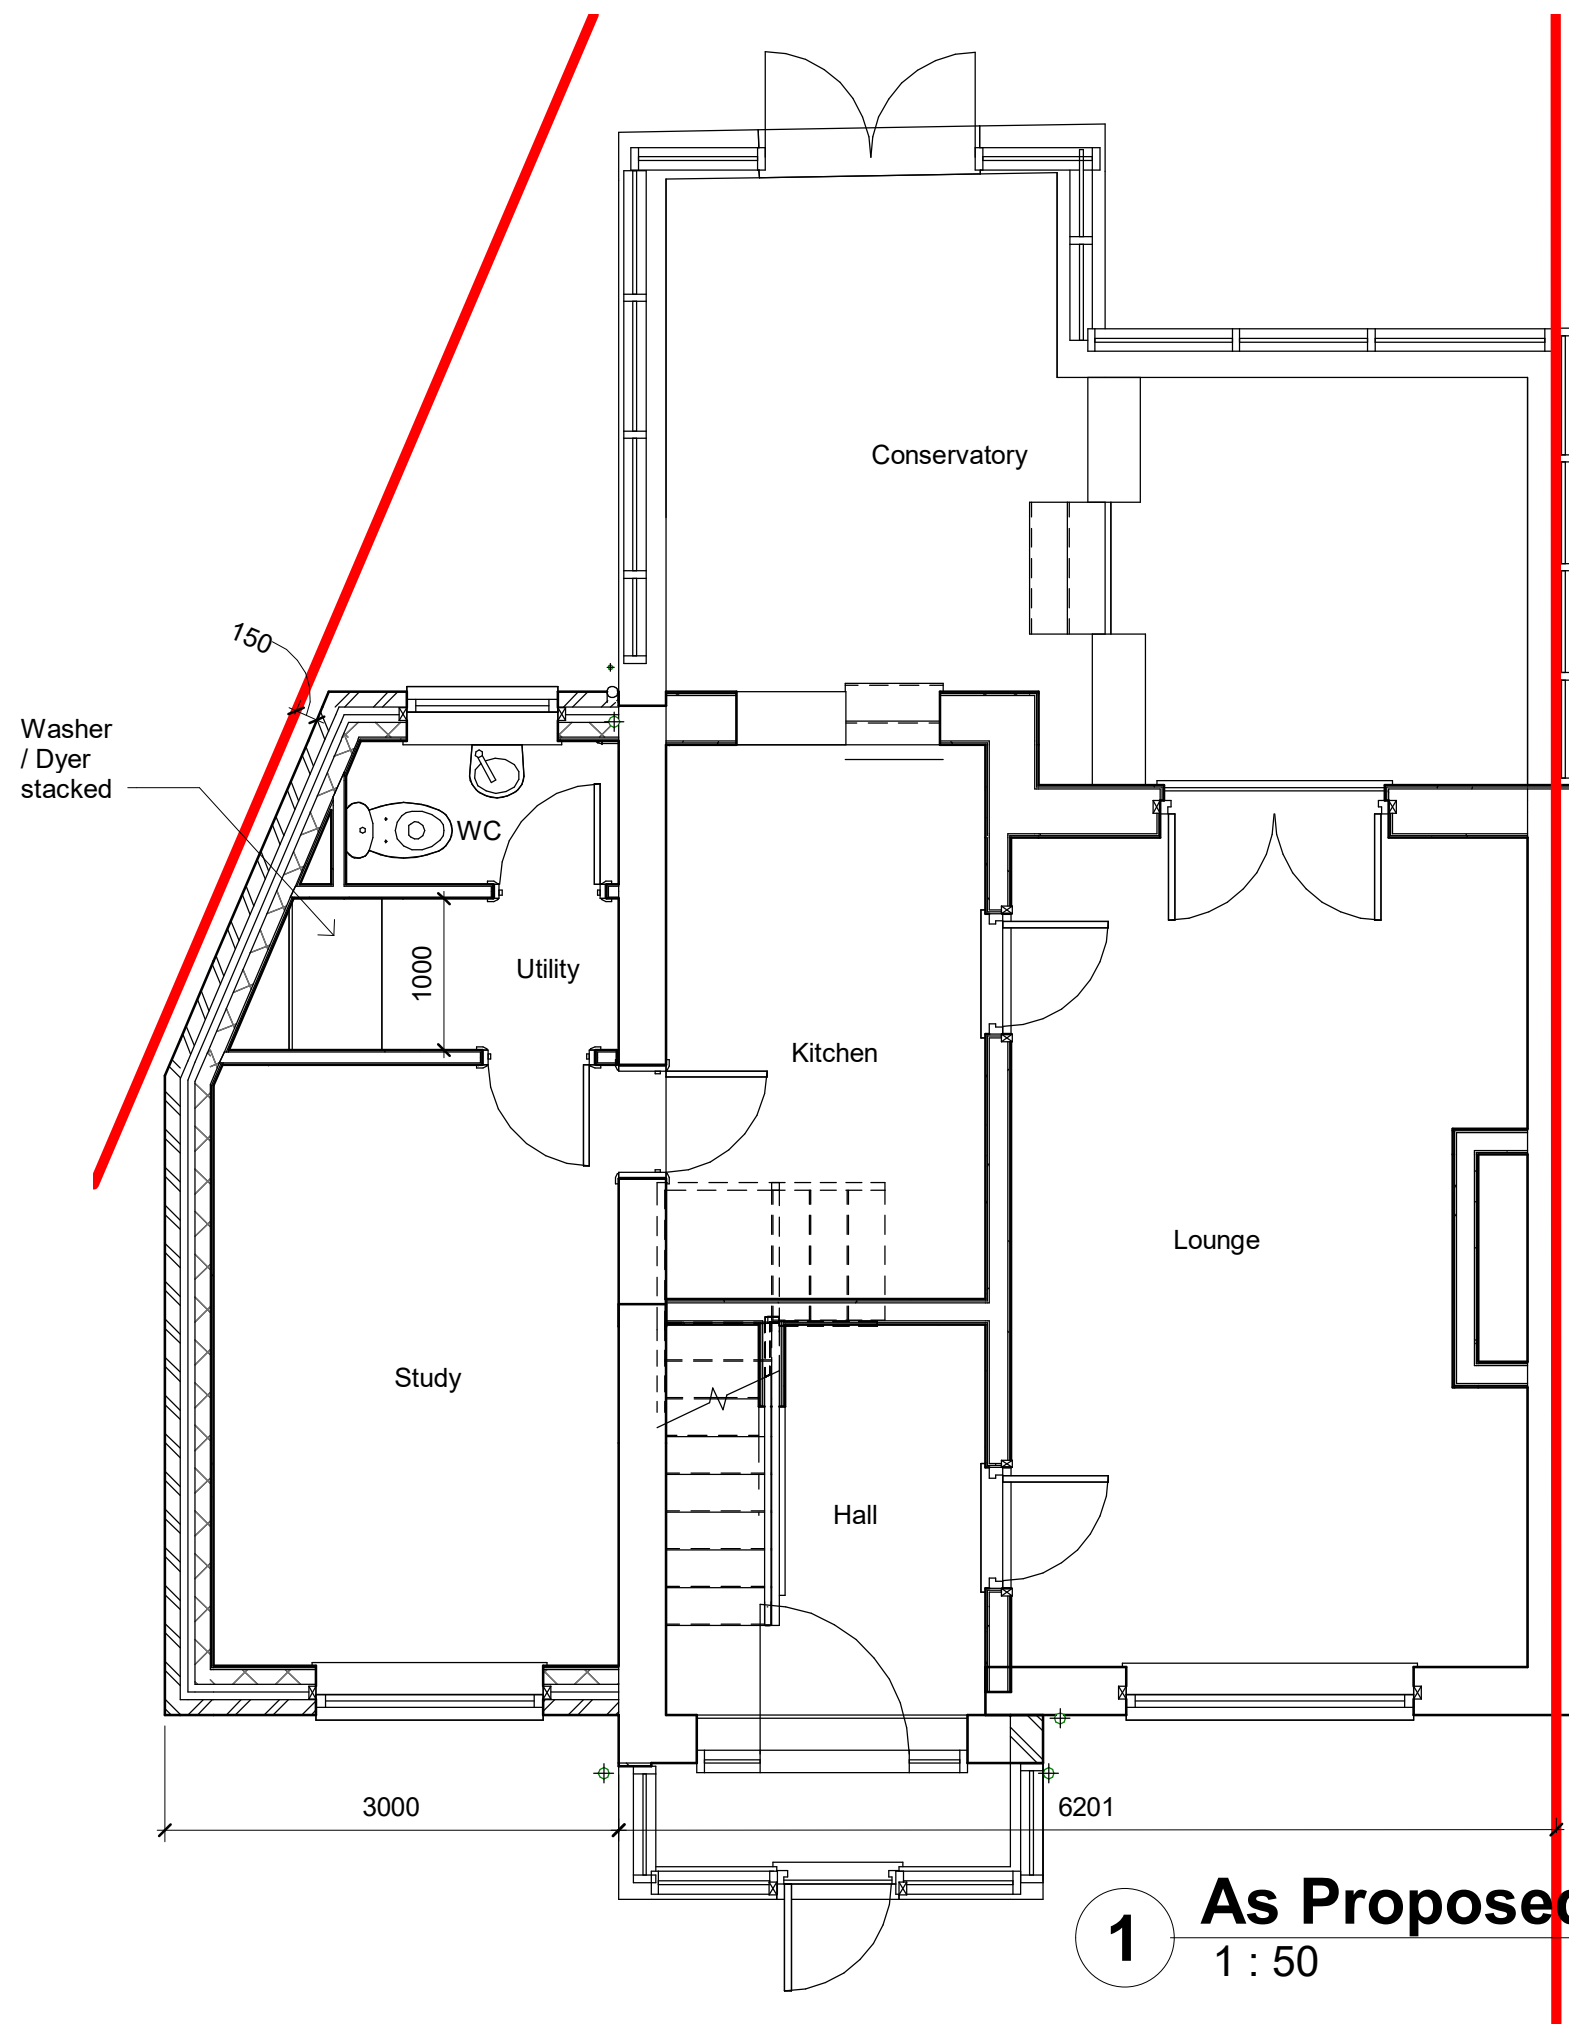

1 As Proposed Ground Floor
1 : 50

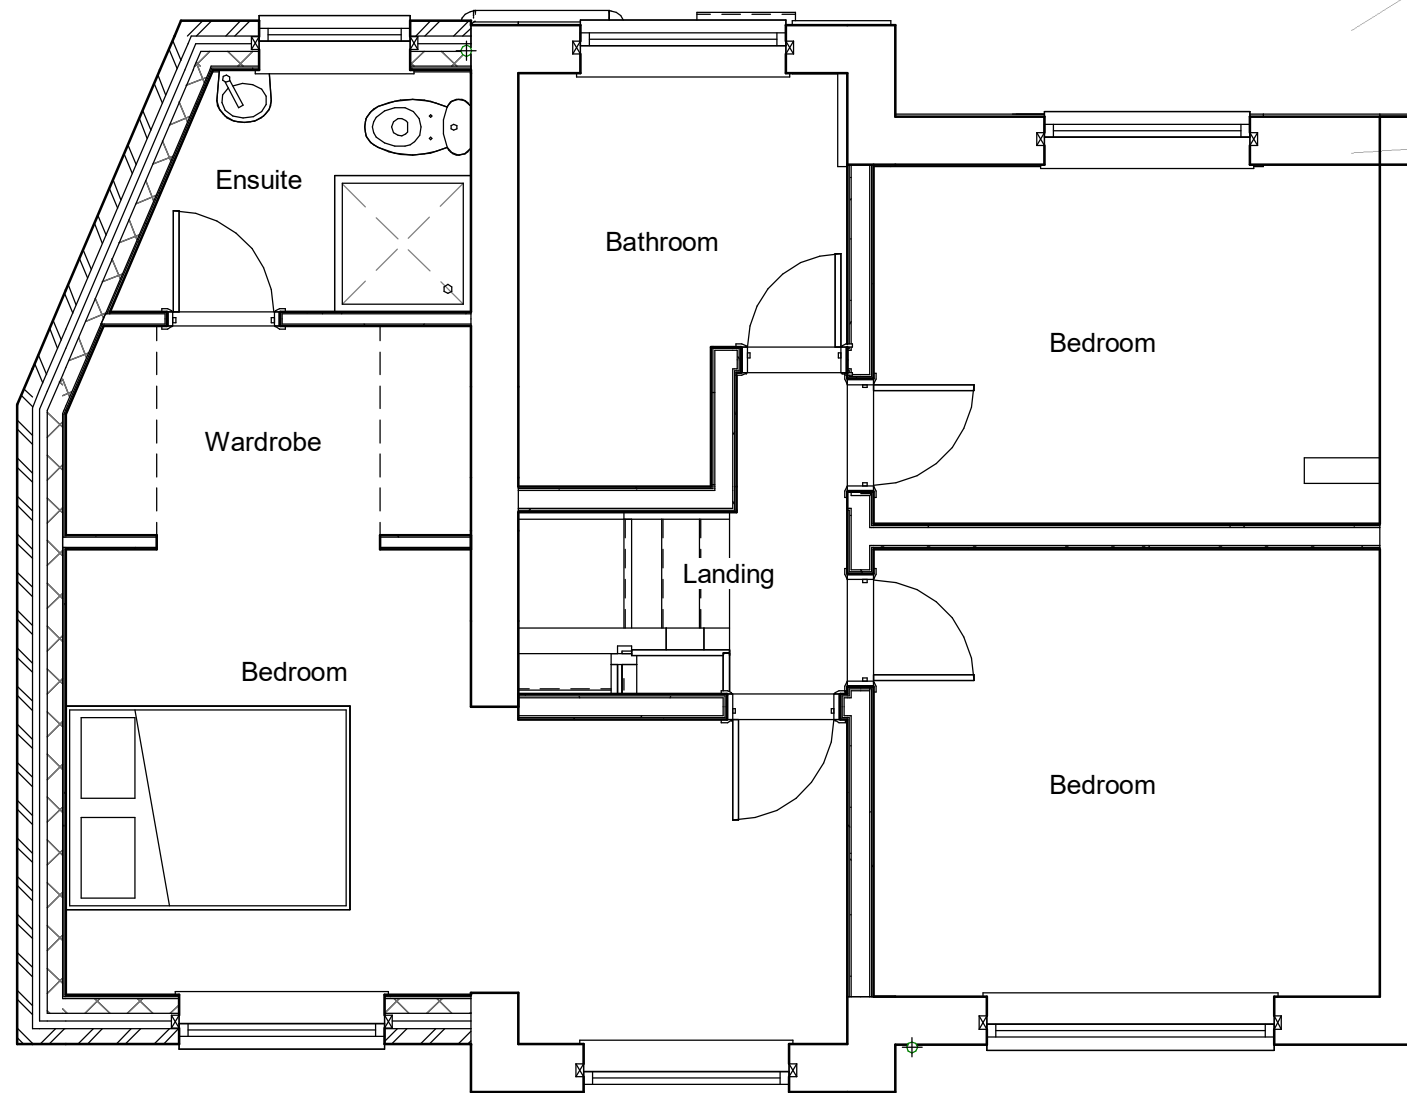

2 As Proposed 1st Floor
1 : 50



3 Proposed 3D

SCALEAs indicated
A2 DRAWING

Client:
Mr & Mrs Williams
6 Mountside
Crescent,
Prestwich, M25 3JF



Bricks and Pieces
Ltd
Suite 301
Third Floor
Broadstone Mill
Stockport
Cheshire SK5 7DL
Tel: 0161 443 4117