




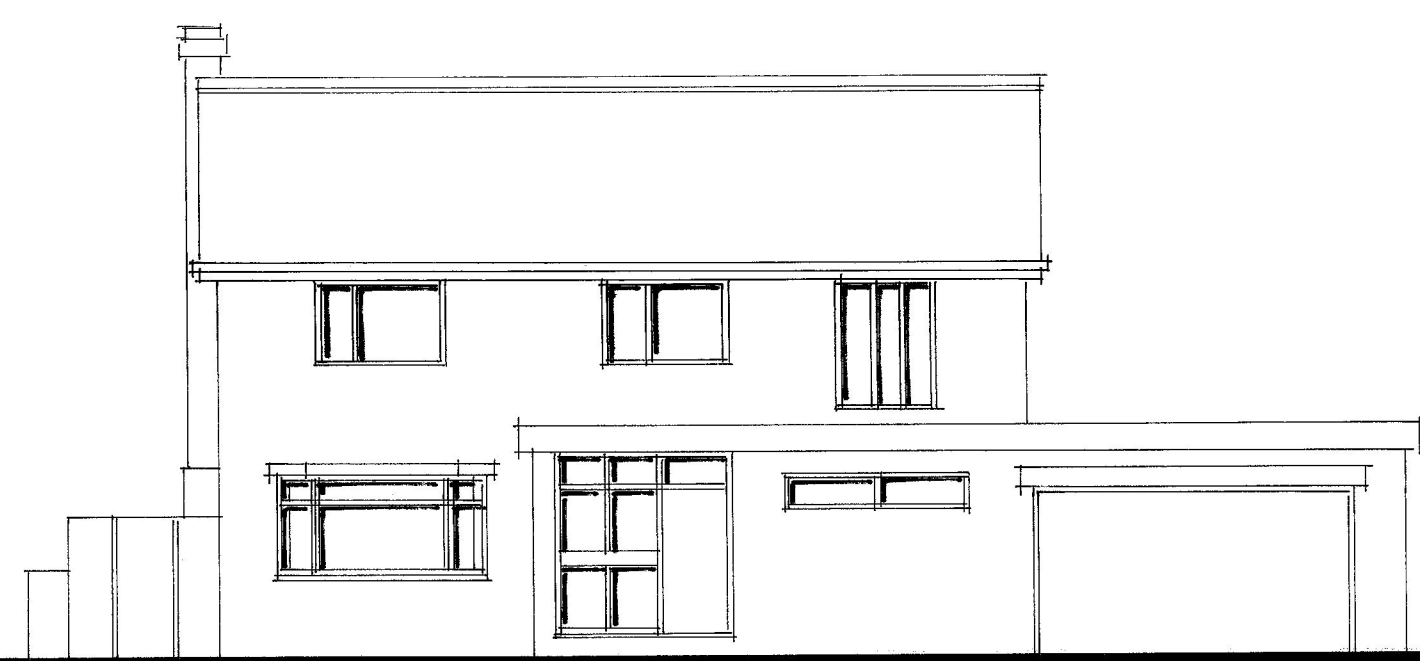


EXISTING FRONT ELEVATION

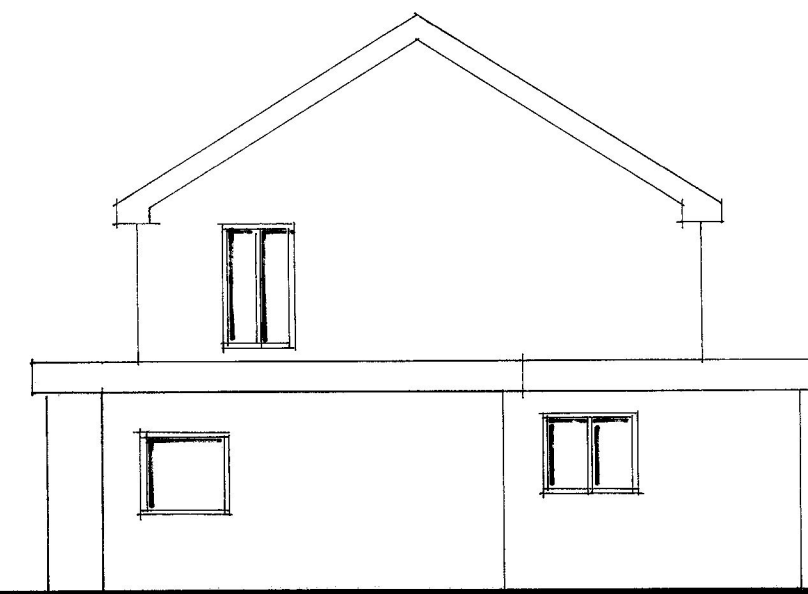


EXISTING SIDE ELEVATION

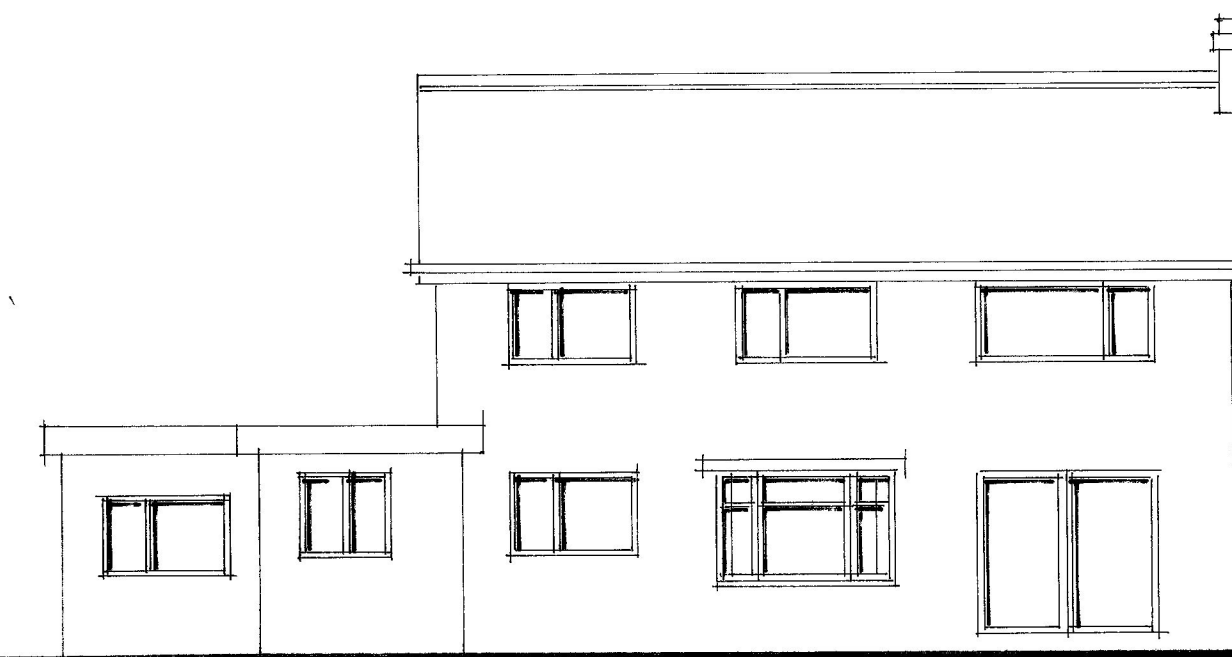


EXISTING REAR ELEVATION

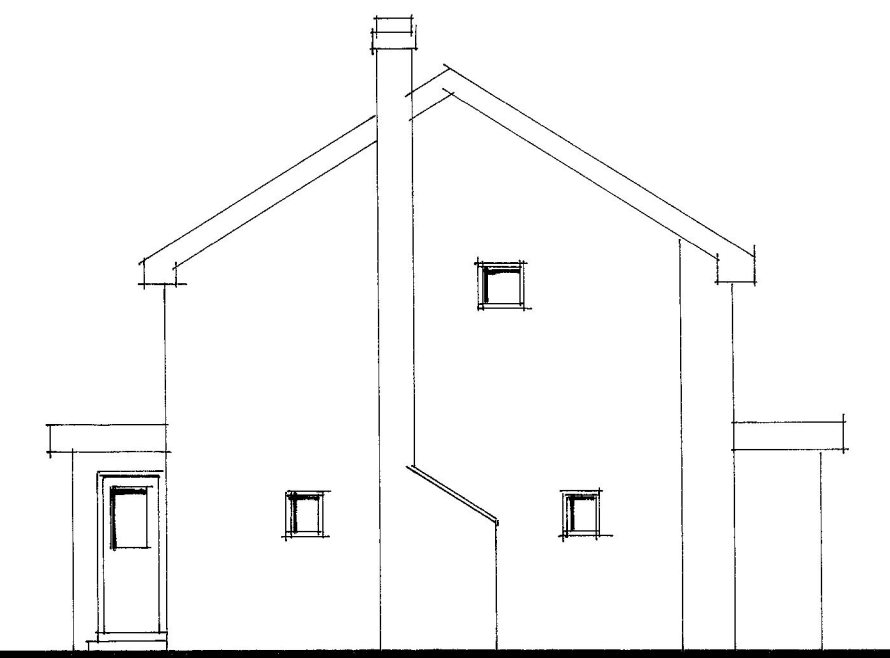


EXISTING SIDE ELEVATION

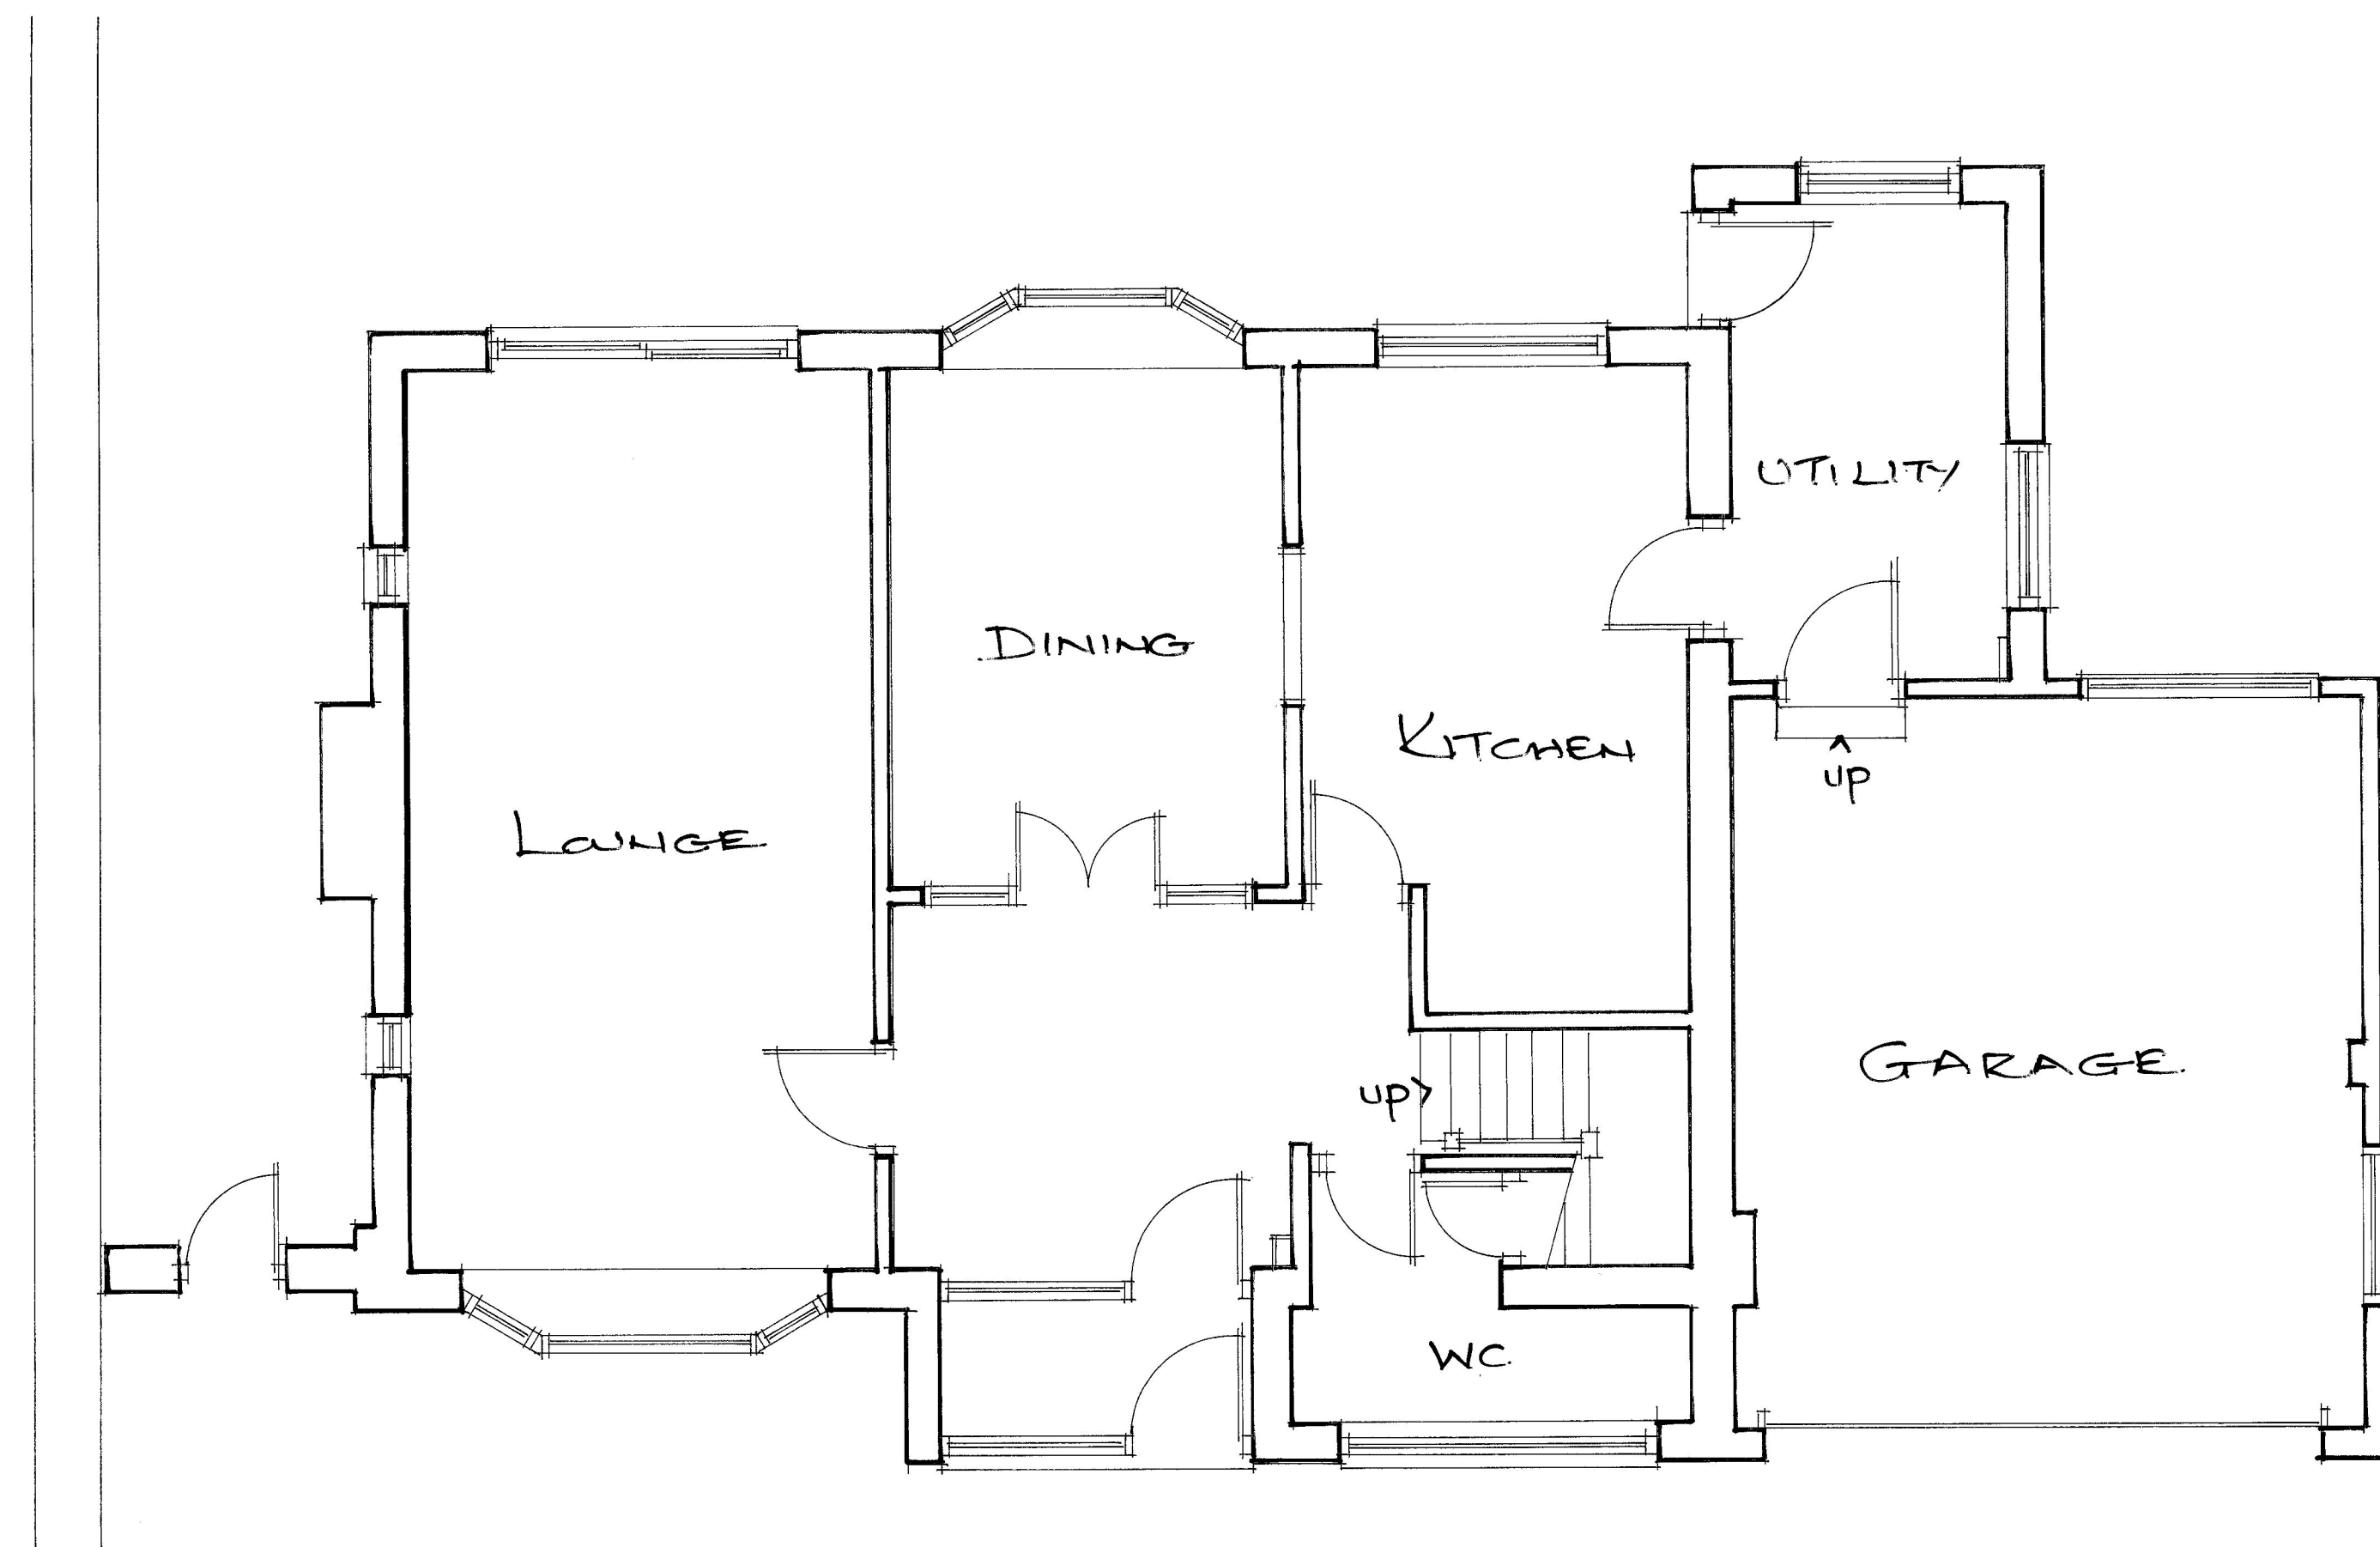

EXISTING GROUND FLOOR LAYOUT

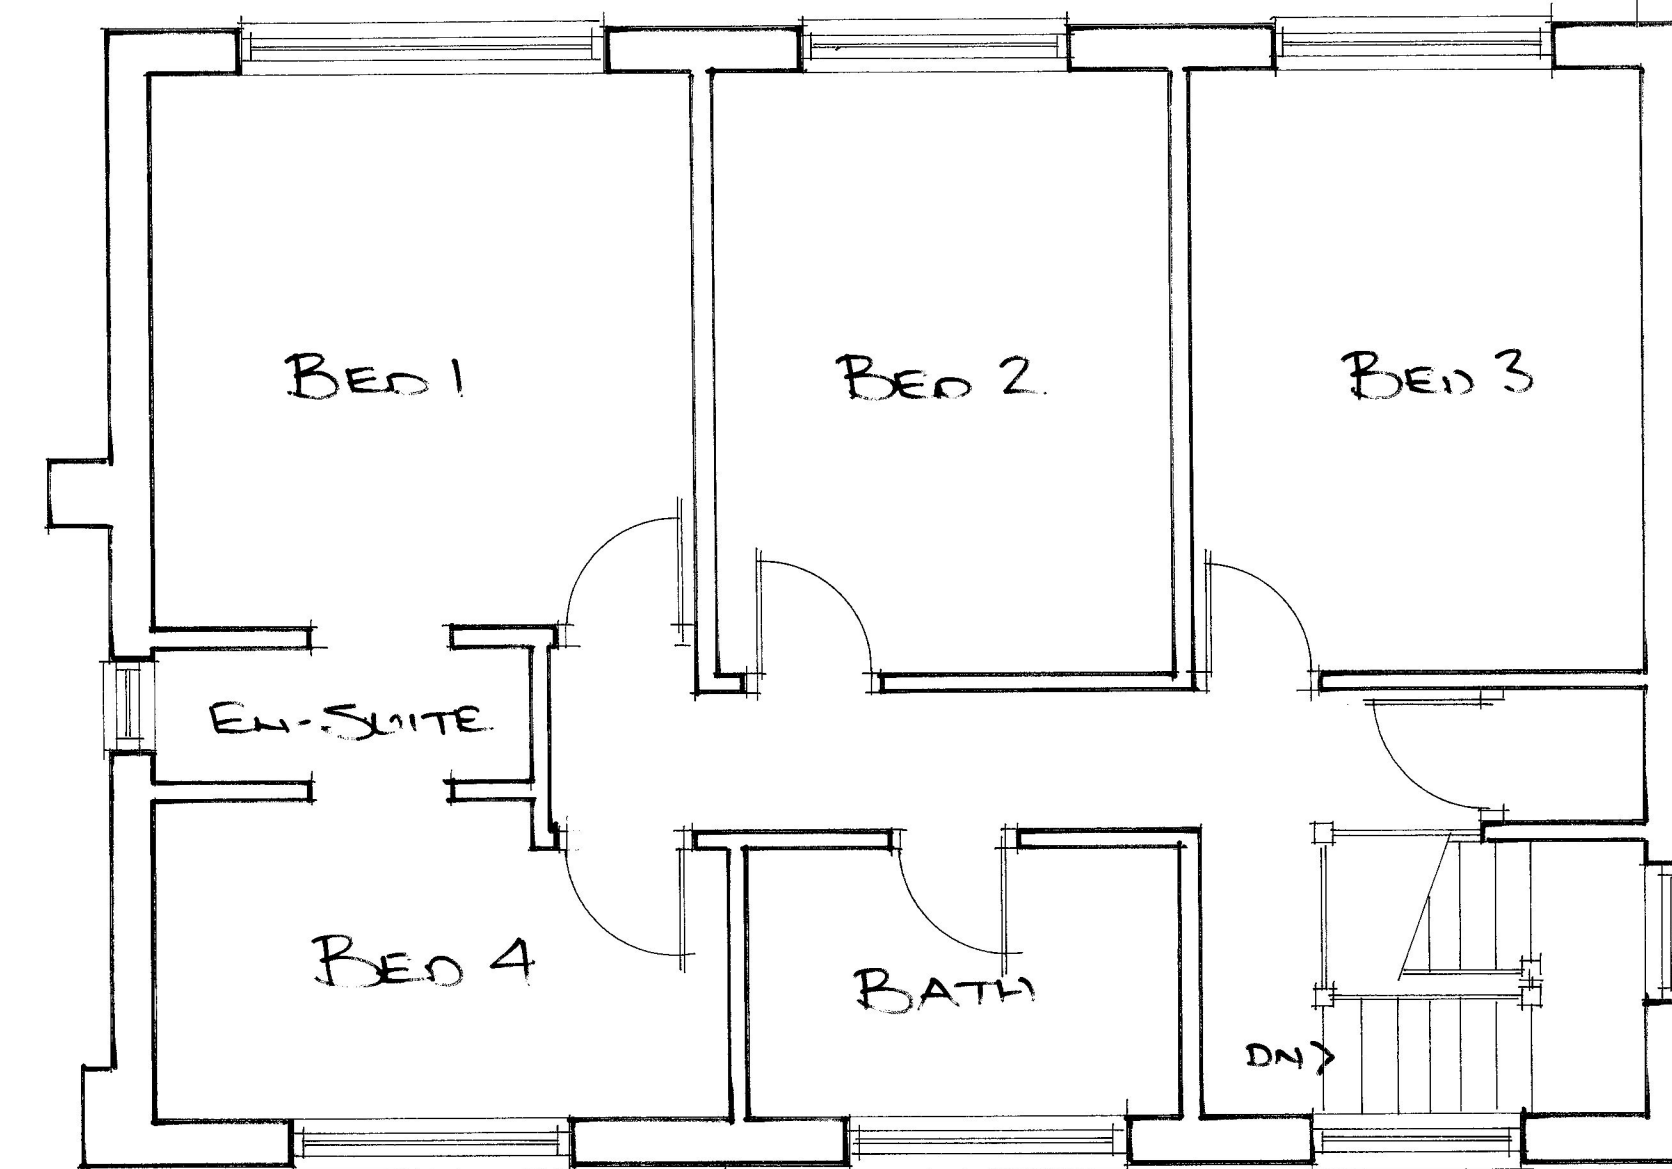

EXISTING FIRST FLOOR LAYOUT

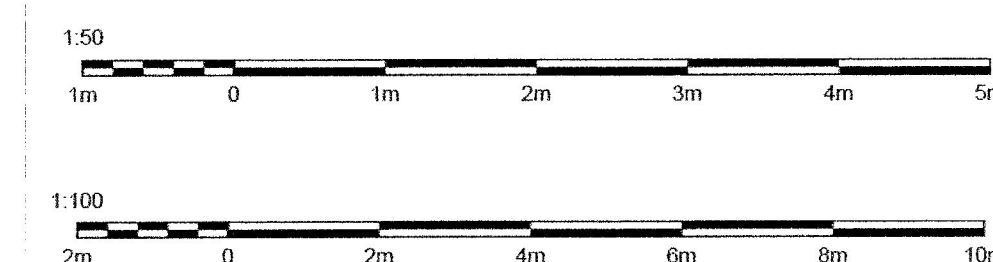

FIGURED DIMENSIONS TO BE FOLLOWED IN PREFERENCE TO SCALED
ALL DIMENSIONS TO BE CHECKED ON SITE
IN THE EVENT OF DISCREPANCY REFER TO R T DESIGN
THIS DRAWING REMAINS THE COPYRIGHT OF R T DESIGN AND MAY NOT
BE COPIED IN WHOLE OR PART WITHOUT PRIOR WRITTEN CONSENT

SITE DOWRY CHASE, 138 BRANDLESOLME ROAD, GREENMOUNT, BURY.			
PROJECT PROPOSED SIDE EXTENSION TO GARAGE WITH FIRST FLOOR SIDE EXTENSION AND SINGLE STOREY REAR EXTENSION			
TITLE EXISTING PLANS AND ELEVATIONS			
SCALE 1:50 1:100 @A1	DATE MAR 2026	DRAWN AJL	DRAWING NO DC/PL/26/001



R T DESIGN
Architectural and Surveying Services

25 Seymour Drive,
Bradshaw,
Bolton,
BL2 3HB
Tel : 07970 636772