


PROPOSED FRONT ELEVATION


PROPOSED SIDE ELEVATION

PROPOSED REAR ELEVATION

PROPOSED SIDE ELEVATION

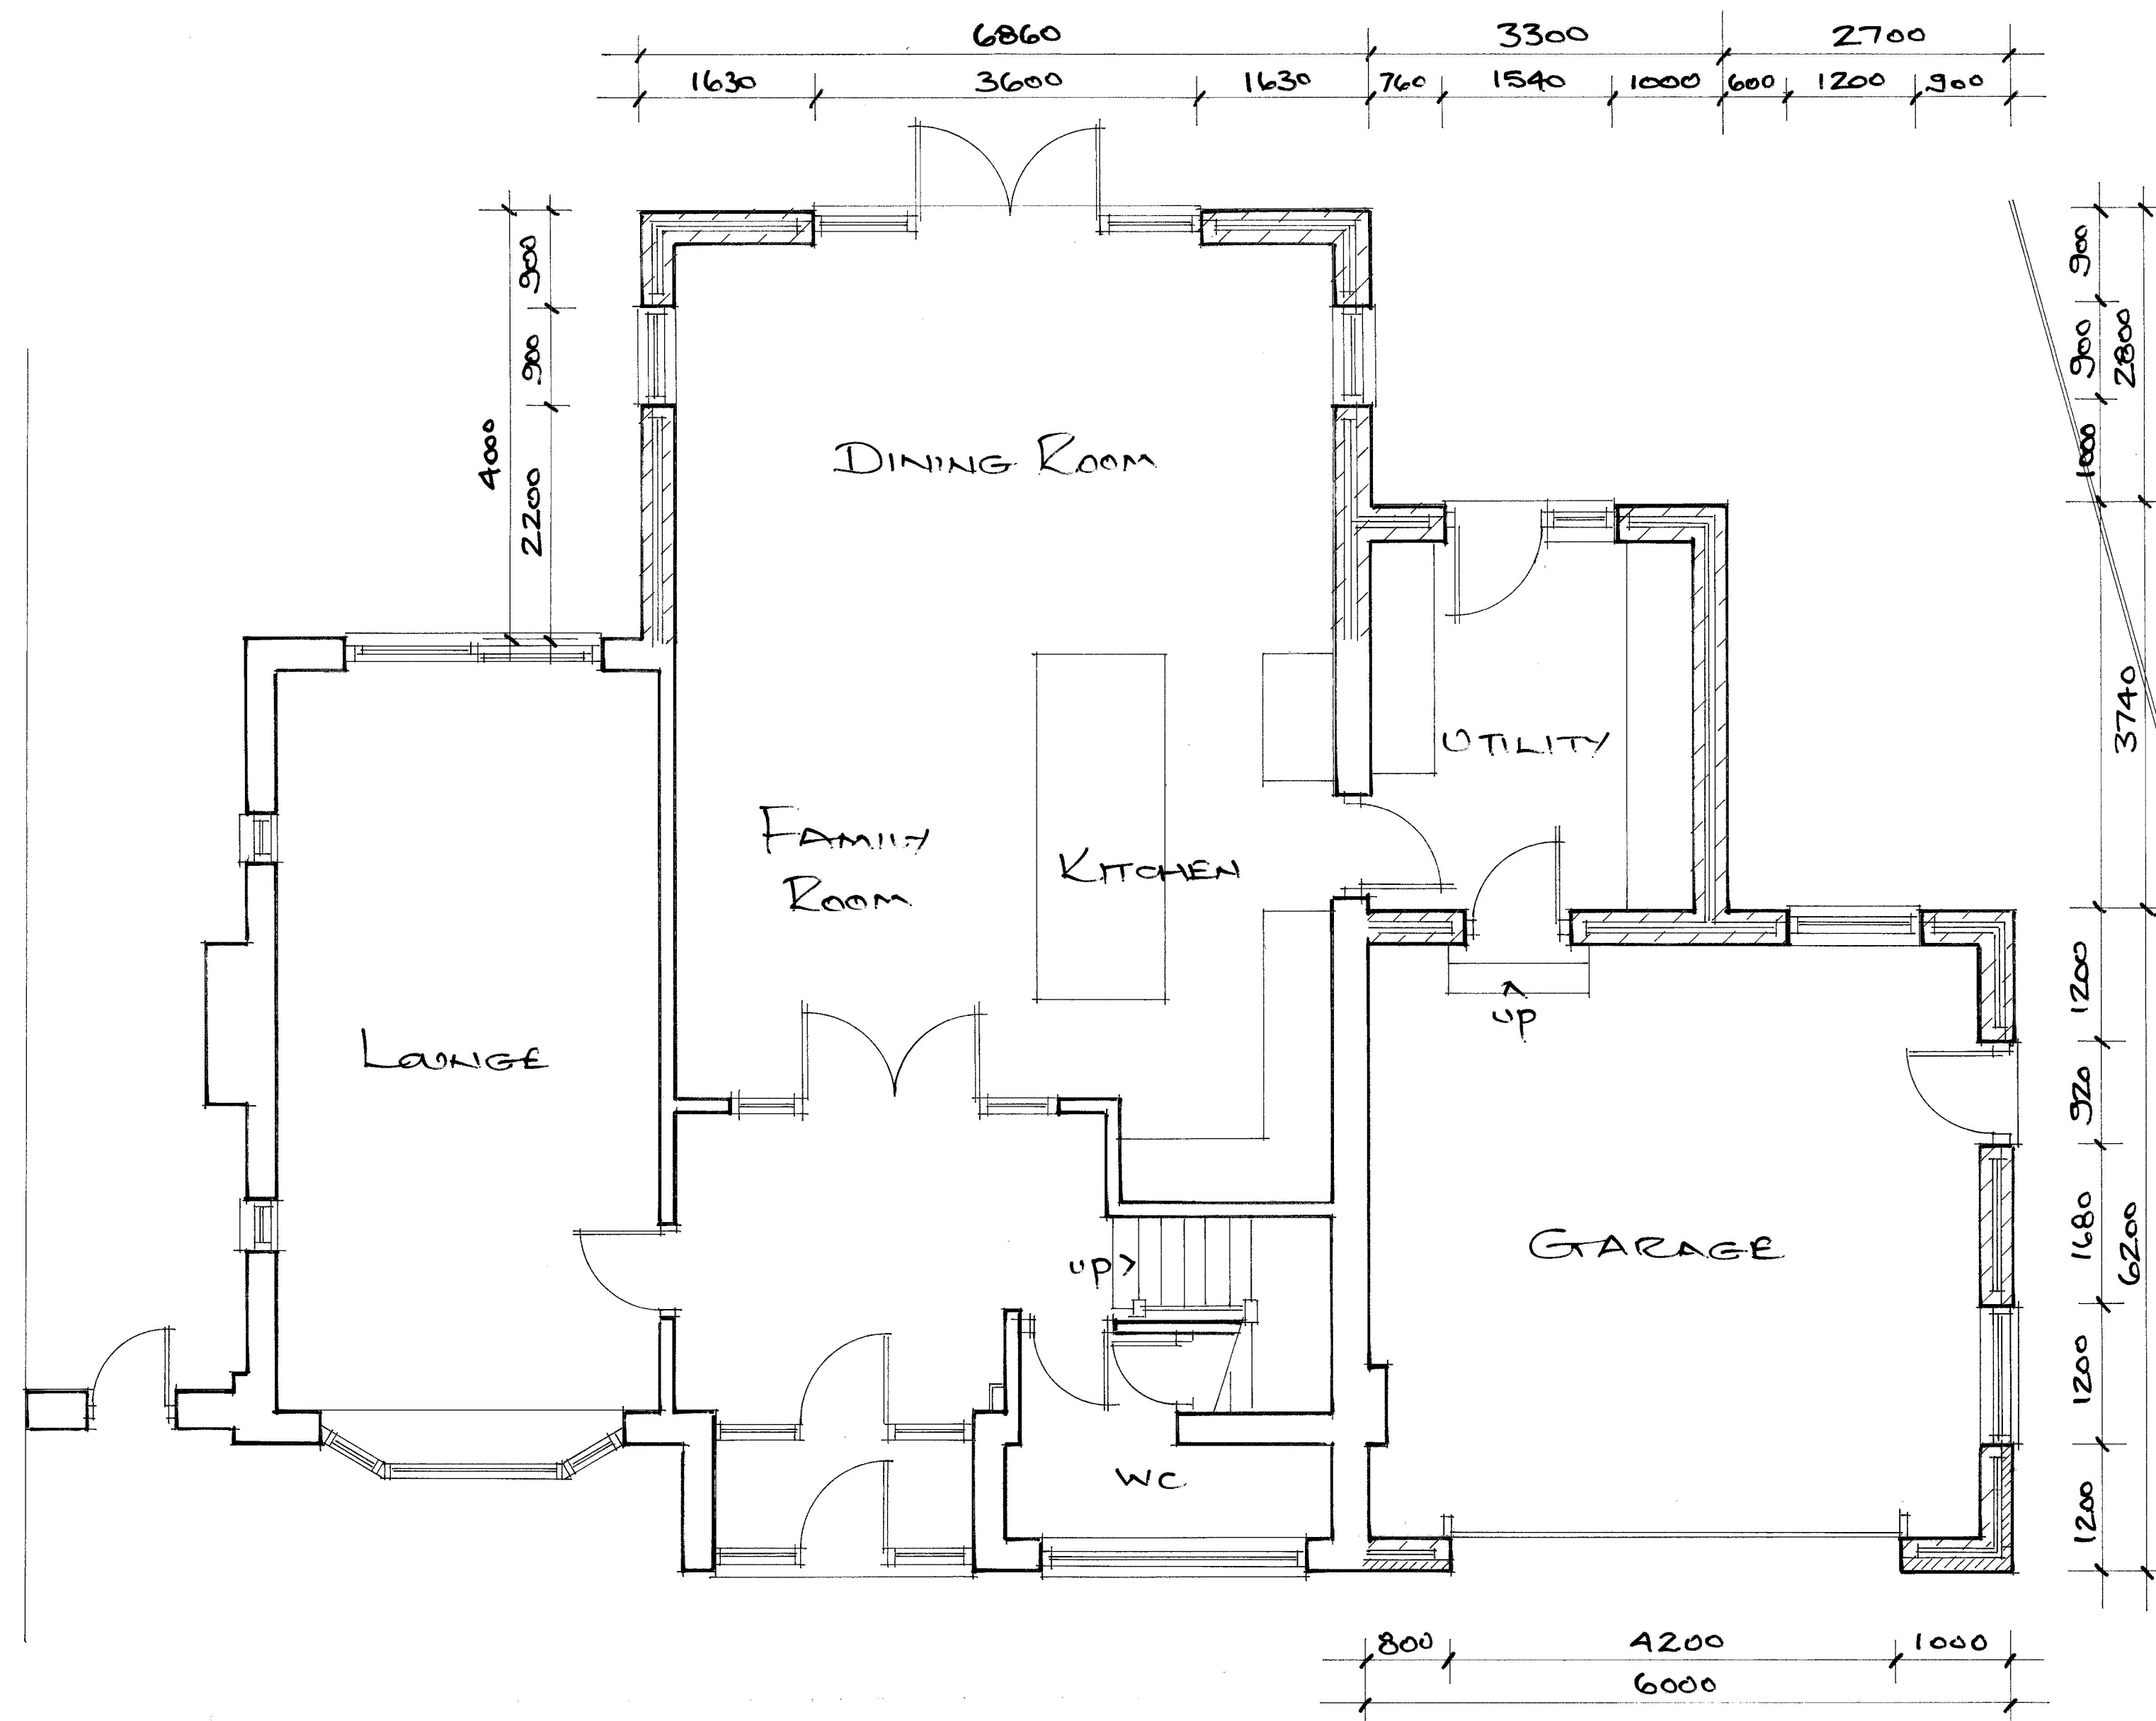

PROPOSED GROUND FLOOR LAYOUT

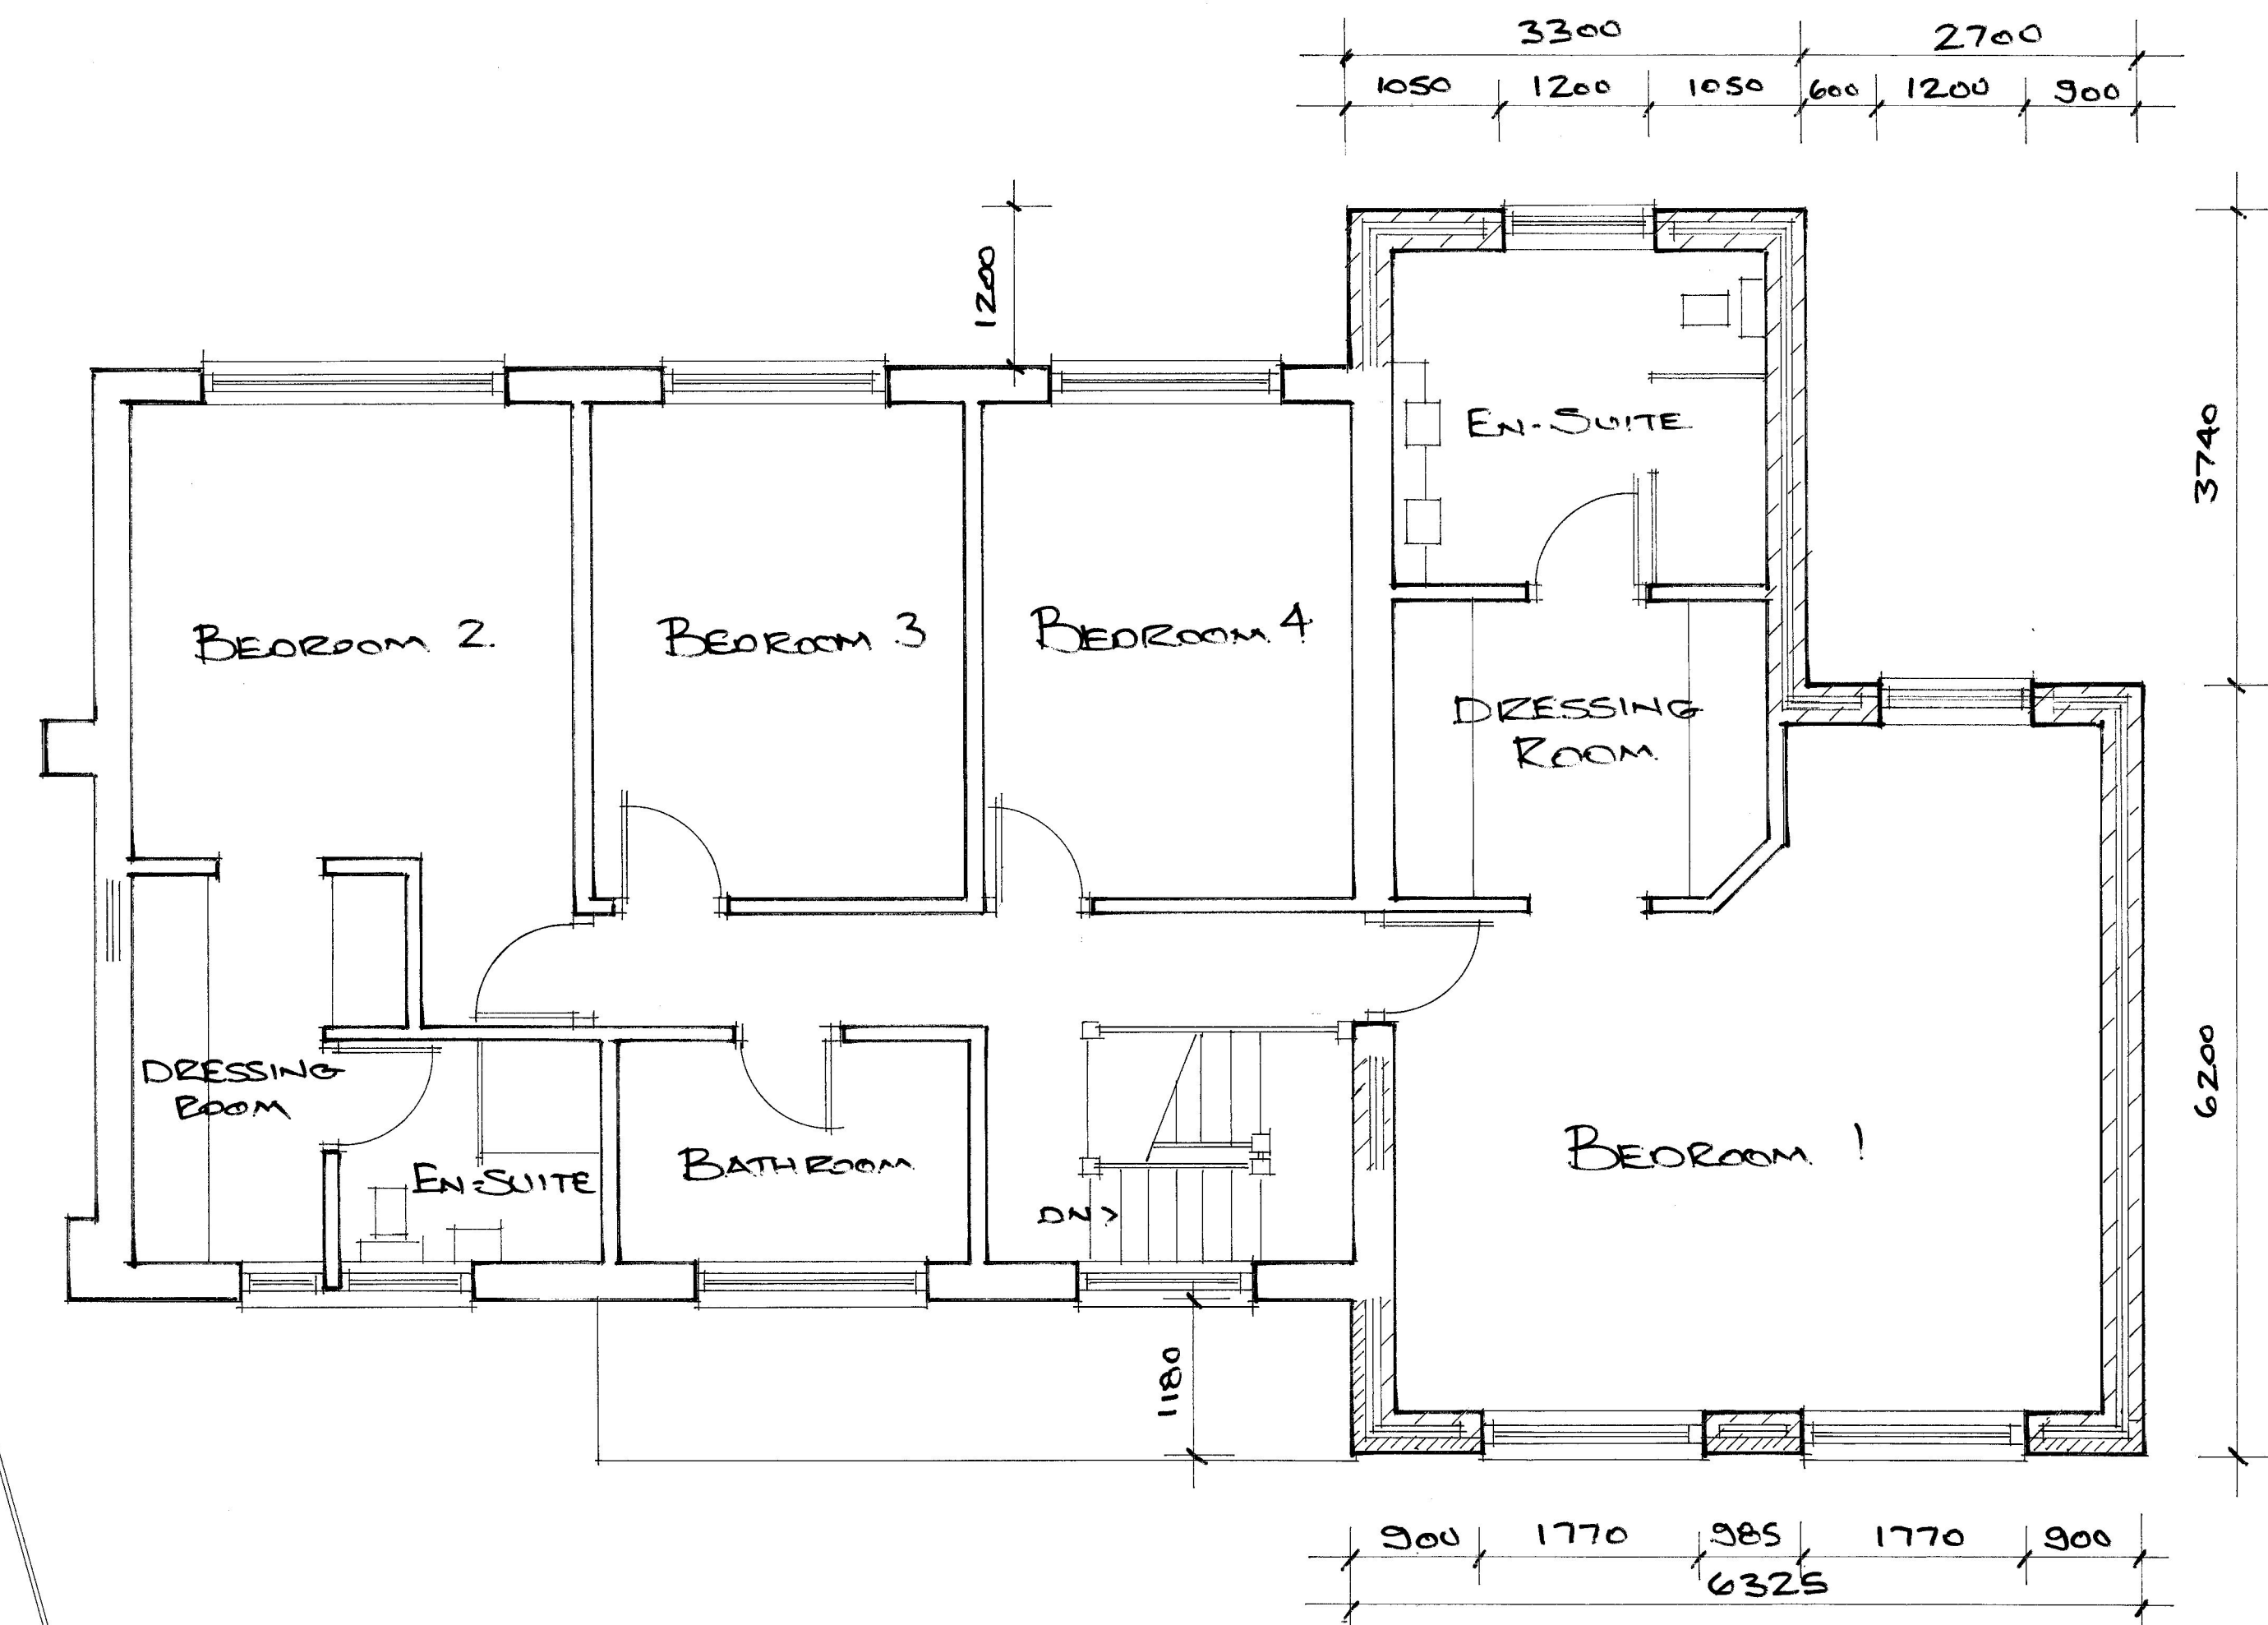


PROPOSED FIRST FLOOR LAYOUT

HOUSE EXTENSION

Walls
Existing - Front - stone
Sides/rear - Brickwork
Proposed - Front - Stone to match
Sides/rear - rendered

Roof
Existing - Roof tiles
Proposed - Roof tiles to match
Windows
Existing - UPVC - Dark brown and white
Proposed - UPVC to match

Doors
Existing - UPVC - Dark brown and white
Proposed - UPVC to match and
aluminium patio doors

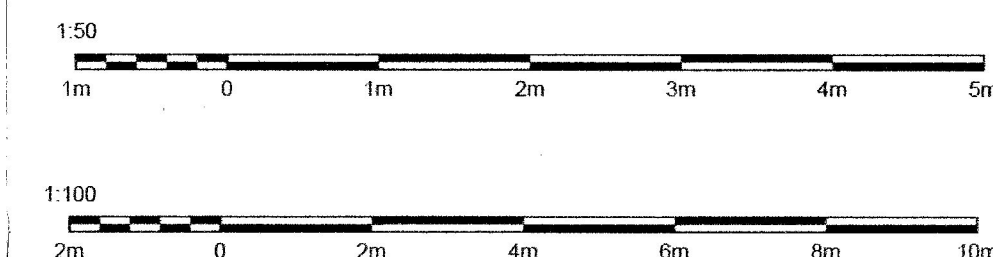

FIGURED DIMENSIONS TO BE FOLLOWED IN PREFERENCE TO SCALED
ALL DIMENSIONS TO BE CHECKED ON SITE.
IN THE EVENT OF DISCREPANCY REFER TO R T DESIGN
THIS DRAWING REMAINS THE COPYRIGHT OF R T DESIGN AND MAY NOT
BE COPIED IN WHOLE OR PART WITHOUT PRIOR WRITTEN CONSENT

SITE DOWRY CHASE, 138 BRANDLESHOLME ROAD, GREENMOUNT, BURY.			
PROJECT PROPOSED SIDE EXTENSION TO GARAGE WITH FIRST FLOOR SIDE EXTENSION AND SINGLE STOREY REAR EXTENSION			
TITLE PROPOSED PLANS AND ELEVATIONS			
SCALE 1:50 1:100 @A1	DATE MAR 2026	DRAWN AJL	DRAWING NO DC/PL/26/002



R T DESIGN
Architectural and Surveying Services
25 Seymour Drive,
Bradshaw,
Bolton,
BL2 3HB
Tel : 07970 636772