




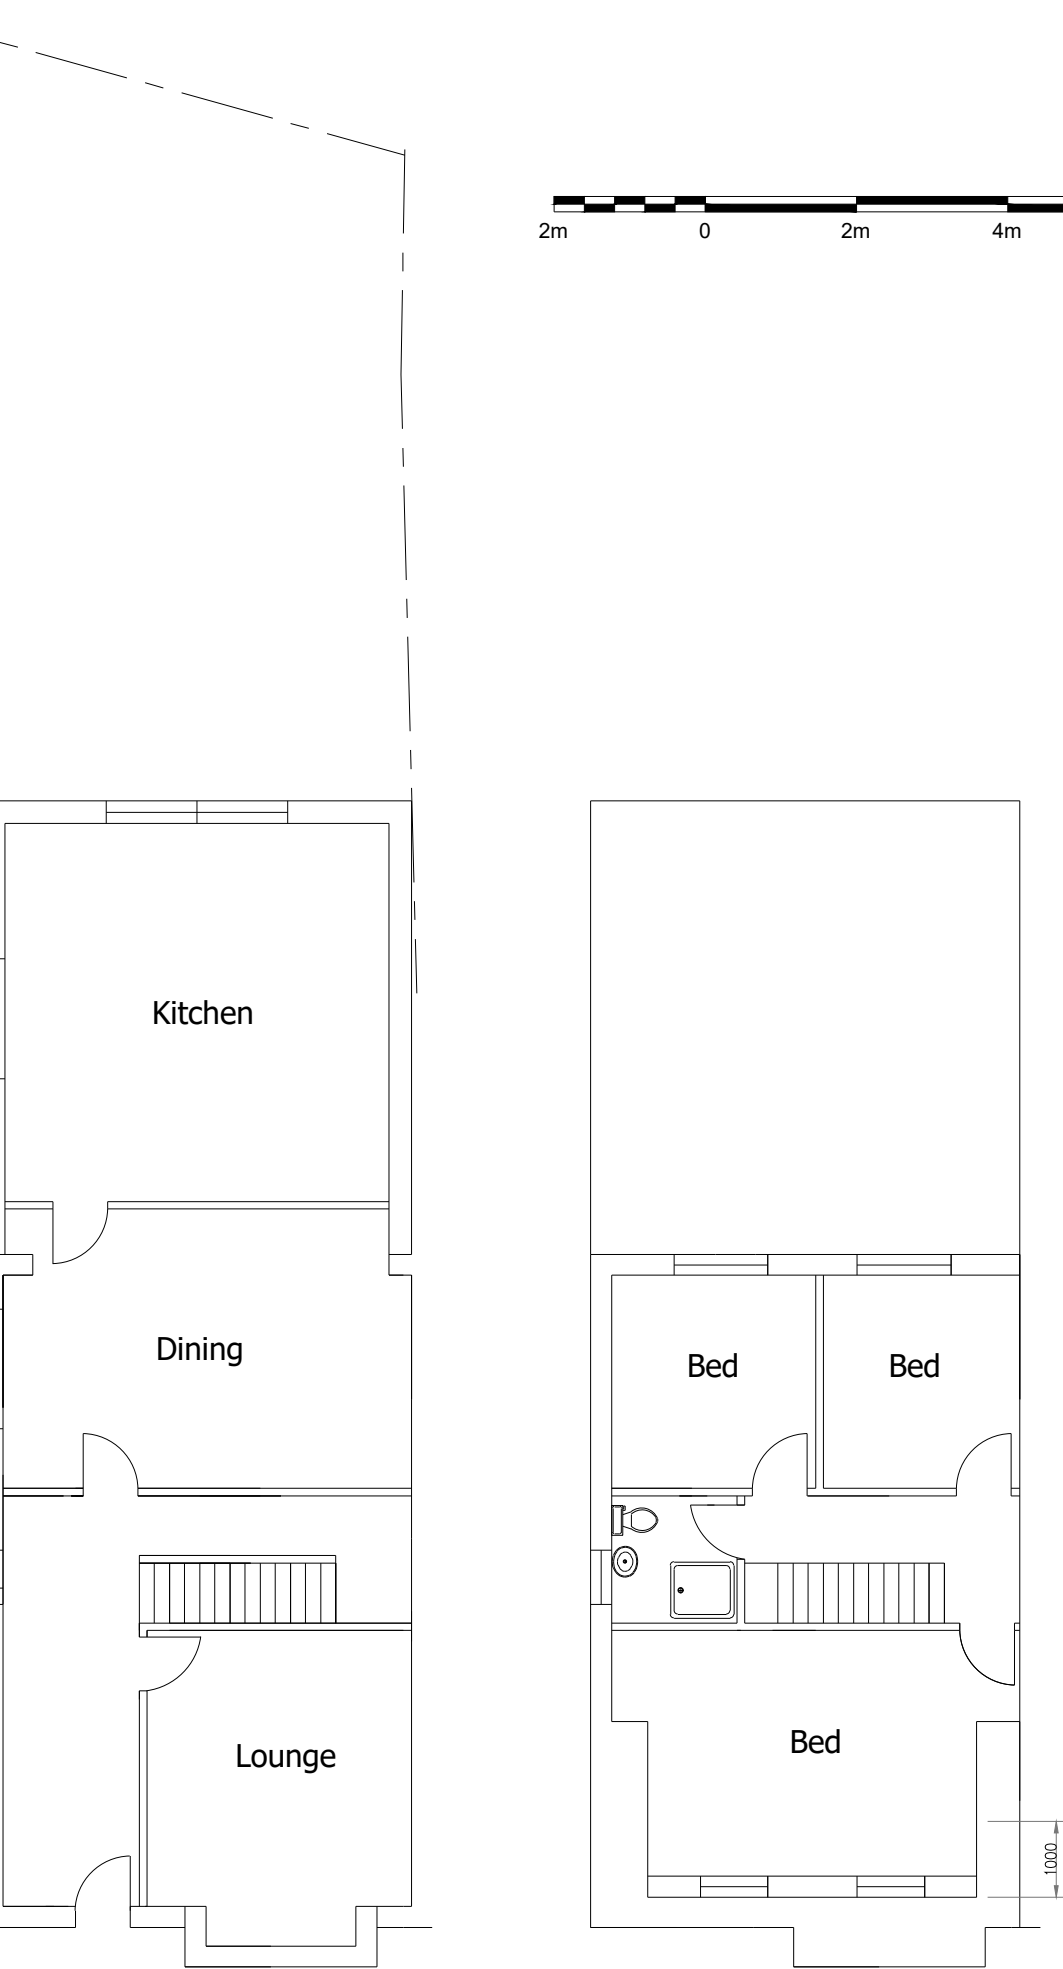


EXISTING GROUND FLOOR

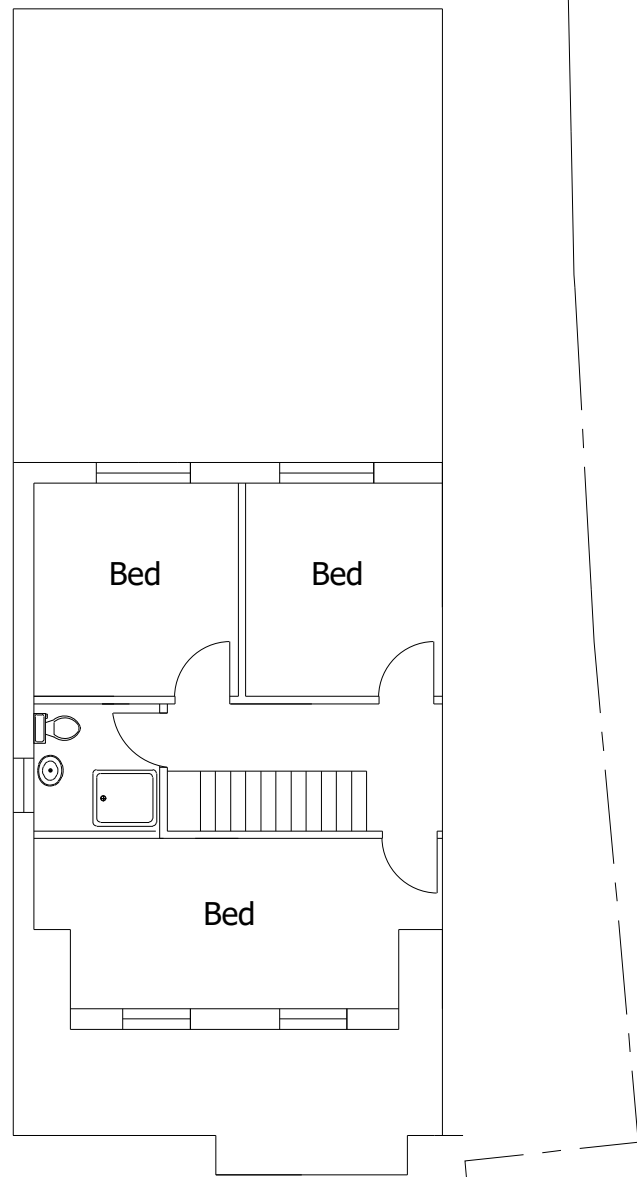


PROPOSED FIRST FLOOR

 


LOCATION PLAN (1:1250)
© Crown copyright and database rights 2024
Ordnance Survey 0100031673

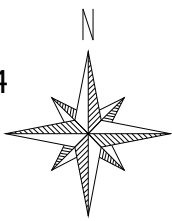

BLOCK PLAN 1:500

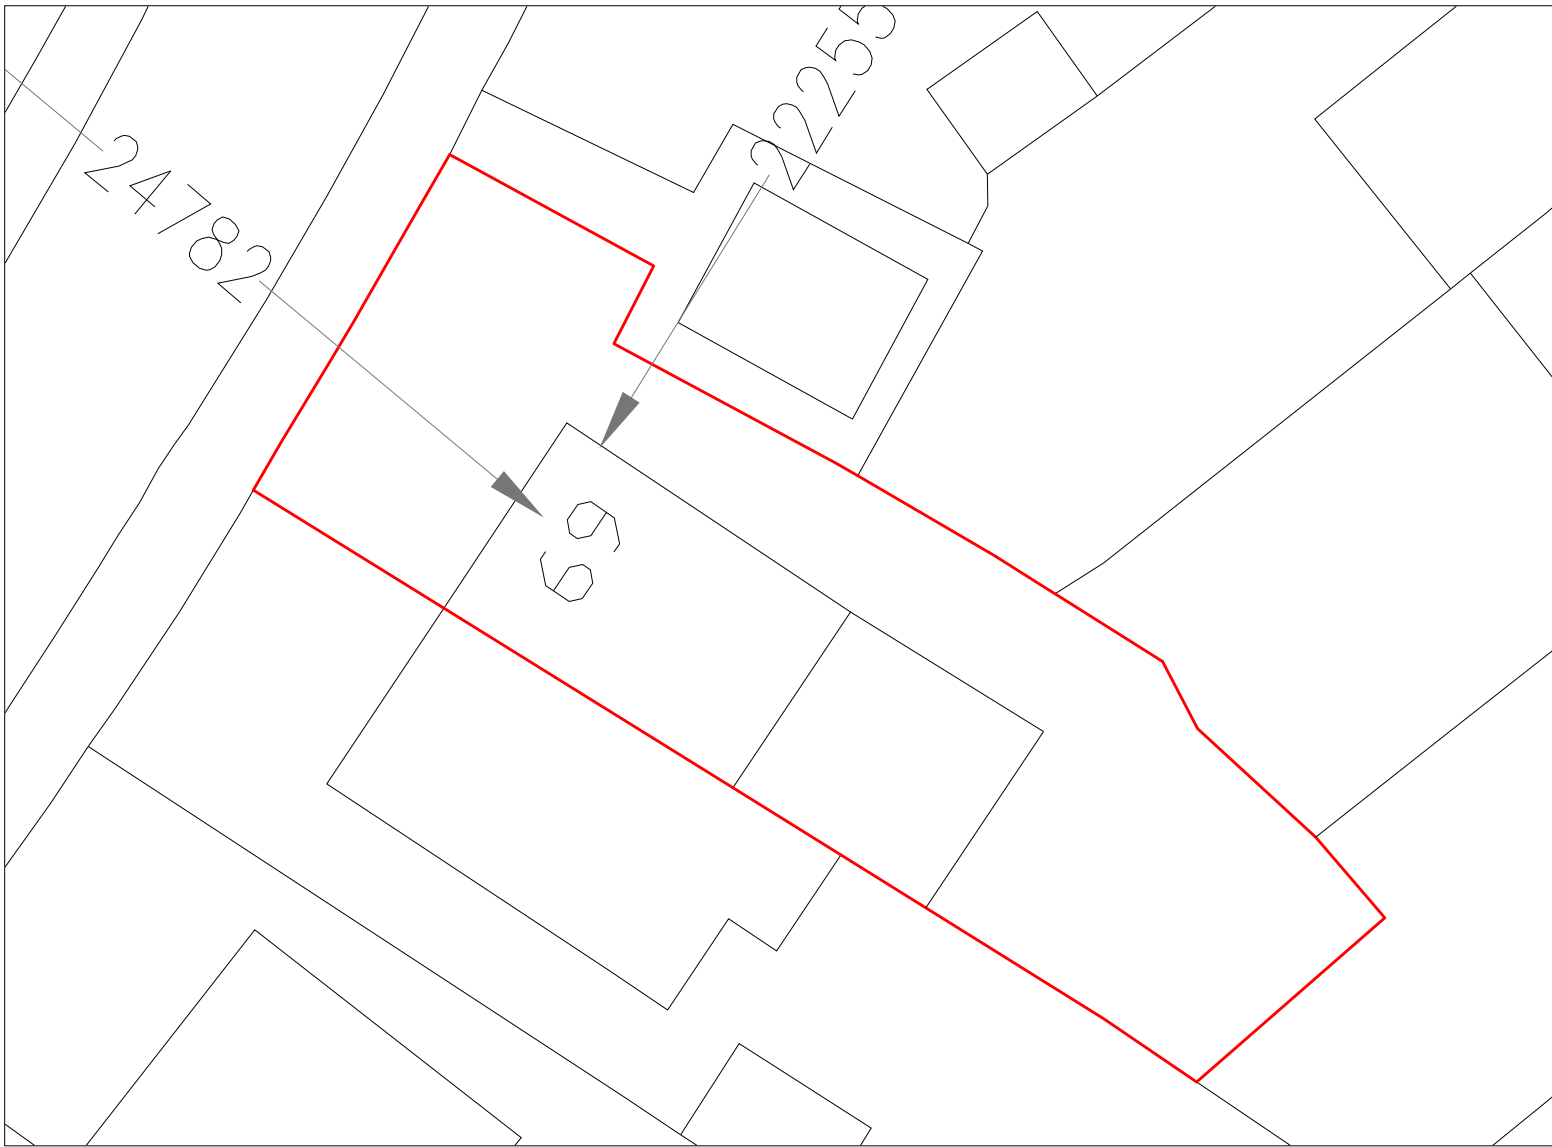


SITE PLAN 1:200

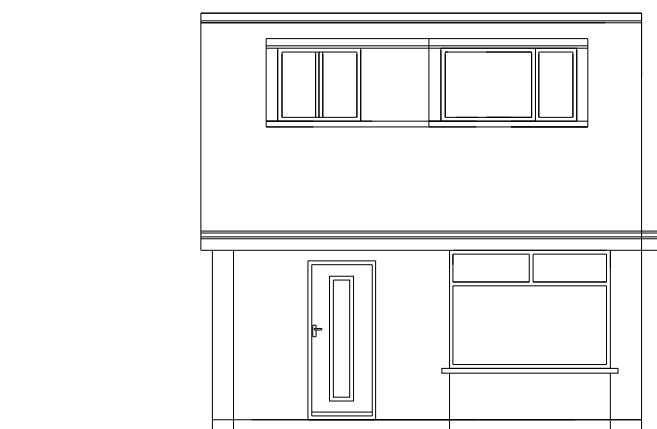


EXISTING FRONT ELEVATION




EXISTING REAR ELEVATION

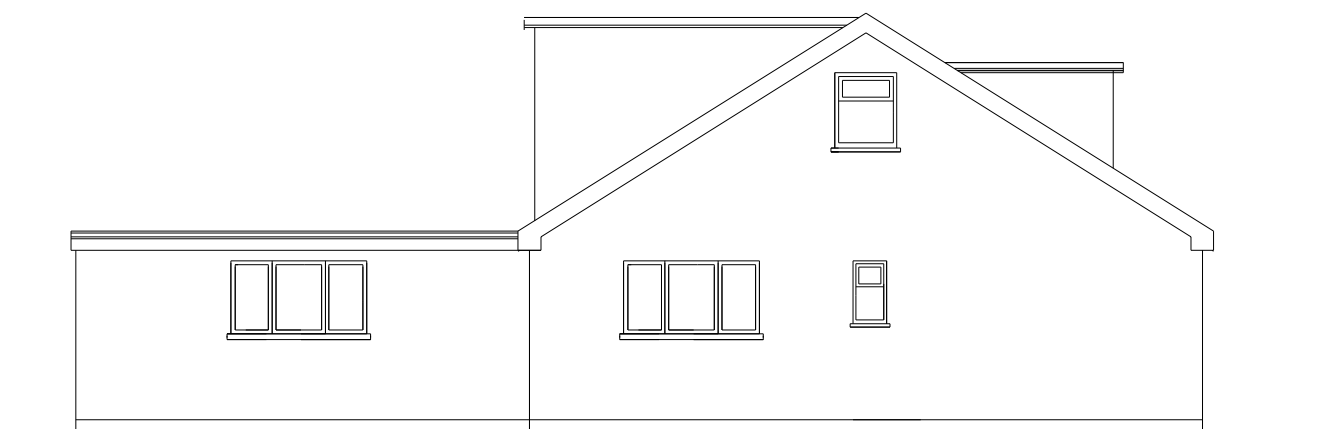


EXISTING SIDE ELEVATION

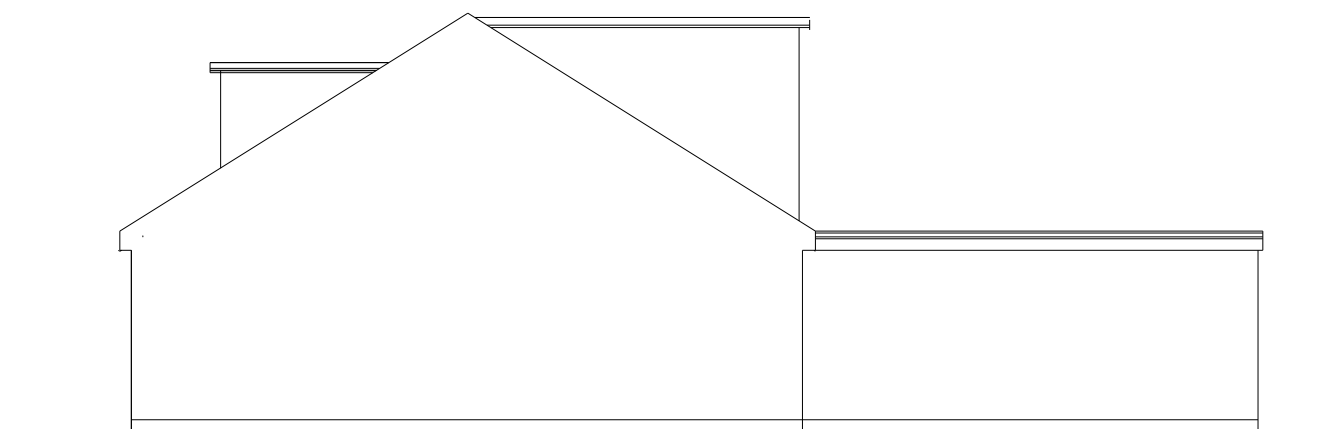


EXISTING SIDE ELEVATION (2)

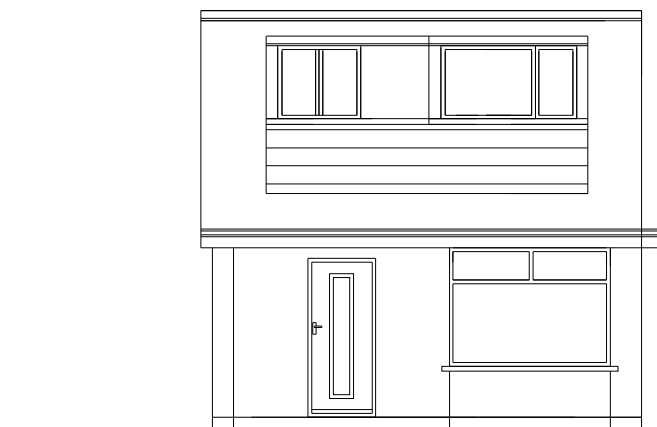


PROPOSED FRONT ELEVATION

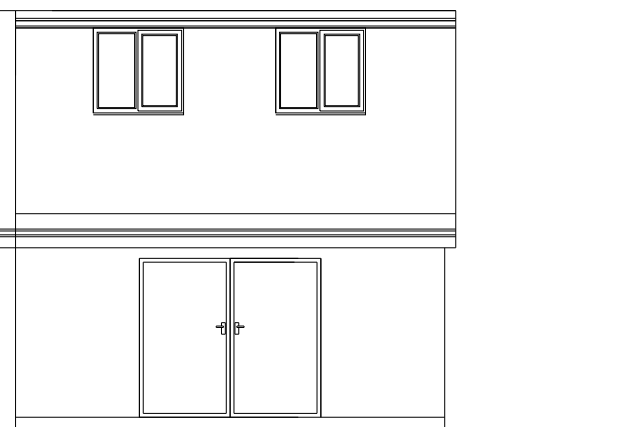

PROPOSED REAR ELEVATION

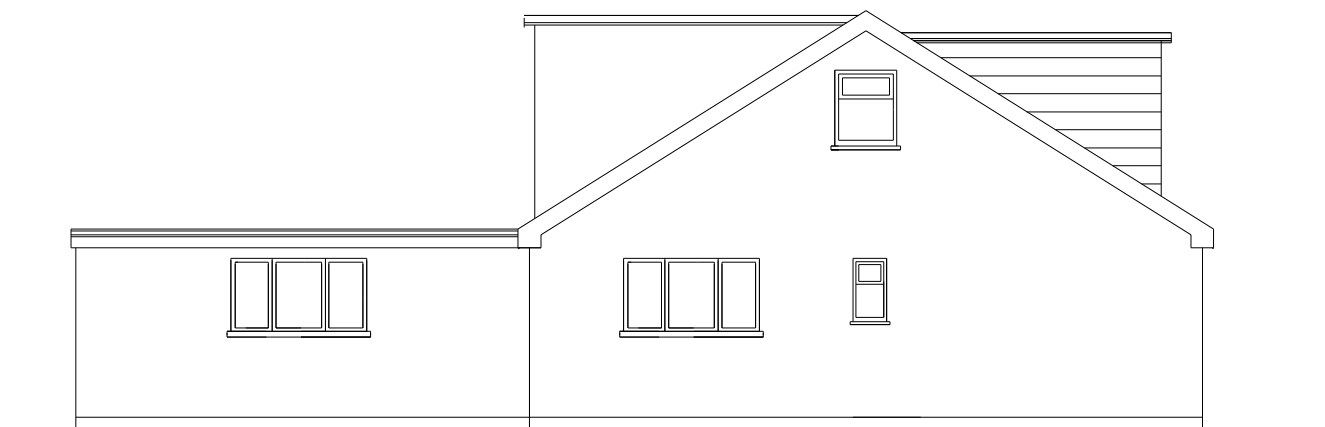

PROPOSED SIDE ELEVATION

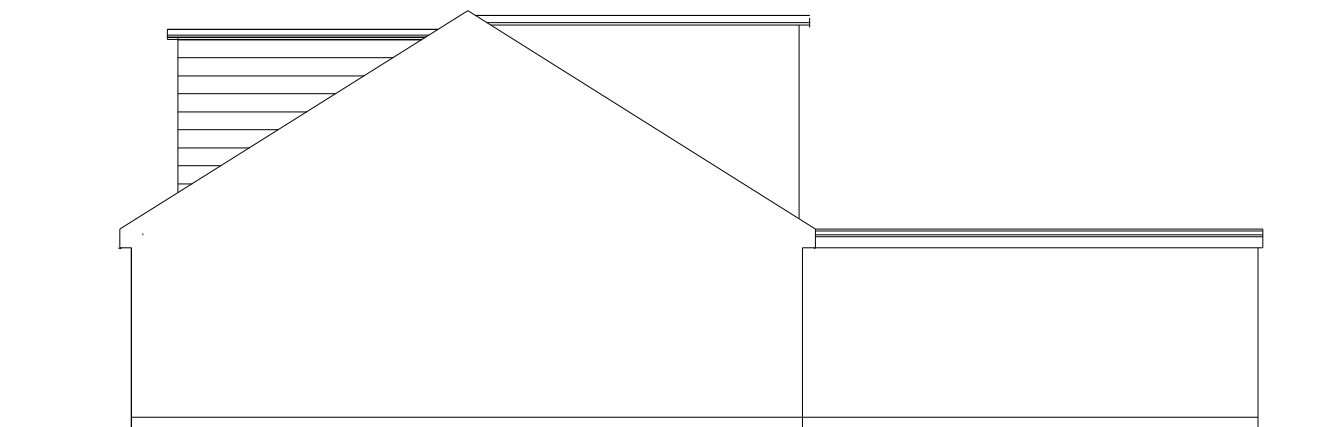

PROPOSED SIDE ELEVATION (2)

Date	Rev.	Initials

This drawing is subject to copyright and is not to be reproduced in part or whole without approval.
Figured dimensions take precedence over scaled measurements from the drawing. All dimensions and drawings to be checked by Client and Contractor and discrepancies clarified with the Client prior to commencement.
The whole of the works to comply with Planning Approval & Conditions and current Building Regulations. No work to commence without Planning & Building Regulations approval.
The client must ensure the project complies with the Construction Design and Management Regulations 2015
The Client should ensure consent from any landowner or interested party is obtained, as well as compliance with Party Wall Act 1996

Notes

RAD

The White House,
42-44 Chorley New Road,
Bolton
BL1 4AP

Tel : 01204 322196
Fax : 01204 214110
Mob: 07790 361104
Email: info@radesignprojects.co.uk

Project	PROPOSED DORMER
Address	69 NEWINGTON DRIVE BURY BL8 2DZ

Client	SHAISTA KHAN
Drawn	RA
Date	MARCH 2026
Scale	1:100 @ A1
Drawing Number	RAD/3511/26/3