


© Pride Road Copyright 2020. All rights reserved. This drawing must not be reproduced without permission. Do not scale from this drawing. All dimensions are in millimetres unless stated otherwise. Any discrepancies must be reported to the Architect. NB Contractor must check and confirm all dimensions on site prior to manufacture. Concept design drawings are not suitable for planning applications or building regulations applications. Client and Contractor are to ensure that any structural design has been approved by a Building Inspector and all works in general are to be approved by a Building Inspector.



EAST ELEVATION



SOUTH ELEVATION

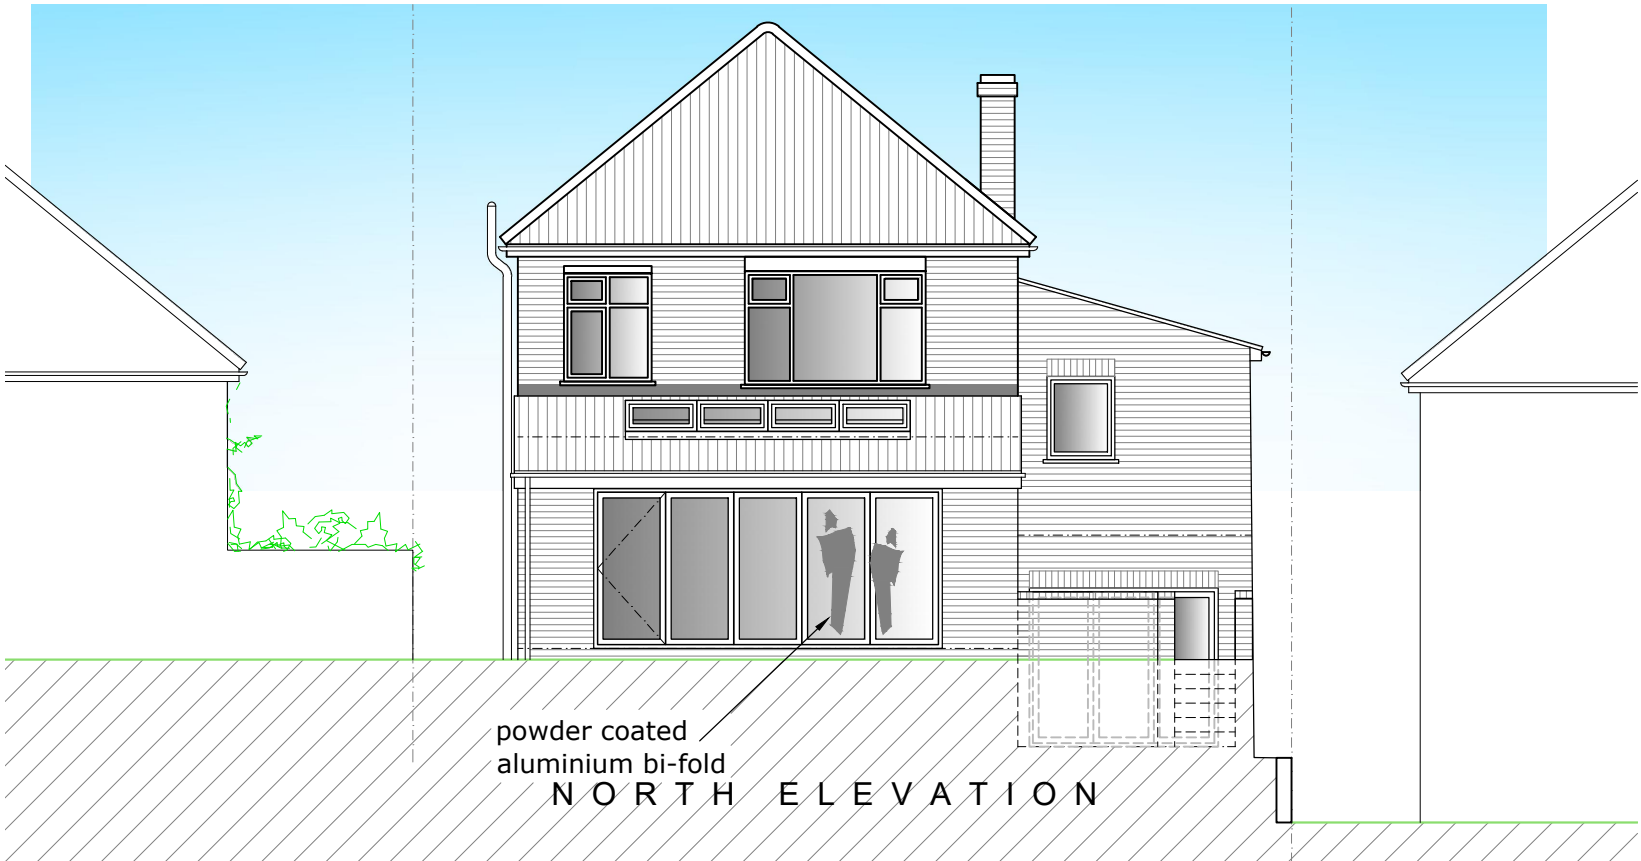

NORTH ELEVATION



PRIDE RD. The architect your home deserves

www.prideroad.co.uk @lisaraynes 07989 744 336 lisa@prideroad.co.uk

Client: Damian King & Catherine White				
Project: 120 St Annes Rd Prestwich Manchester M25 9GJ				
Drawing: Proposed Elevations 2 of 2				
Scale @ A3 1:100	Date: 03.10.20	Drawn: BR	Job no: J870	Drawing No. 13

0 1 2 3
scale in M @A3