

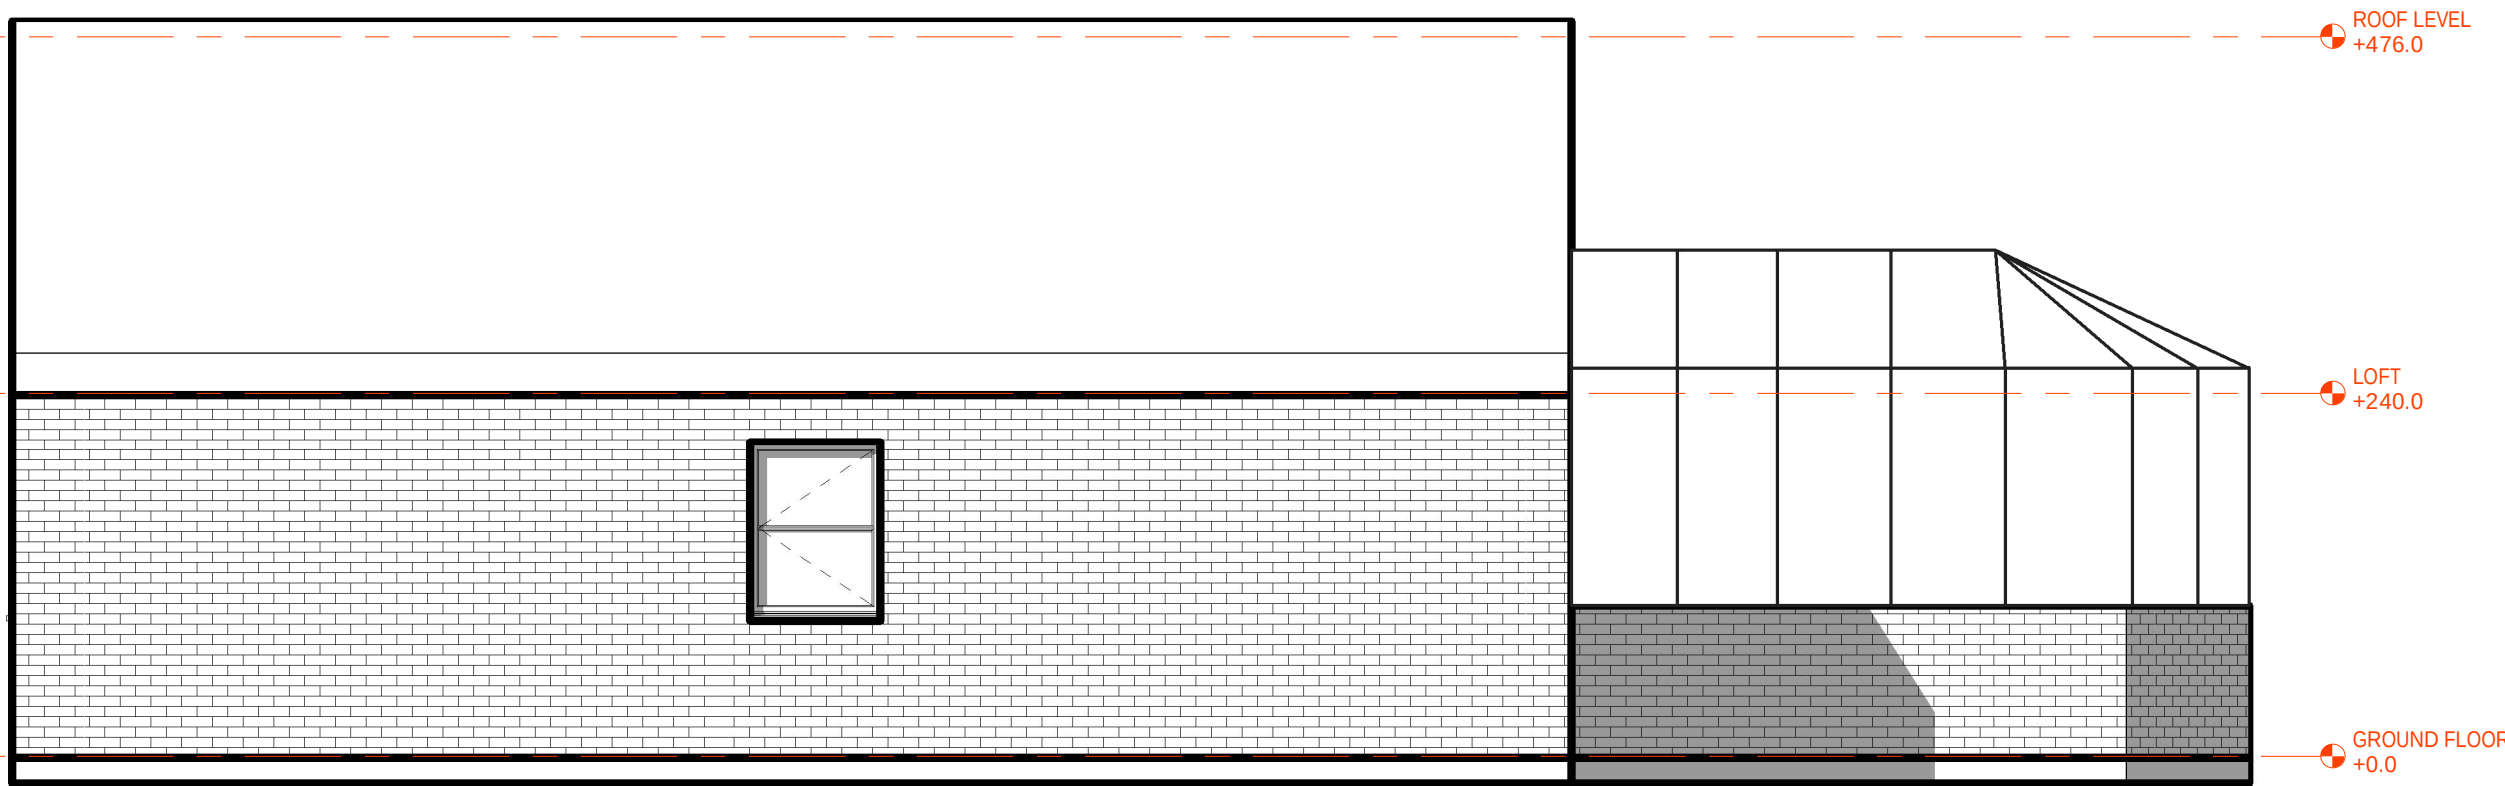


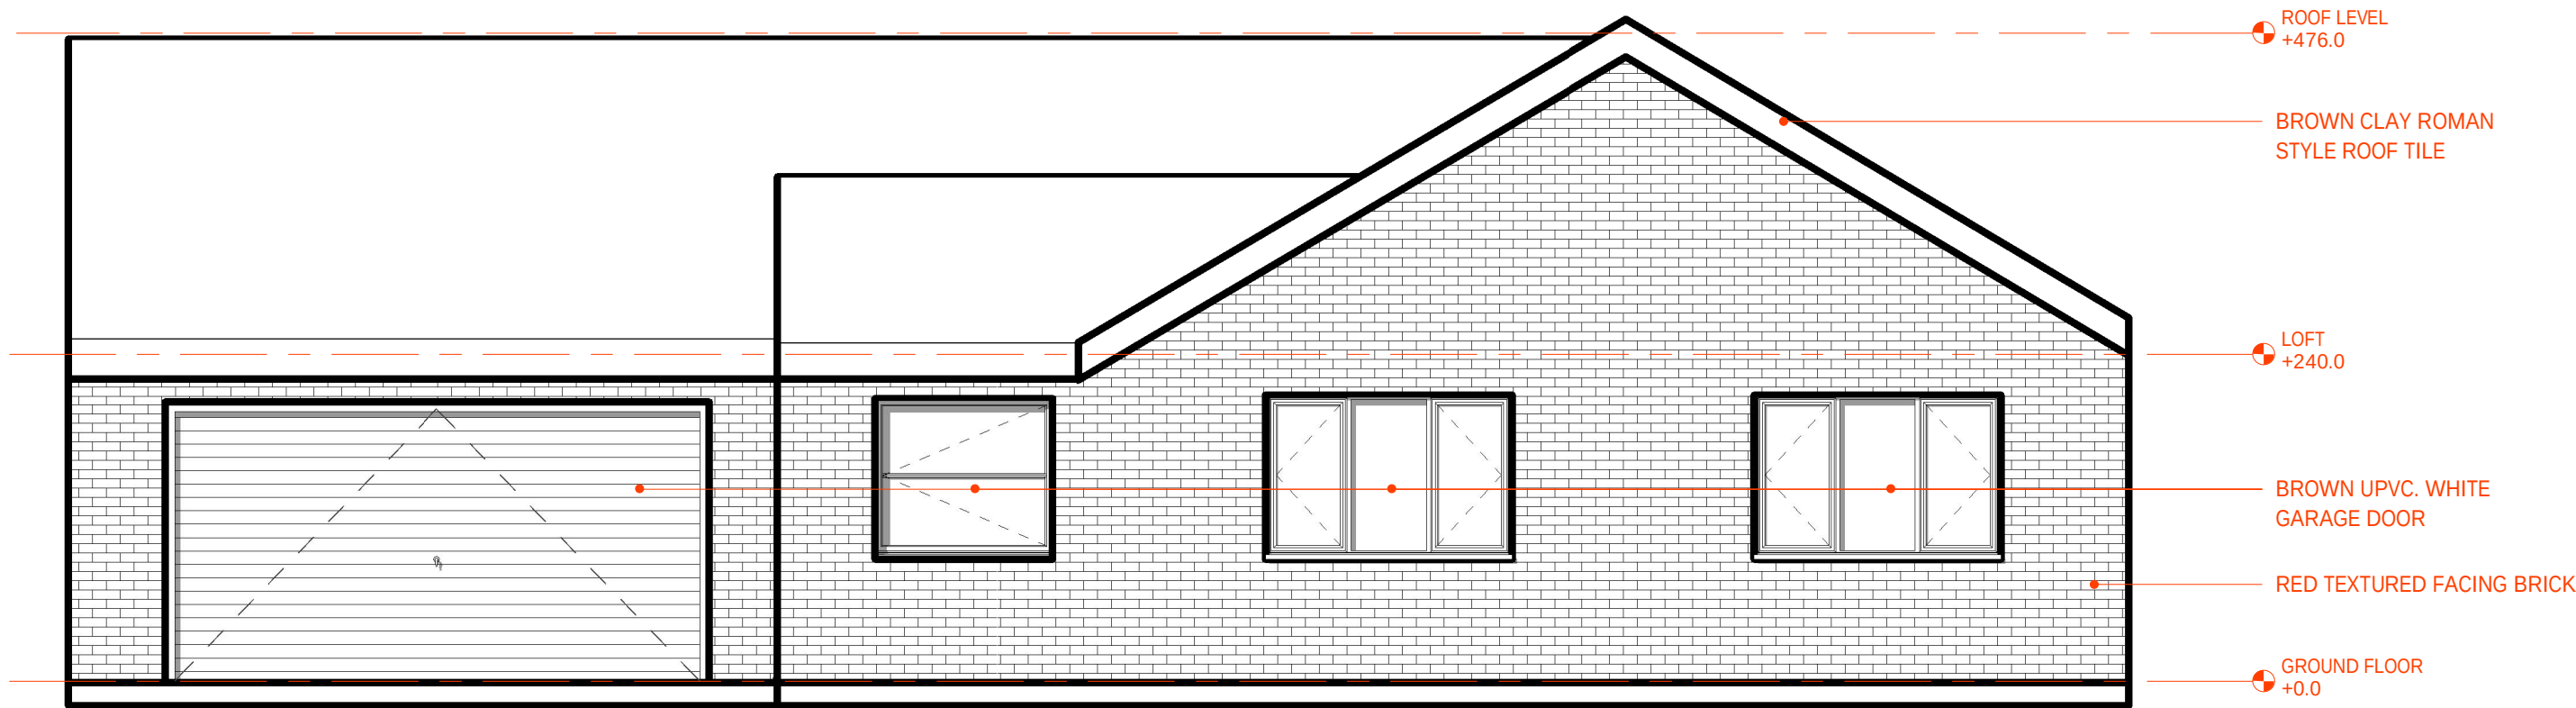


1 EXISTING EAST ELEVATION
SCALE: 1 : 50

2 EXISTING NORTH ELEVATION
SCALE: 1 : 50

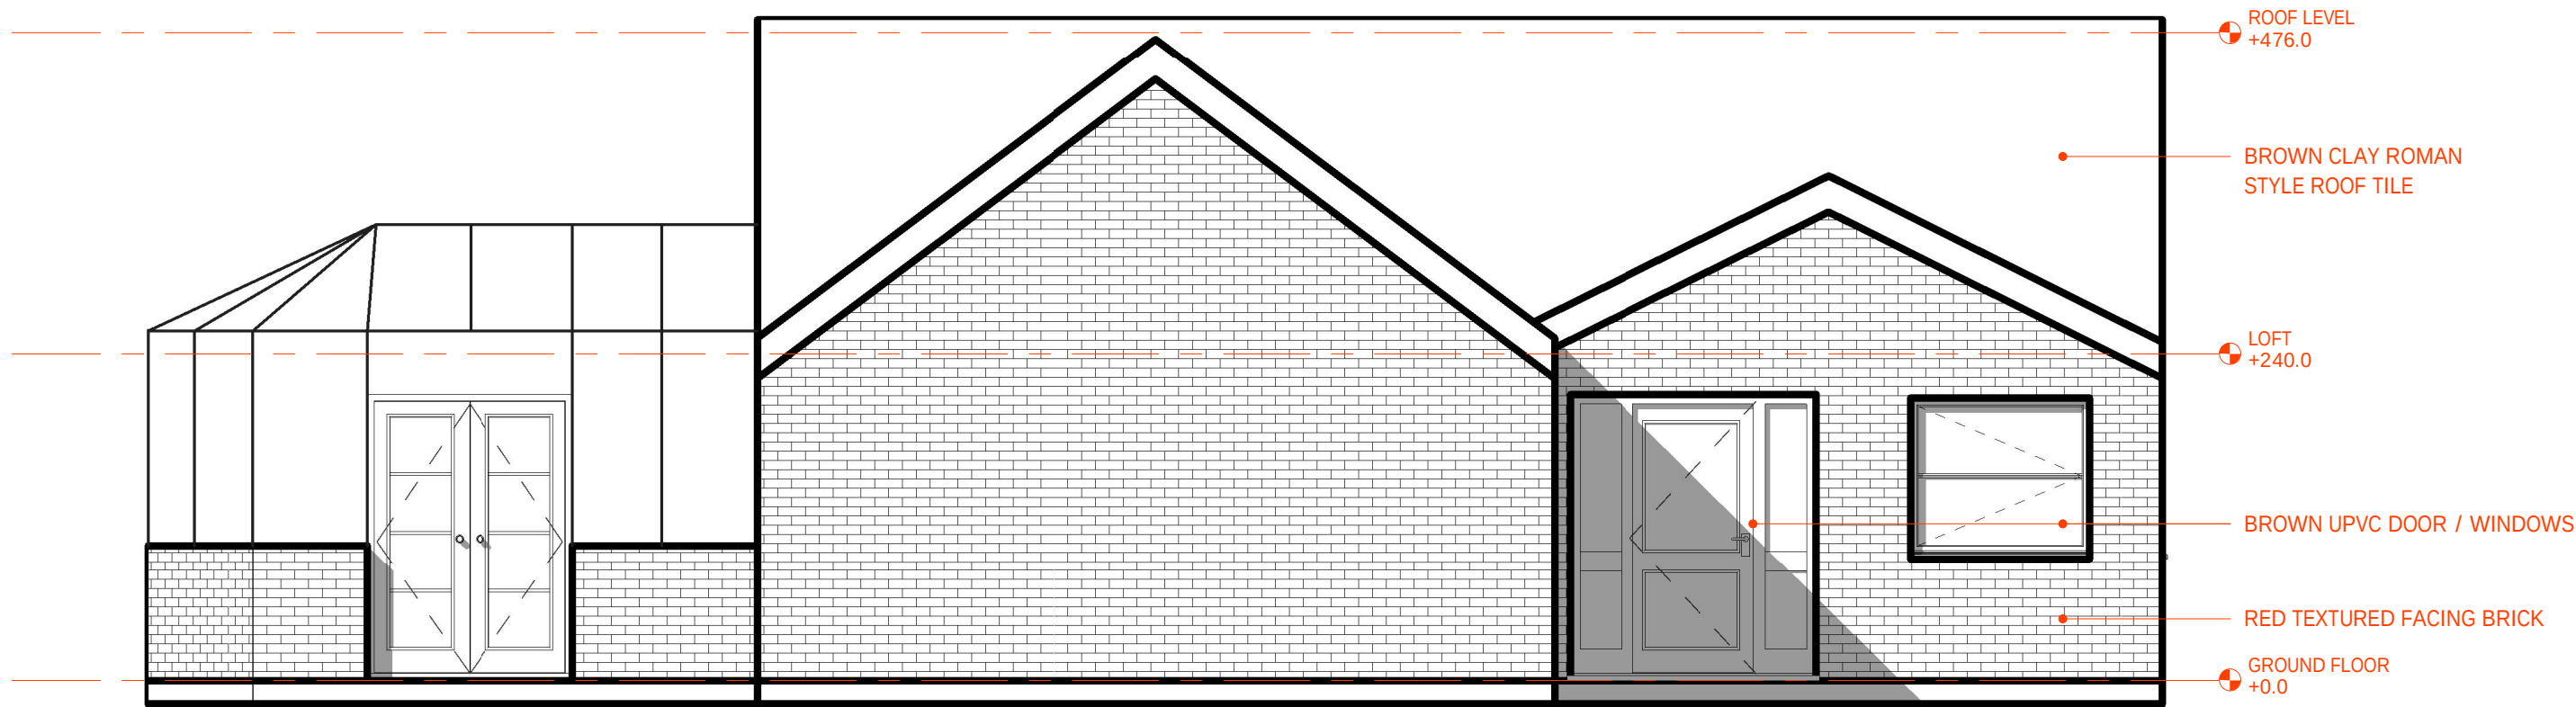

3 EXISTING SOUTH ELEVATION
SCALE: 1 : 50

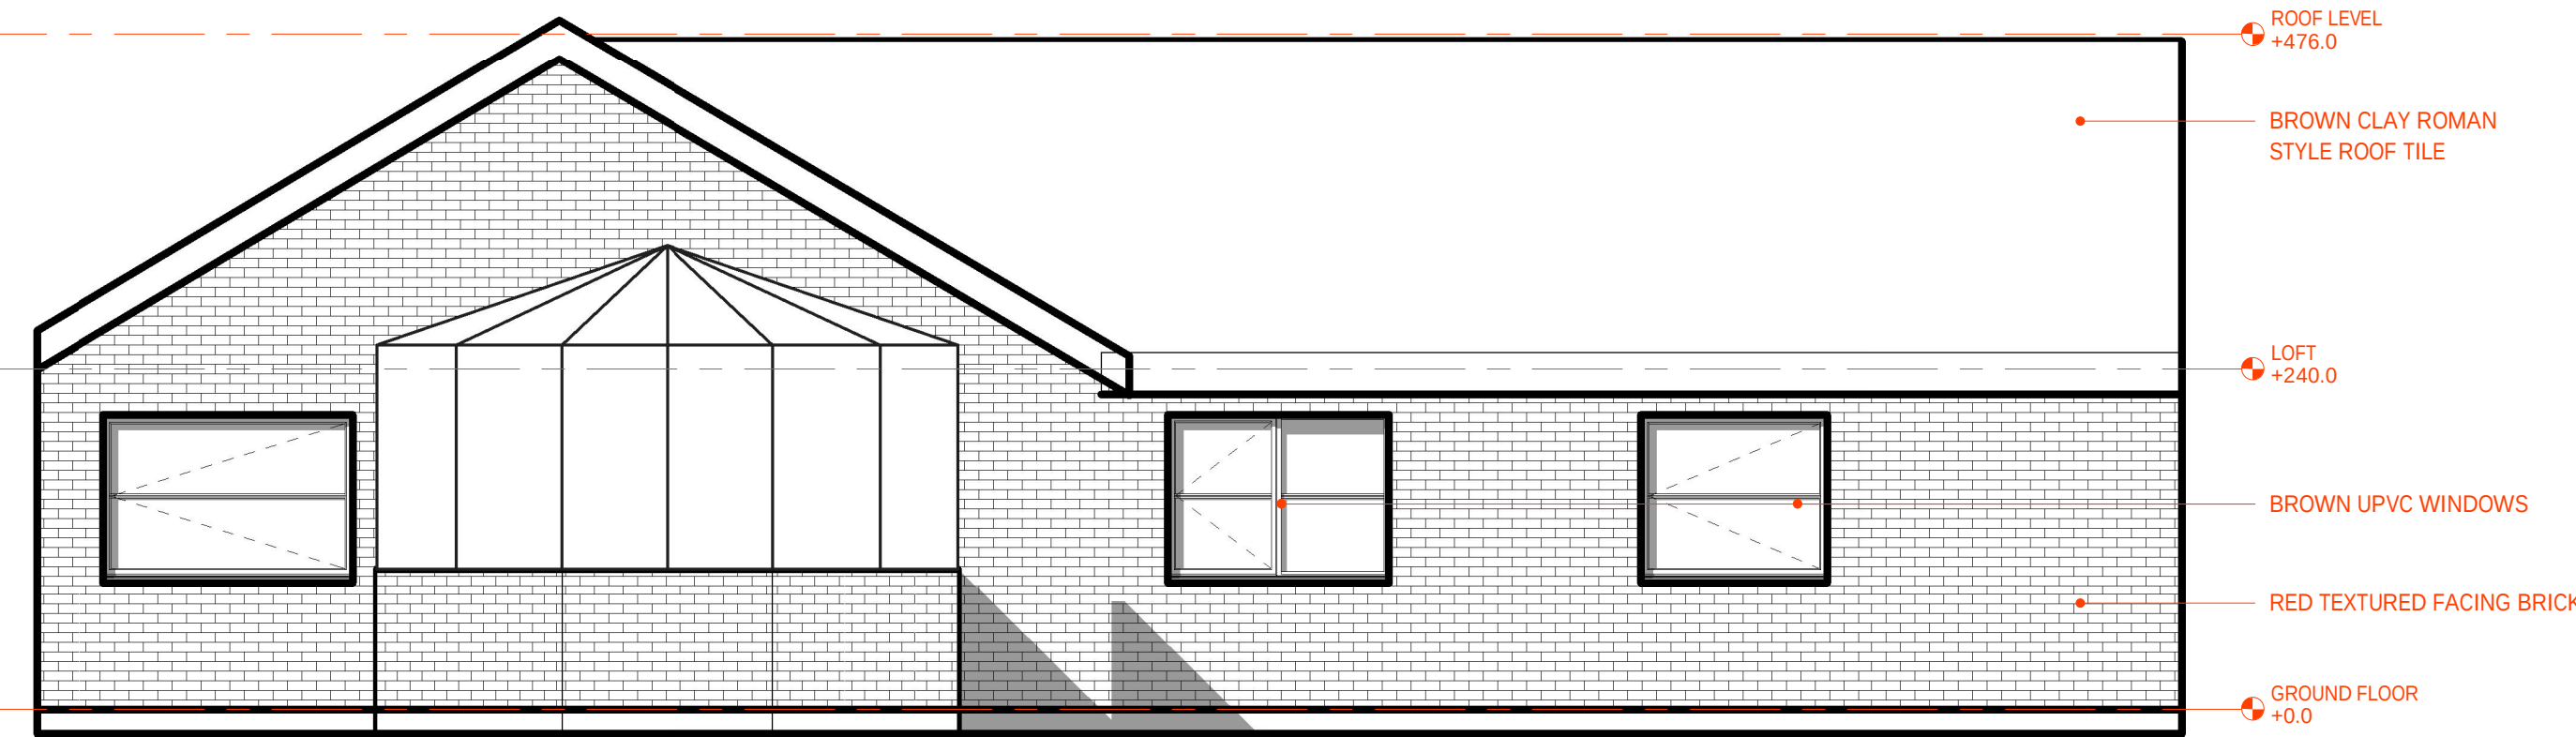

4 EXISTING WEST ELEVATION
SCALE: 1 : 50

YOUR ADDRESS ©2018

PROJECT:
8 BEALEY CLOSE

RADCLIFFE, MANCHESTER	
DATE:	08/23/22
PROJECT NO	1008
REVISION	DATE
P1 ISSUED FOR COMMENT	06/04/23
P2 COMMENTS INCLUDED	14/04/23

NOTES:
This drawing is to be read in conjunction with all relevant specifications and drawings issued.
The contractor is to check and verify all building and site dimensions and check levels before work commences and/or materials are installed.
Any measurements shall be reported to the Contract Administrator (CA) immediately.
This drawing may not be reproduced or part reproduced without the express consent of the proprietor.
DO NOT SCALE THIS DRAWING. CHECK ALL DIMENSIONS ON SITE

NOT FOR CONSTRUCTION

EXISTING
ELEVATIONS

SCALE: 1 : 50

A1.3

DRAWN BY: D.SWIFT