


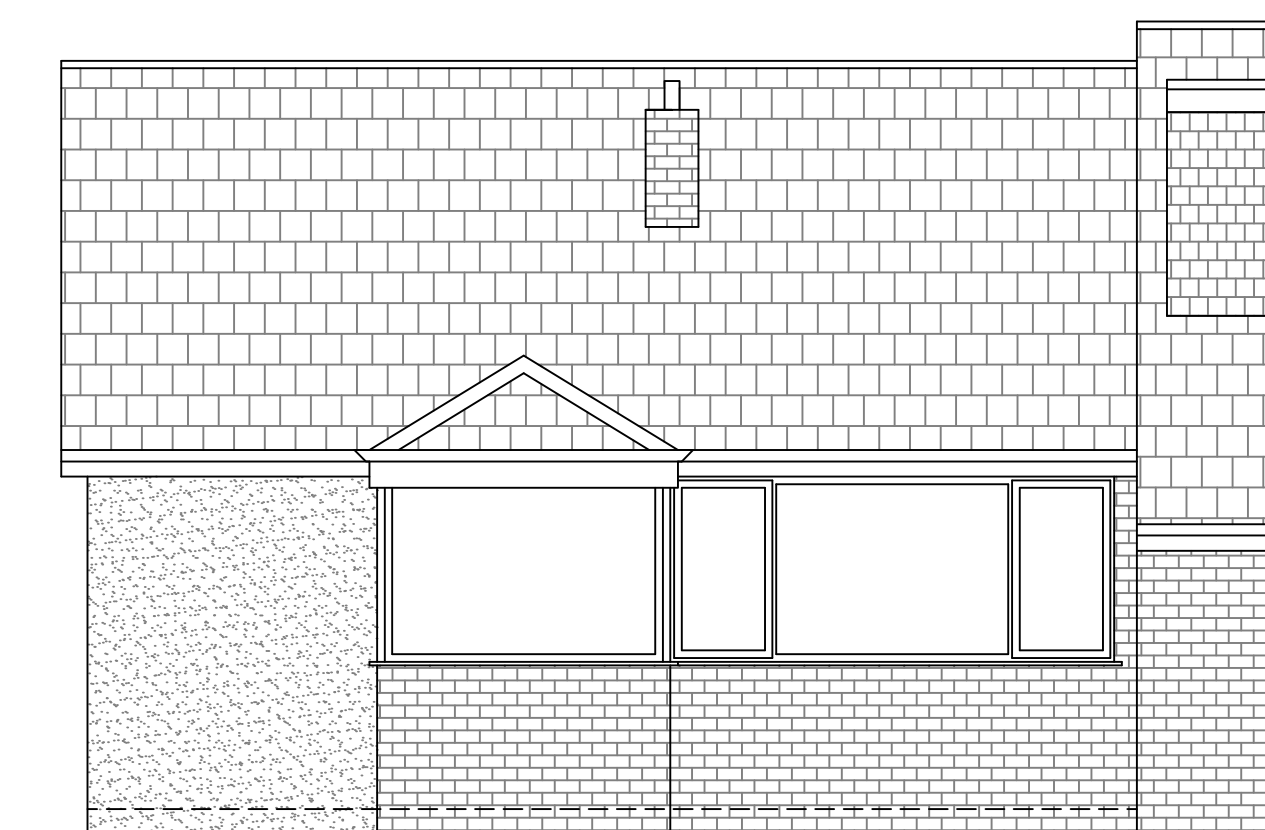


Existing Front Elevation (1:50)



Existing Rear Elevation (1:50)

ALL FASCIA BOARDS, SOFFITS ETC ARE
UPVC (WHITE)
ALL RAINWATER GOODS, GUTTERS,
DOWNPIPES ARE UPVC (WHITE)

ALL WINDOW FRAMES ARE
WHITE UPVC

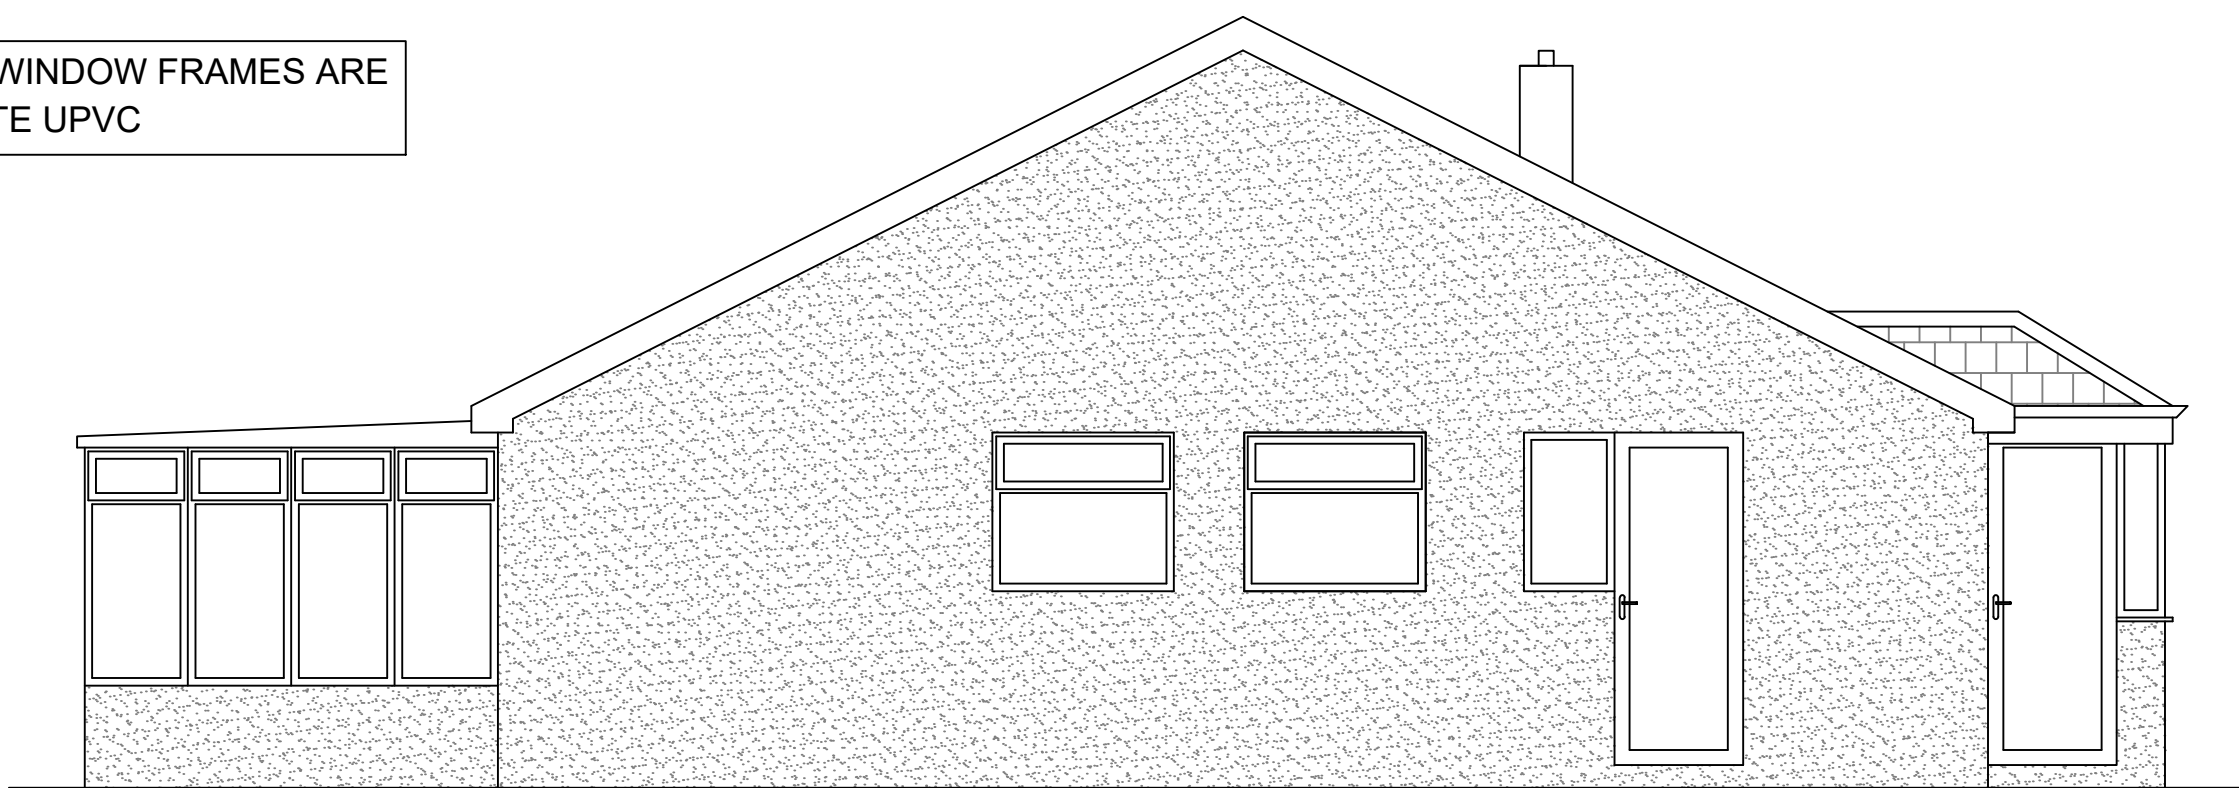


Existing Side Elevation (1:50)

REFERENCE


EXISTING FLAT CONCRETE
ROOF TILES

EXISTING FACING
FEATURE STONWORK


EXISTING RENDER FINISH
(WHITE)

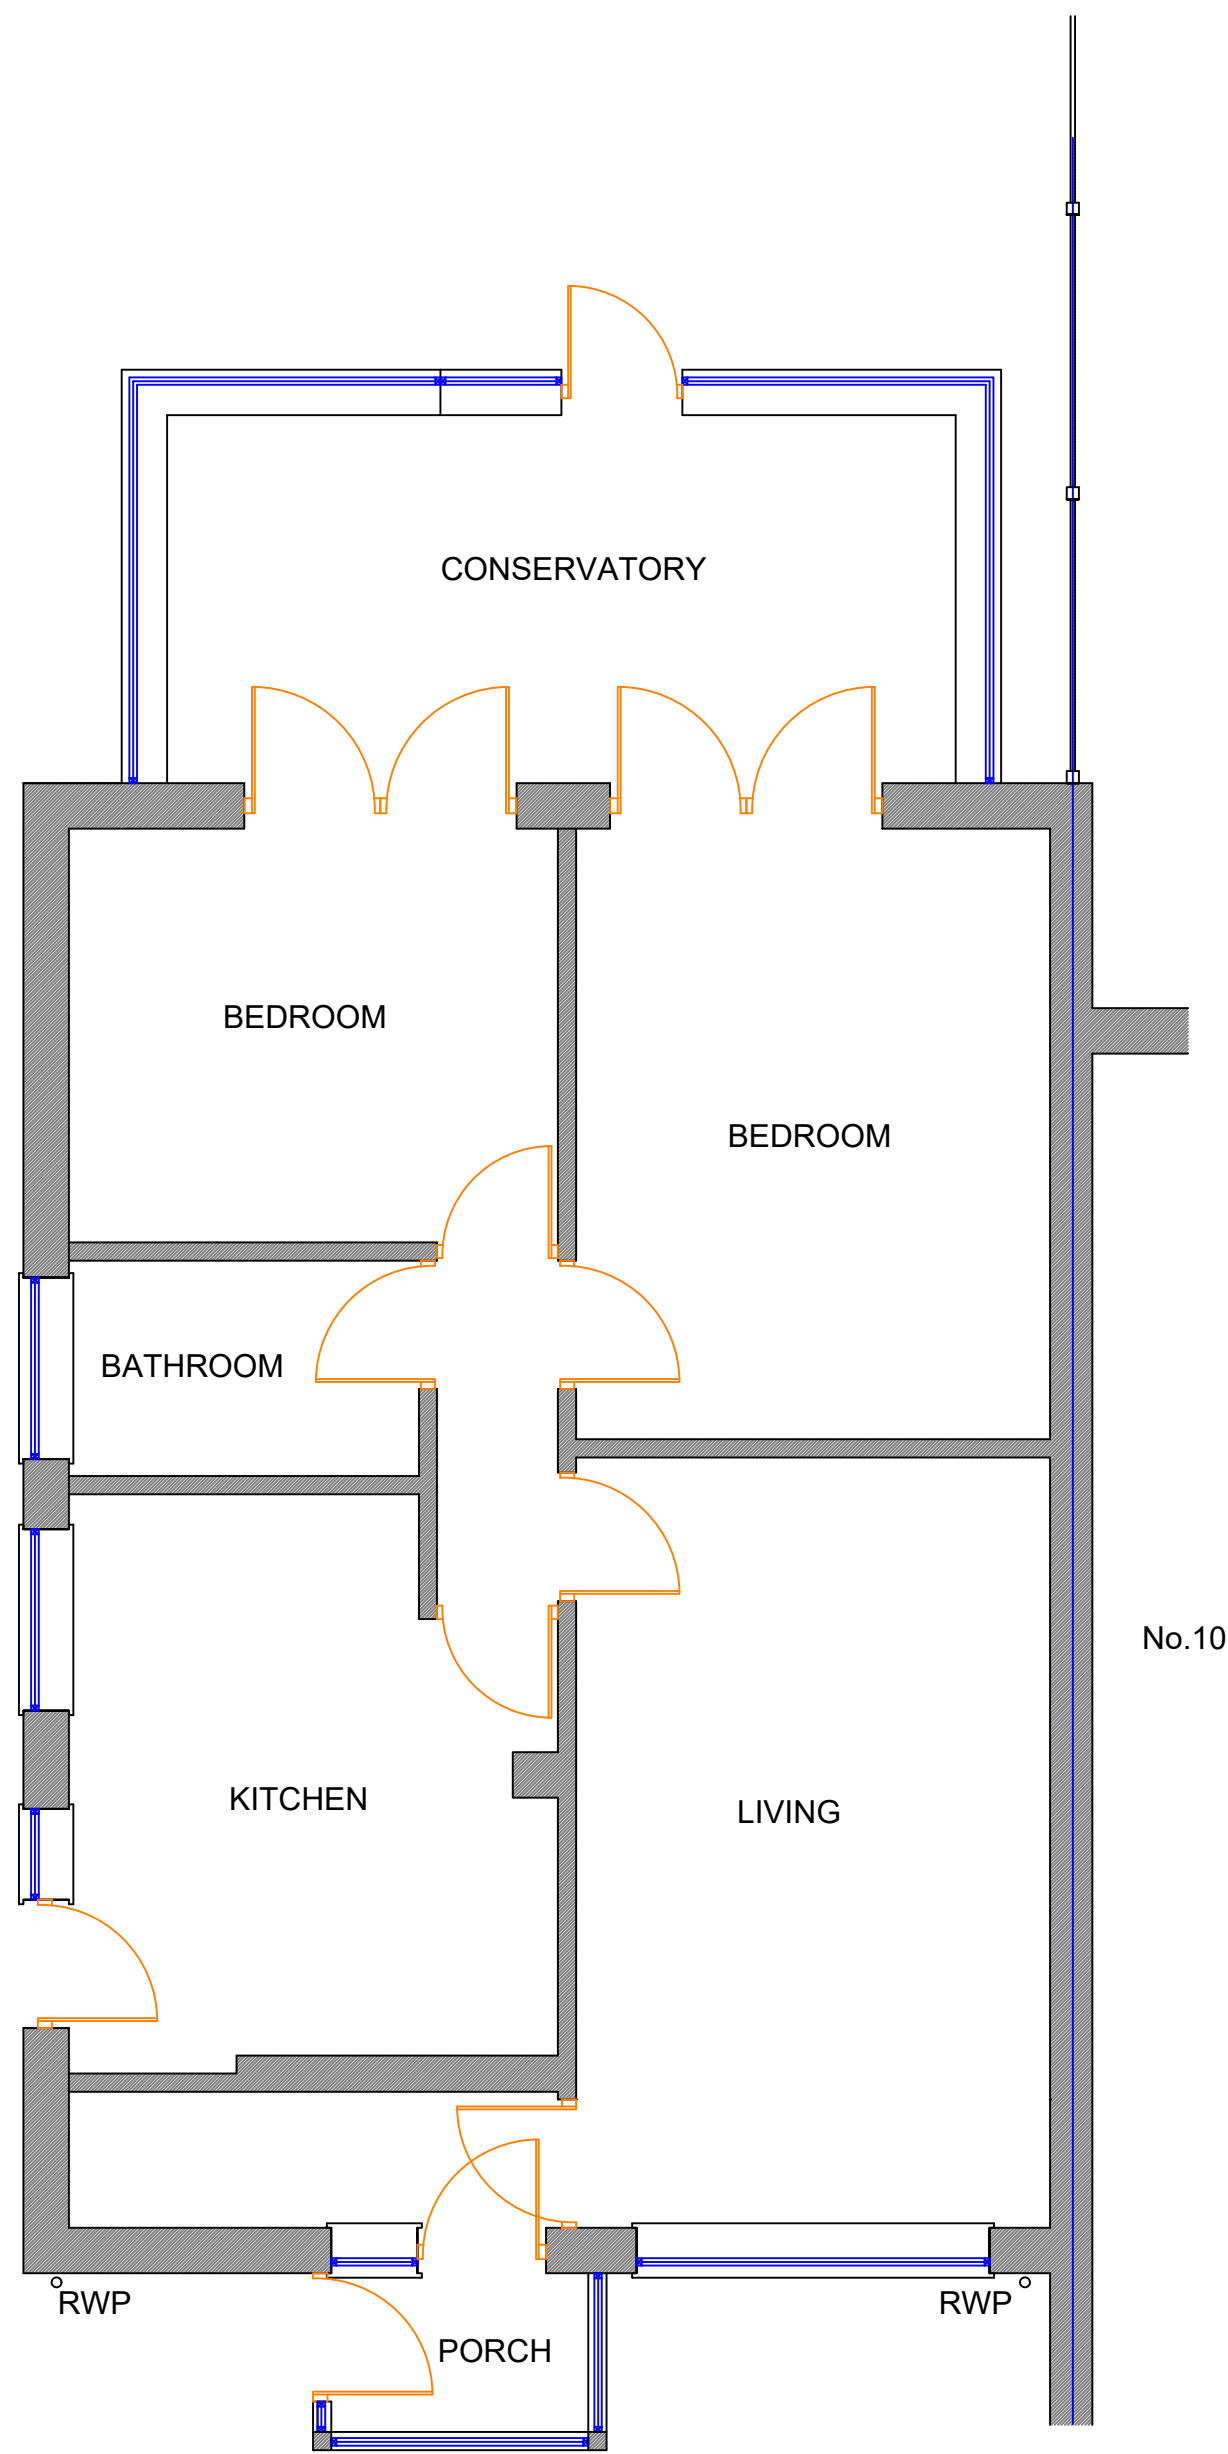


Existing Ground Floor Plan (1:50)

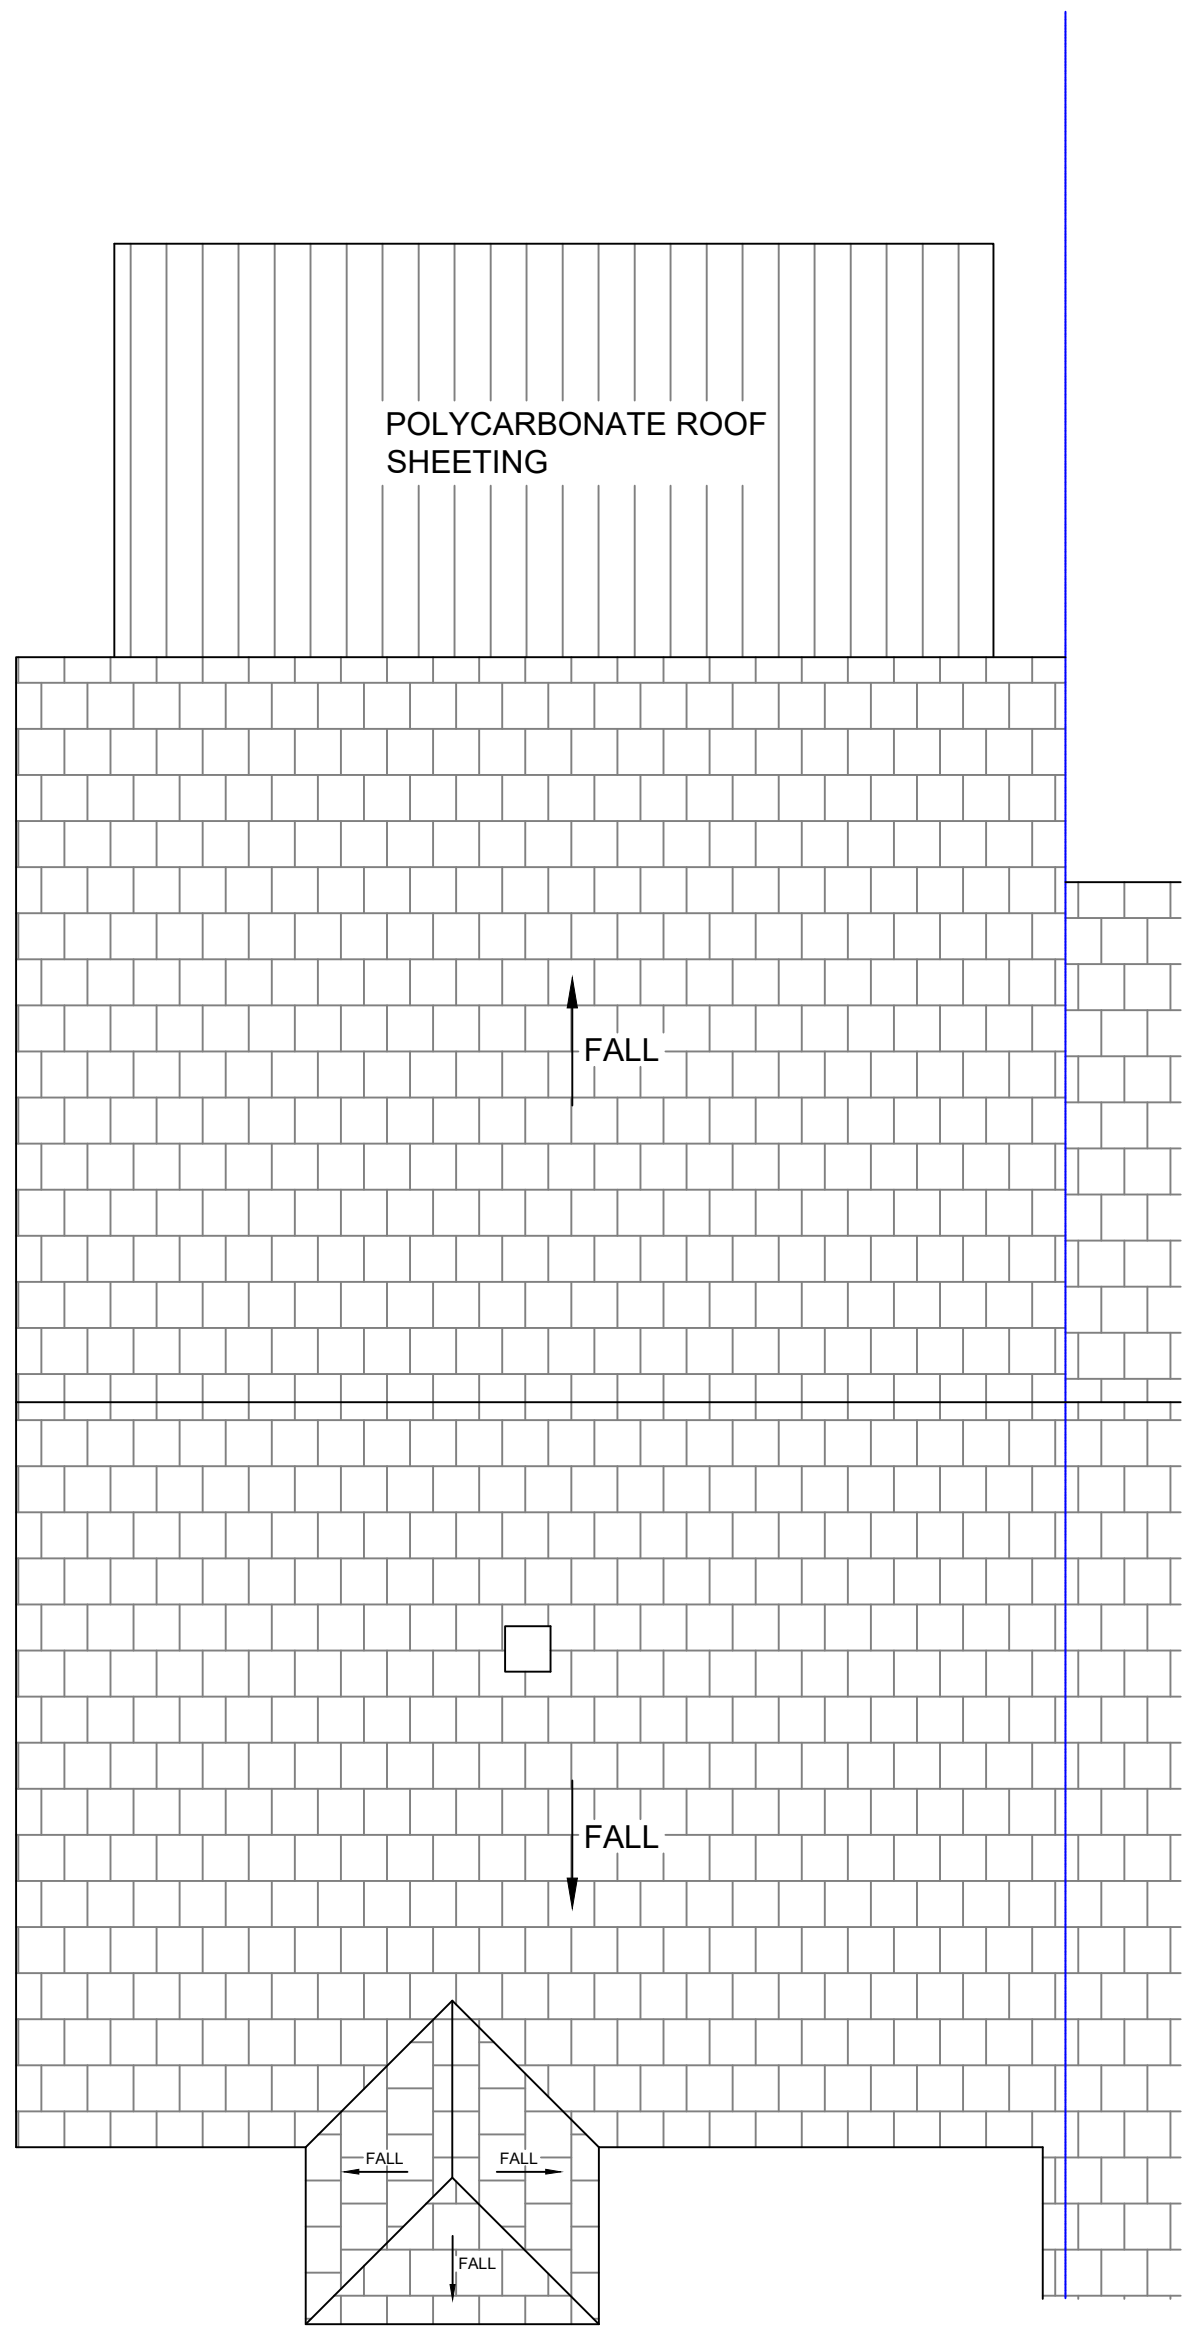

Existing First Floor Plan (1:50)

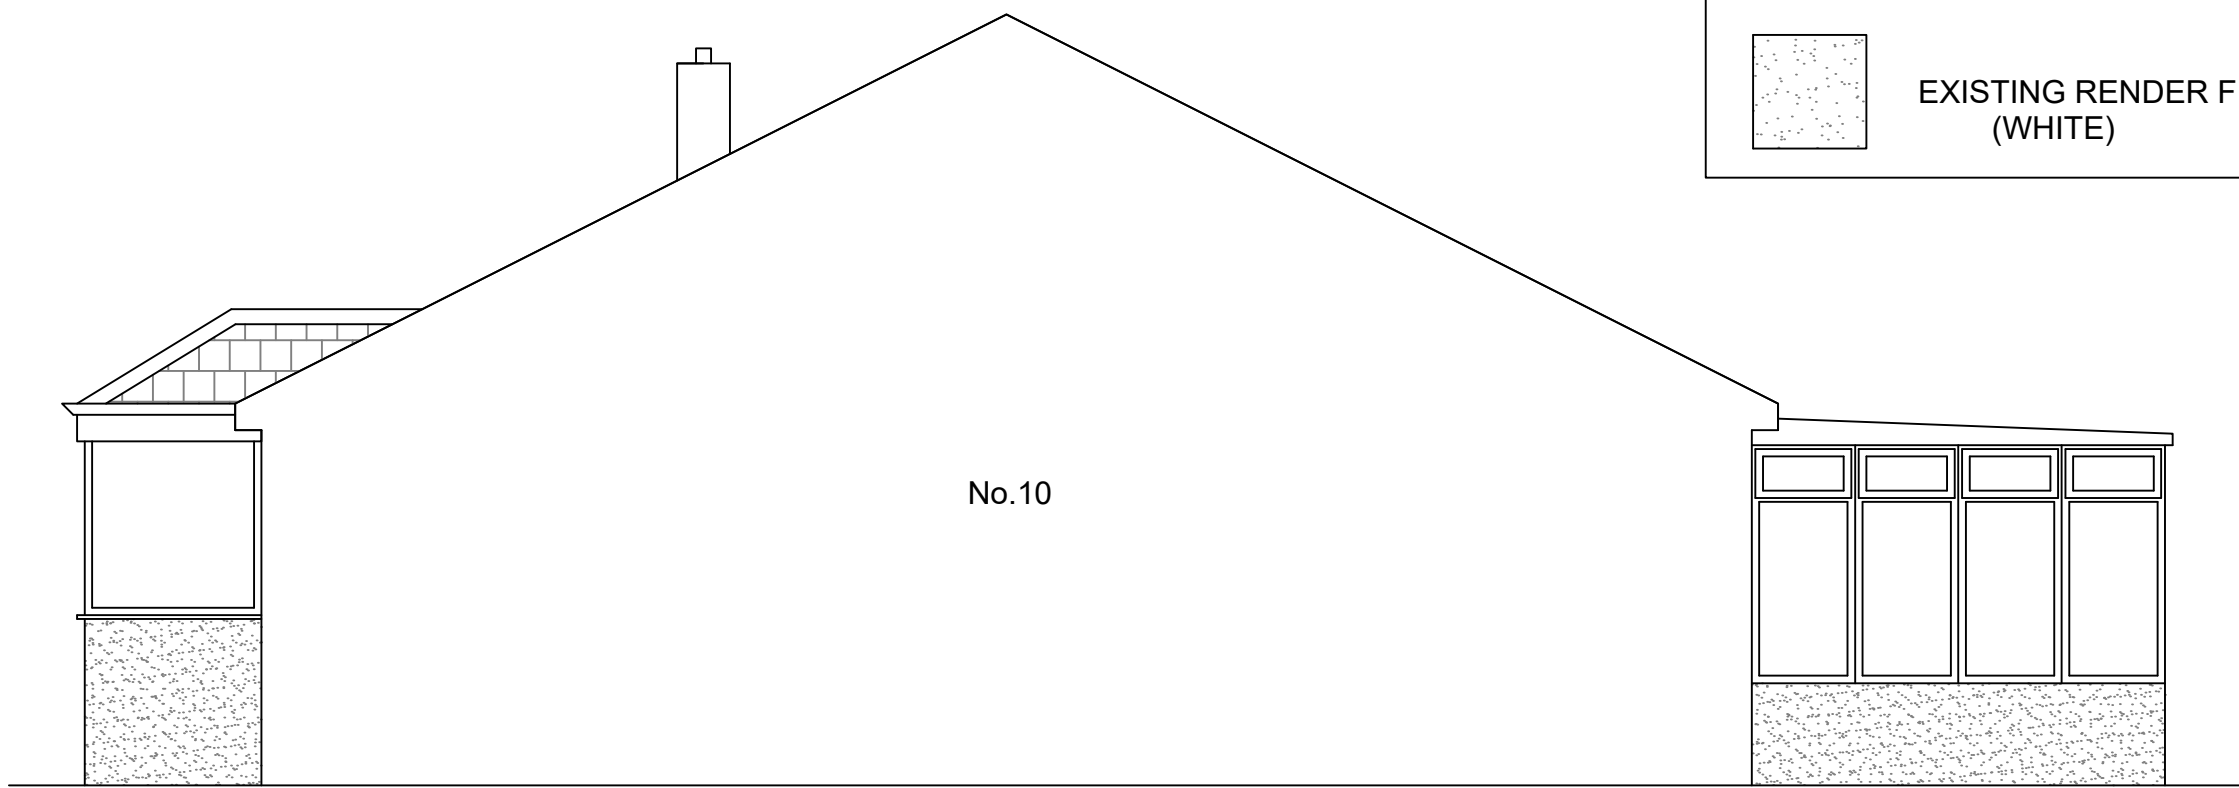

Existing Return Elevation (1:50)

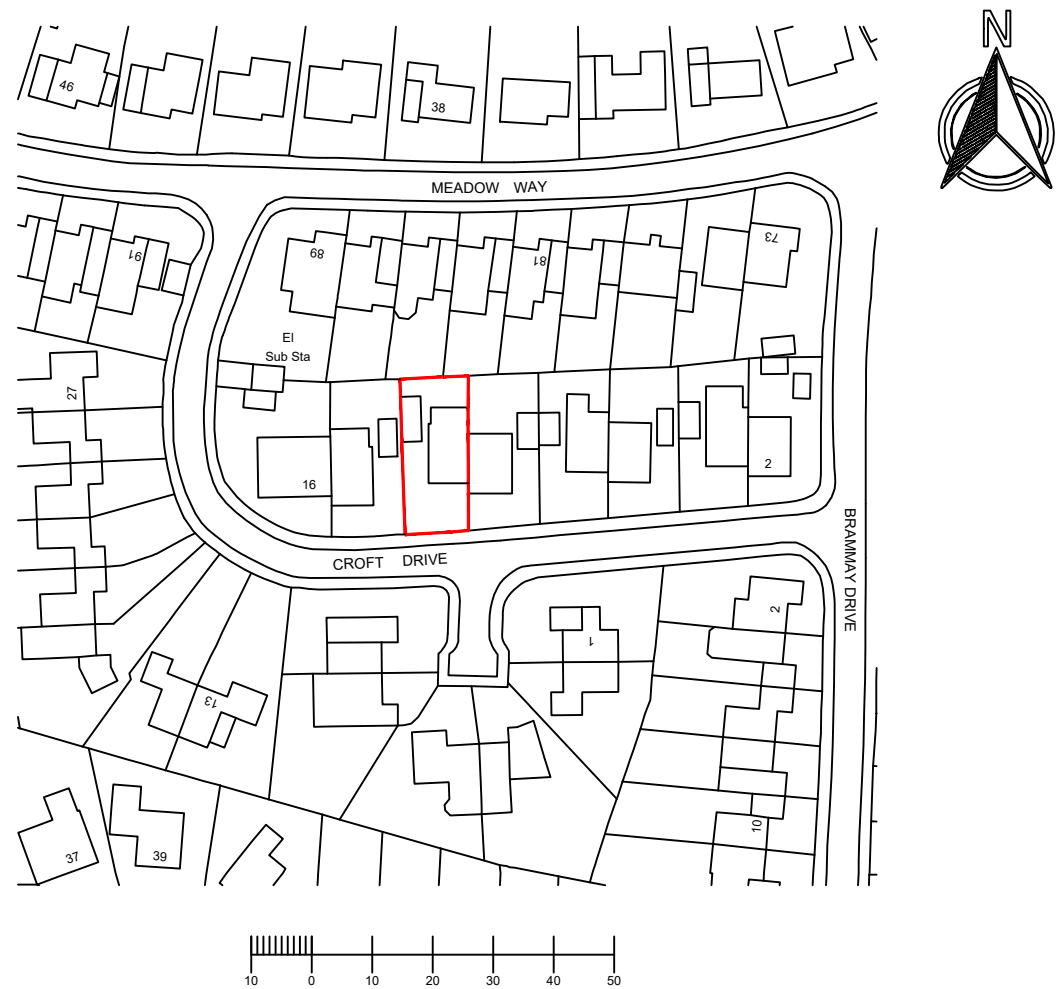

Location Plan (1:1250)

GENERAL NOTES

1. All dimensions are in millimetres unless otherwise noted.

2. This drawing is not to be copied or disclosed by or forwarded on to any unauthorised persons without prior written consent of Gamble King and Noone Limited.

3. Do not scale from this drawing and is only to be used for Local Authority Approval purposes only.

Client

Mr. Chris Matuszewski

Job

12 Croft Drive,
Tottington,
Bury. BL8 3HT.

Drg

Plans, Elevations, Location Plan on
Existing

Drawn

S.King

Date

May 2022

Scale

As Shown

Job No.

D22.05.12

Drg No.

P01

Gamble King and Noone Ltd

Consulting Structural Engineers & Building Surveyors.

5 Queen Street
Oldham
OL1 1RD
Tel: 0161 652 1183
Mobile: 07756 902 604
07725 145 369

SCALE AS SHOWN AT A1