


NOTES

ALL DIMENSIONS AND LEVELS ARE TO BE CHECKED ON SITE


ANY DISCREPANCIES ARE TO BE REPORTED TO THE PROJECT MANAGER BEFORE ANY WORK COMMENCES

THIS DRAWING SHALL NOT BE SCALED TO ASCERTAIN ANY DIMENSIONS WORK TO FIGURED DIMS ONLY


THIS DRAWING SHALL NOT BE REPRODUCED WITHOUT EXPRESS WRITTEN PERMISSION FROM Clarkes Bespoke Design LTD.

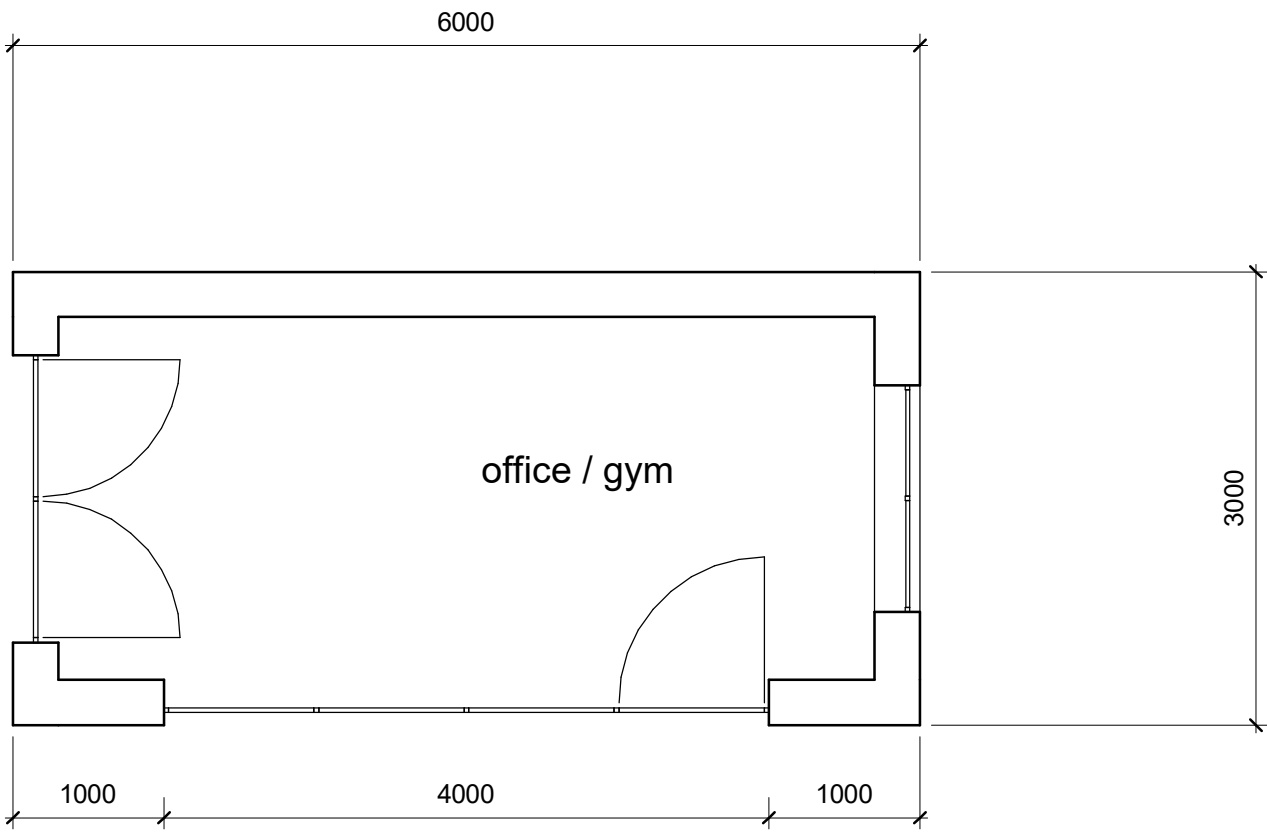


2 As Proposed Ground Floor
1 : 50

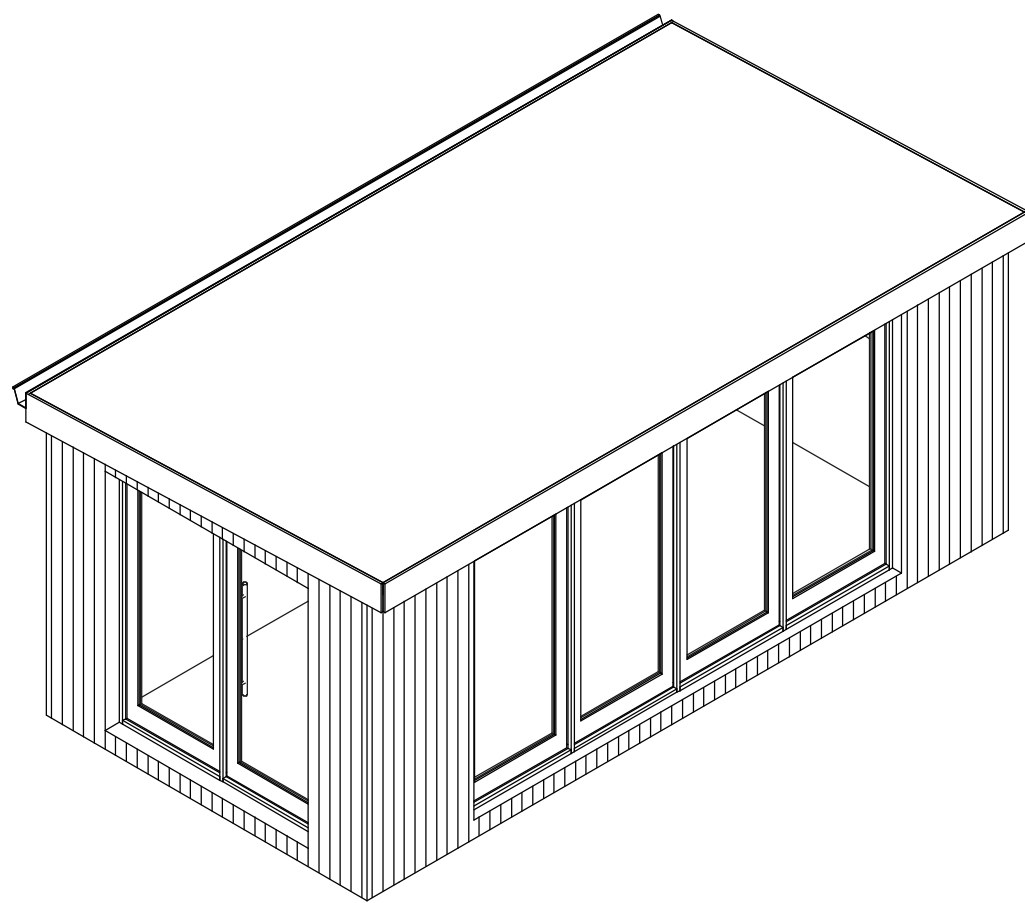


8 Proposed 3D

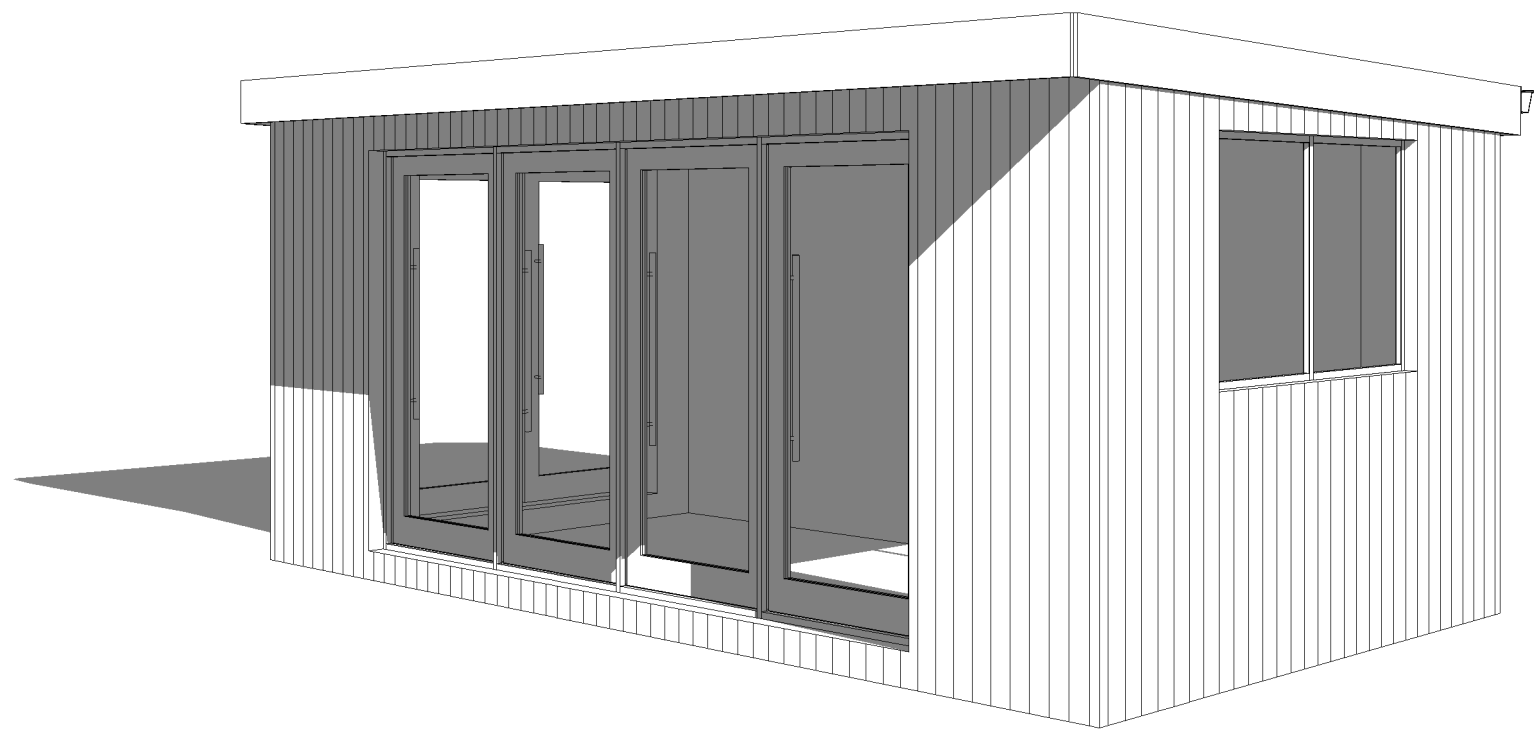


1 3D View 1

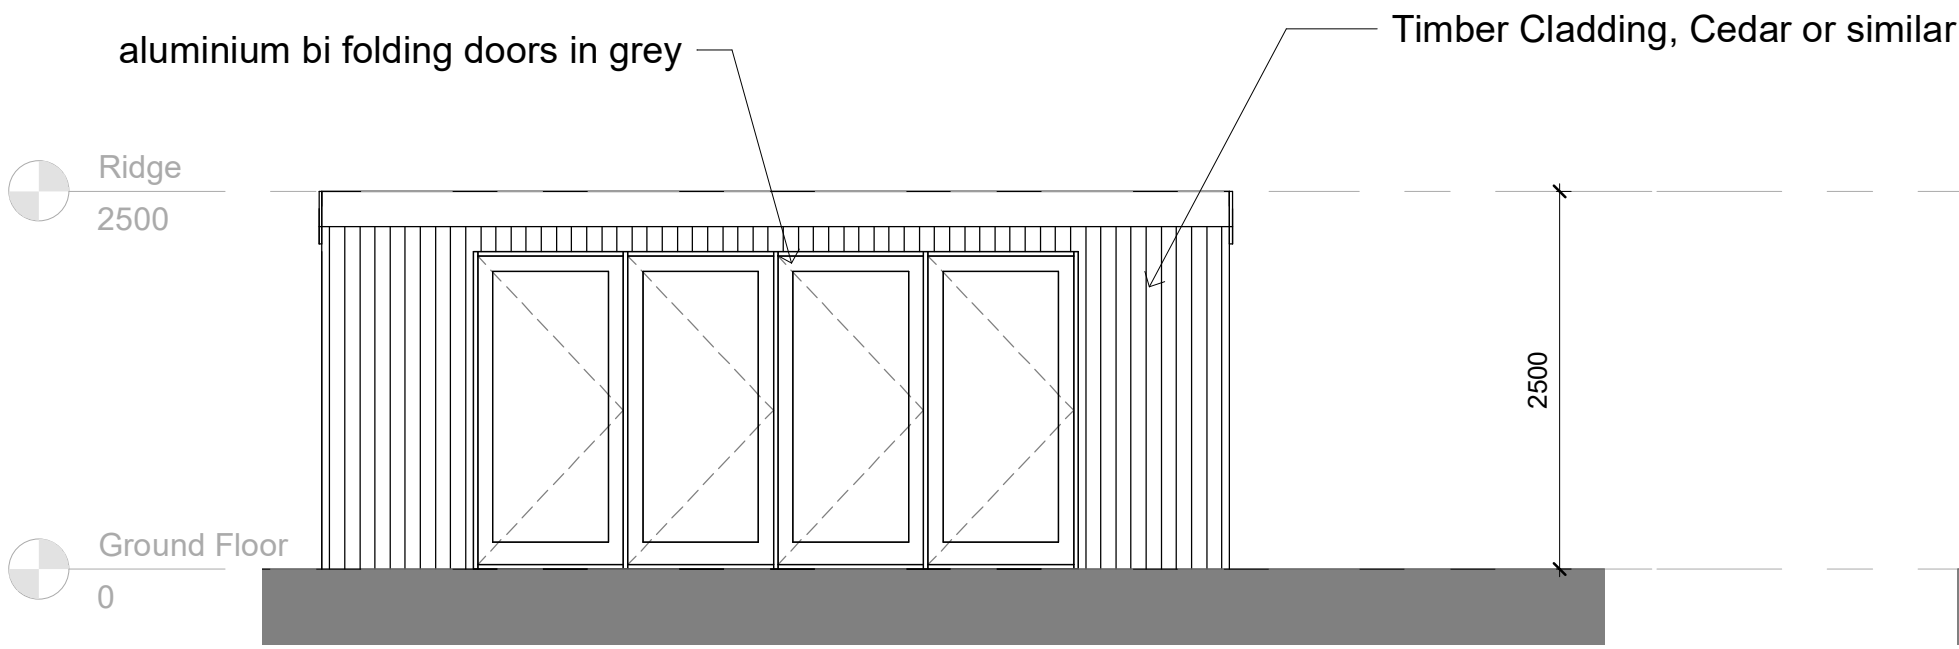


6 As Proposed Front Elevation
1 : 50

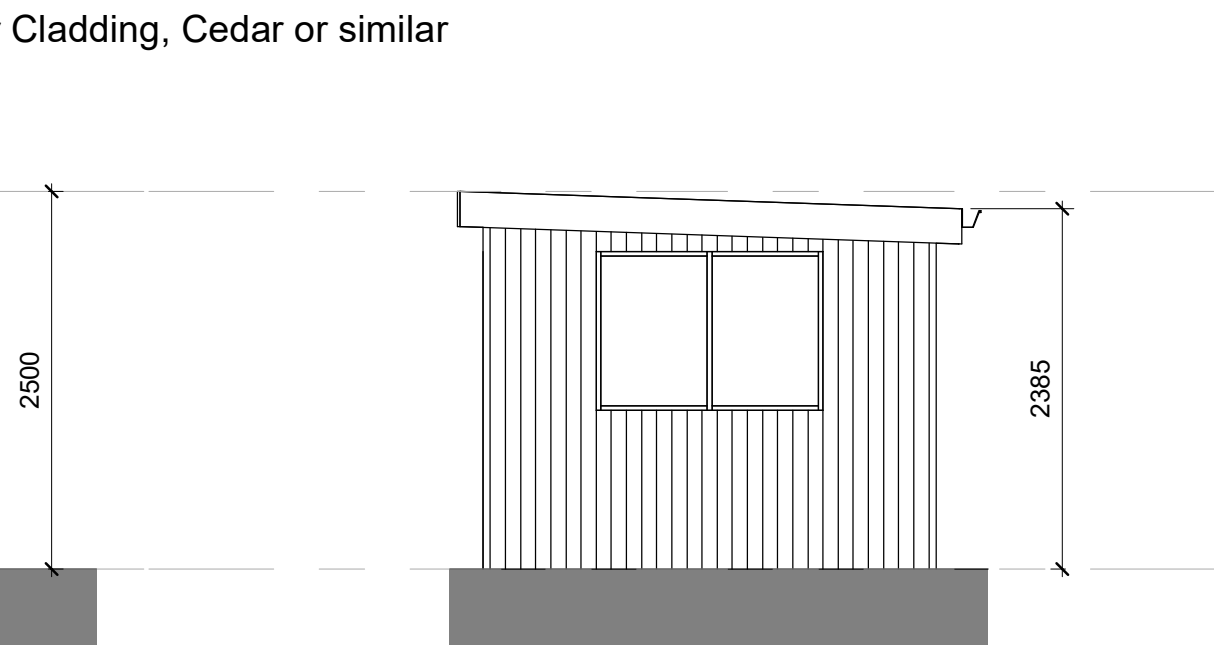

5 As Proposed RHS Elevation
1 : 50

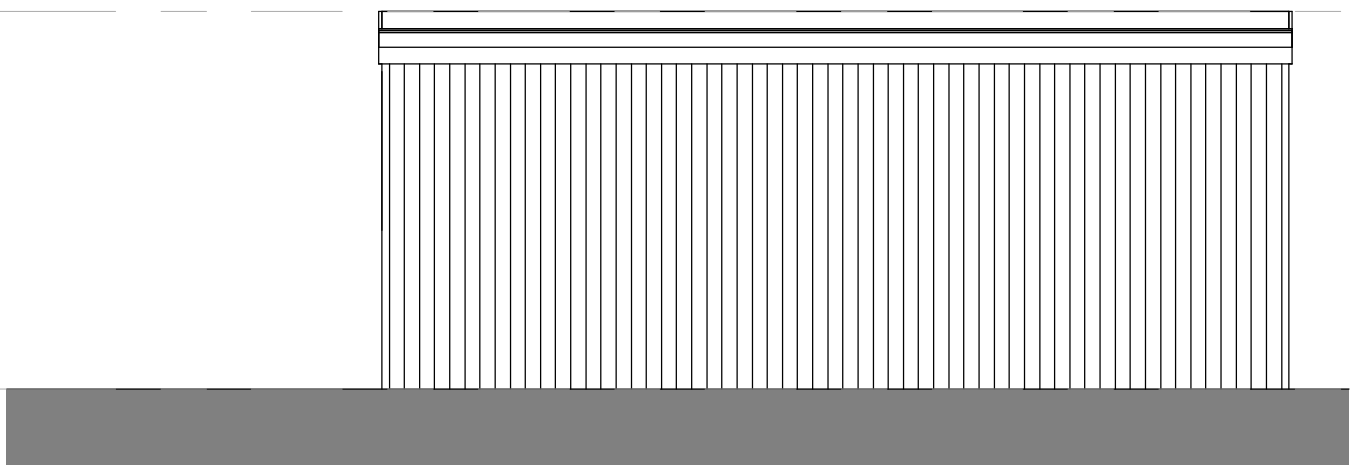

4 As Proposed Rear Elevation
1 : 50

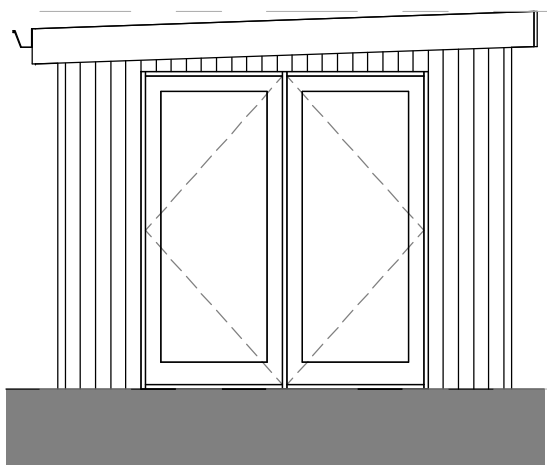

7 As Proposed LHS Elevation
1 : 50

BC
P1

25.05.22
09/03/22

BC

size reduced to 6m
First Issue

Rev No.	Rev Date	Rev By	Description
project			
2 Bury and Bolton Rd			
location			
2 Bury and Bolton Rd, Radcliffe Manchester M26 4LD			
client			
Rashad Nazir			

DESIGN
ARCHITECTURE.INTERIOR.LANDSCAPE
T: 07402266305 E: bmad@cbdarchitecture.com

Clarkes
Bespoke
Design LTD

CIAT
CHARTERED PRACTICE

drawing title
As Proposed Garden Office

dwg purpose

scale 1 : 50
@ sheet size A1

22-019
job number

PRELIMINARY

rev date 25.05.22

PL-003
drawing number

BC

revision