


THE BUILDER MUST CHECK THE SITE AND THE APPROVED DRAWINGS BEFORE COMMENCING THE WORKS AND MUST TAKE ANY WORKING MEASUREMENTS AS NECESSARY, ANY DISCREPANCY IN THE DRAWING MUST BE REPORTED TO THE CLIENT .

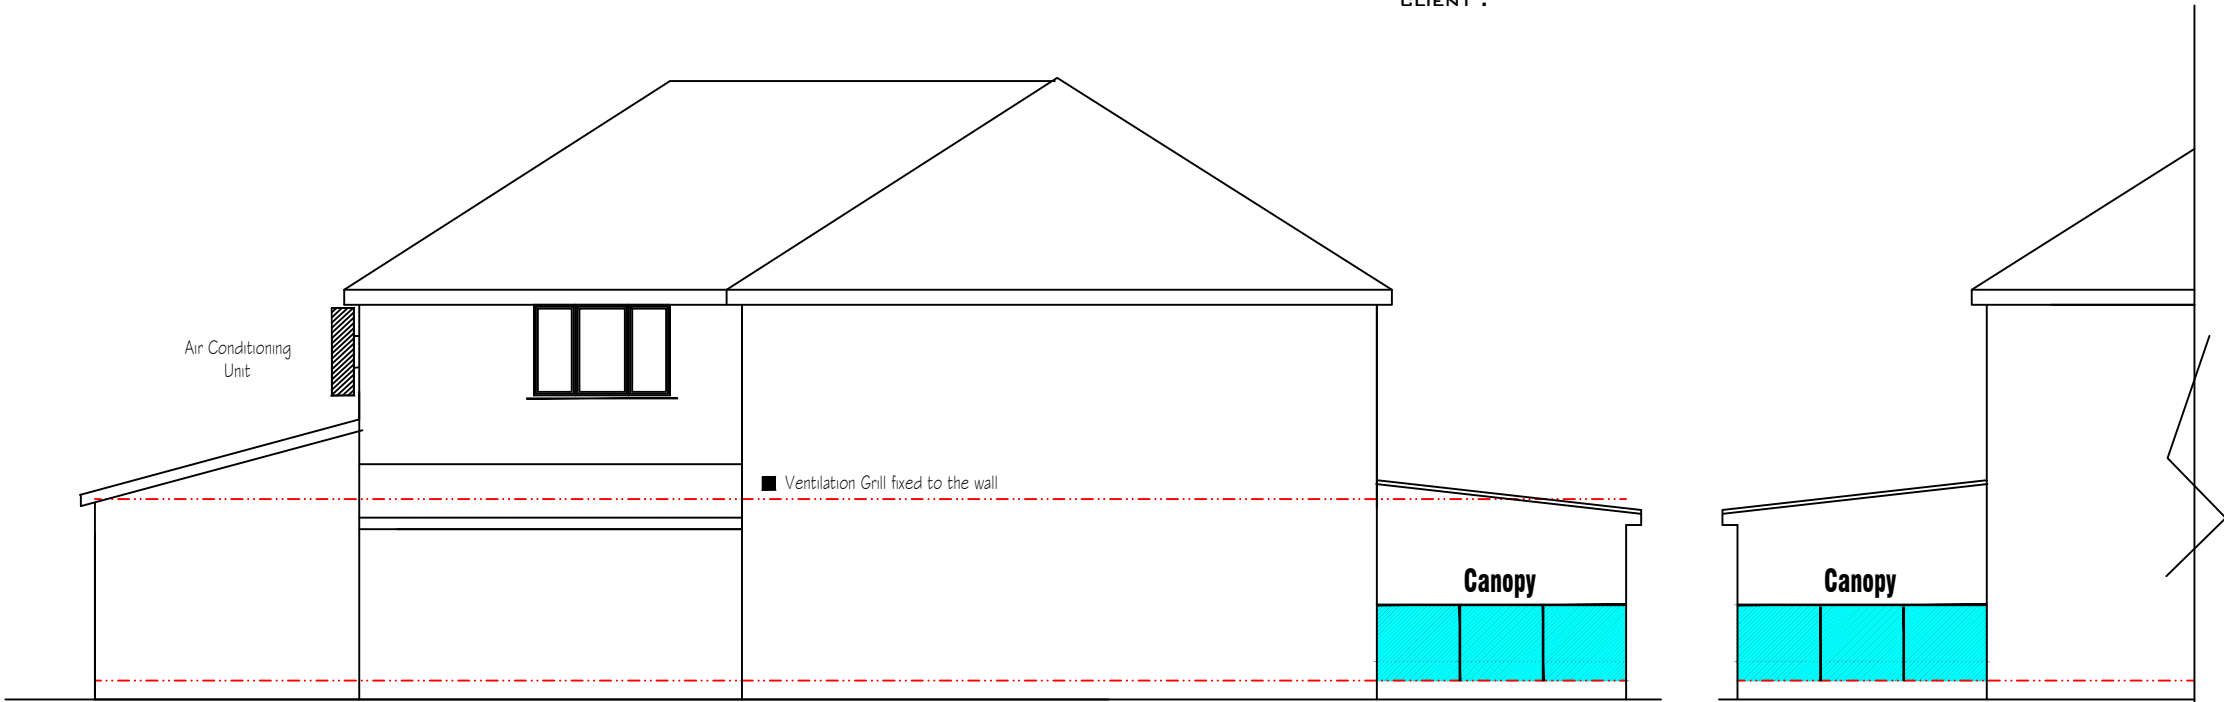


Side Elevation

Elevation From No 67



Front Elevation

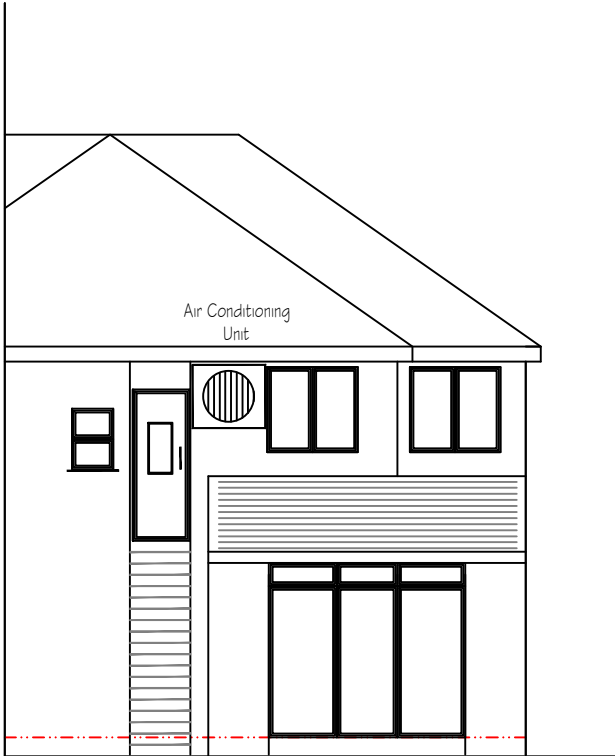

Rear Elevation

Date	Rev	Description	
7.11.25	A	Planning	
16.2.26	B	Planning	
H S H Engineering Design Services Ltd 428 Cheetham Hill Road Cheetham Manchester M8 9LE. UK. 01617956385,07940197 333			
project title	Retrospective Planning permission for the change of the ground floor from a shop to restaurant including installation of a front canopy .		
client	Mr Asim Humza		
dwg. title	Proposed Elevations		
dwg.no.	sheet no.	scale.	job no.
05B		1:100 @ A3	
65 Windsor Road Pretwich M25 0DB			
drawn by.	checked by.	approved by.	date
TZ		-	Sept 2025