



REV.	DATE.	DESCRIPTION.
A	22/01/26	Plans amended to include: interanly installed facia signs, FD to left hand side, projecting sign to centre of facade, and staff info. panels non illuminated.

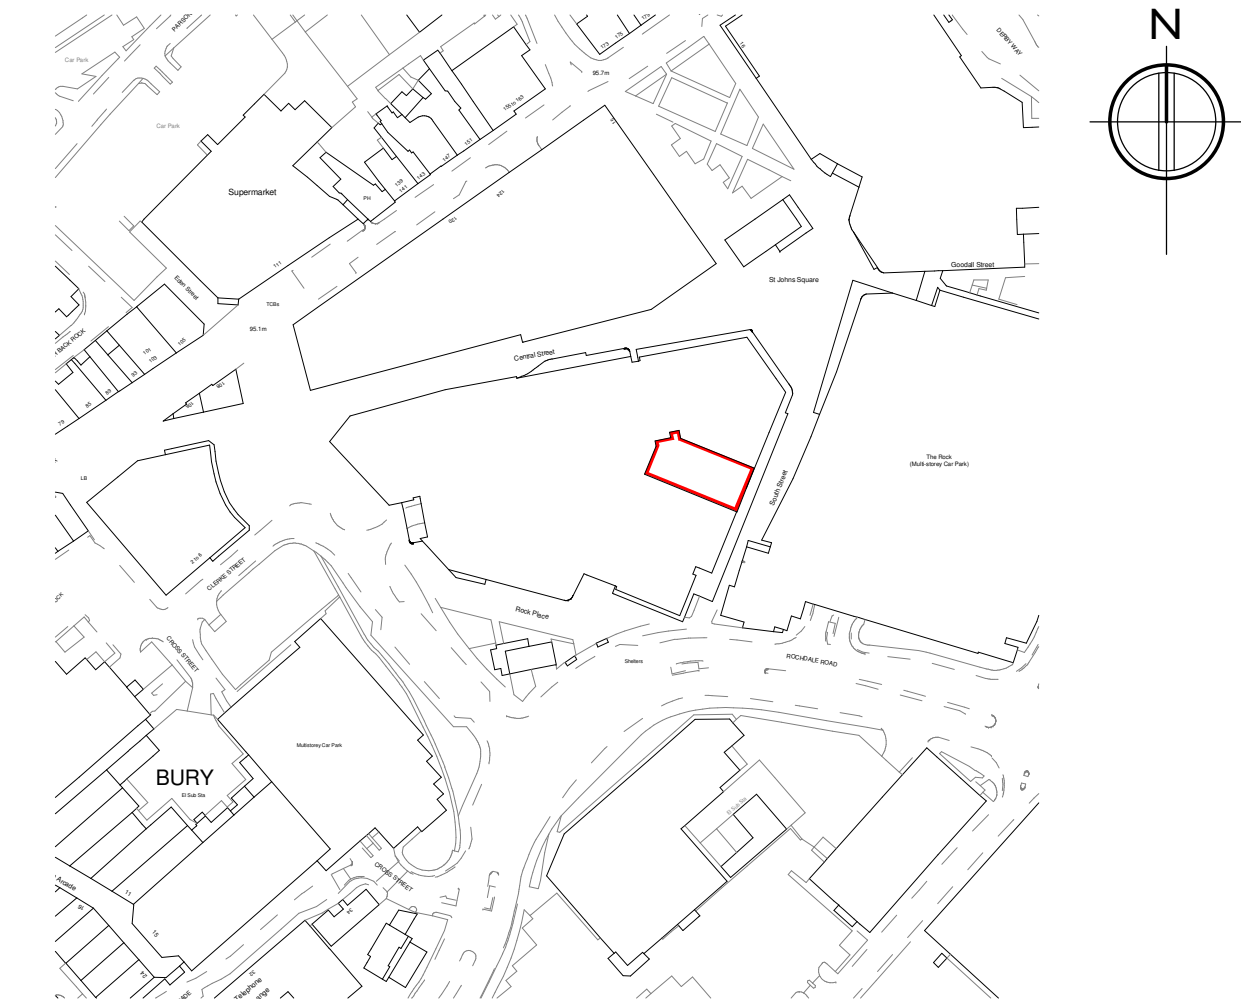


Location Plan
1: 2500




Site Plan
1: 1250

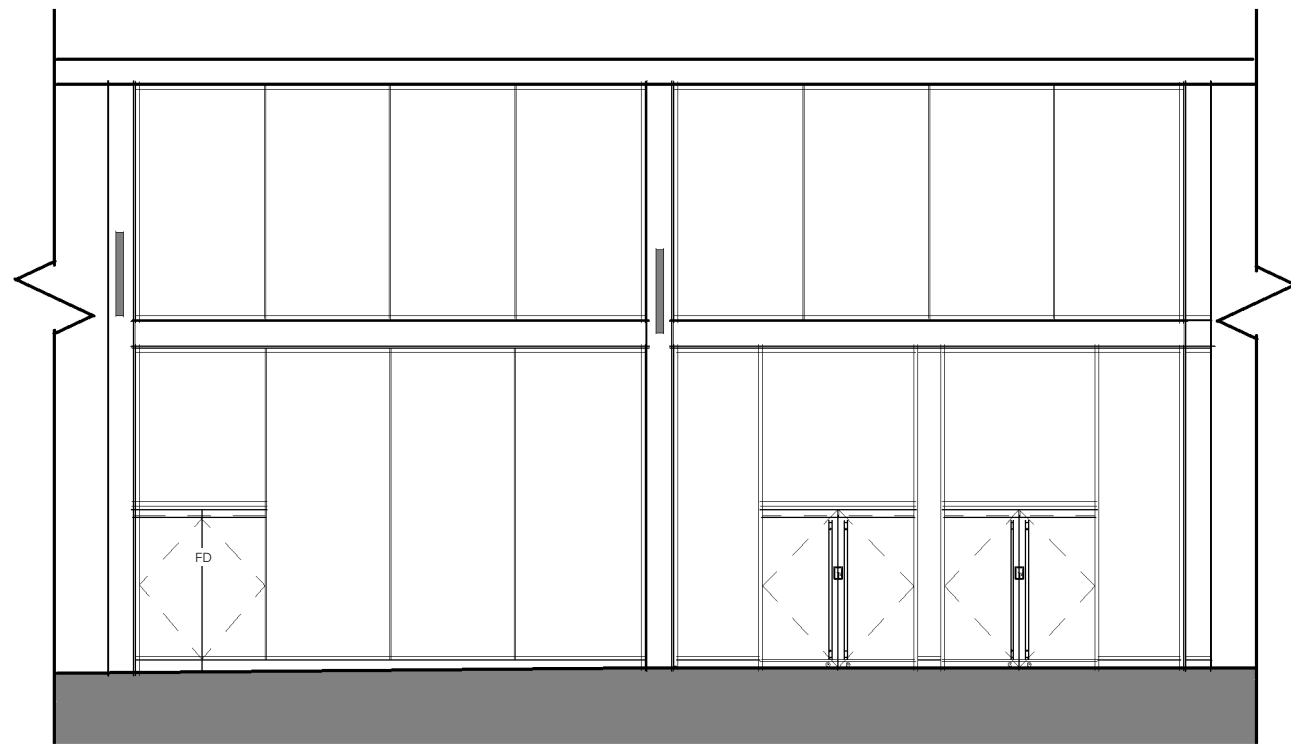


Existing Elevation
1: 100

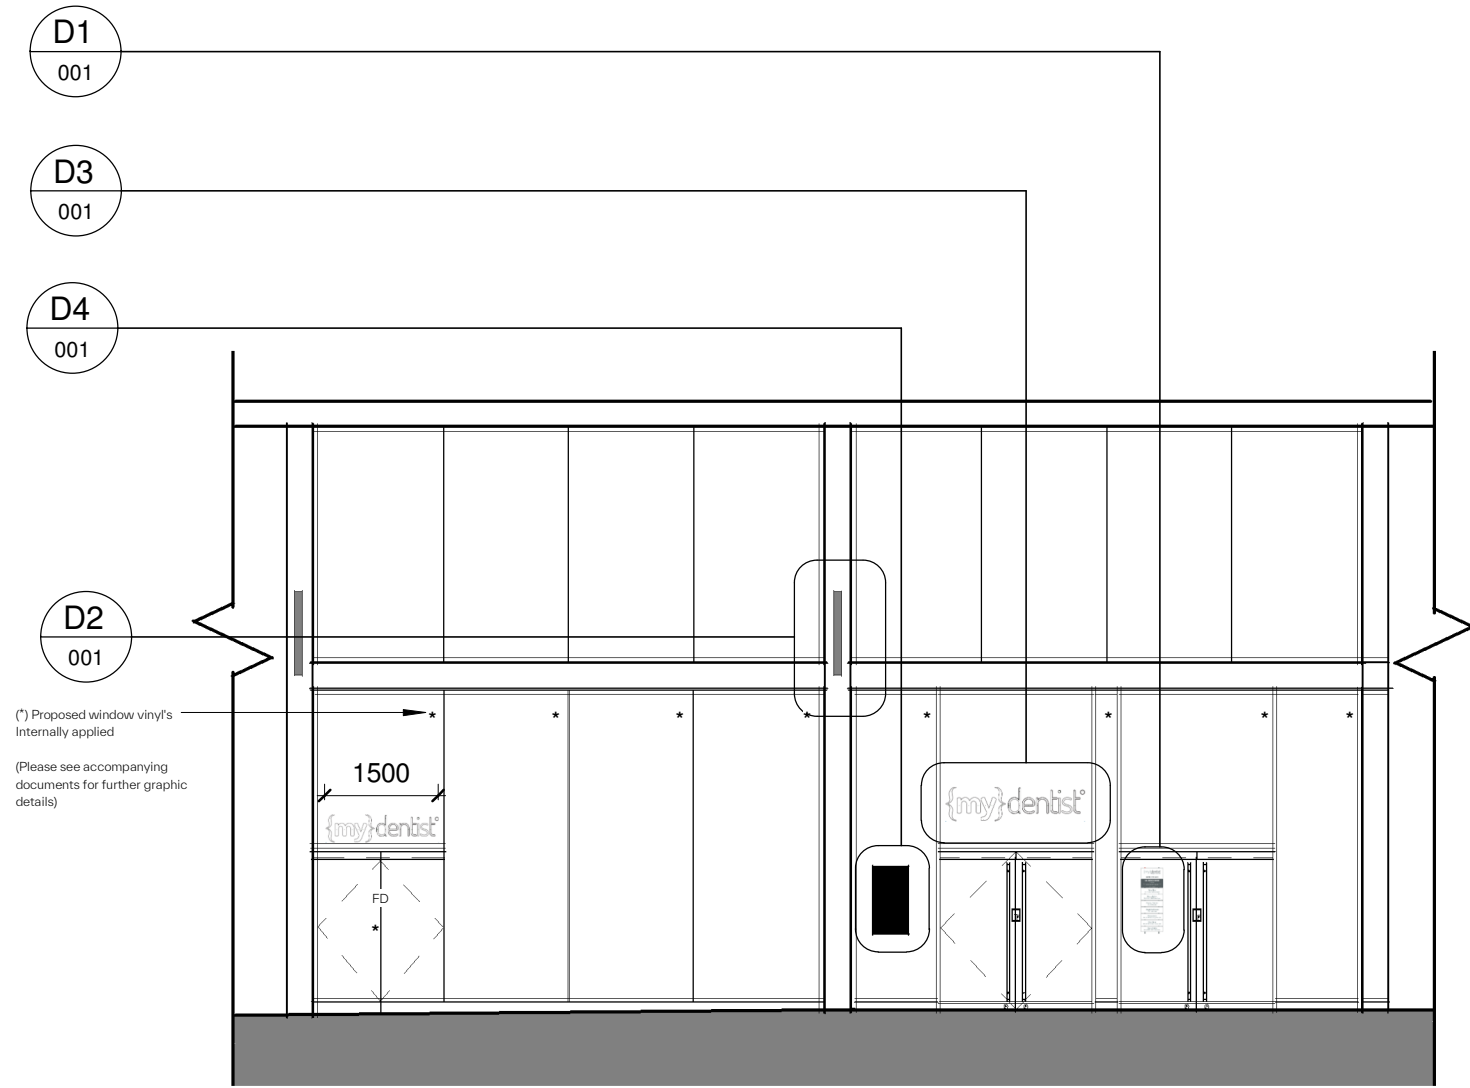

Proposed Elevation
1: 100

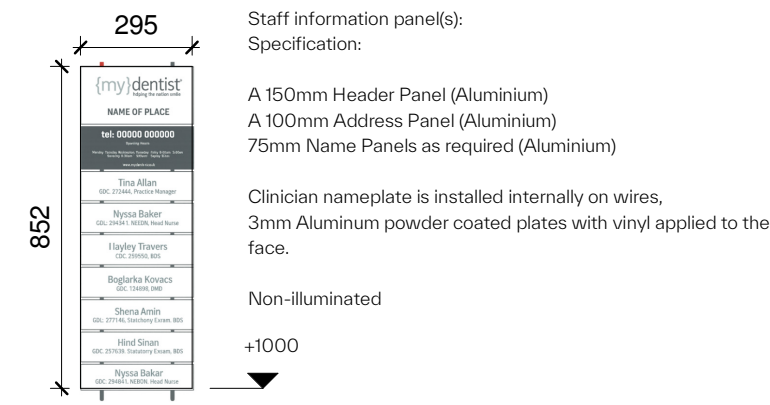


Staff Information Panel
1: 20

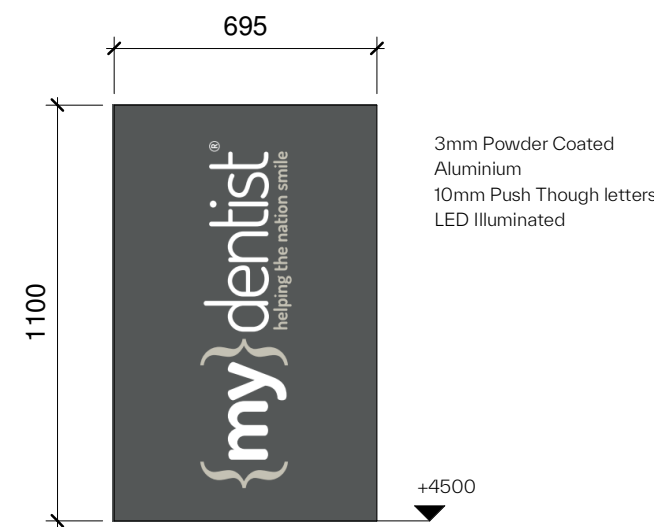

Projecting Sign (Side Elevation)
1: 20



Illuminated Fascia Sign
1: 20

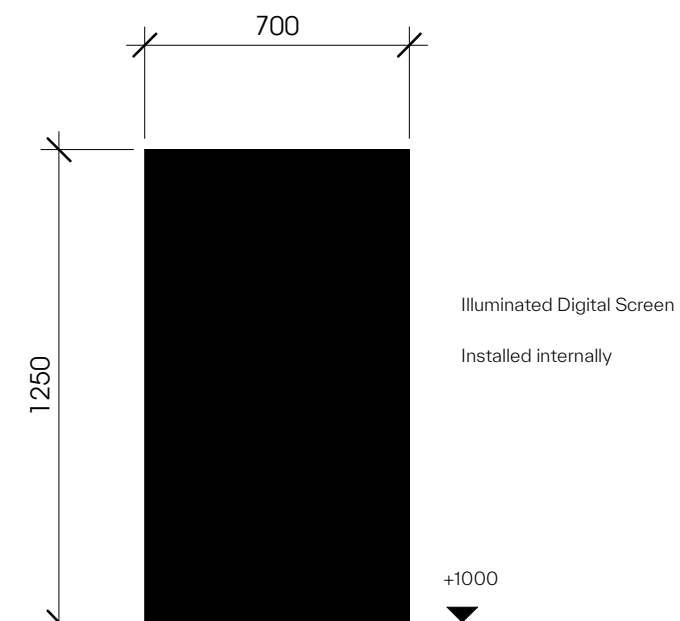

Digital Screen
1: 20

Note:
These drawings are for illustrative purposes only. All dimensions and levels to be checked on site and any discrepancies to be reported immediately before the commencement of work. Drawing to be read in conjunction with all relevant drawings and specifications.

PEGASUS
CONCEPTS LIMITED

PROJECT NAME & LOCATION MyDentist, Unit F18/19, 7 South Street, The Rock, Bury, BL9 0JS
DRAWING TITLE. Existing and Proposed Signage

PROJECT NO. AQ94	DWG NO. 001	REV. A	DRAWN. DC	CHECK. JS
SCALE: As indicated @ A1				

UNIT 14
Chorley Central Business Park
Stump Lane, Chorley
PR6 0BL
T: +44 (0) 1257 267 234
www.pegasusconceptsltd.com

STATUS Planning	DATE. 22/1/25
--------------------	------------------

