





Existing Site Plan
Scale (1:200)

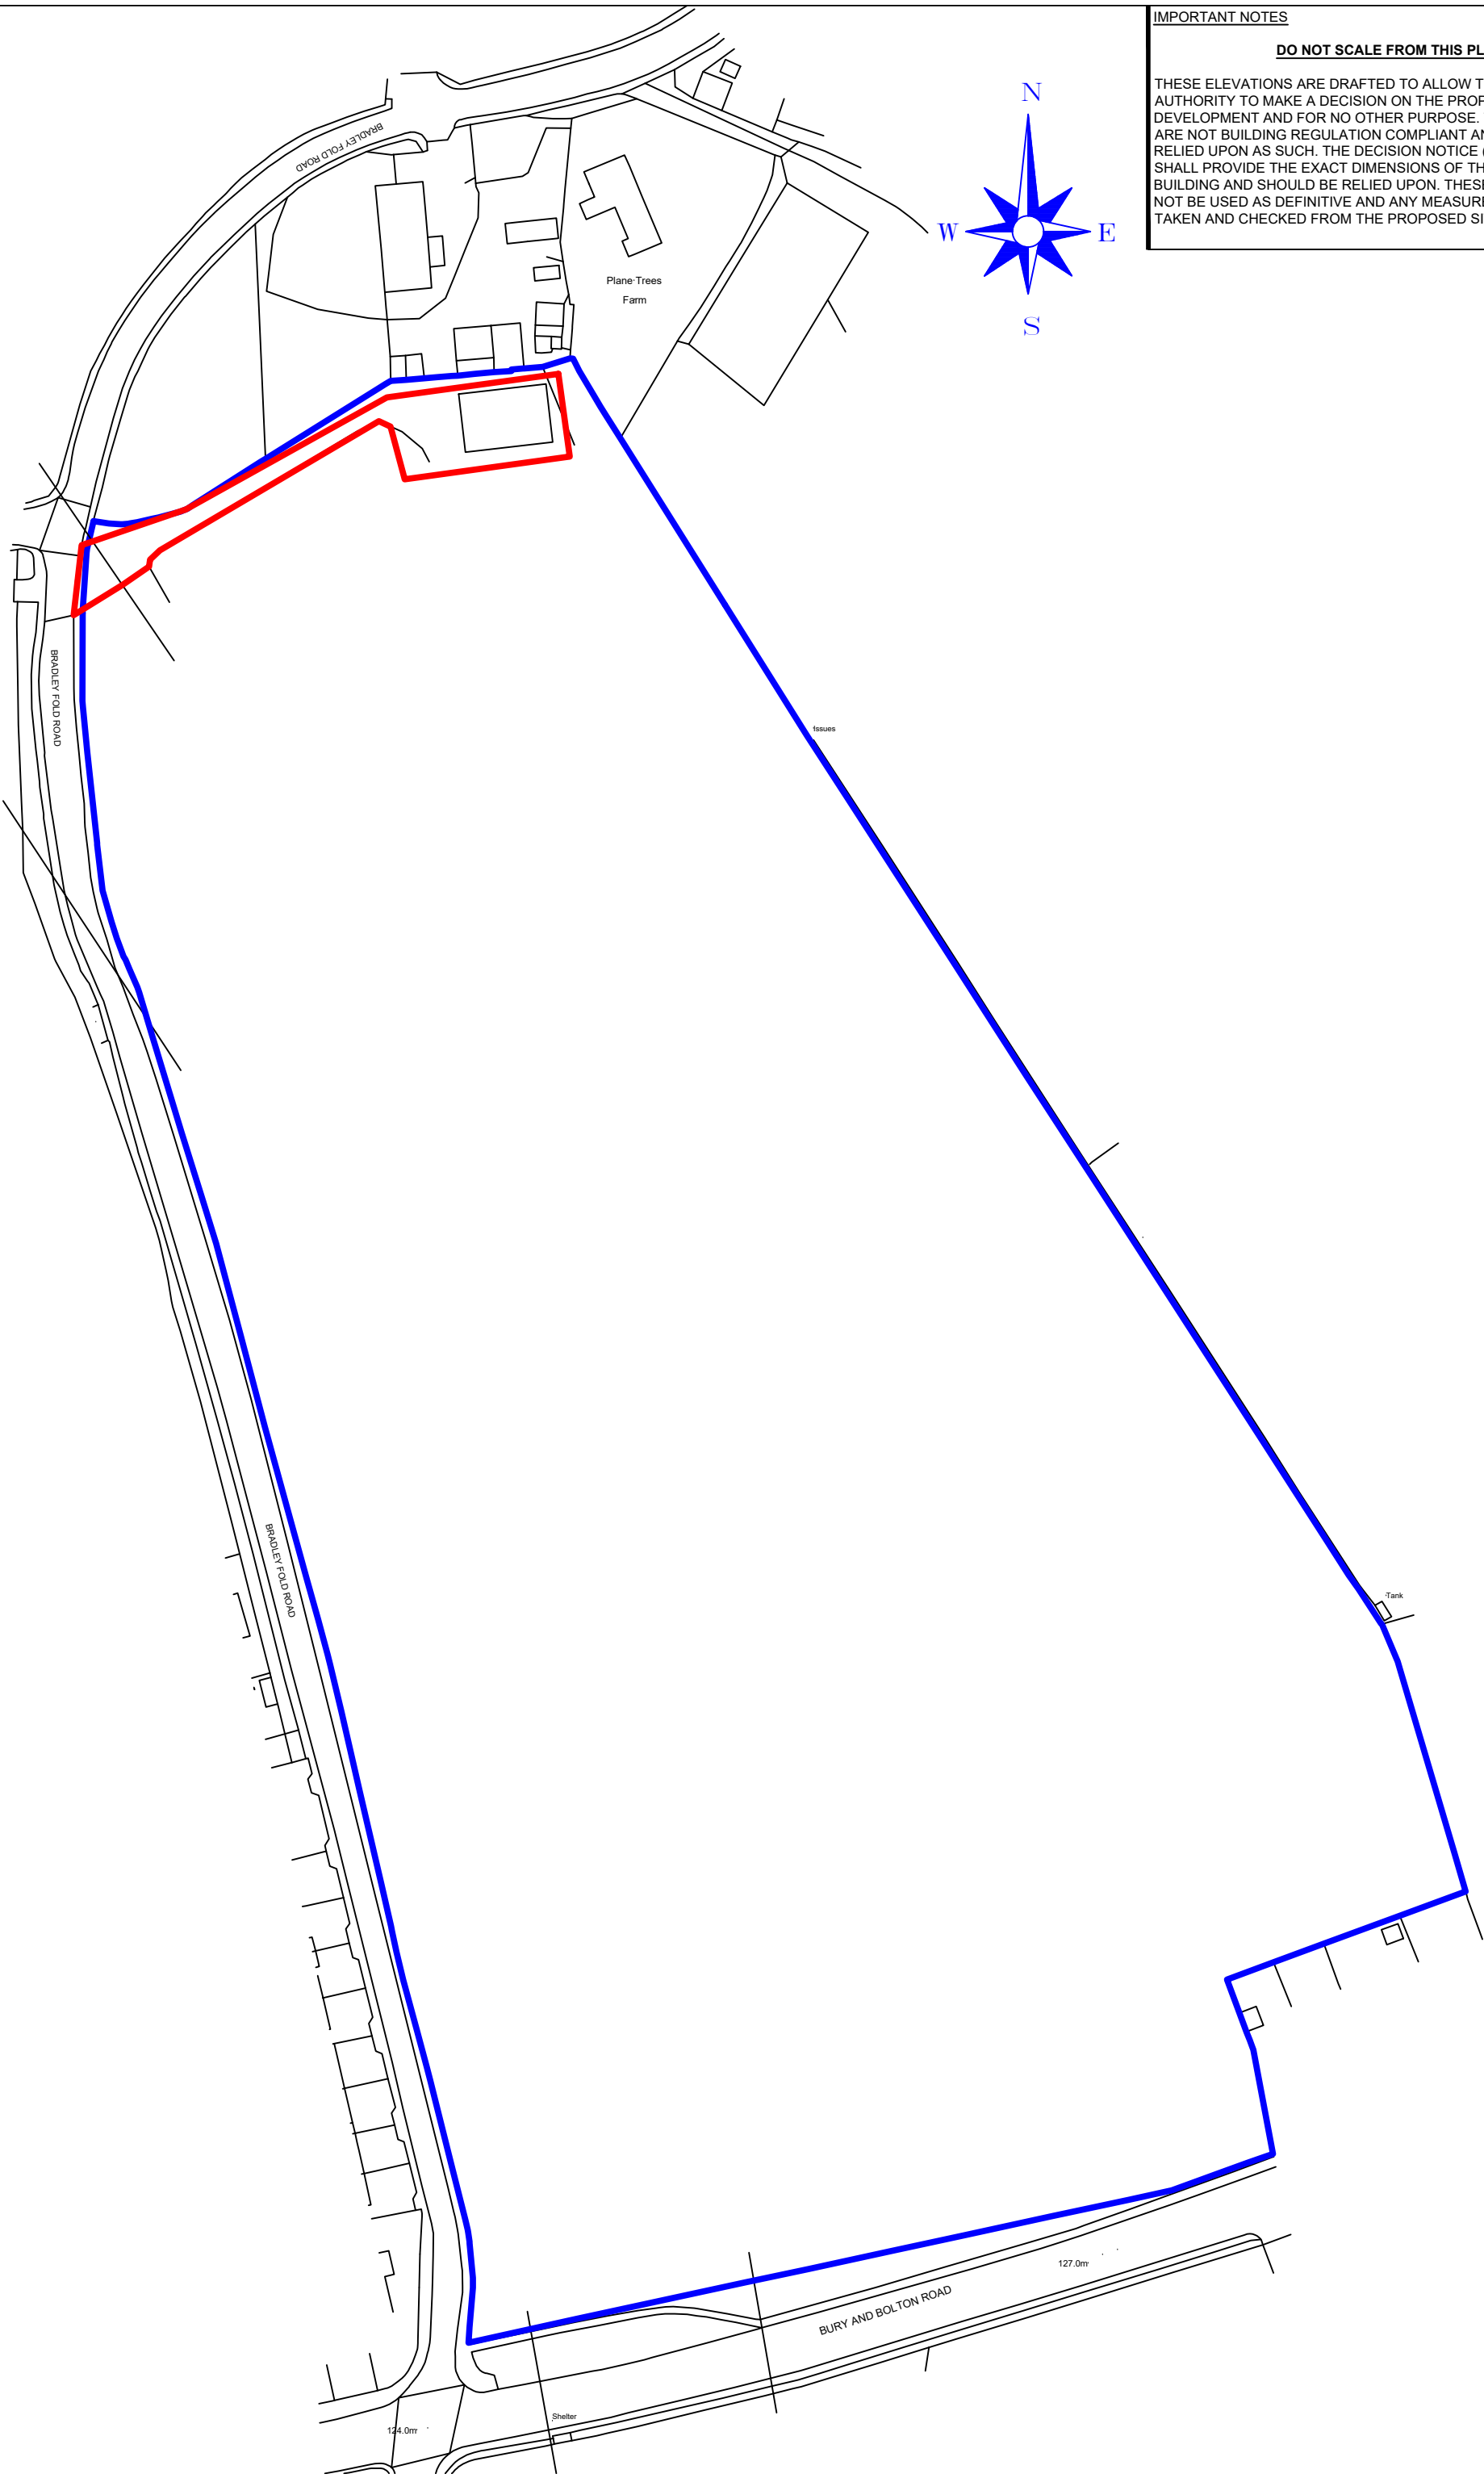

Location Plan
Scale (1:1250)

©Crown Copyright and database rights 2024 OS Licence No 100041041

IMPORTANT NOTES
DO NOT SCALE FROM THIS PLAN
THESE ELEVATIONS ARE DRAFTED TO ALLOW THE PLANNING AUTHORITY TO MAKE A DECISION ON THE PROPOSED DEVELOPMENT AND FOR NO OTHER PURPOSE. THESE ELEVATIONS ARE NOT BUILDING REGULATION COMPLIANT AND SHOULD NOT BE RELIED UPON AS SUCH. THE DECISION NOTICE (WHEN AVAILABLE) SHALL PROVIDE THE EXACT DIMENSIONS OF THE PROPOSED BUILDING AND SHOULD BE RELIED UPON. THESE PLANS SHOULD NOT BE USED AS DEFINITIVE AND ANY MEASUREMENTS SHOULD BE TAKEN AND CHECKED FROM THE PROPOSED SITE.

 

Revision		Date	
 MACMARSHALLS PLANNING CONSULTANTS SURVEYORS & BUILDING SURVEYORS			
MacMarshalls Ltd, Harold House, 112-116 Chorley New Road, Bolton, BL1 4DH info@macmarshalls.co.uk Tel: 01204 565660 www.macmarshalls.co.uk			
Drawing Title: Proposed Lean To on Existing Barn			
Site Location: Plane Trees farm, Bradley Fold Road, Ainsworth, BL2 5QR			
Drawing Status: Existing Site & Location Plan			
Date: 12/02/2026	Drawn by: JHolden		
Scale: As Stated @ A1	Ref: 002 - C42.4	Revision: -	
Client: Mr S. O'Gara			