




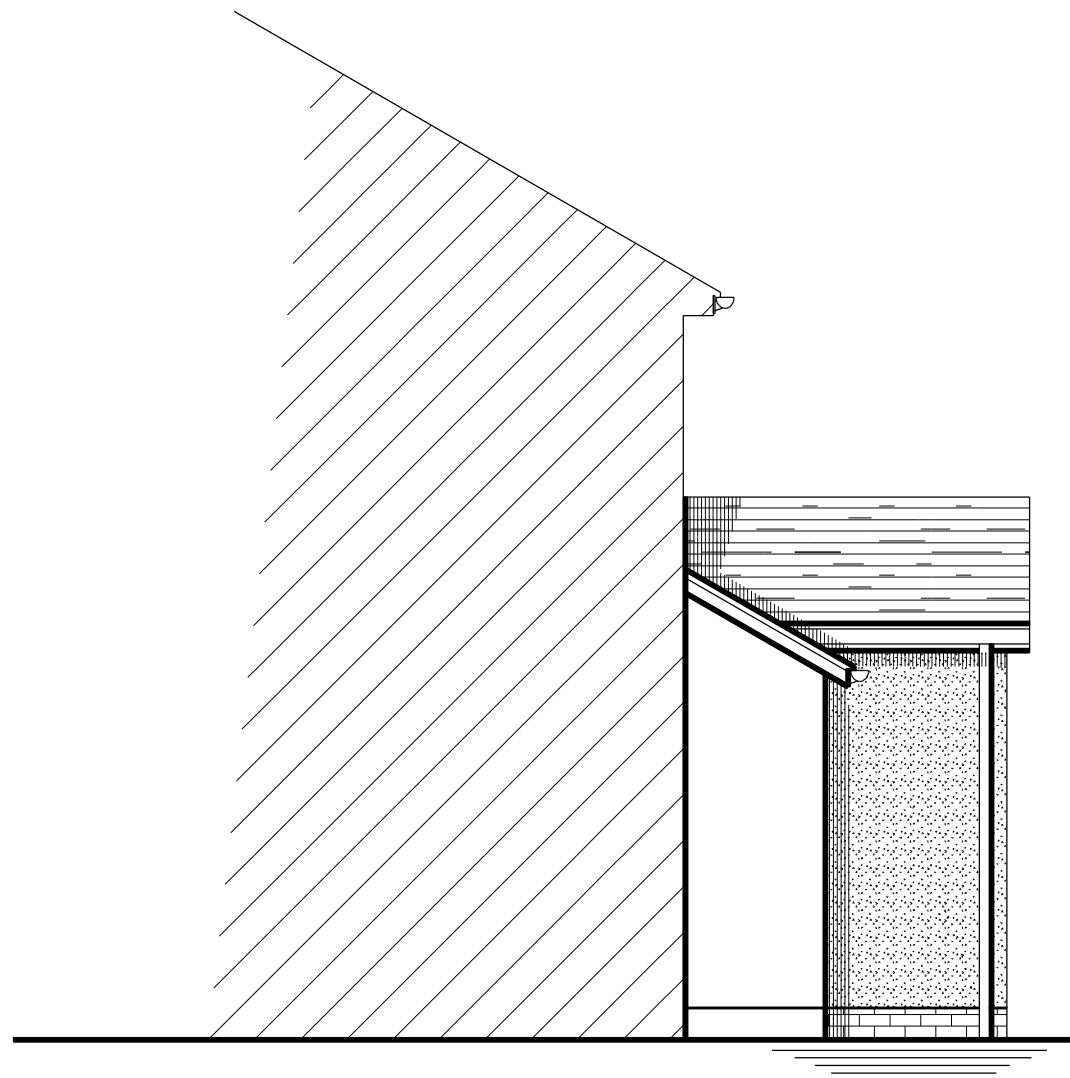


PROPOSED SOUTH WEST FACING SIDE ELEVATION

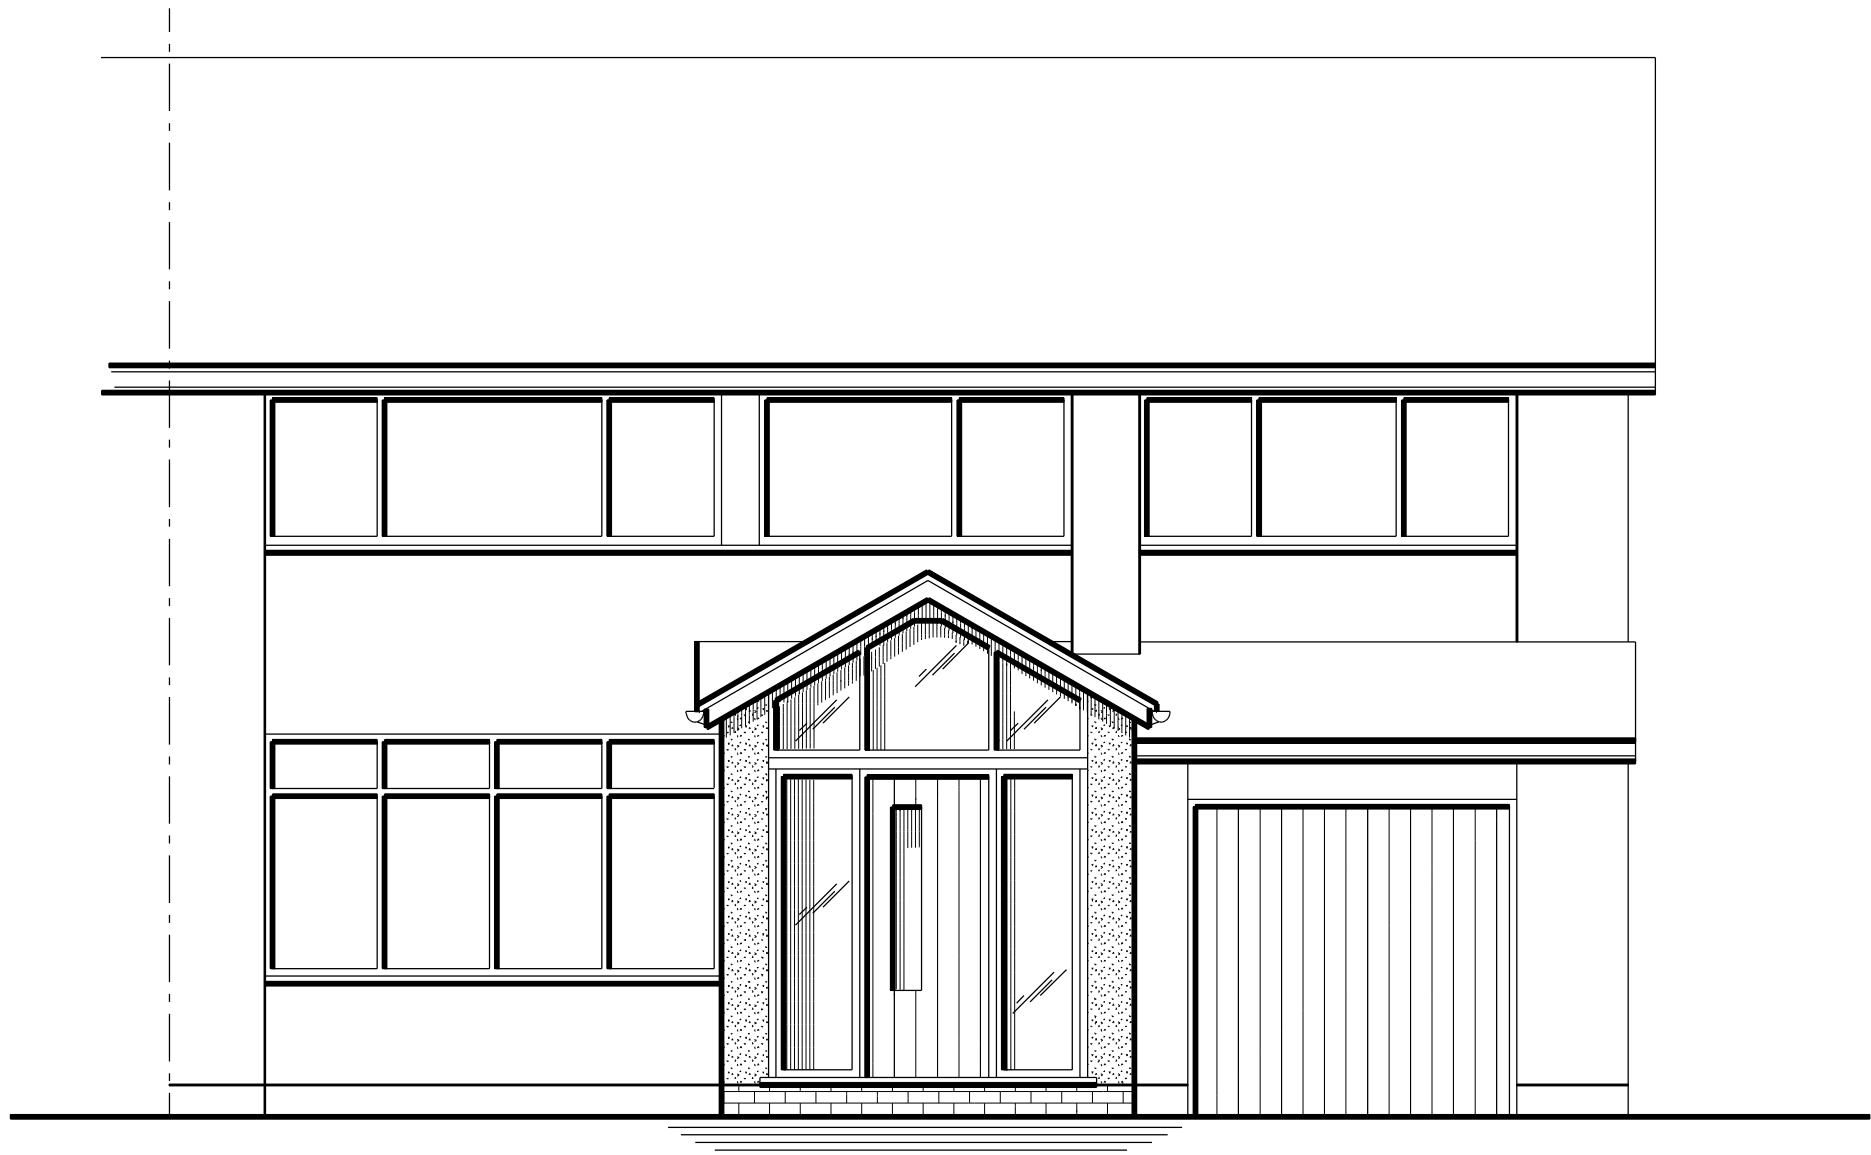


PROPOSED SOUTH EAST FACING FRONT ELEVATION

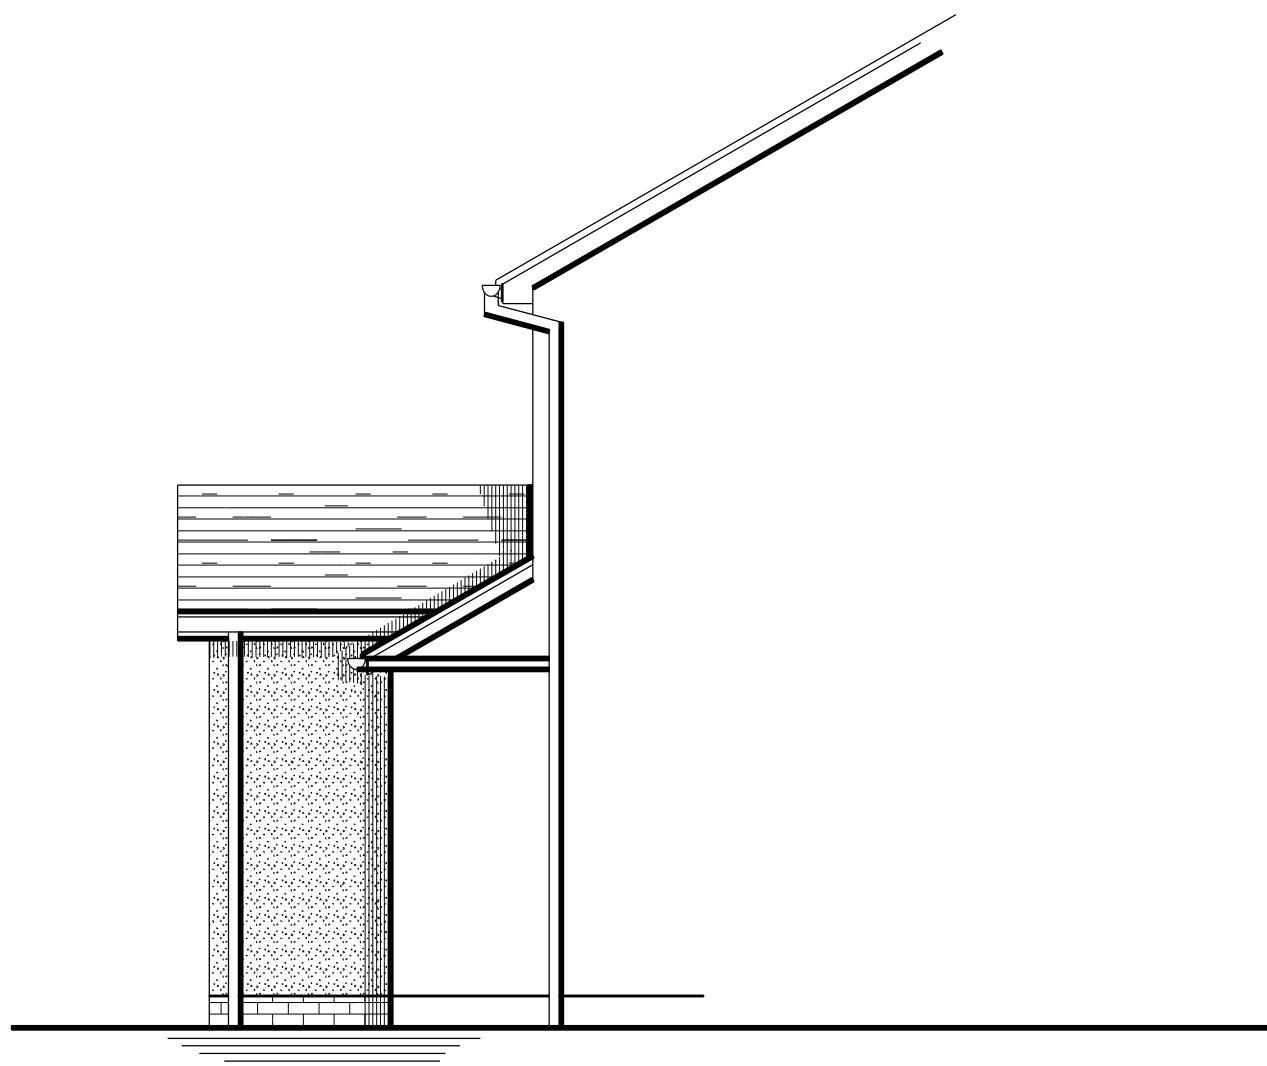

PROPOSED NORTH EAST FACING SIDE ELEVATION

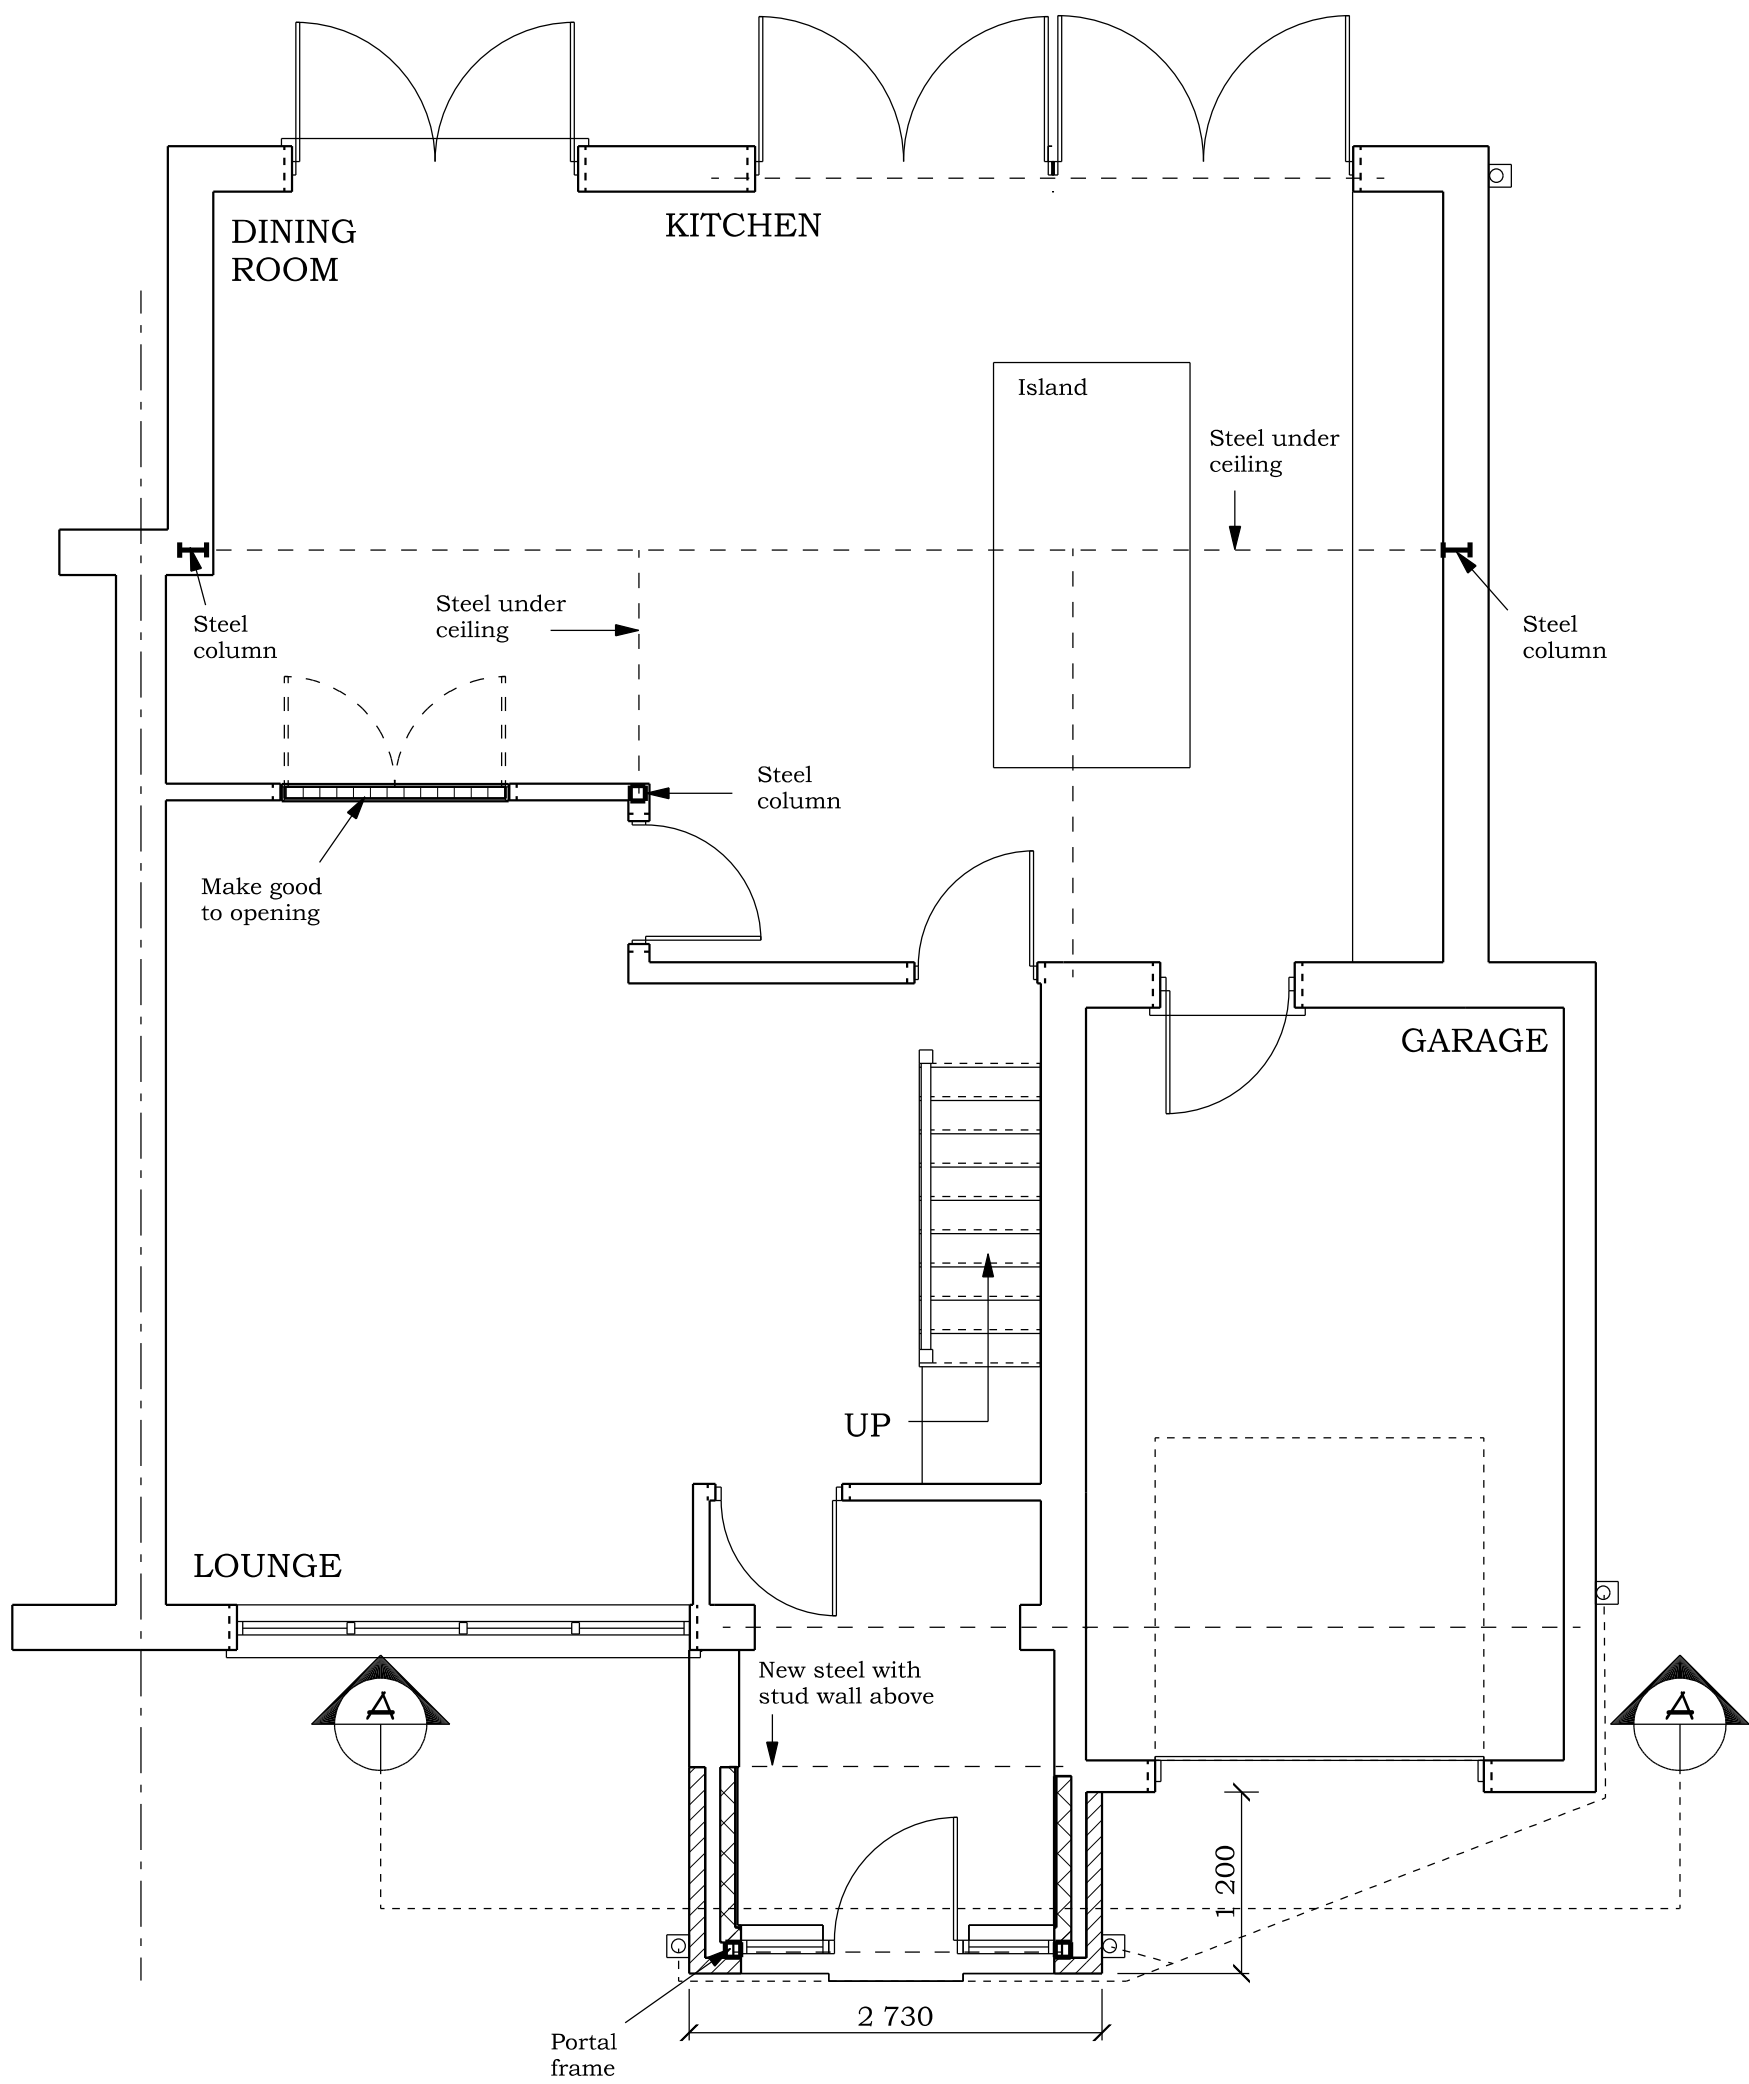

PROPOSED GROUND FLOOR PLAN

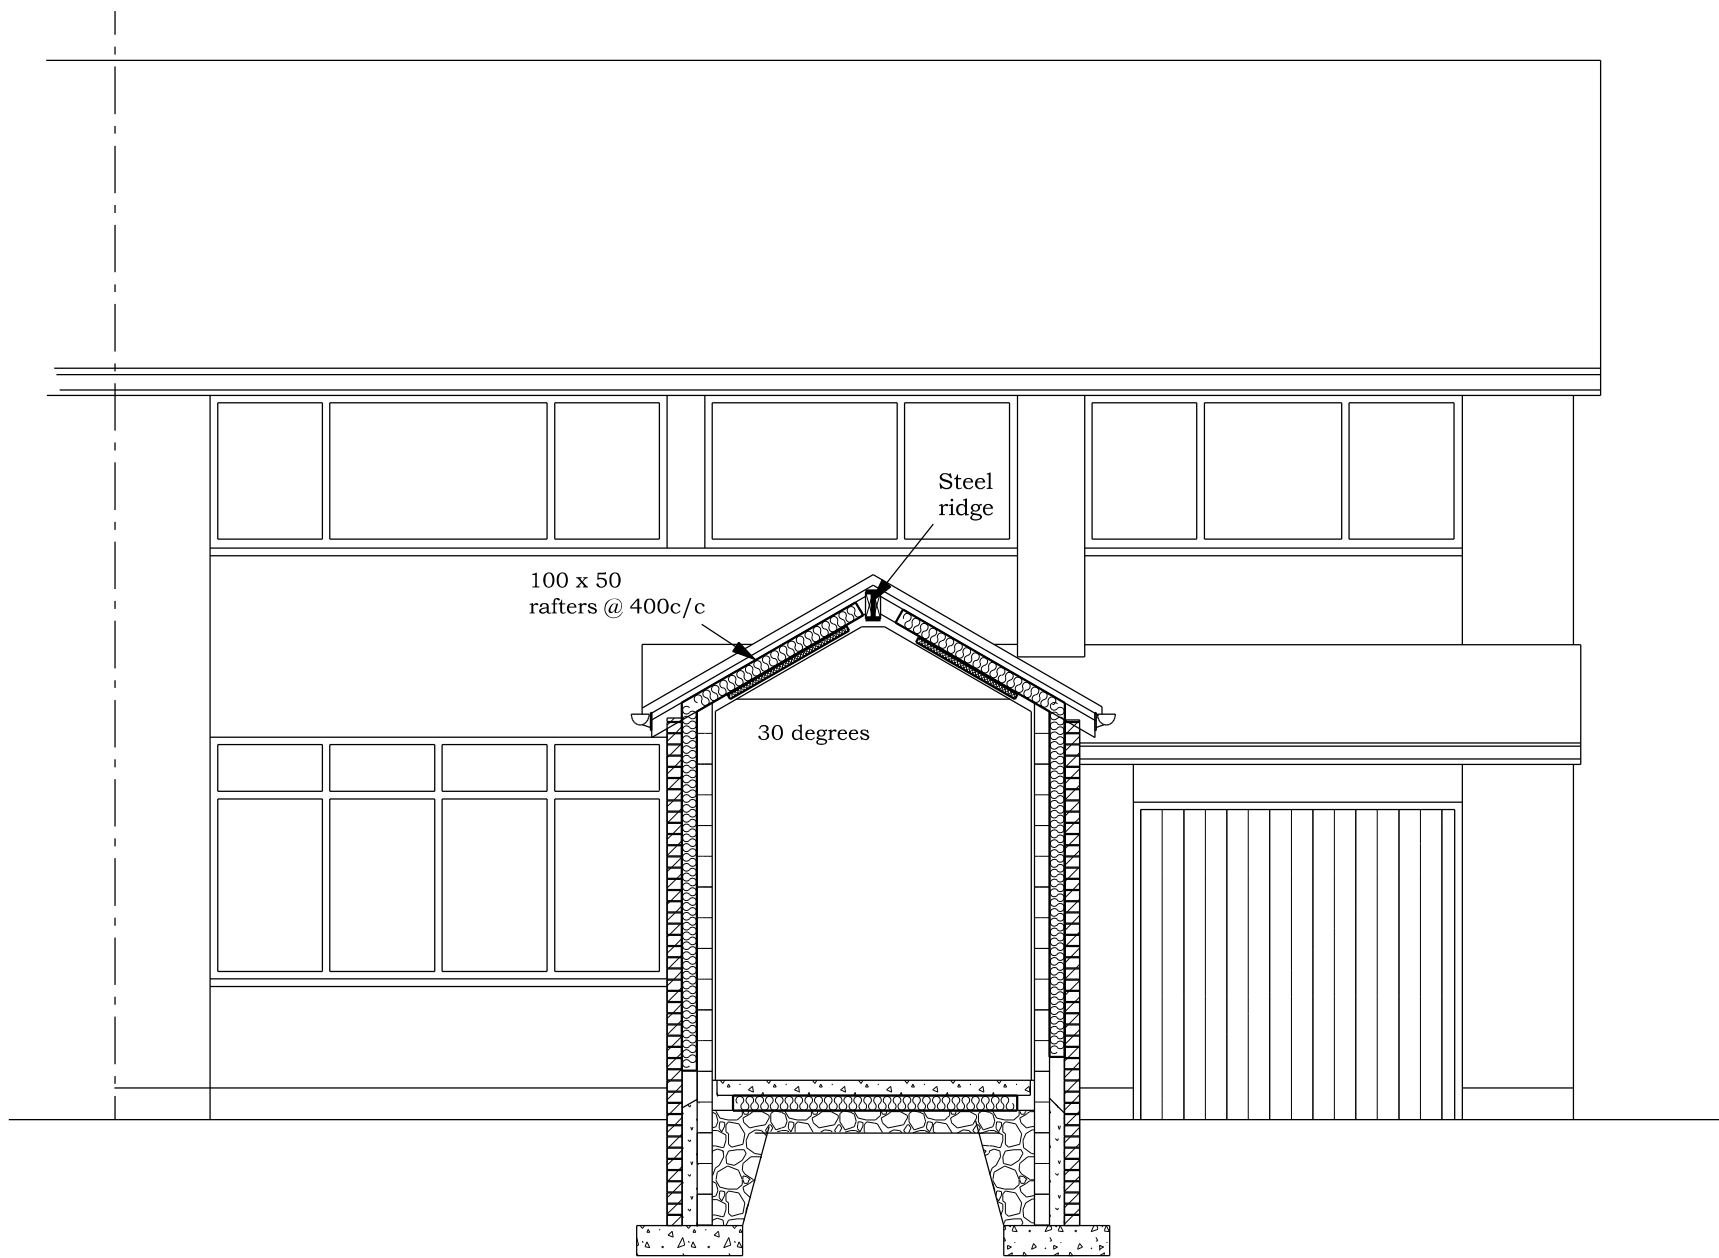

SECTION A - A

PROPOSED DWELLING
SINGLE STOREY FRONT EXTENSION & INTERNAL MODIFICATIONS


for
Mr. & Mrs P. WHEELDON,
at
18, HARRIS DRIVE,
BURY,
BL9 8PS

Scale 1:50 @ A1

Date MAY 2023

Drawing Number 2143/2

BRADLEY BUILDING DESIGN LTD.
KEEPERS COTTAGE,
LYME PARK,
DISLEY,
STOCKPORT.
SK12 2NS.
01625 858244
Mob 07989 326039
bradleybuildingdesign@btopenworld.com

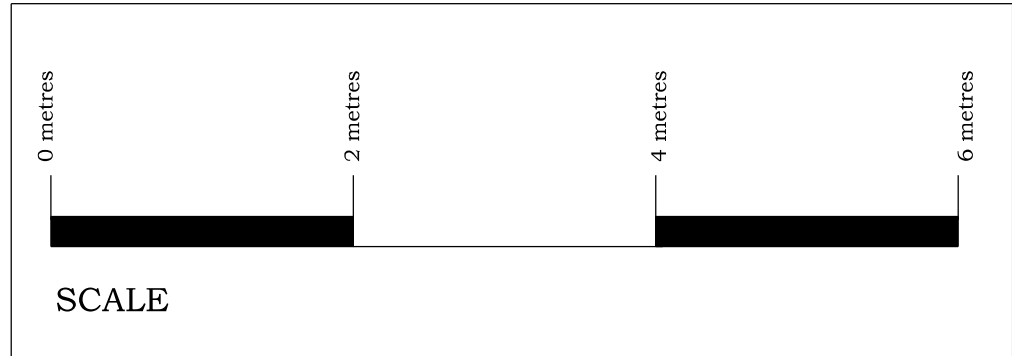

SCALE