




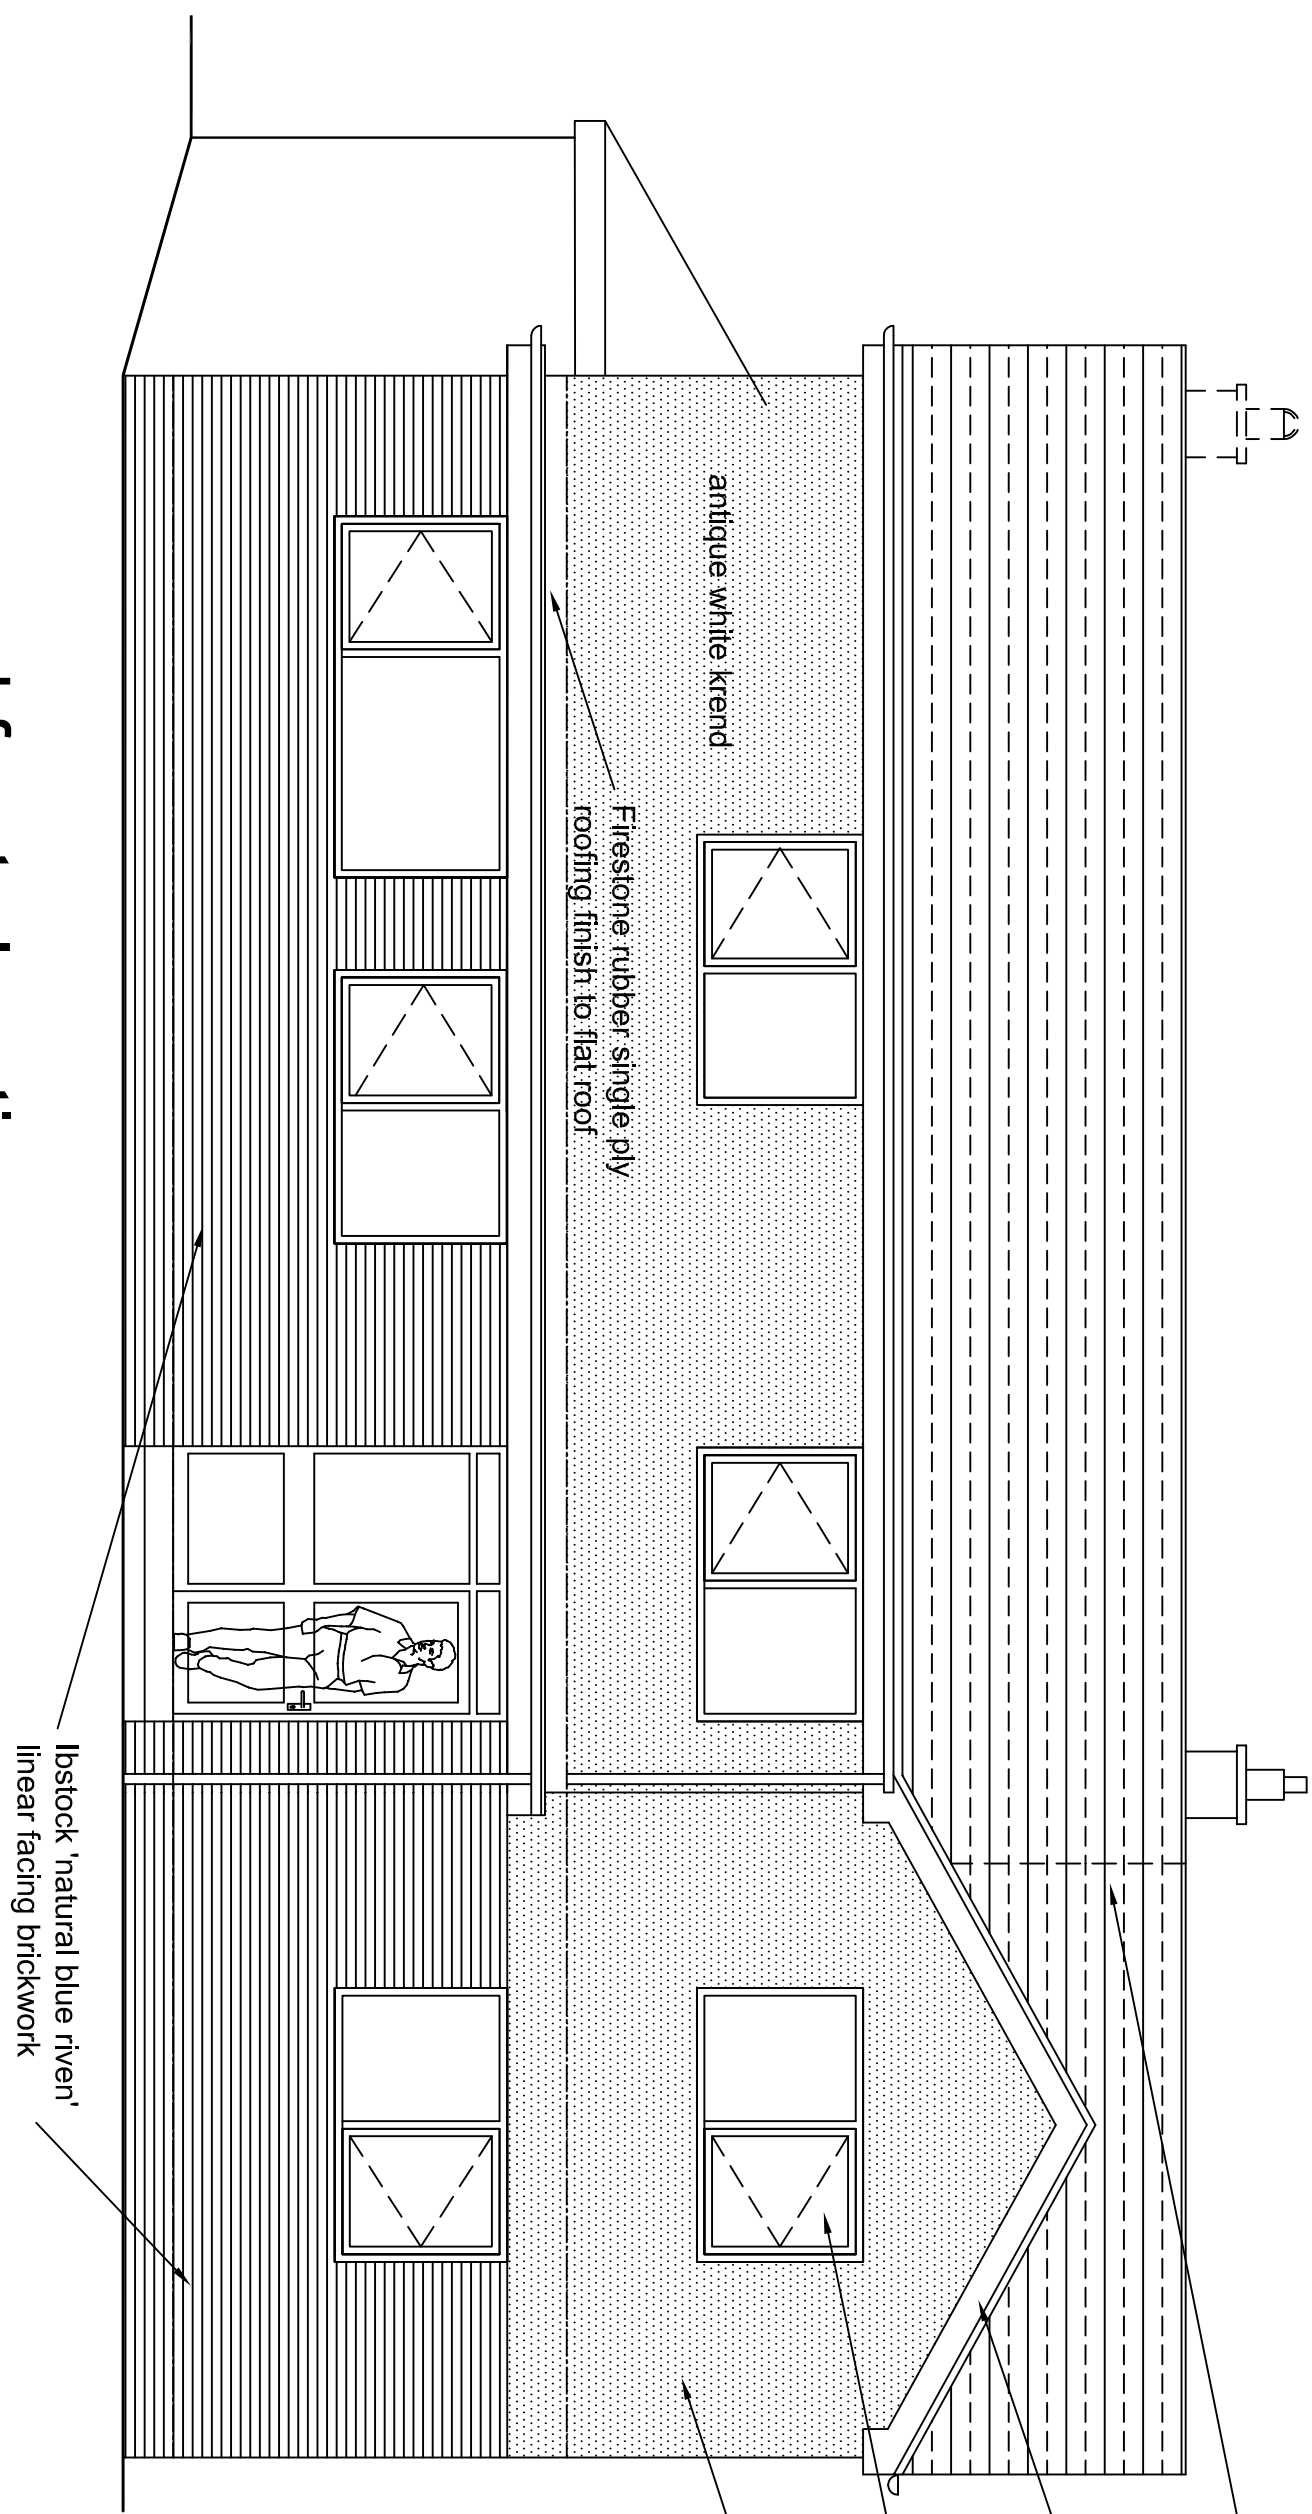


proposed front elevation

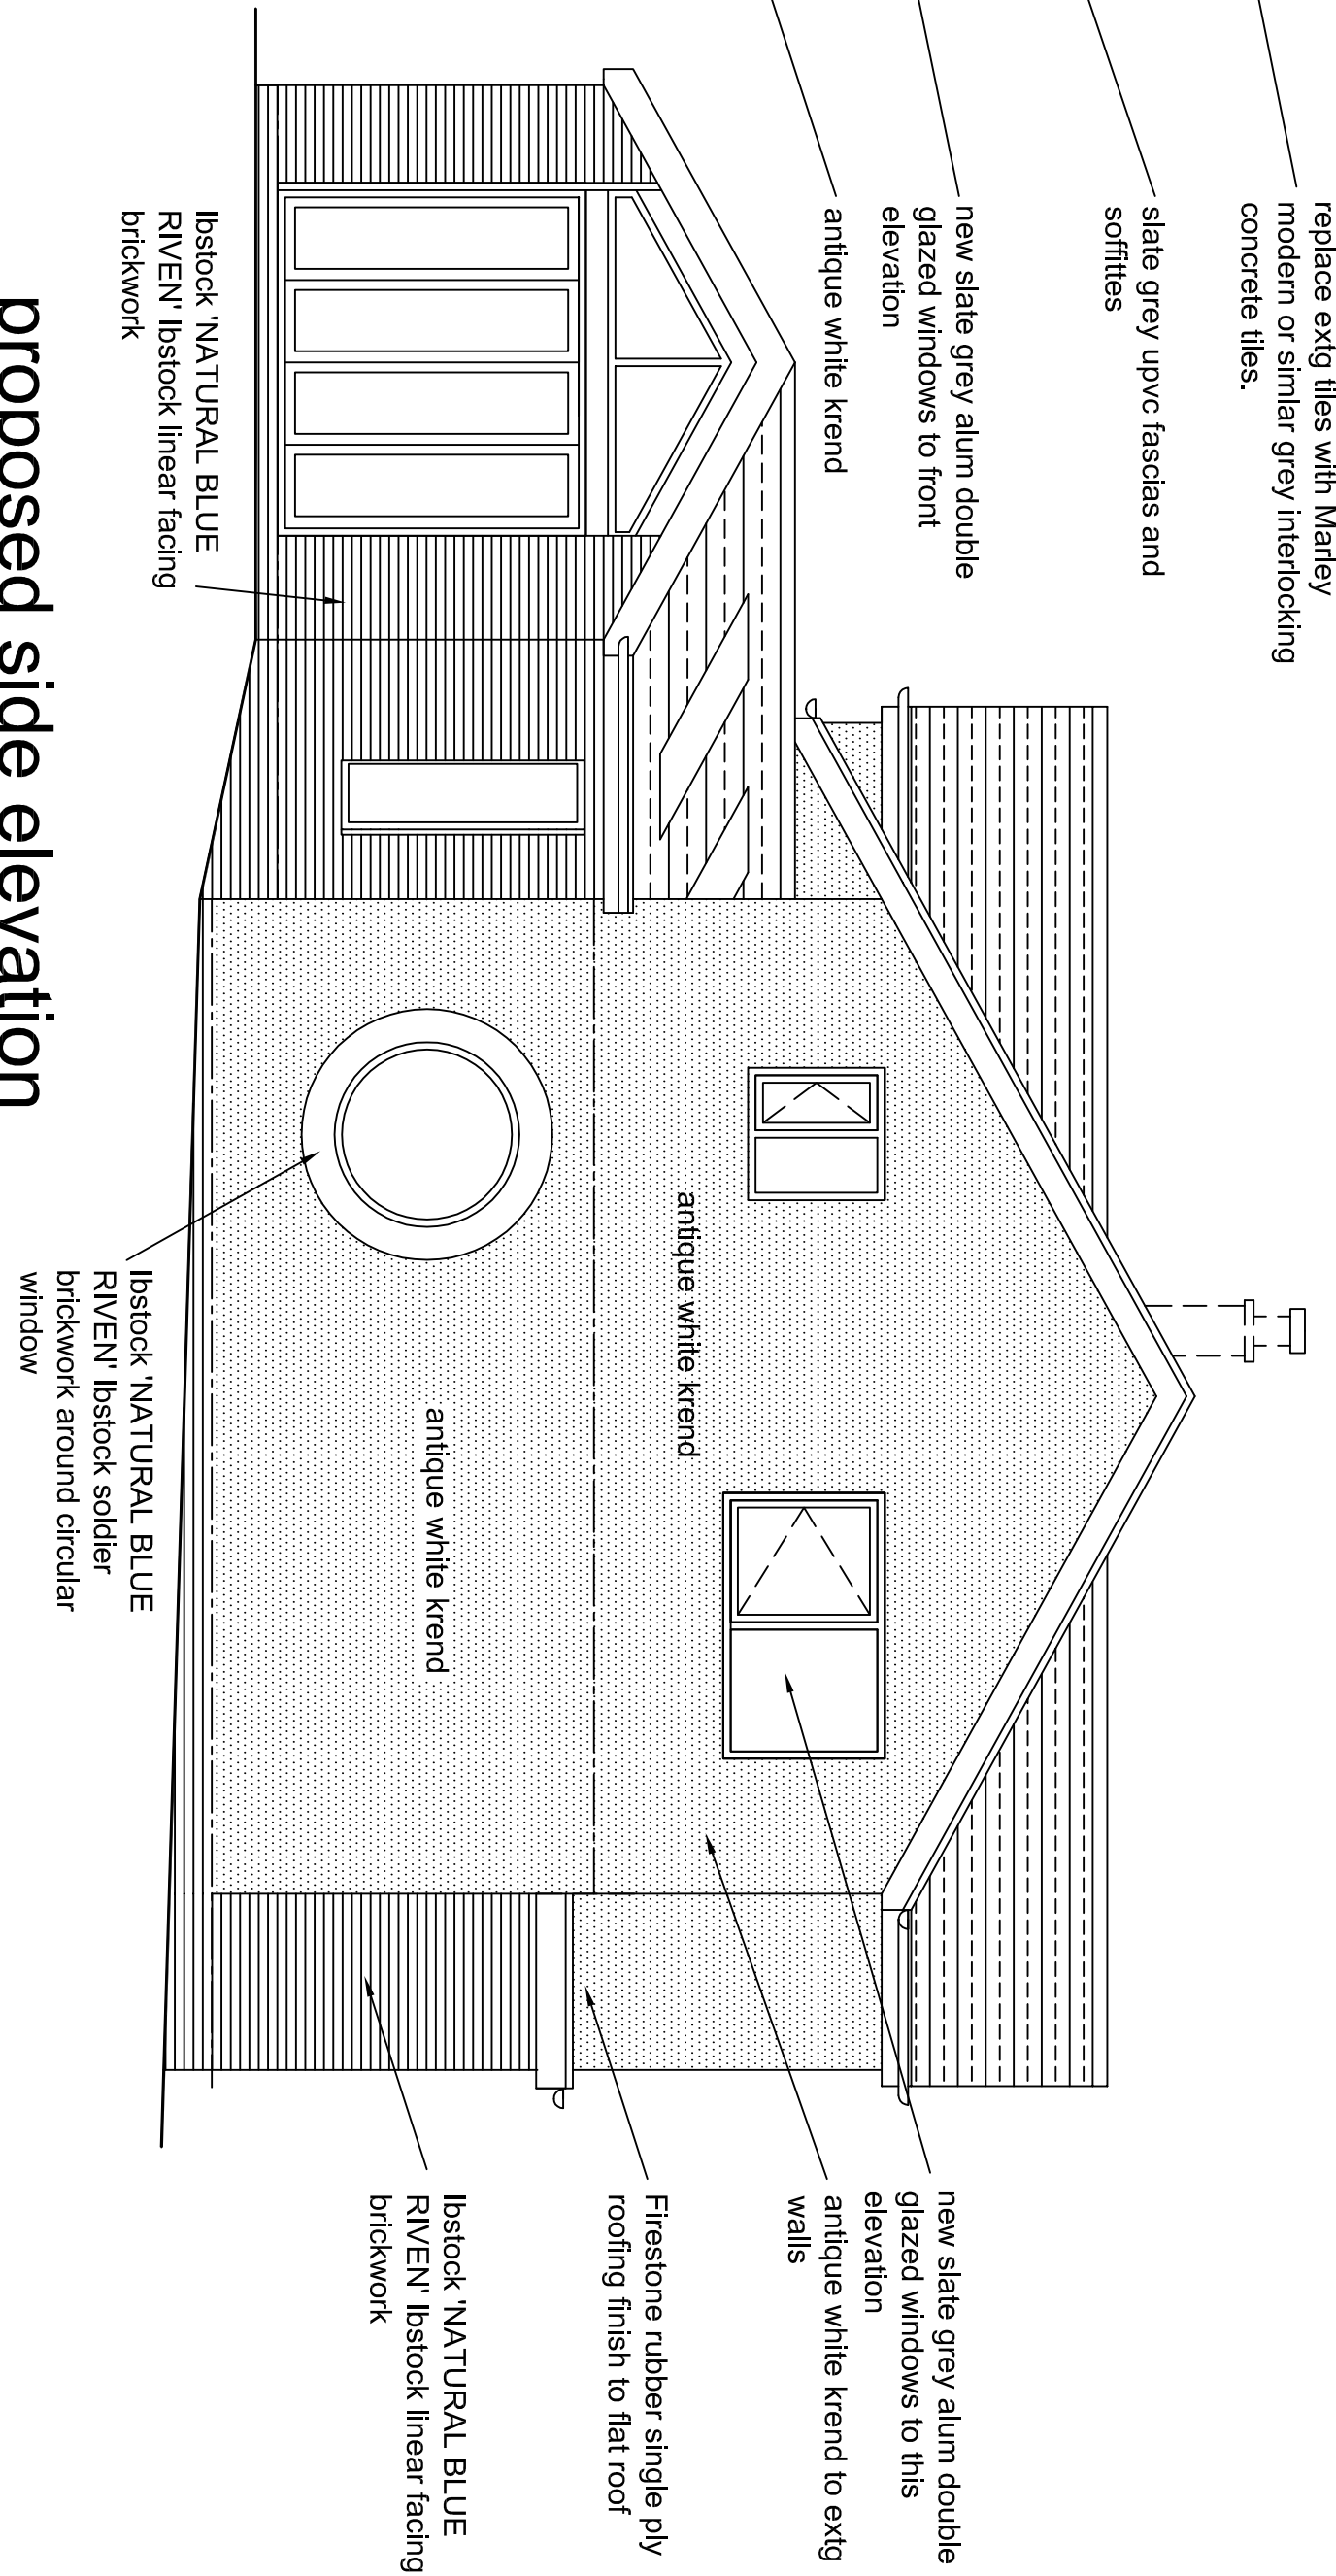

proposed side elevation

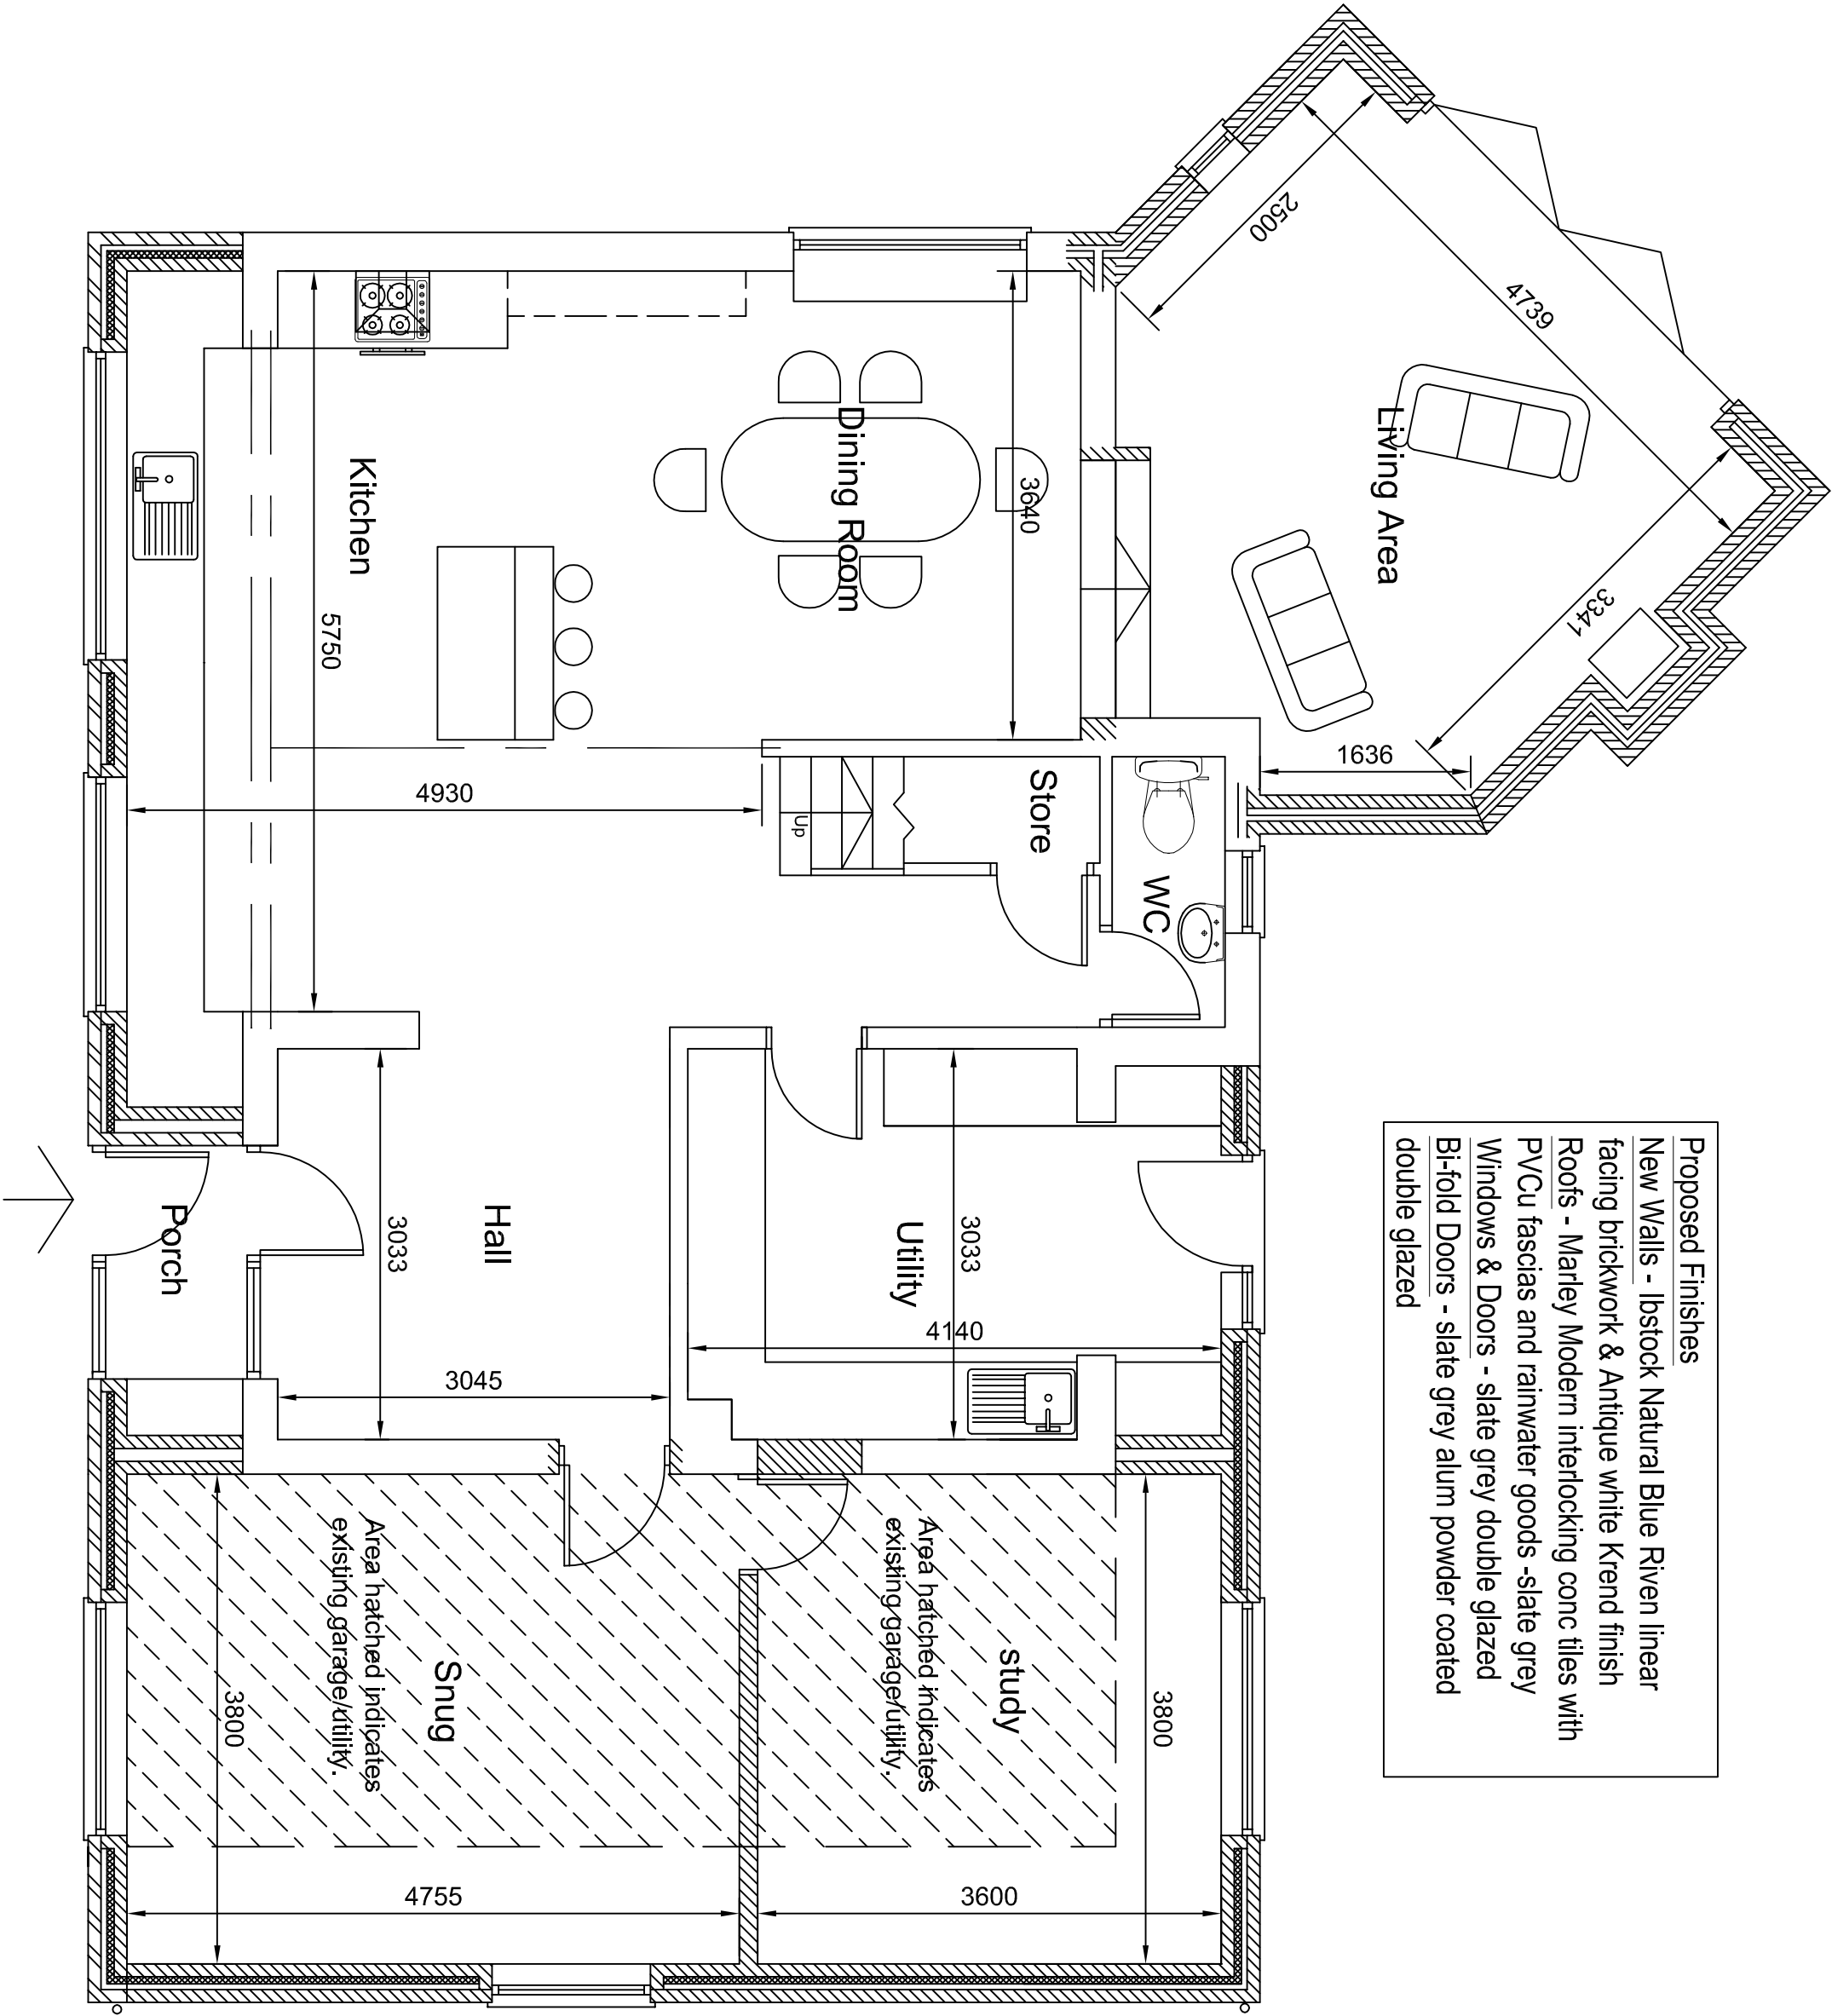

proposed ground floor plan

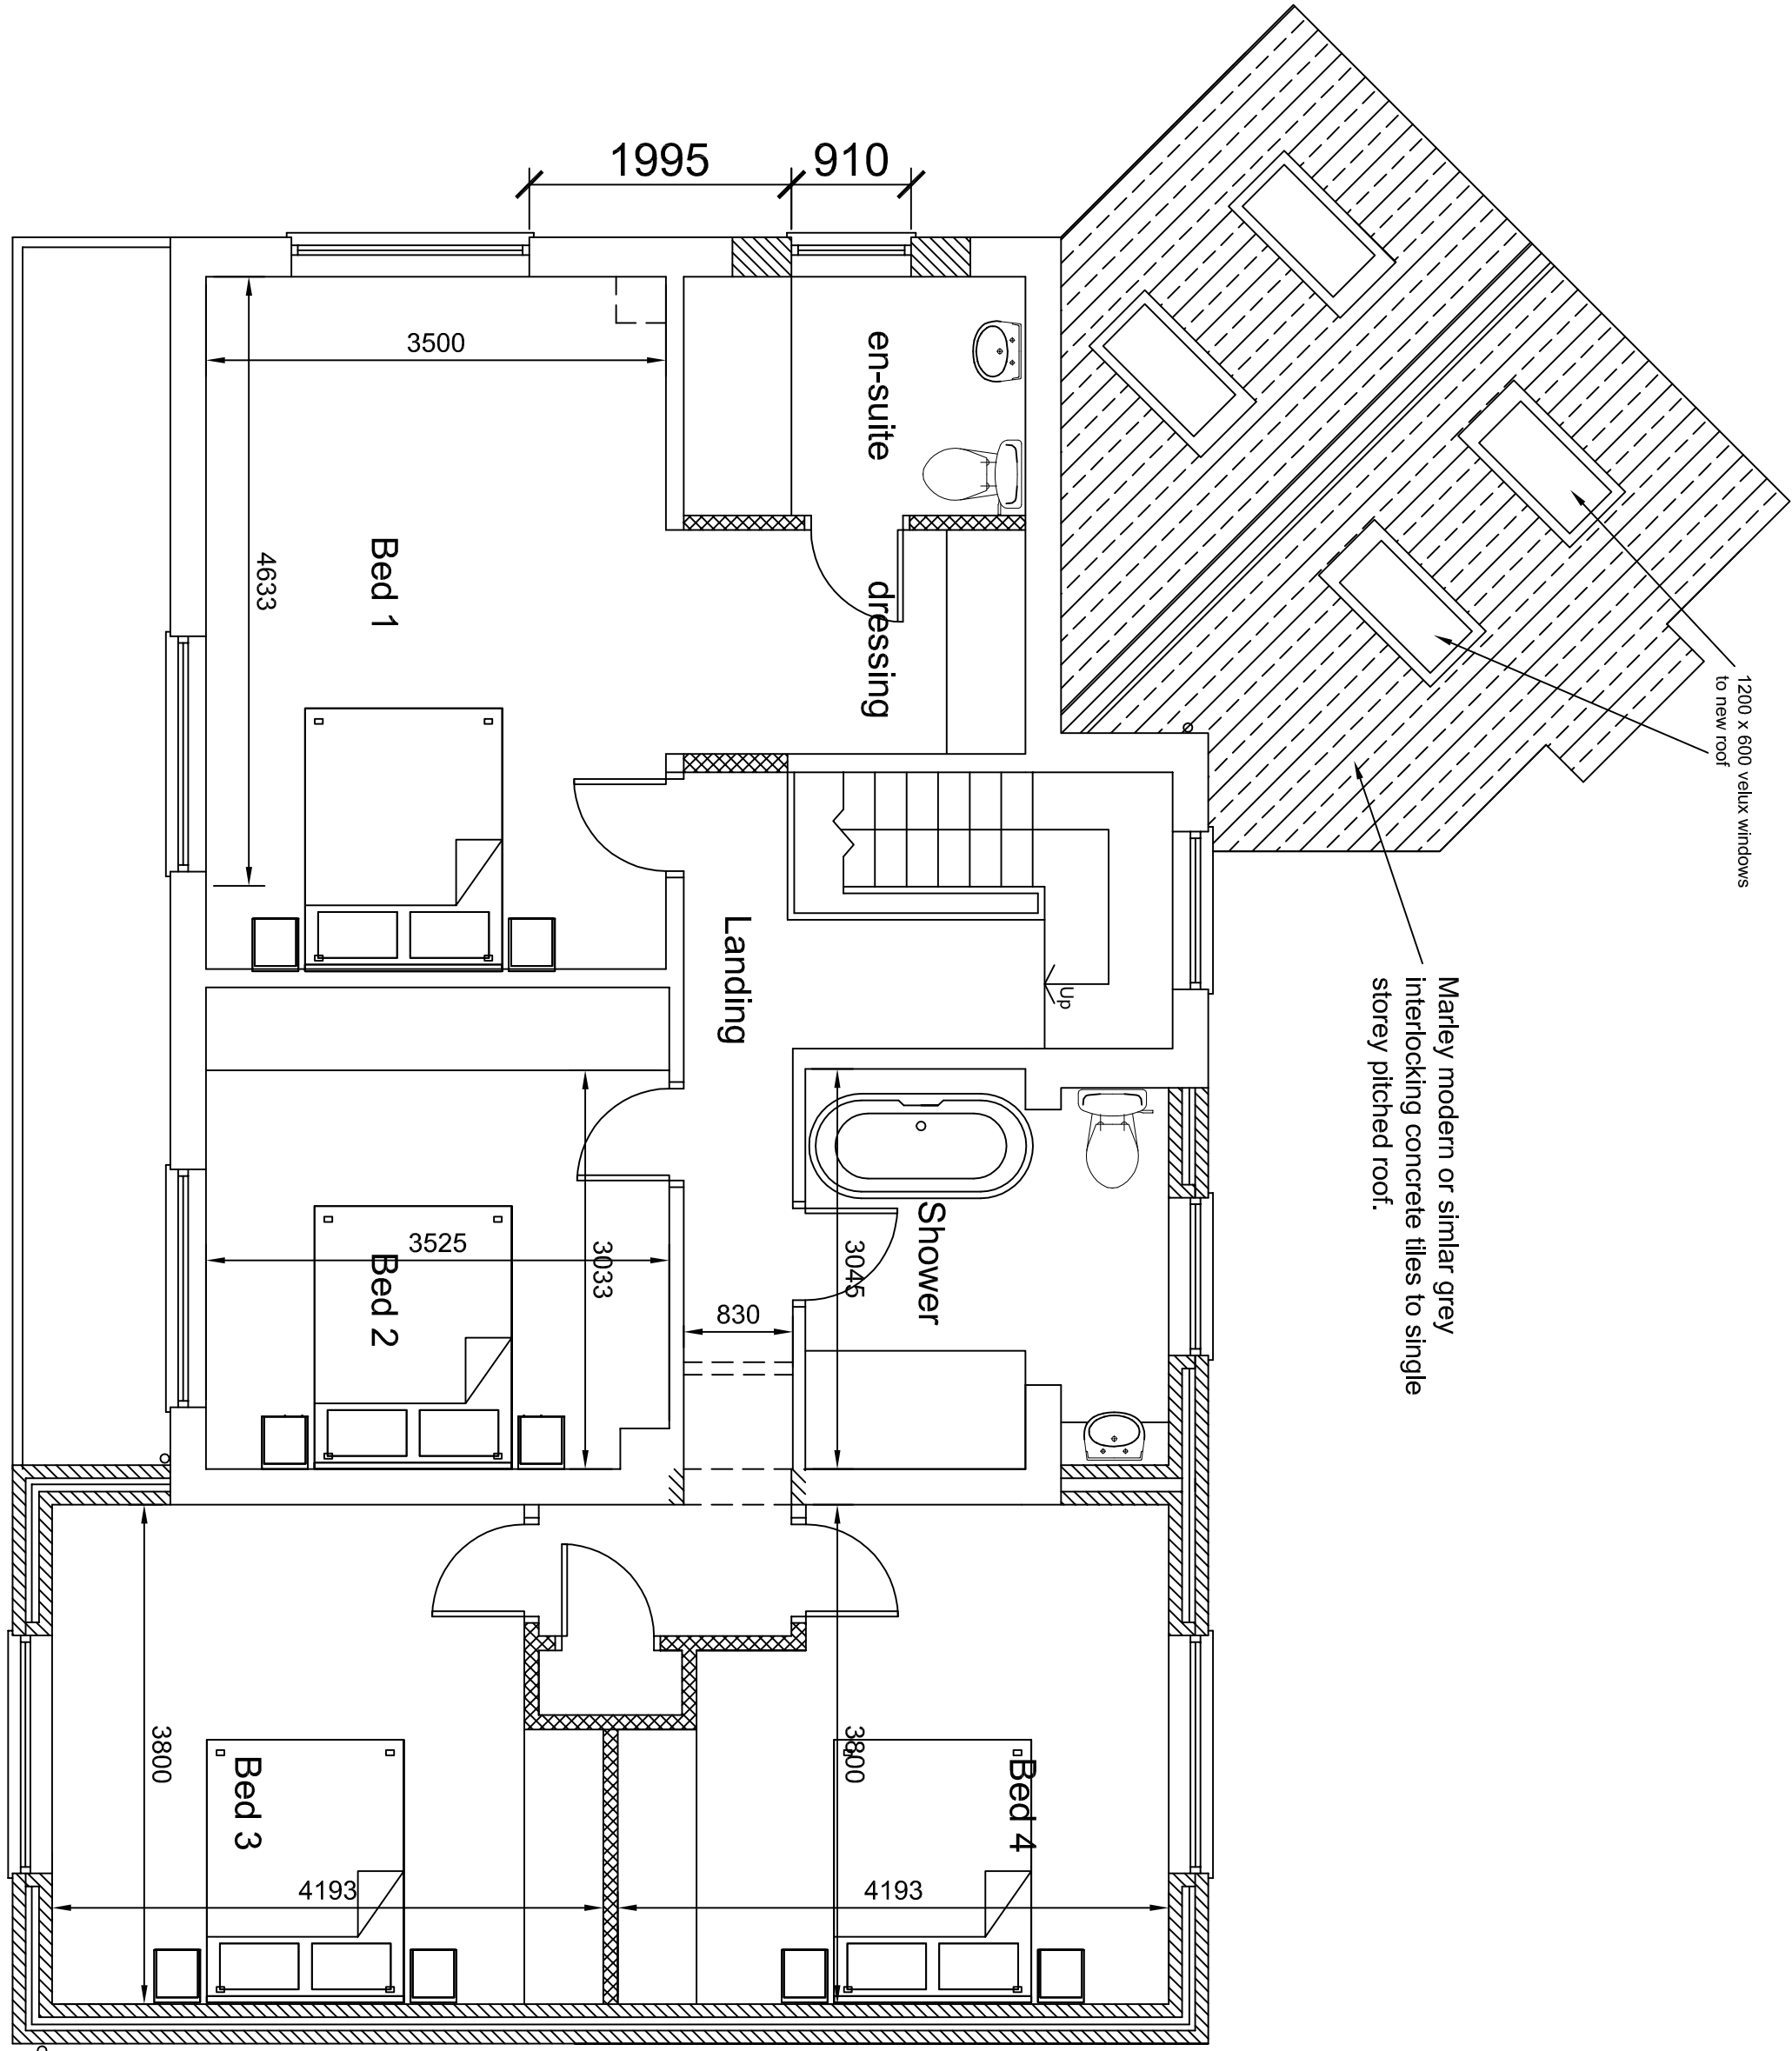

proposed first floor plan

REV	DESCRIPTION	CHECK	DATE
1	MS KIRBY WALLS		
2	31, Quanton Drive, Hawkshaw, Bury, BL8 4JY		
3	Demolish extg garage/utility & erect two storey side extension & single storey front & rear extensions		
4	Proposed Plans and Elevations		
5	SCALE	DATE	DRAWN
6	1:50 @ A1	Feb 2022	TD
7	DRAWING NO.	CAD REFERENCE NO.	REVISION
8	2148K/W02		