


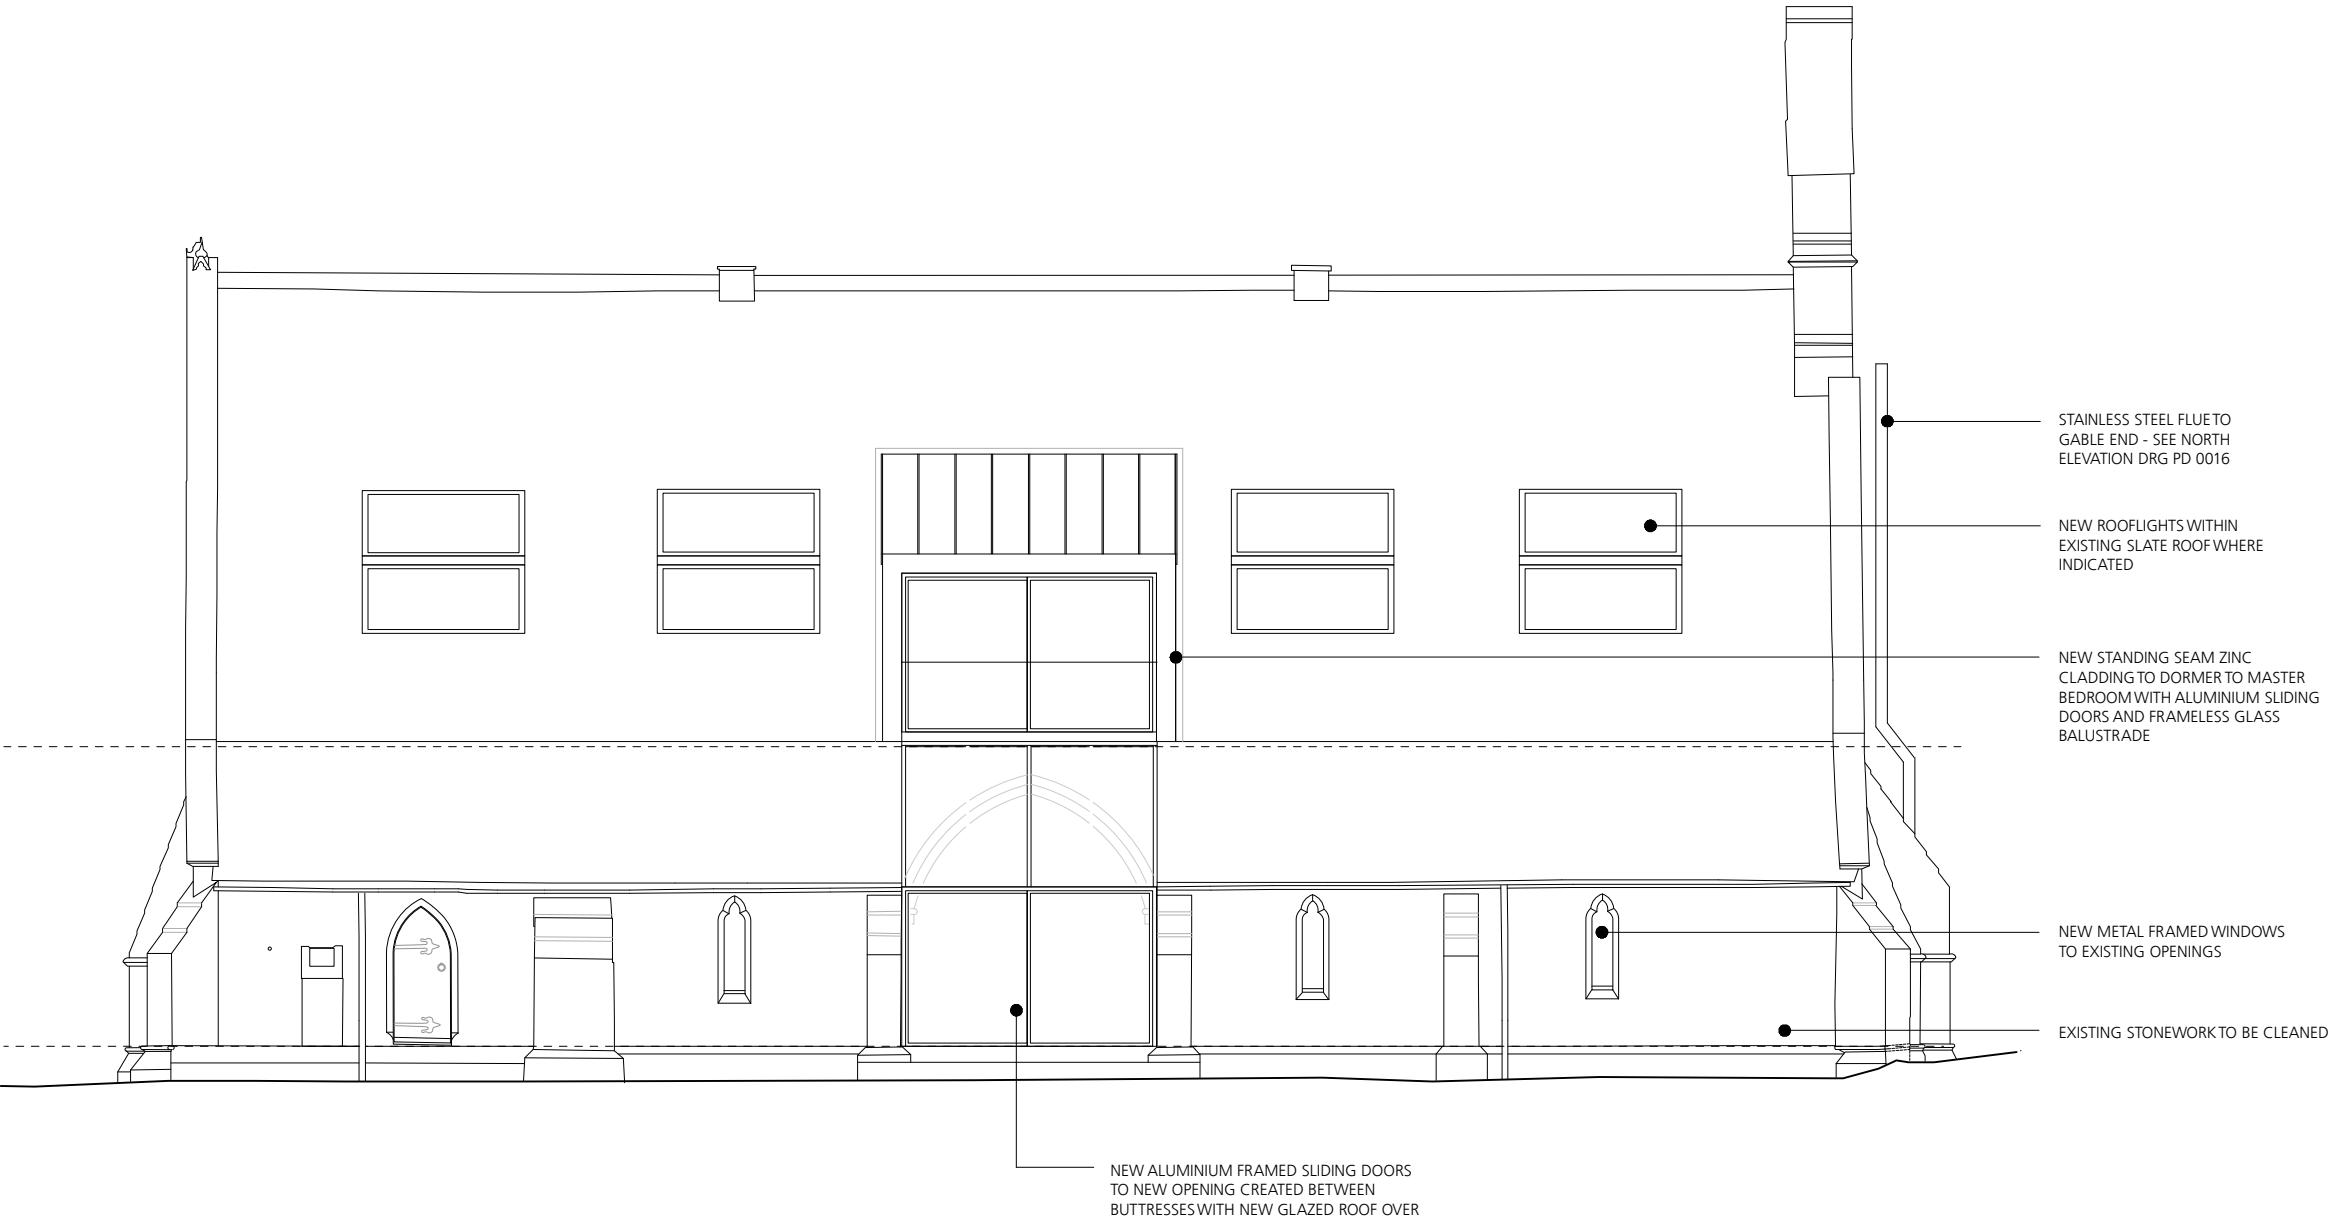

EAST ELEVATION

Rev F - 11/24 - Flue added to north elevation
Rev E - 05/23 - Dormer, glazed roof and doors amended
Rev D - 04/22 - Rooflights and dormer amended
Rev C - 03/22 - Rooflights amended, roof glazing added
Rev B - 02/22 - Rooflight layout amended
Rev A - 01/22 - Dormer omitted to Bed 2, dormer to Bed 1 enlarged, rooflight layout amended



Jonathan Davidson Architects

Architecture & Industrial Design | 47 Hilton Street
MANCHESTER
M1 2EF
t: 0161 711 0835
e: inbox@jddavidsonarchitects.com
w: www.jddavidsonarchitects.com

Client Mr D Apenteng
Project **St John in the Wilderness**
Whalley Rd, Shuttleworth
Scale 1:100 @ A3
Date Sept 2021

Document **Planning Drawing**
Proposed Elevations 2/3
Status For information

Doc Ref	367	PD	0010	F
---------	-----	----	------	---