



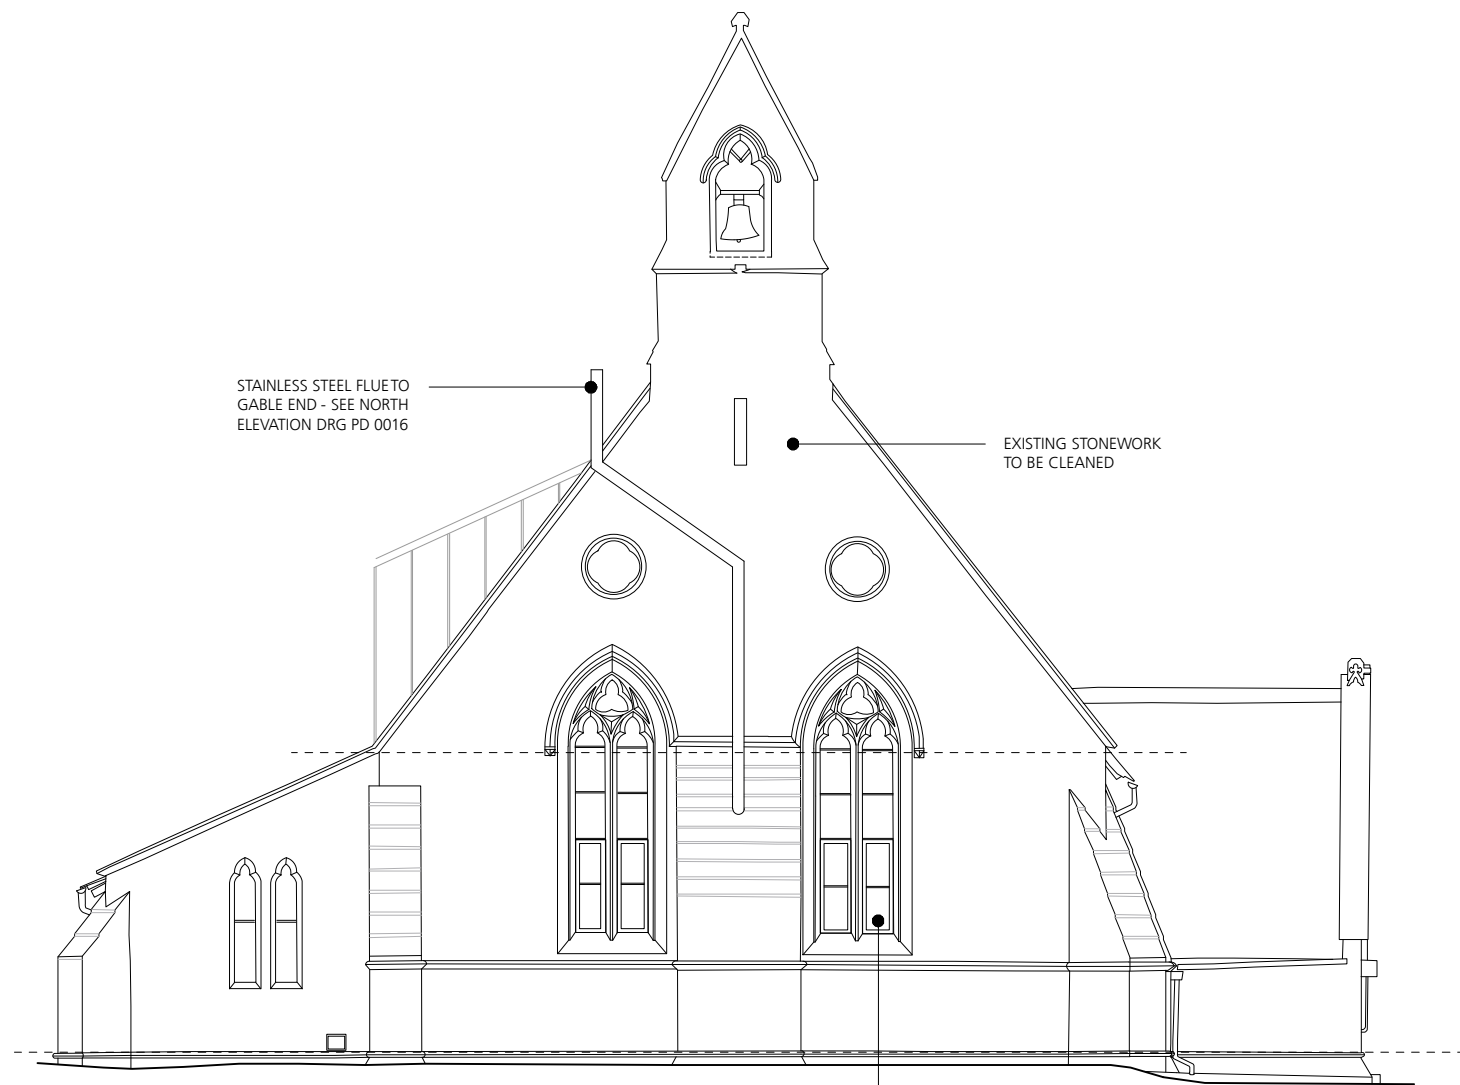

NORTH ELEVATION

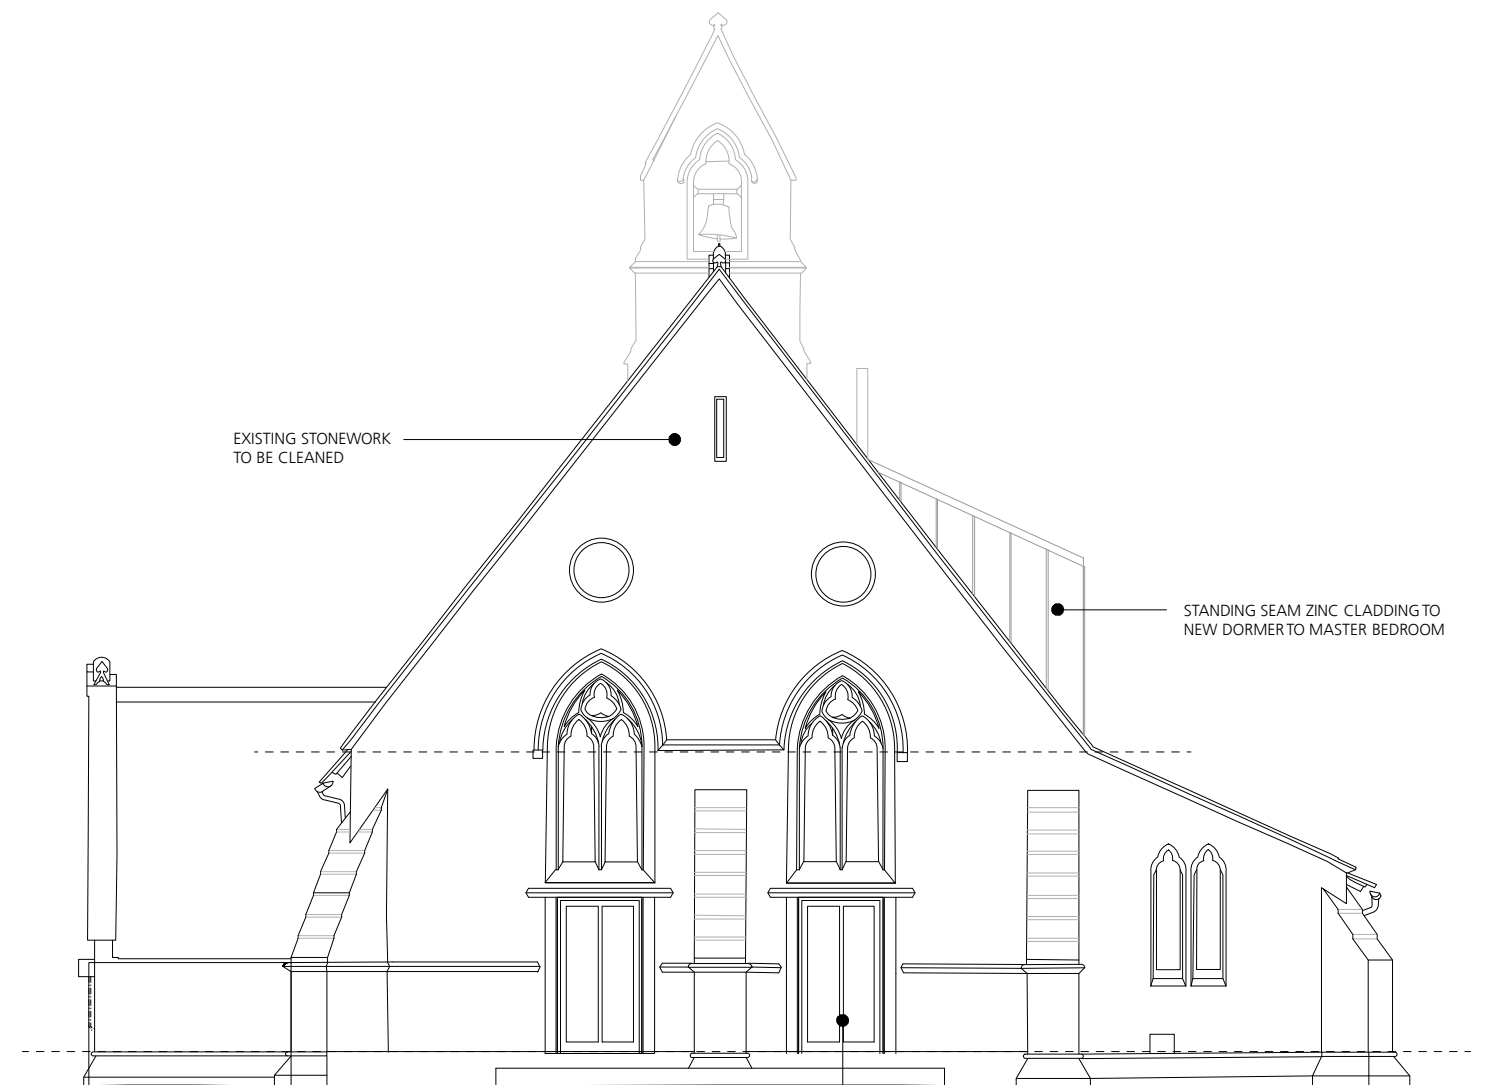

SOUTH ELEVATION

Rev E - 11/24 - Flue added to north elevation
Rev D - 05/23 - Dormer amended
Rev C - 04/22 - Dormer amended
Rev B - 02/22 - South Elevation amended
Rev A - 01/22 - Dormers amended

0 1 2 3 4 5
Metres

Jonathan Davidson Architects

Architecture & Industrial Design
47 Hilton Street
MANCHESTER
M1 2EF
t: 0161 711 0835
e: inbox@j davidsonarchitects.com
w: www.j davidsonarchitects.com

Client Mr D Apenteng

Project **St John in the Wilderness**
Whalley Rd, Shuttleworth

Scale 1:100 @ A3

Date Sept 2021

Document **Planning Drawing**
Proposed Elevations 3/3

Status For information

Doc Ref	367	PD	0011	E
---------	-----	----	------	---