



NORTH ELEVATION

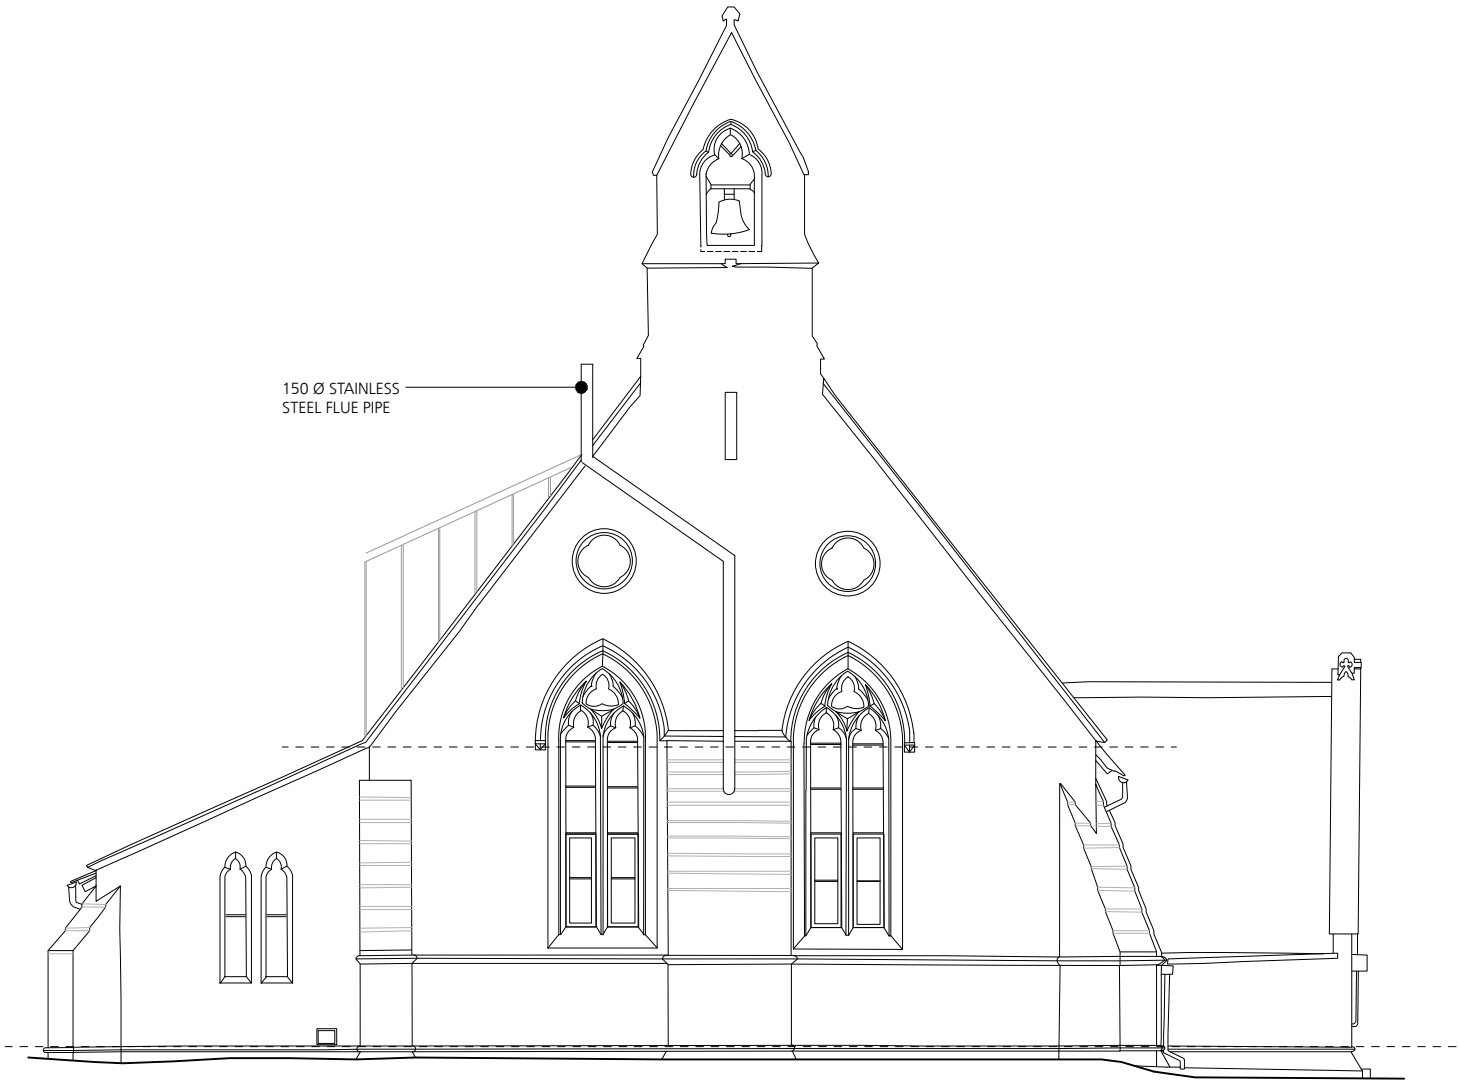

PART ROOF PLAN
NORTH END GABLE

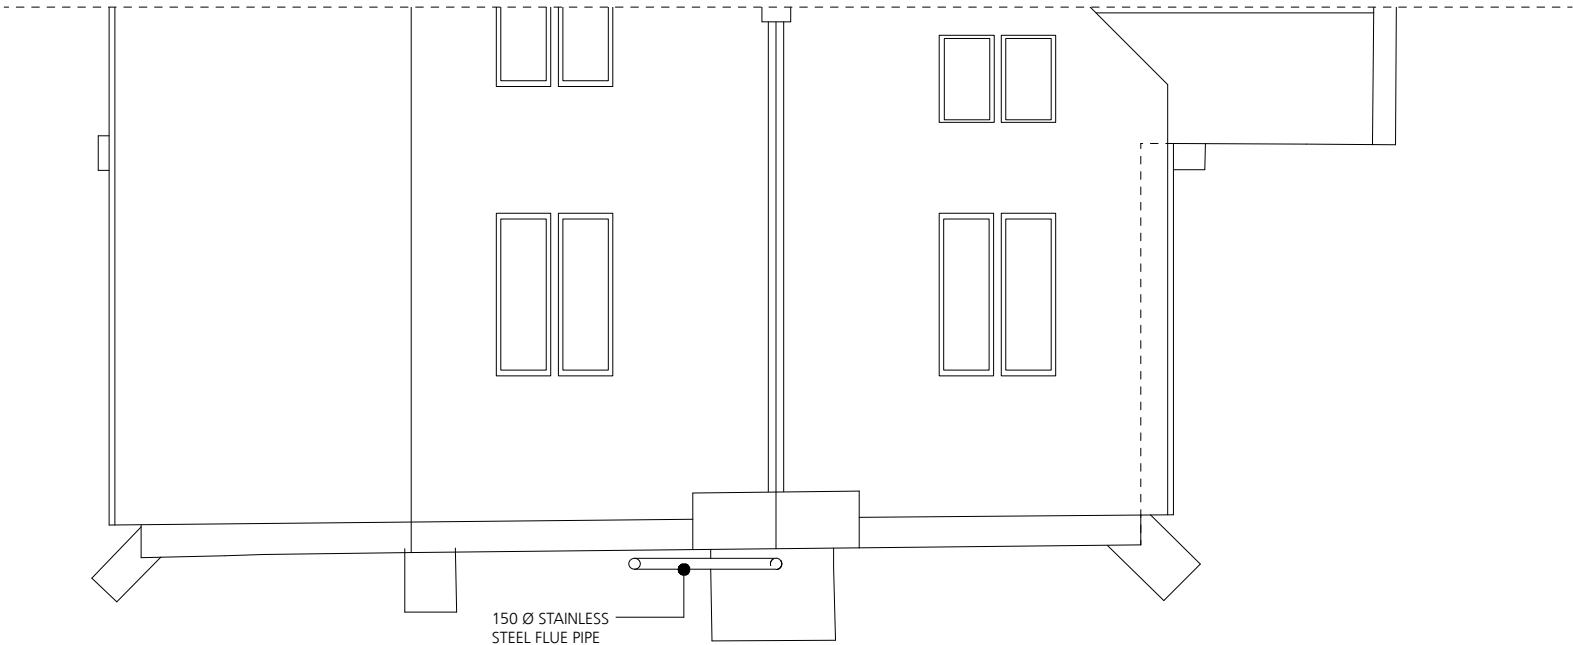

0 1 2 3 4 5
Metres

Jonathan Davidson Architects

Architecture & Industrial Design
47 Hilton Street
MANCHESTER
M1 2EF
t: 0161 711 0835
e: inbox@jddavidsonarchitects.com
w: www.jddavidsonarchitects.com

Client Mr D Apenteng
Project **St John in the Wilderness**
Whalley Rd, Shuttleworth
Scale 1:100 @ A3
Date October 2024

Document **Planning Drawing**
Proposed North Elevation Flue
Status For information

Doc Ref	367	PD	0016	-
---------	-----	----	------	---