





Proposed Front Elevation @ 1:50

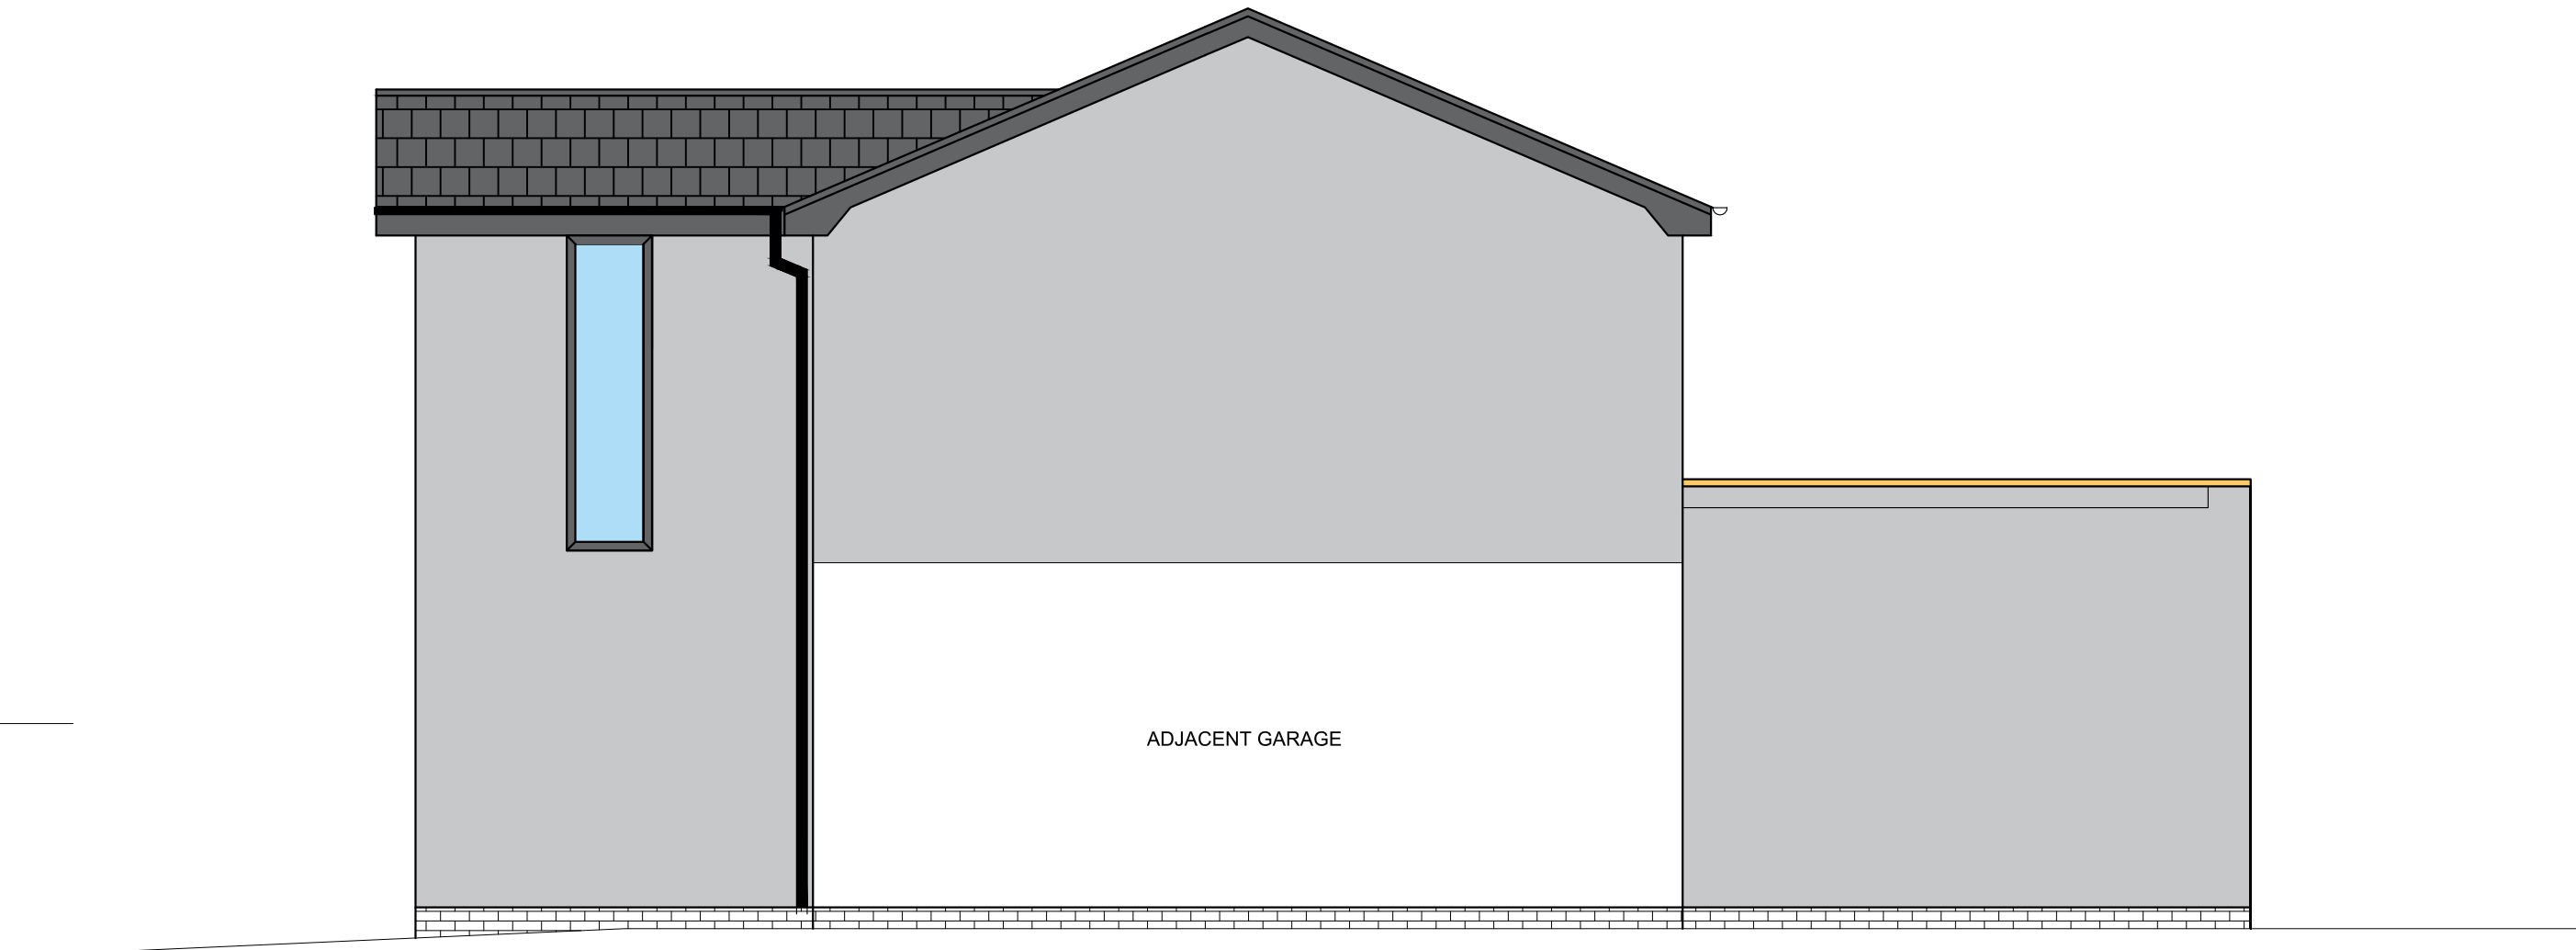

Proposed Side Elevation @ 1:50



Proposed Rear Elevation @ 1:50

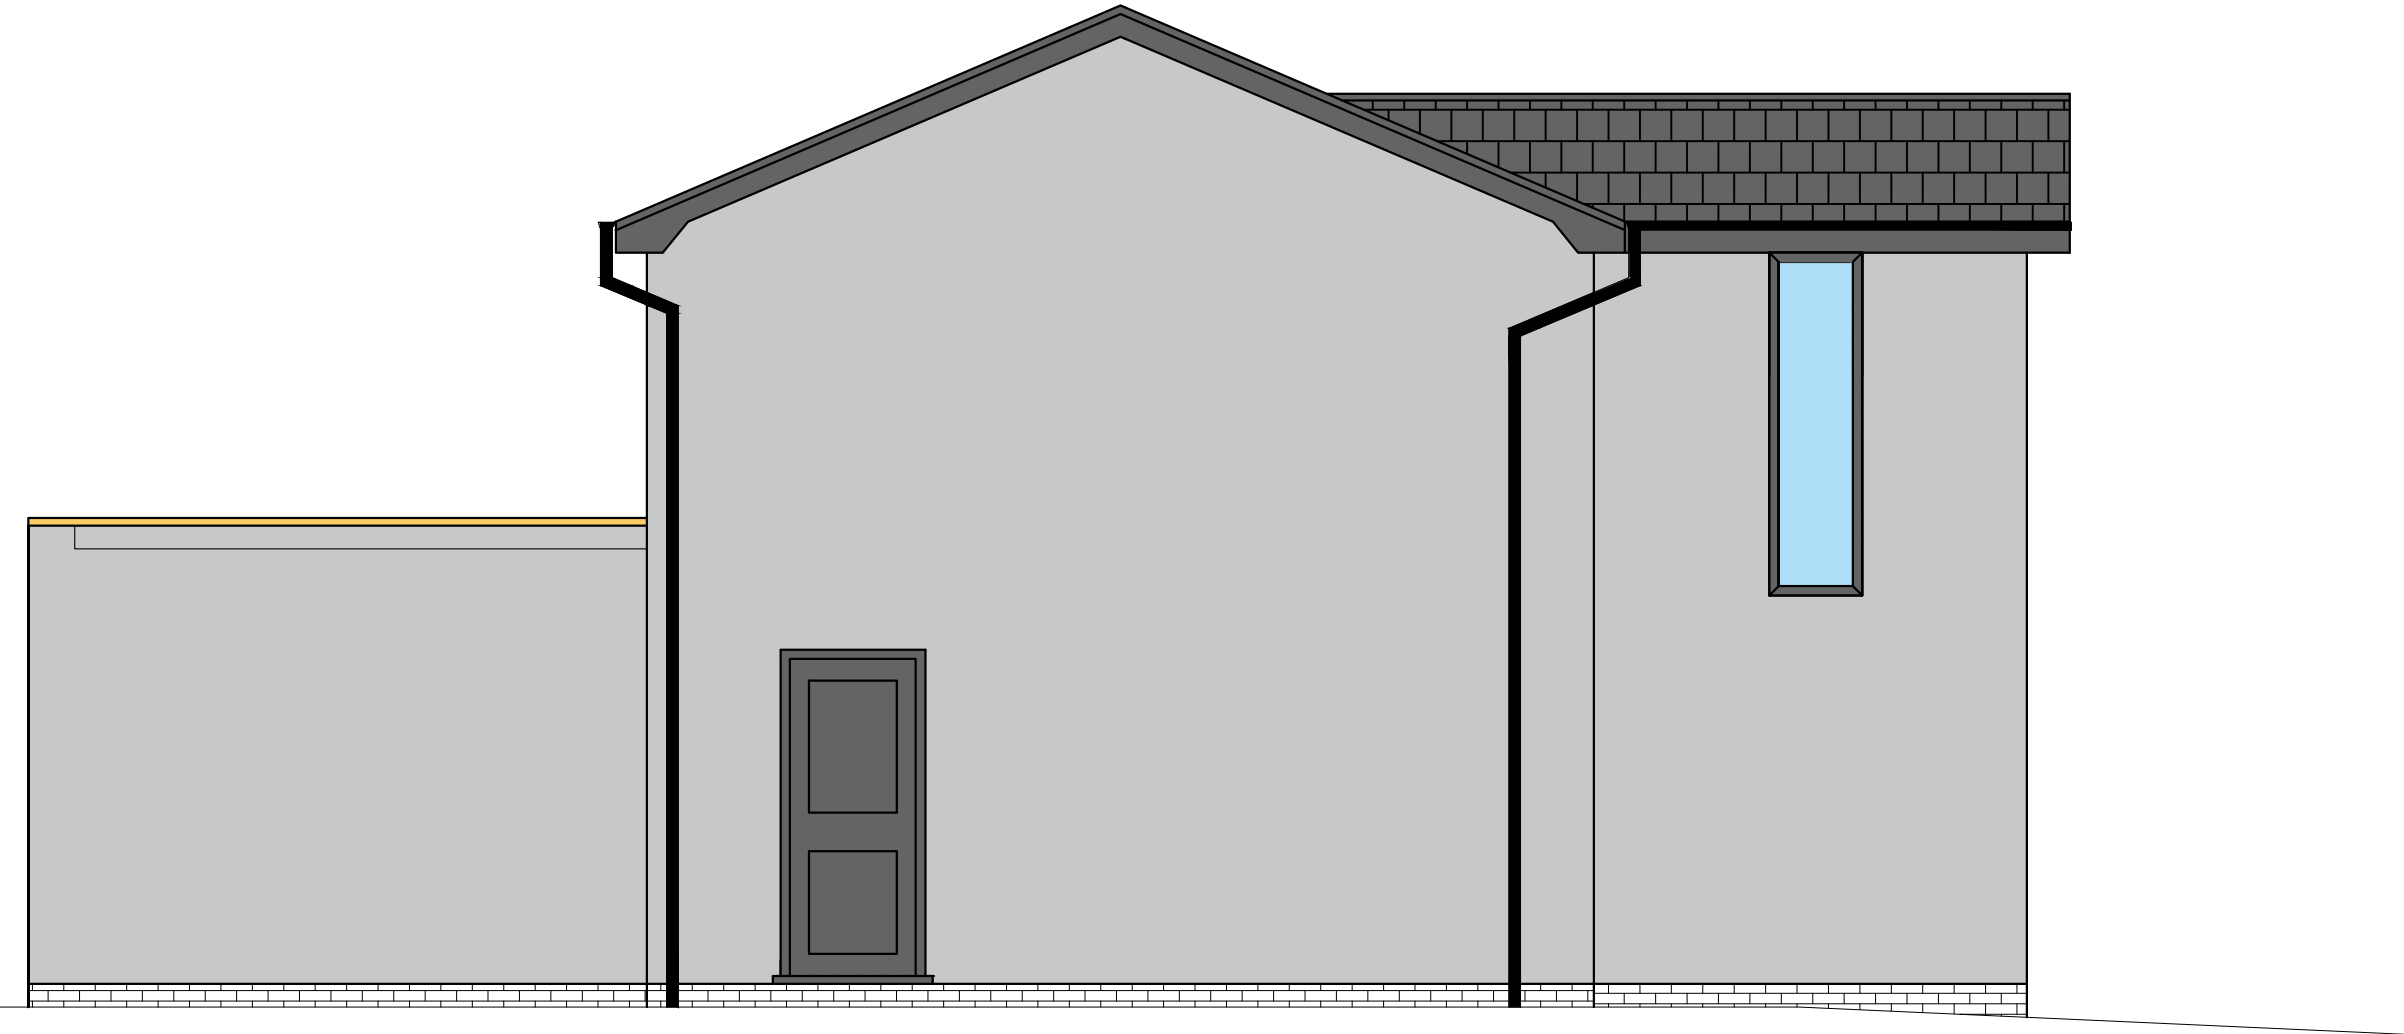

Proposed Side Elevation @ 1:50

S1	ISSUED FOR TENDER				AG			
No.	Revision				Drwn.	Date	Chkd.	
Client								
MR & MRS HOWARTH								
Contract								
5 ANDERTON CLOSE BURY								
Title								
PROPOSED PLANS & ELEVATIONS								
Drawn by AG		Scale A1@1:50		Checked by		Date 22.10.17		
HOME DESIGN • BUILD								
Preliminary ☐		Tender ☐		Construction ☒		As Built ☐		
Drawing Number				Revision		S1		
P.03								