



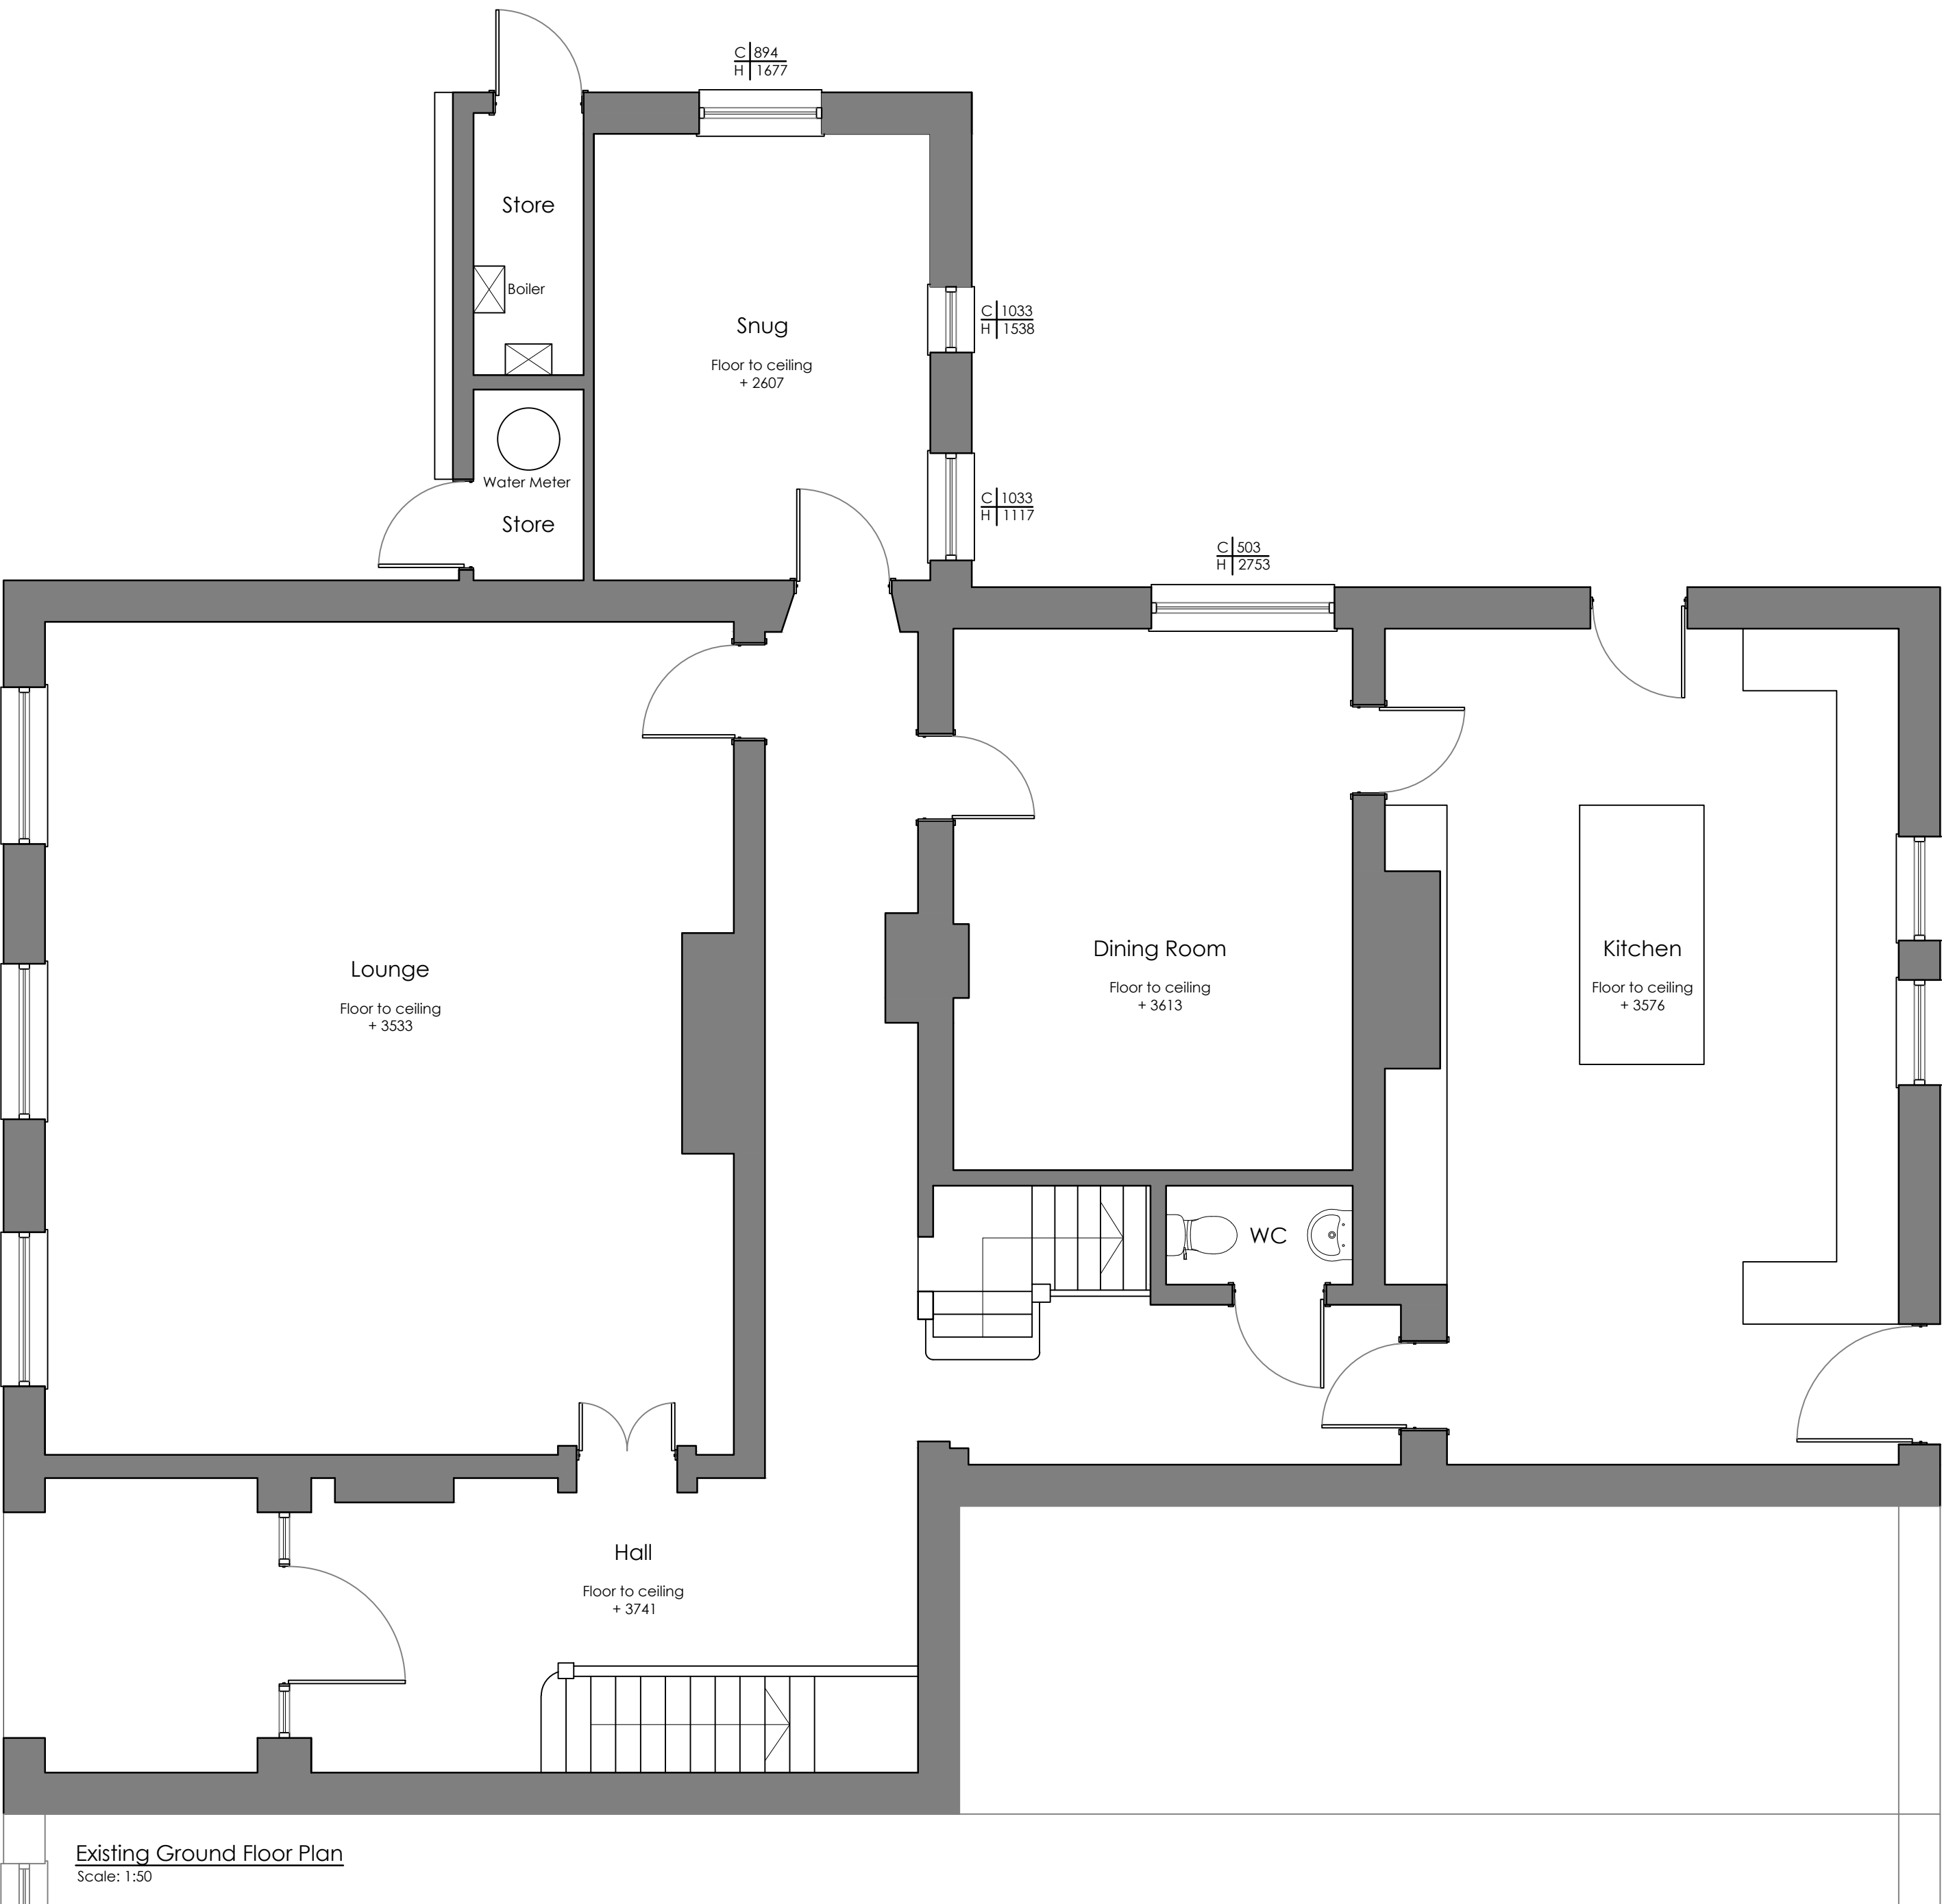

Existing Ground Floor Plan  
Scale: 1:50

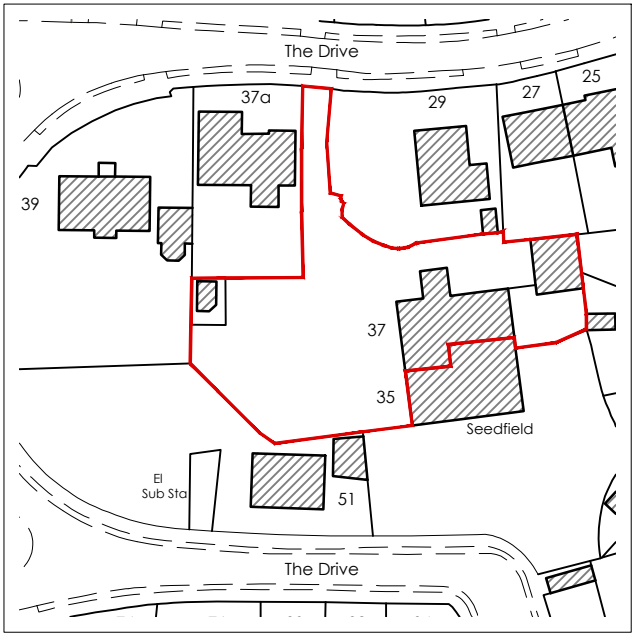

Site Location Plan  
Scale: 1:1250



Key

Site Boundary

| REV | Notes | Date | By |
|-----|-------|------|----|
|     |       |      |    |

CRISP

architecture

Email: studio@crisparchitecture.co.uk

Chartered Institute of  
Architectural Technologists  
Chartered Practice

|                                                          |                            |
|----------------------------------------------------------|----------------------------|
| Project: 37 The Drive, Moorside<br>Birtle, Bury, BL9 5DG |                            |
| Drawing Title: Existing Ground Floor Plan                |                            |
| Project No: 2104                                         | File Identifier:2104_72_02 |
| Drawing No: 72_02                                        | Revision: .....            |
| Drawn By: SMH                                            | Checked By:SMH             |
| Scale: 1:50 @ A2                                         | Date: 26/09/2022           |
| Purpose of Issue: FEASIBILITY                            |                            |
| Drawing Status: PLANNING                                 |                            |