



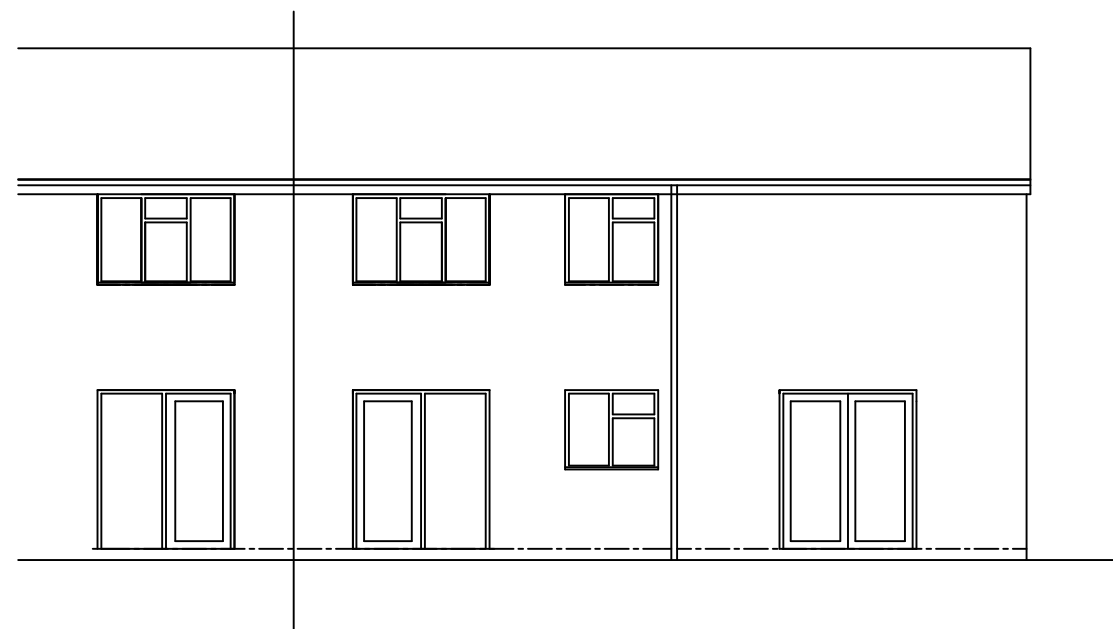


EXISTING S - W (Rear) ELEVATION

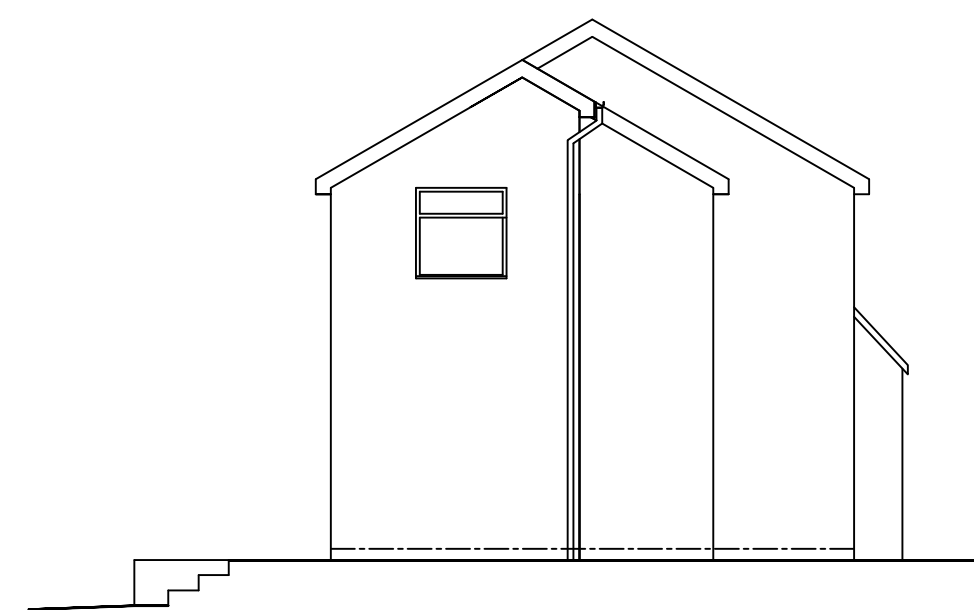


EXISTING S - E (Rear) ELEVATION



EXISTING N - E (Front) ELEVATION

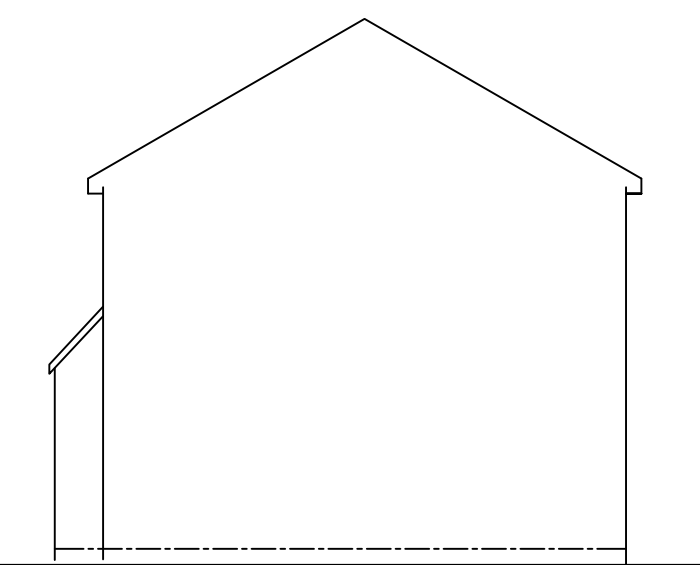


PROPOSED N - W (Side) ELEVATION

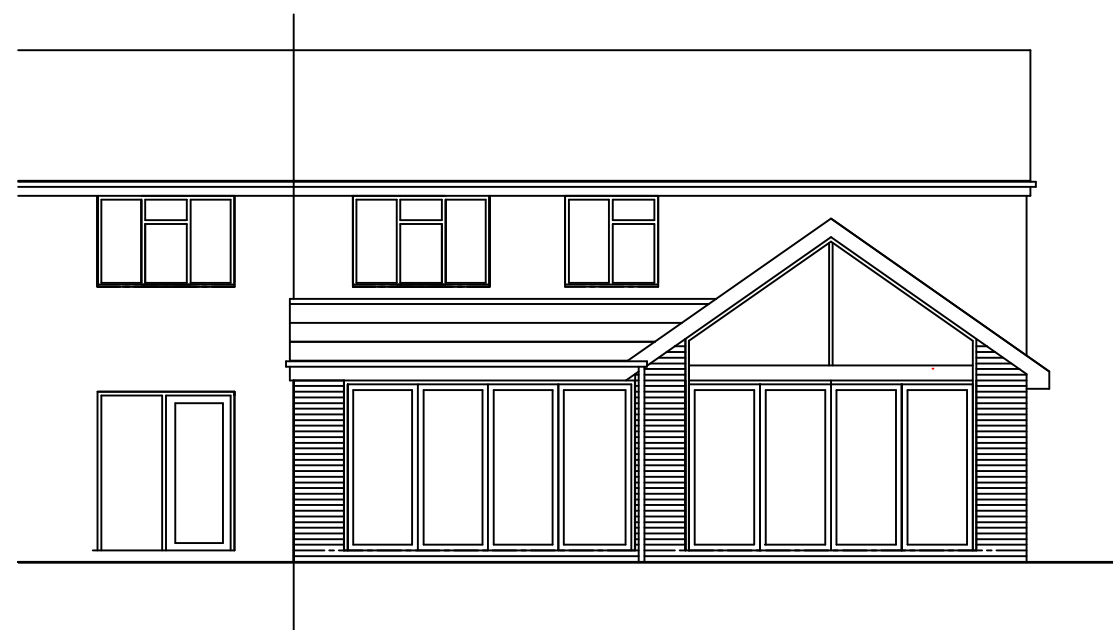

PROPOSED S - W (Rear) ELEVATION


Roof tiles & brickwork
are to match existing
in color, texture &
exposure rating

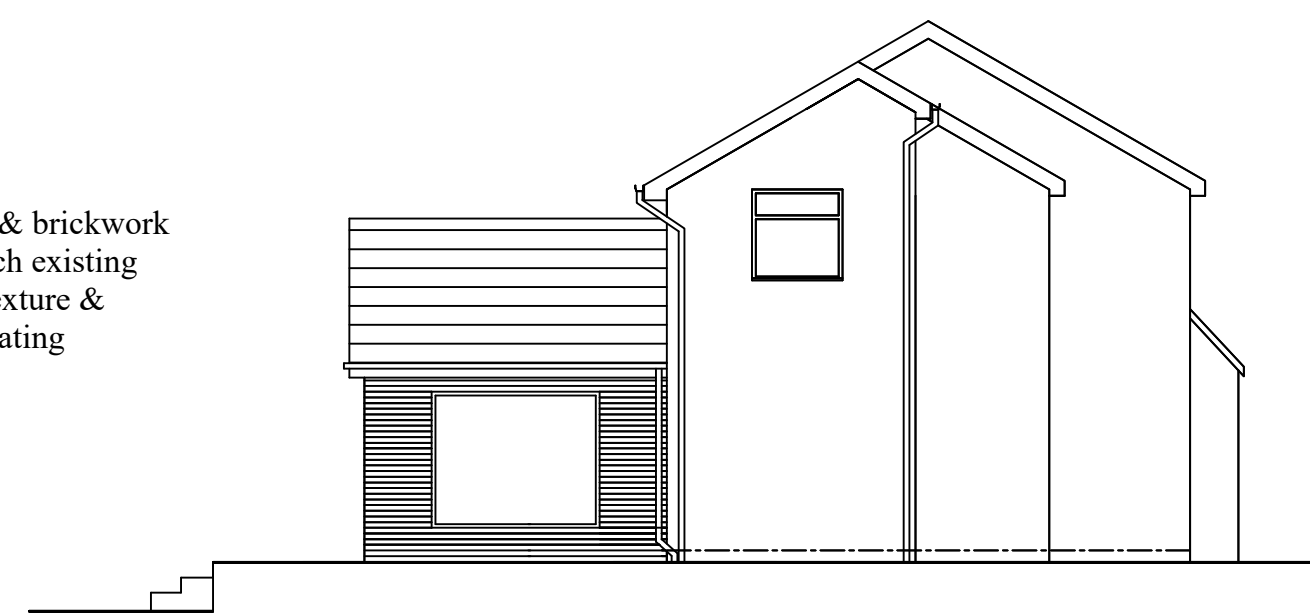


PROPOSED S - E (Rear) ELEVATION




PROPOSED N - E (Front) ELEVATION

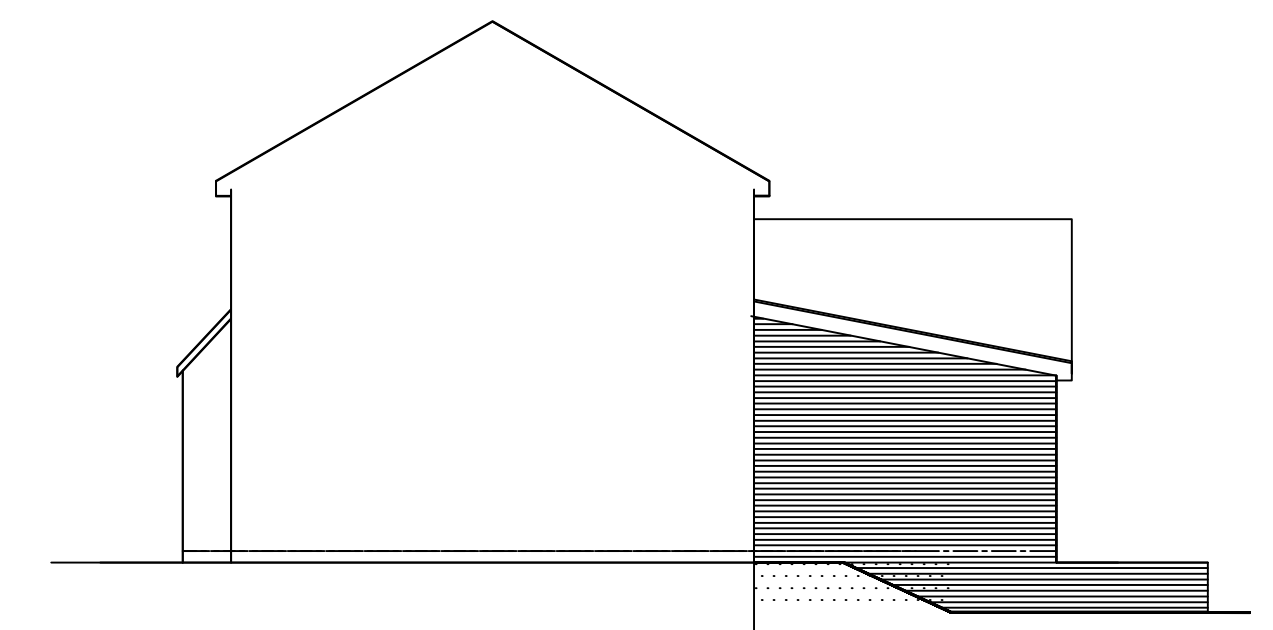


PROPOSED N - W (Side) ELEVATION

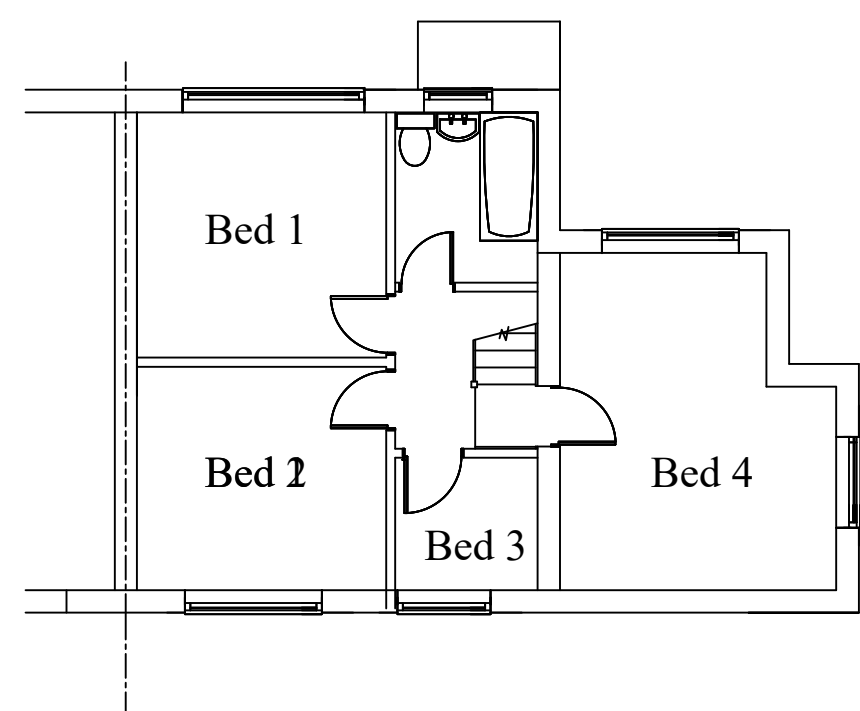


EXISTING FIRST FLOOR PLAN

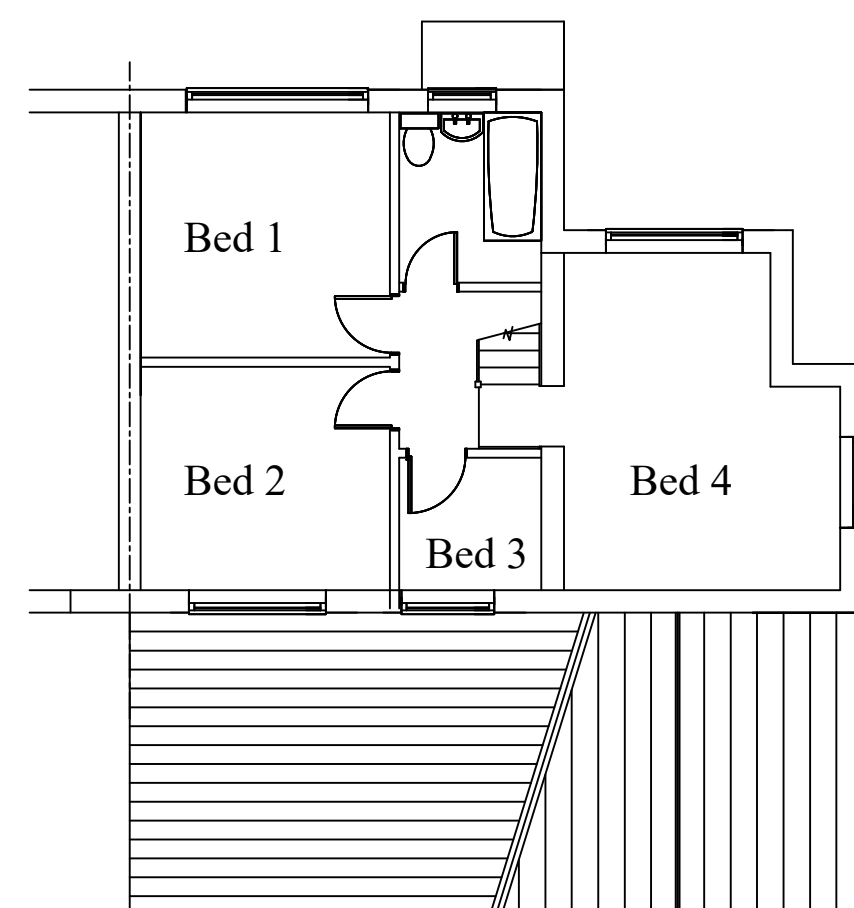


PROPOSED FIRST FLOOR PLAN

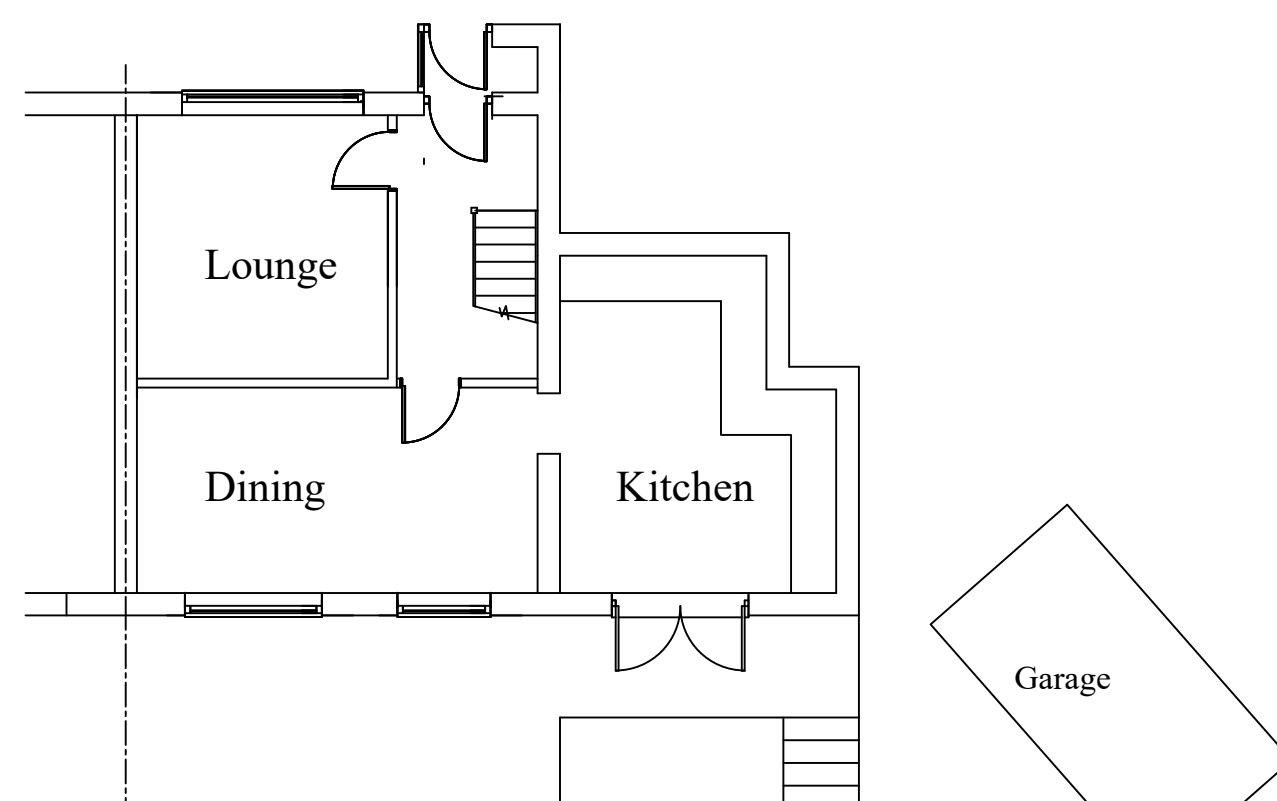


EXISTING GROUND FLOOR PLAN

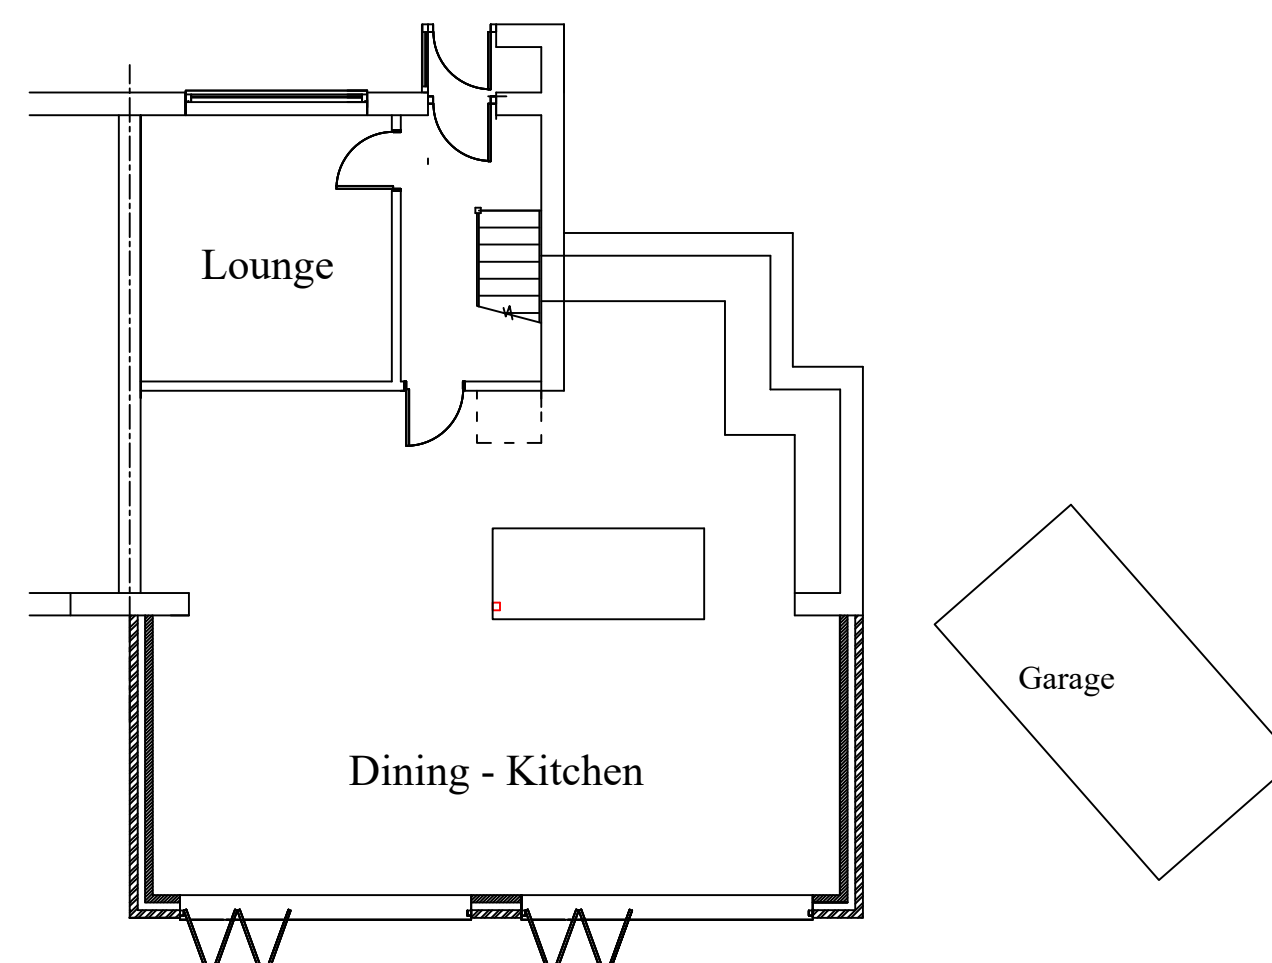

PROPOSED GROUND FLOOR PLAN

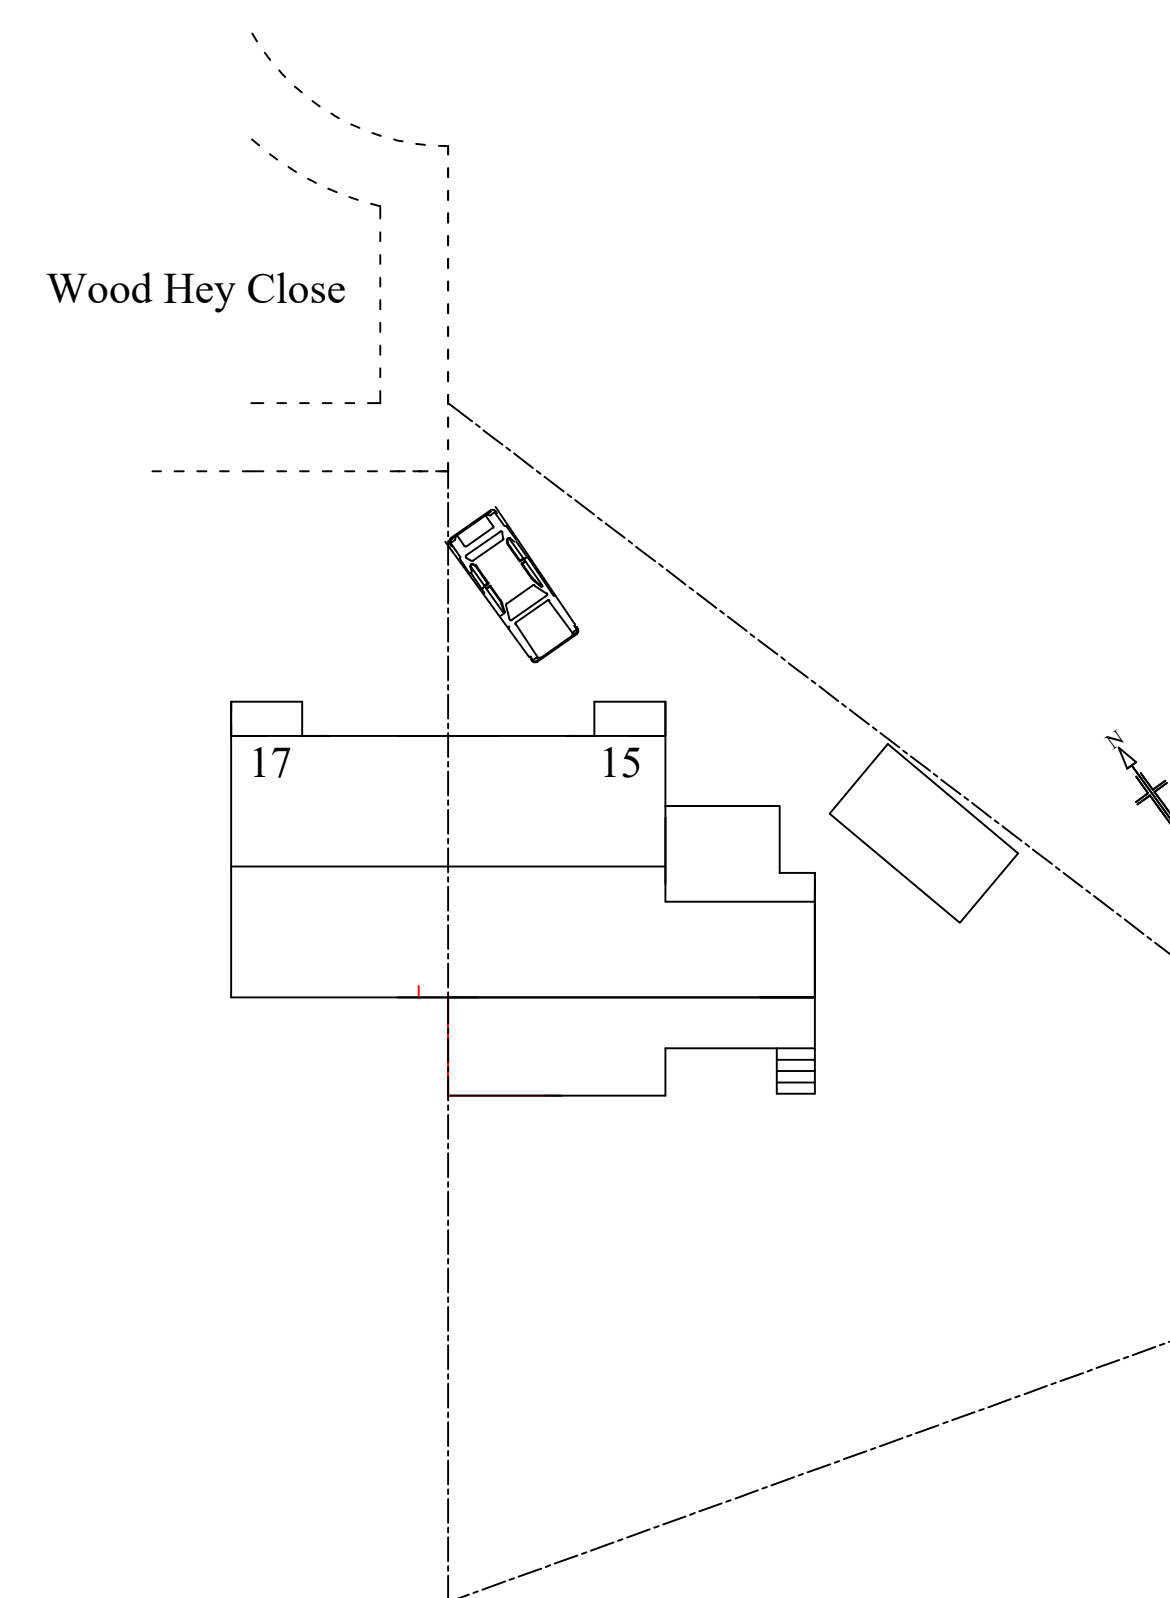

EXISTING SITE PLAN

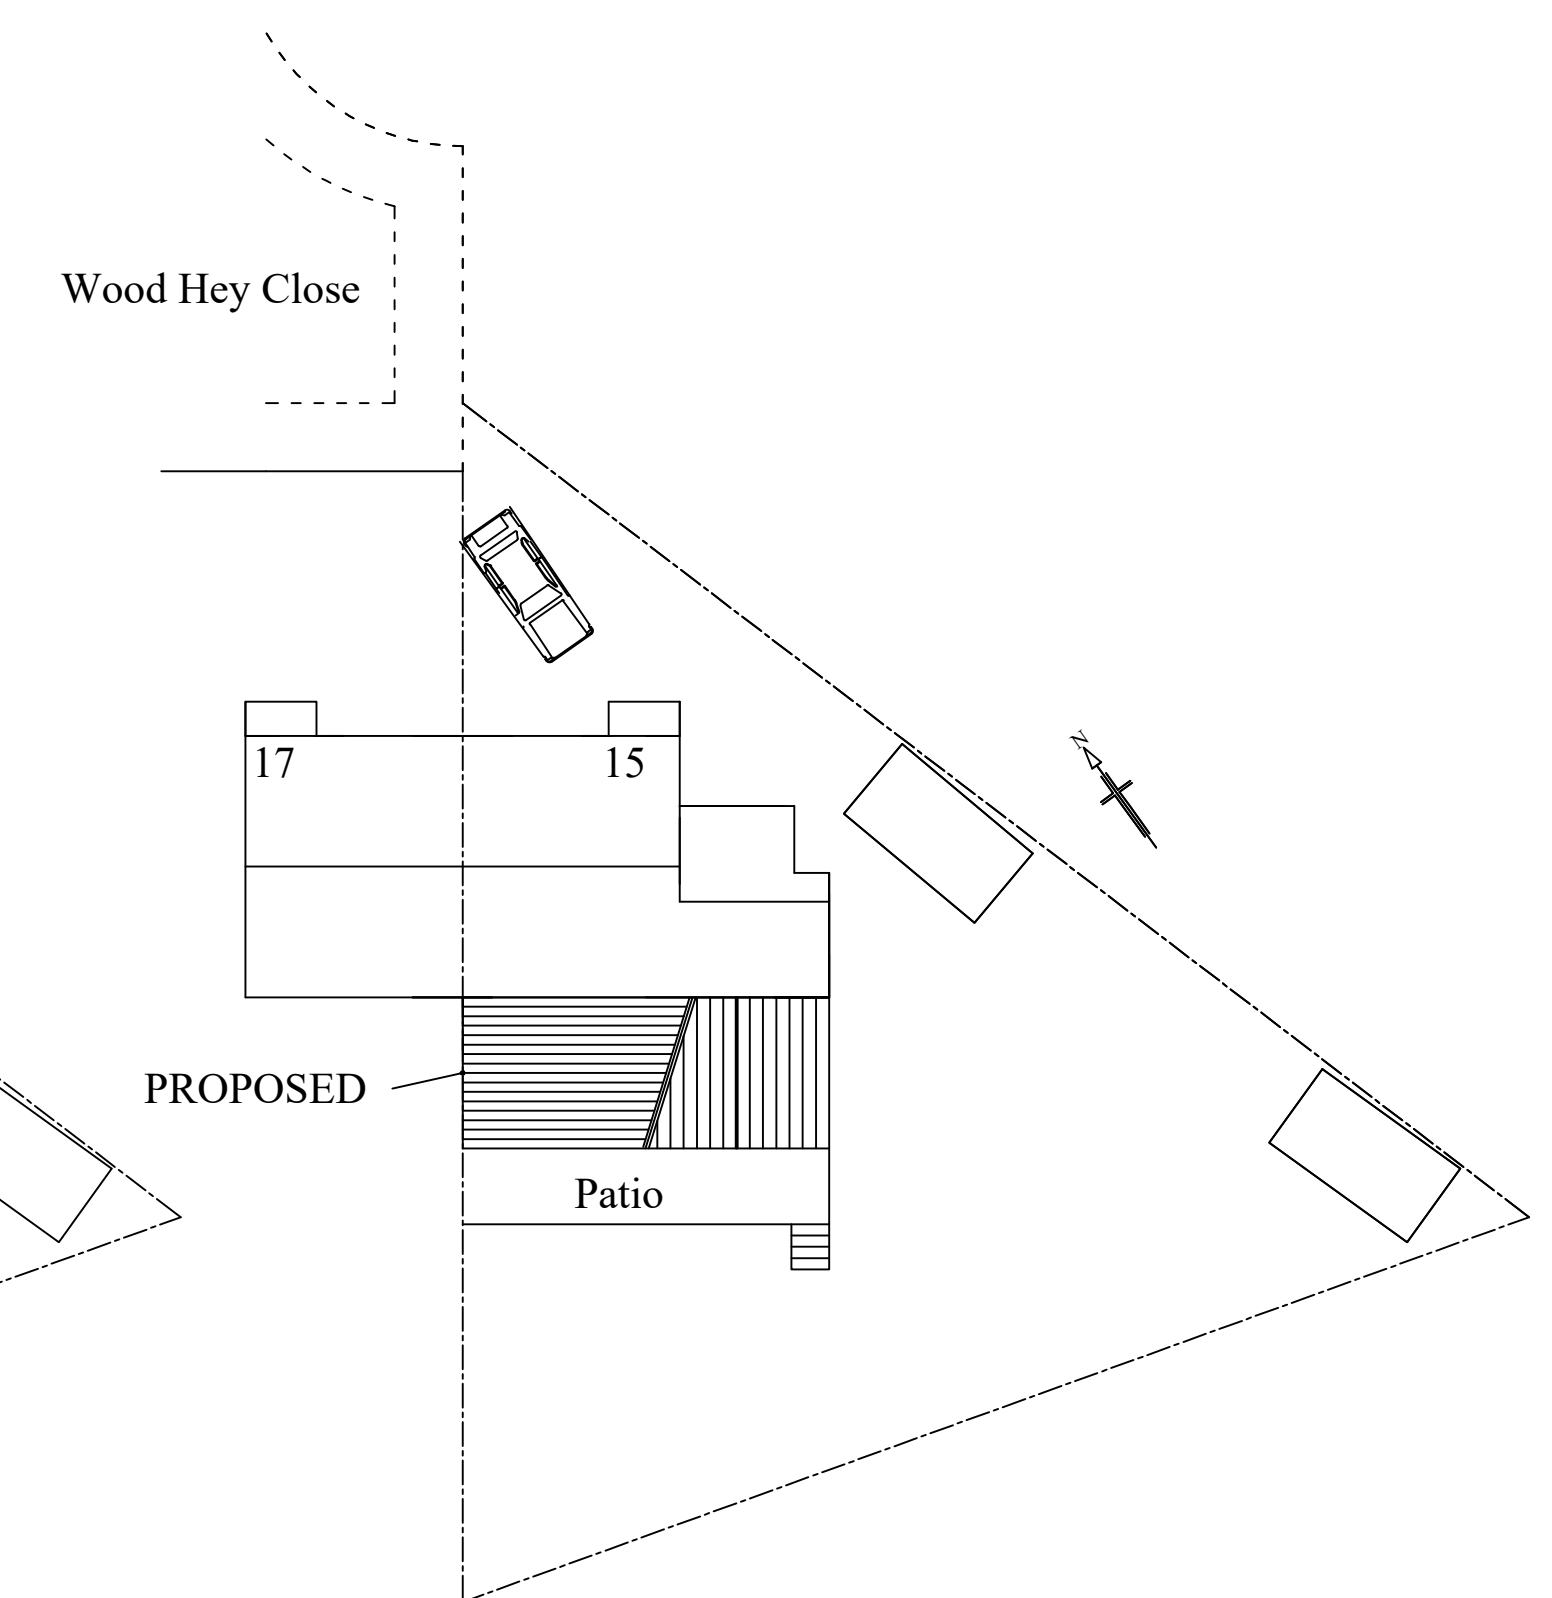

PROPOSED SITE PLAN

PROPOSED EXTENSION TO
15 WOOD HEY CLOSE
RADCLIFFE M26 3XX

Scale 1:100 & 1:200

WC 01