




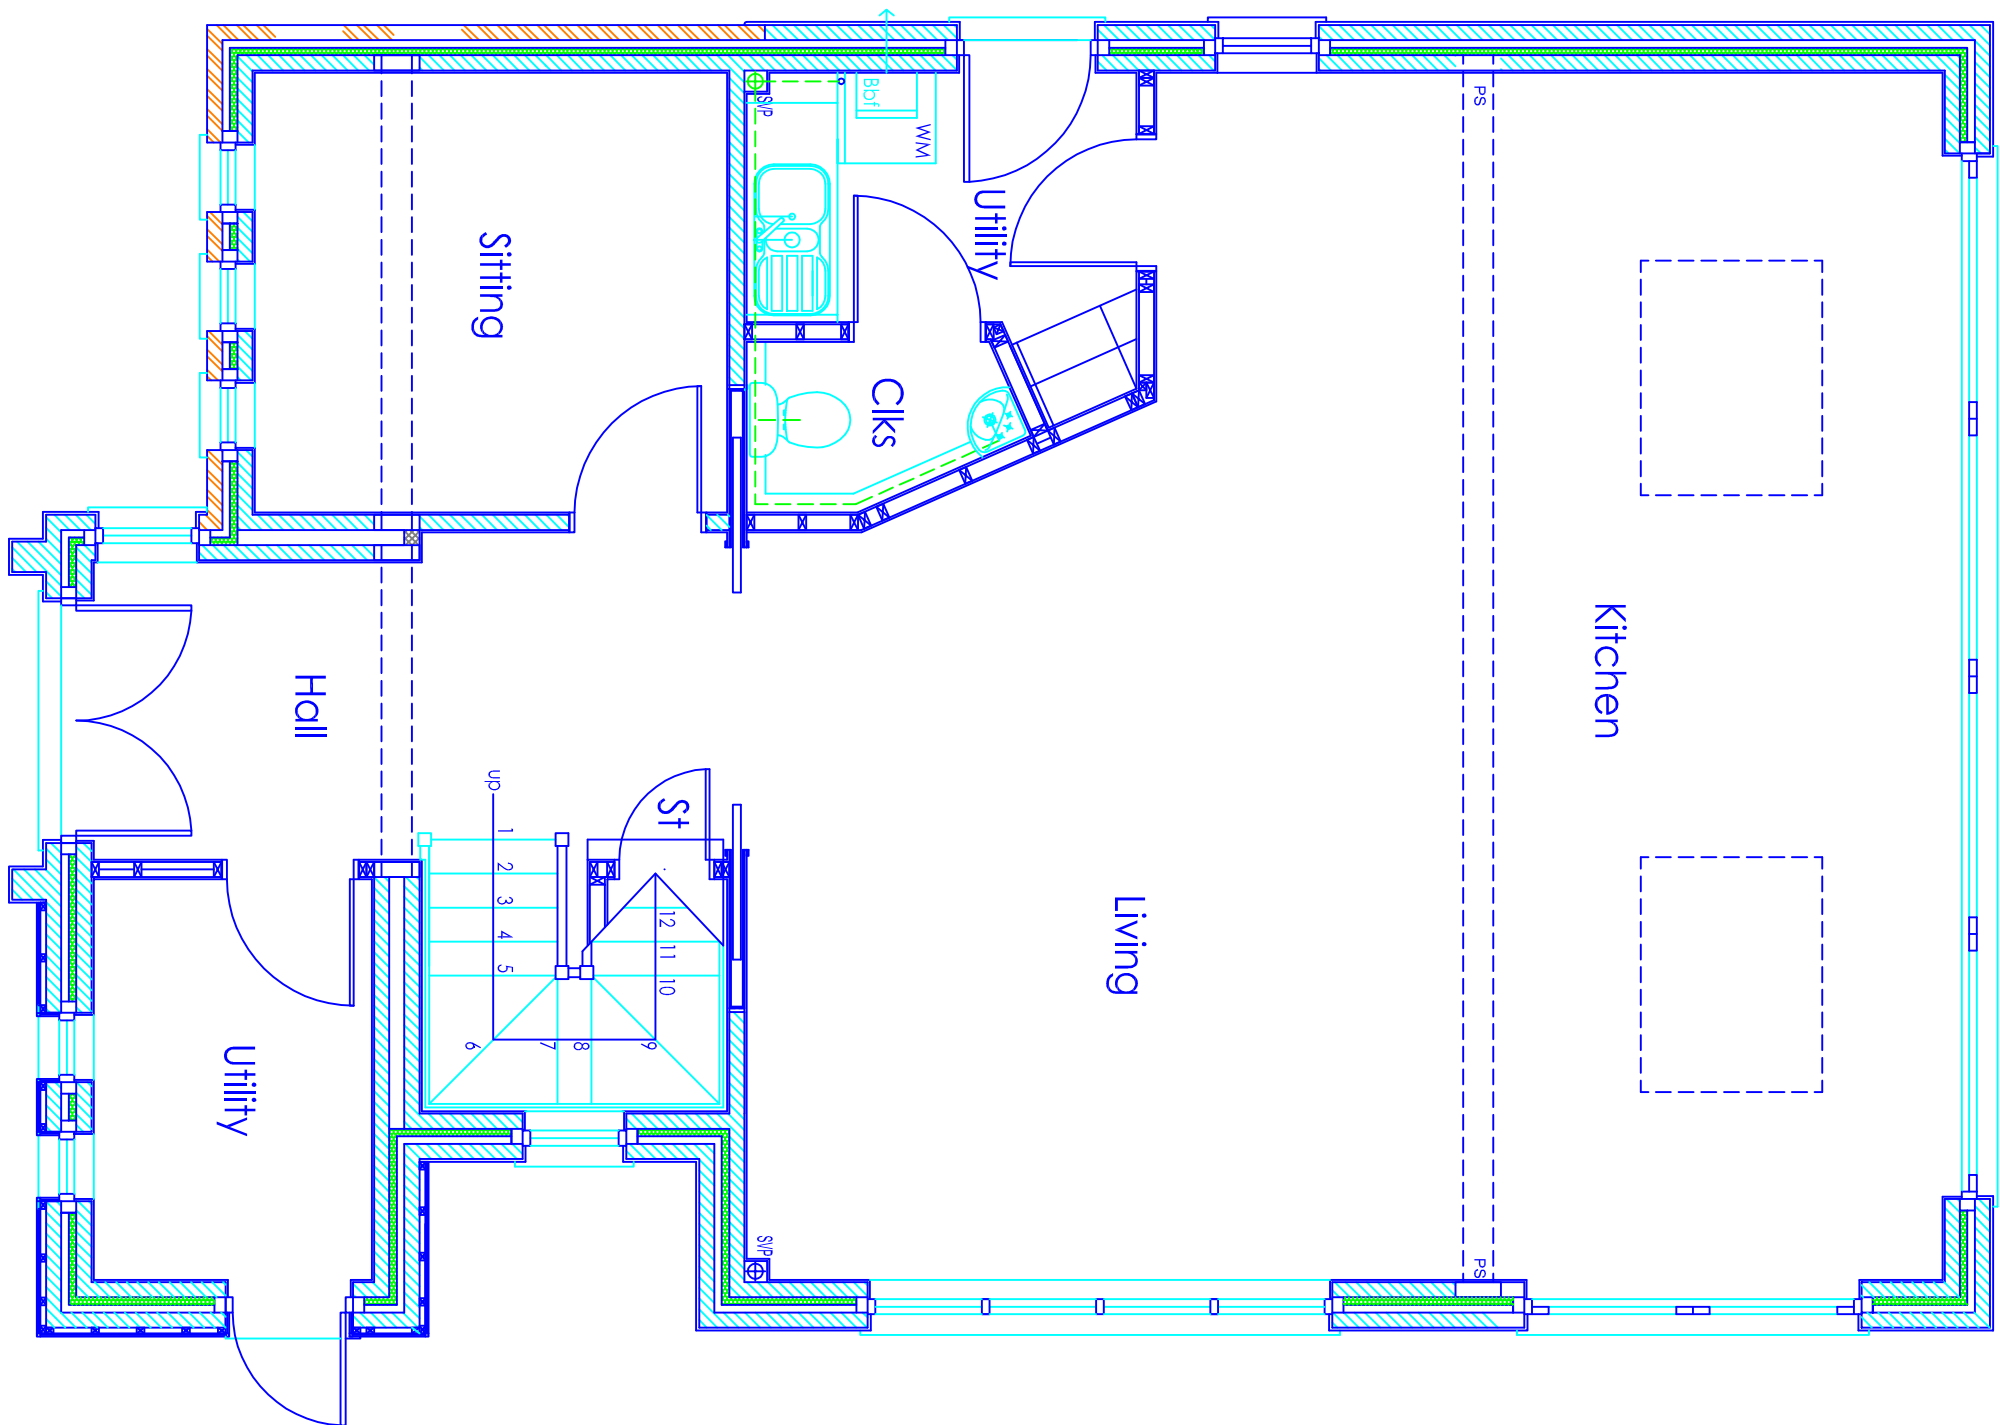

Proposed Ground Floor Plan

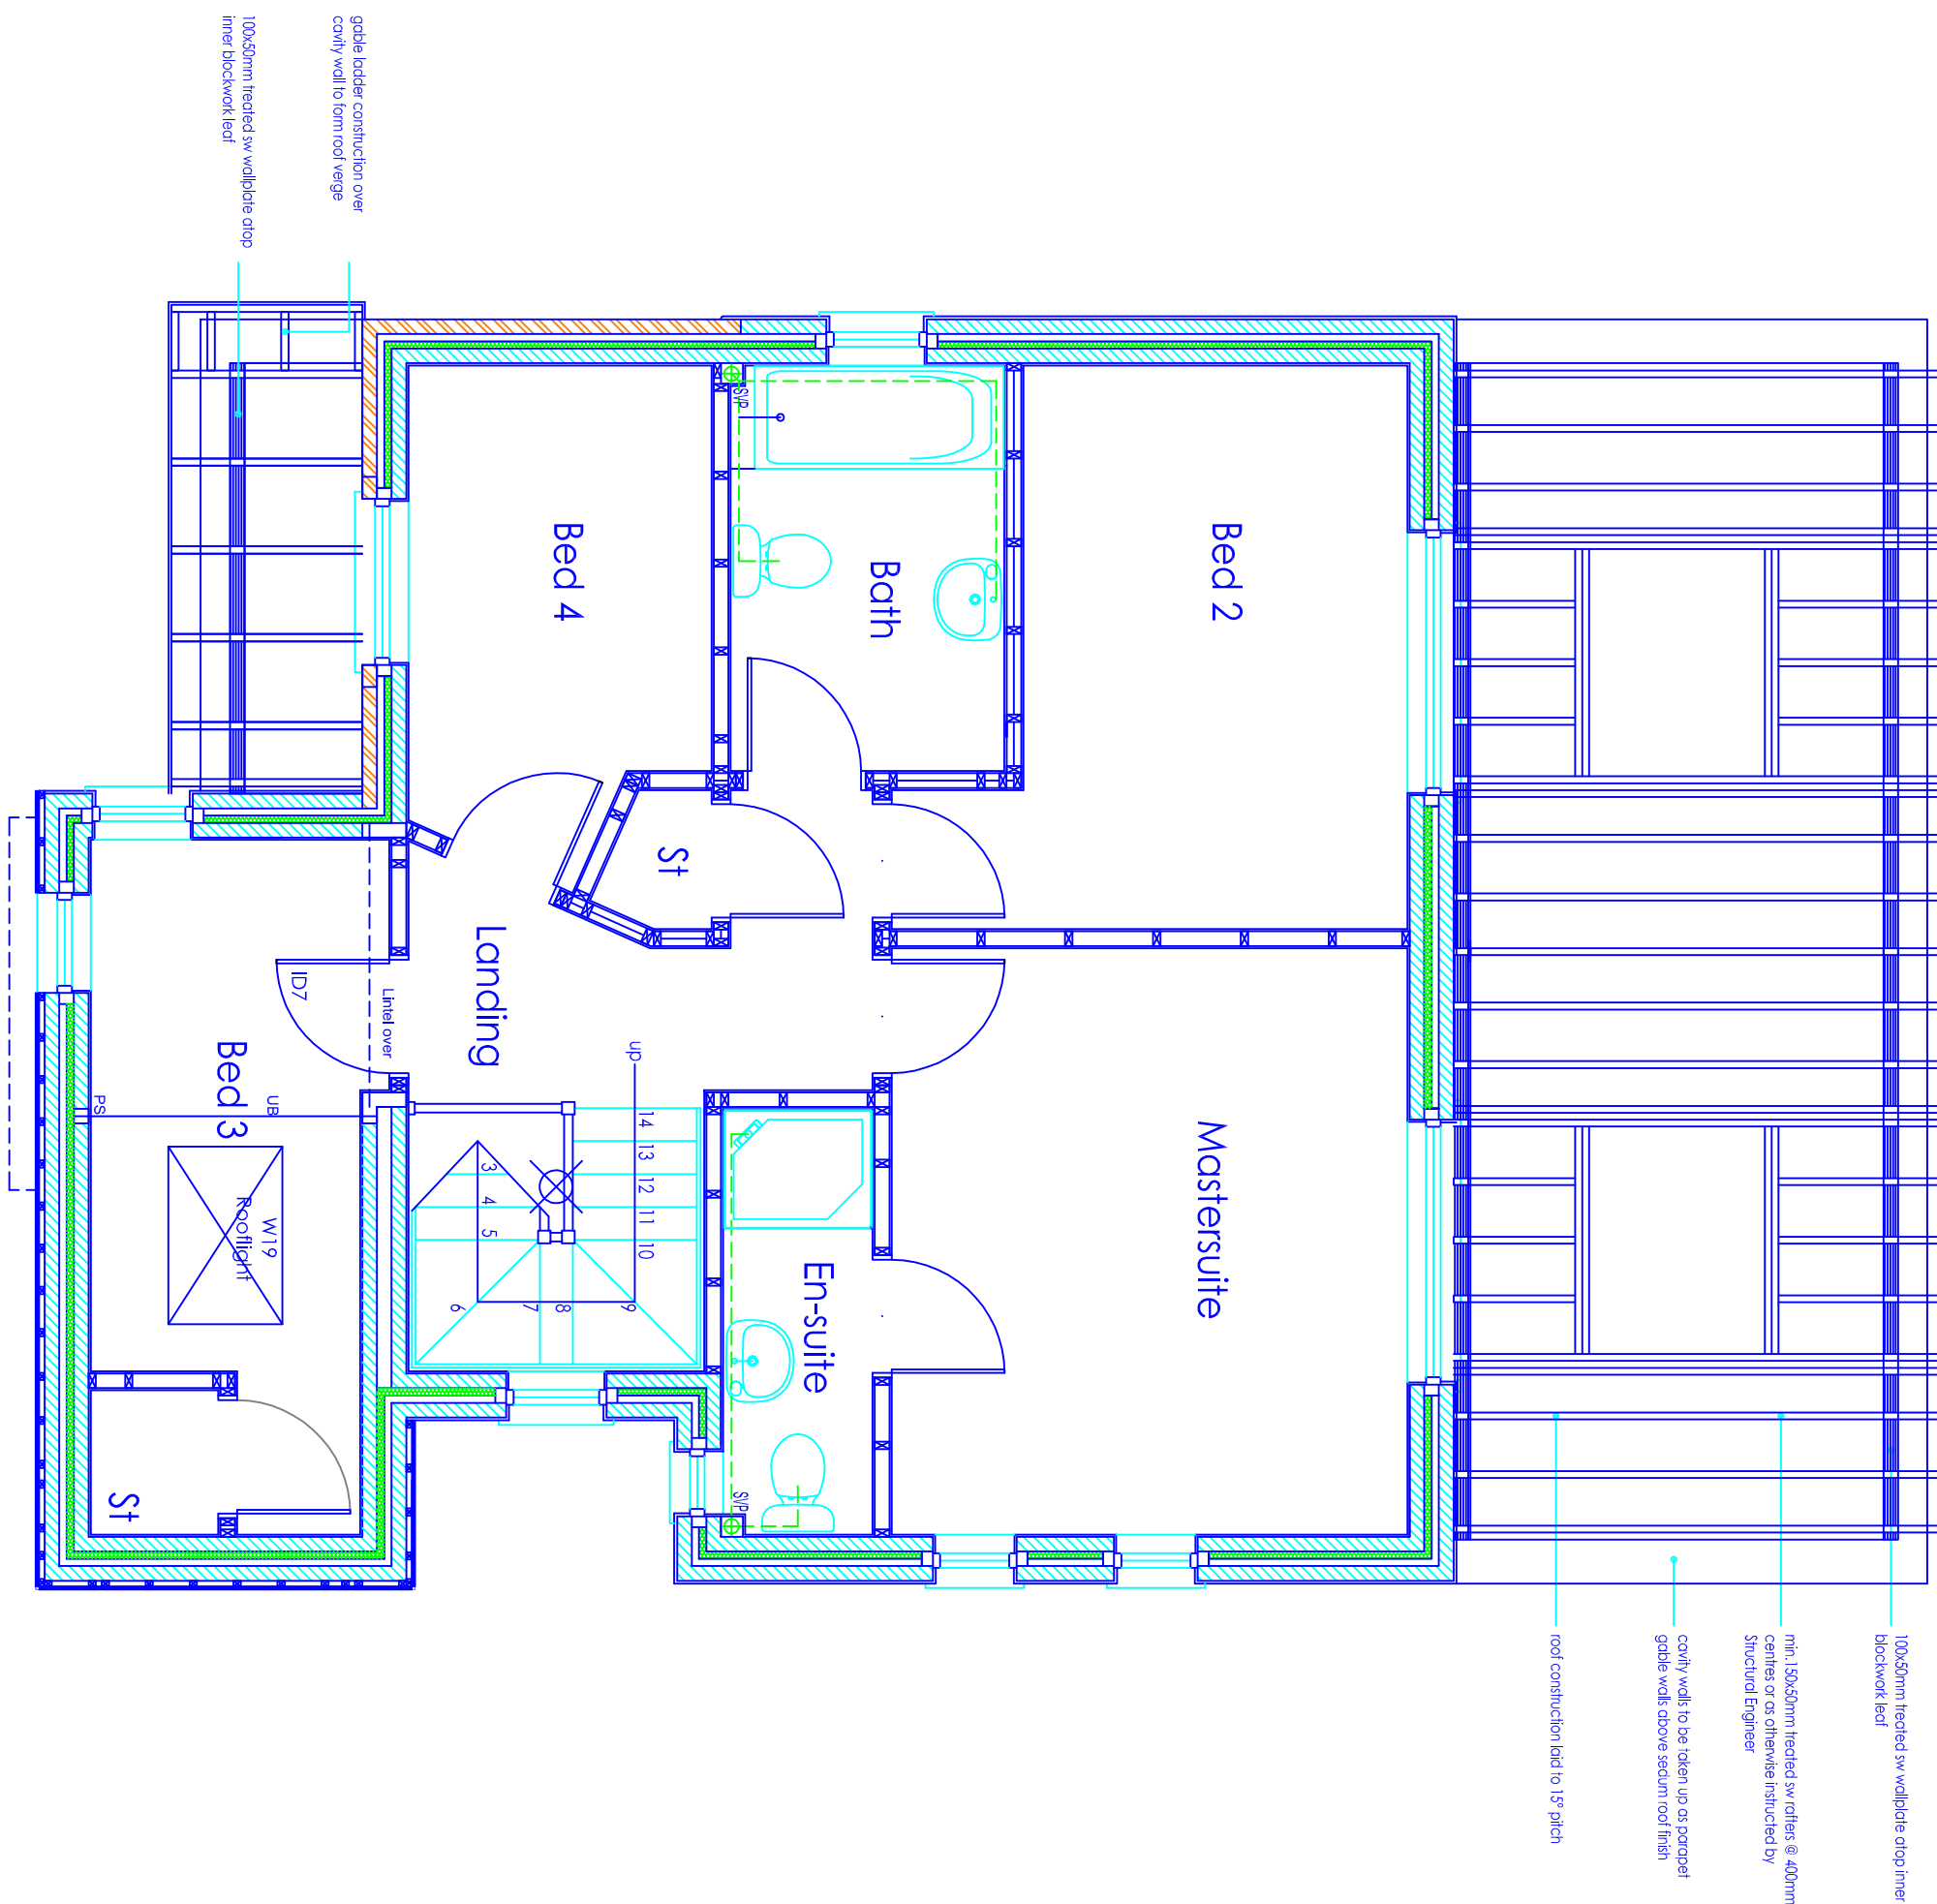

Proposed First Floor Plan

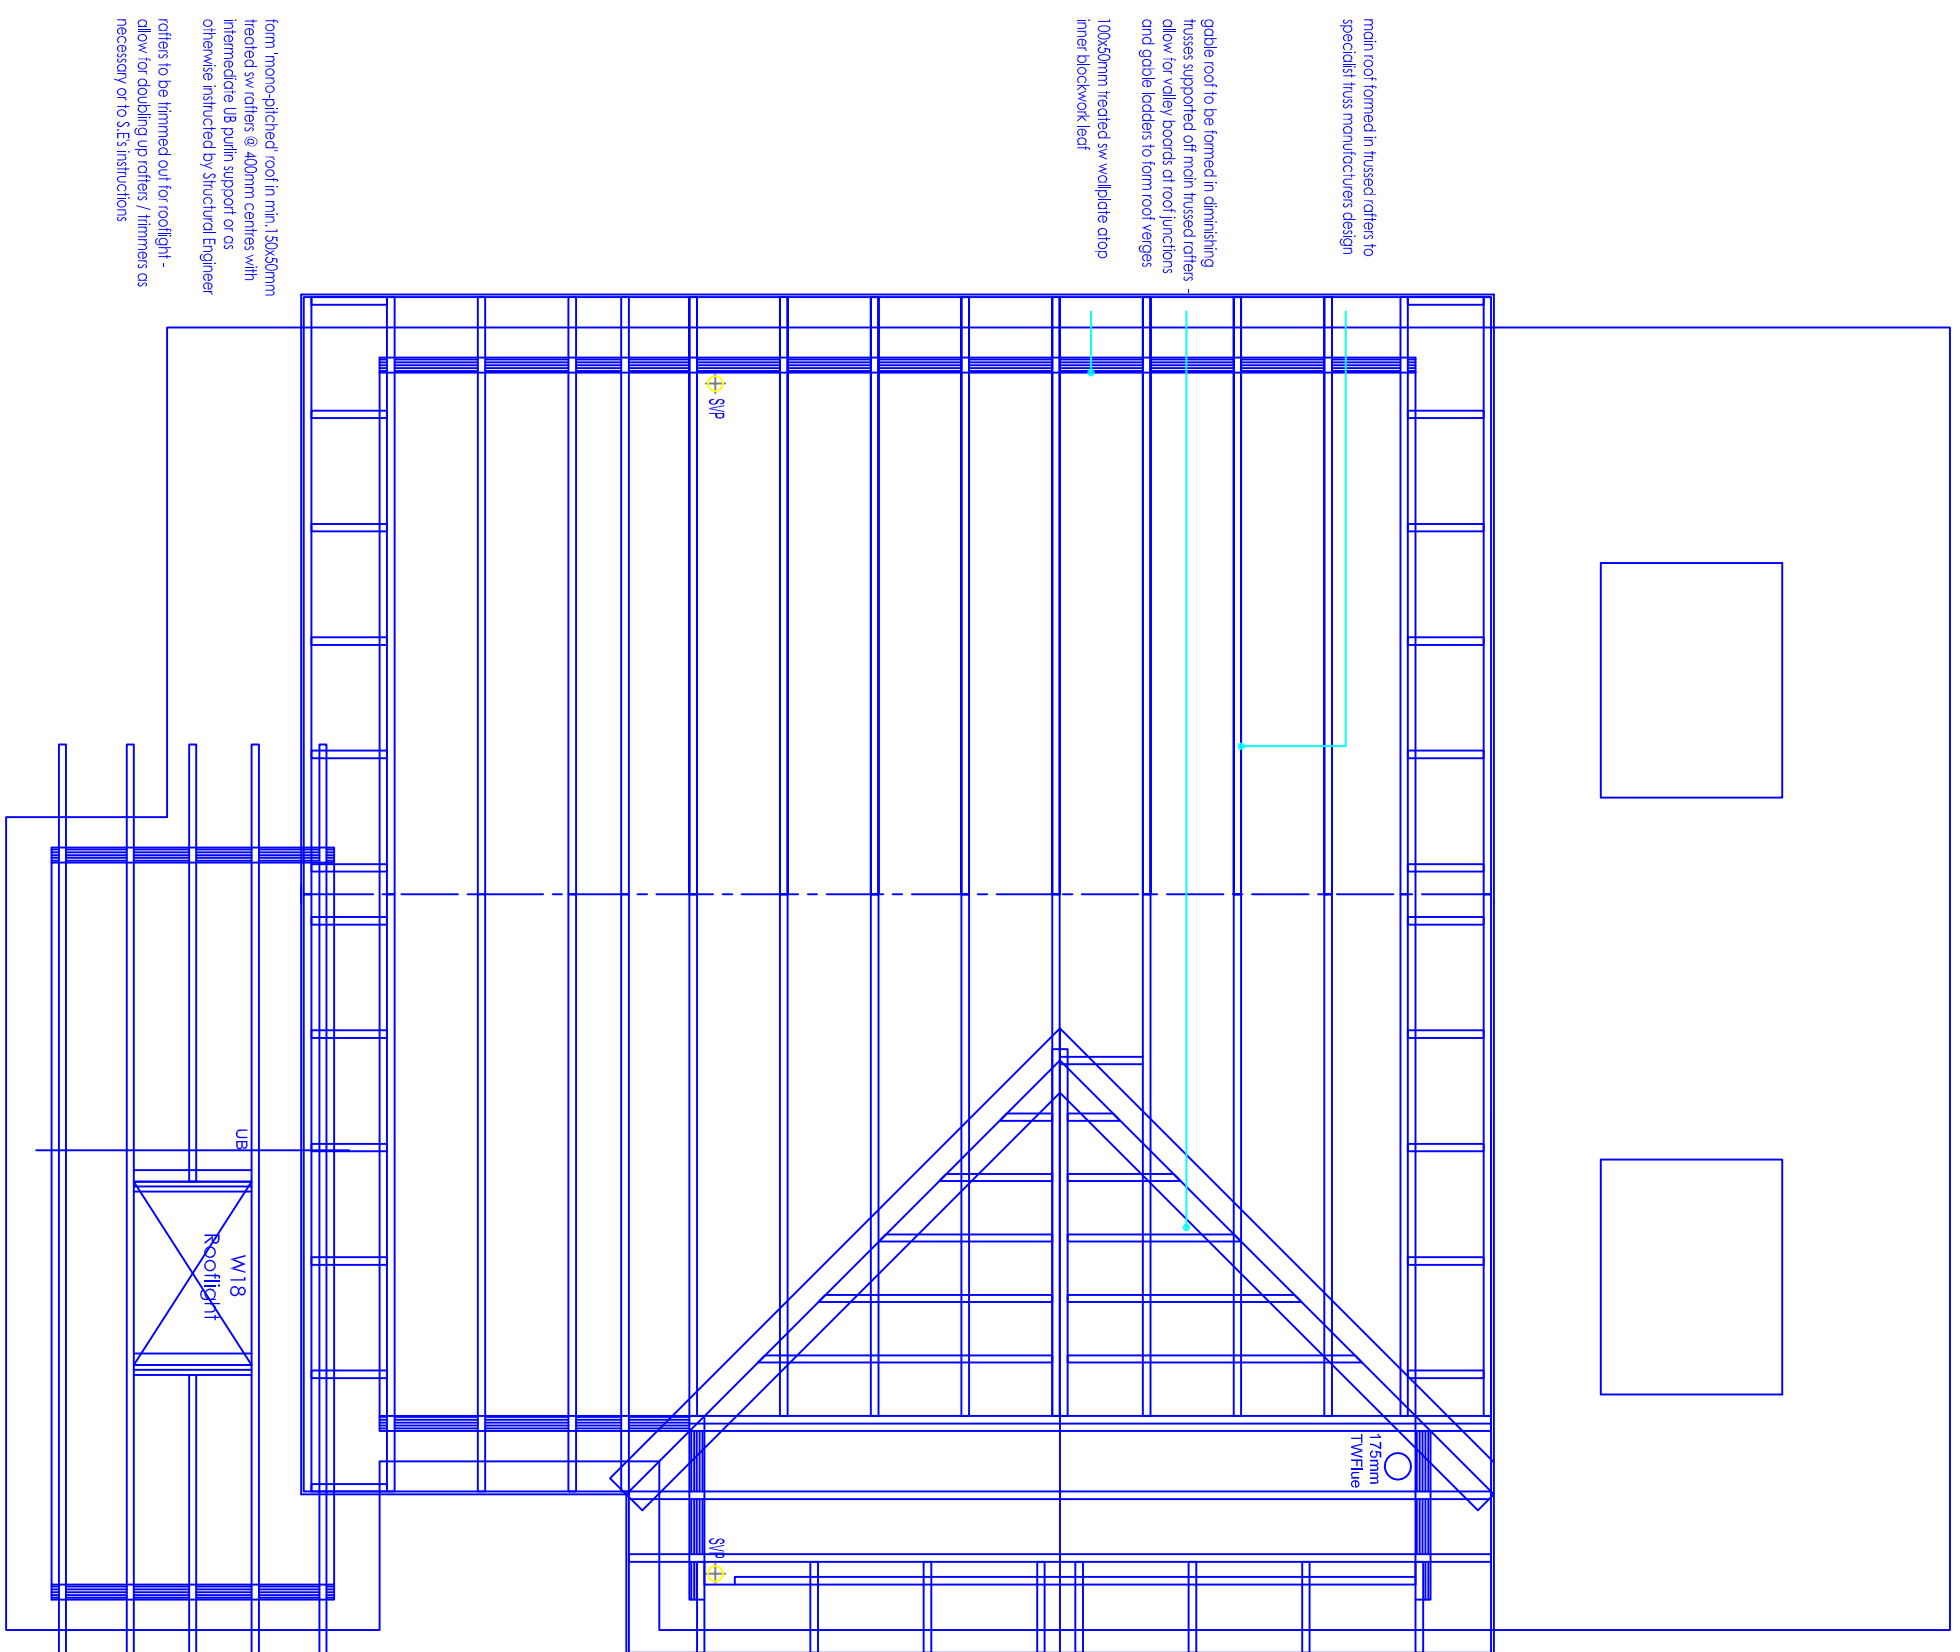

Proposed Roof Plan

This drawing and design concept is the property of PPV design. It should not be reproduced without written permission

2 Helmsford Road, Helmsford Village
Ramsbottom, Lancashire BL8 4PA
Gary Dearden (Director) 01706 669482
gary@ppv-design.co.uk www.ppv-design.co.uk
T: 01706 622171 M: 07112 669482

Dorothy Street
Ramsbottom
BL0 9QJ

scale 1:50 at A1
August 2021

DH3-03 Proposed Plans
Ground, First and Roof
P P Y design Ltd