




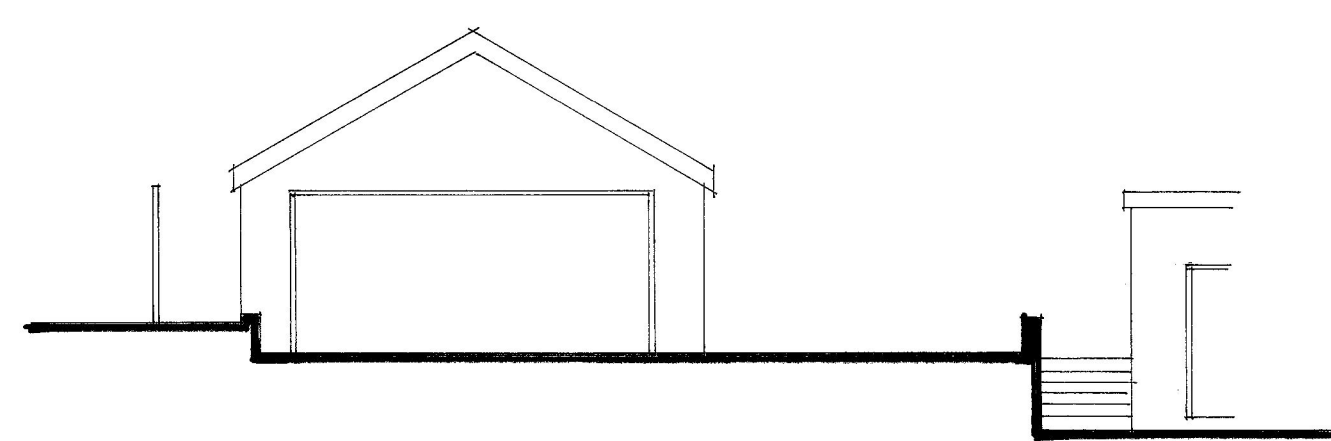


EXISTING FRONT ELEVATION

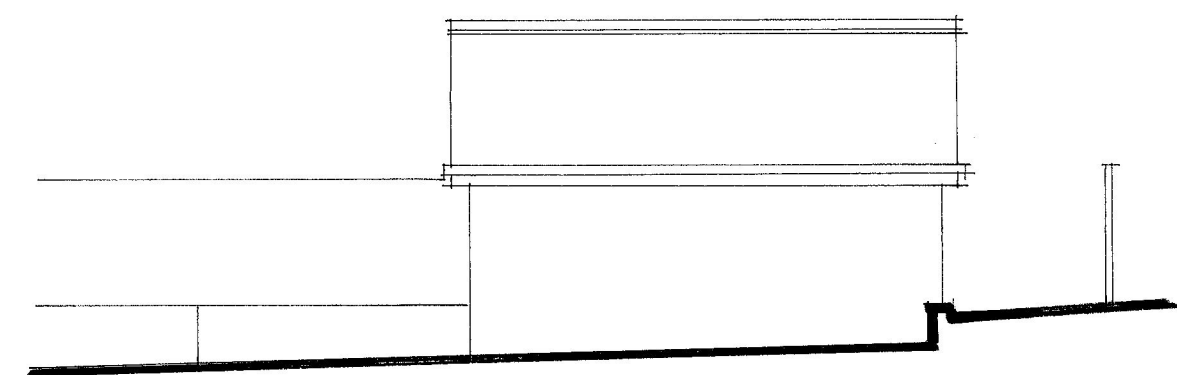


EXISTING SIDE ELEVATION

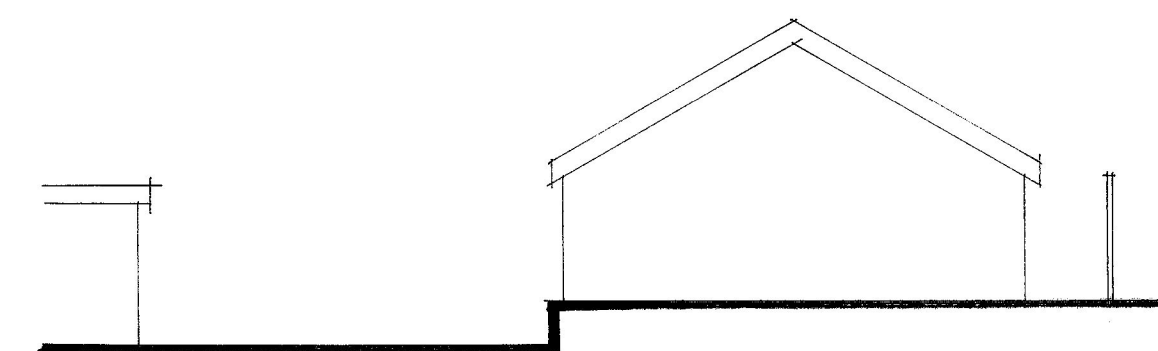


EXISTING REAR ELEVATION

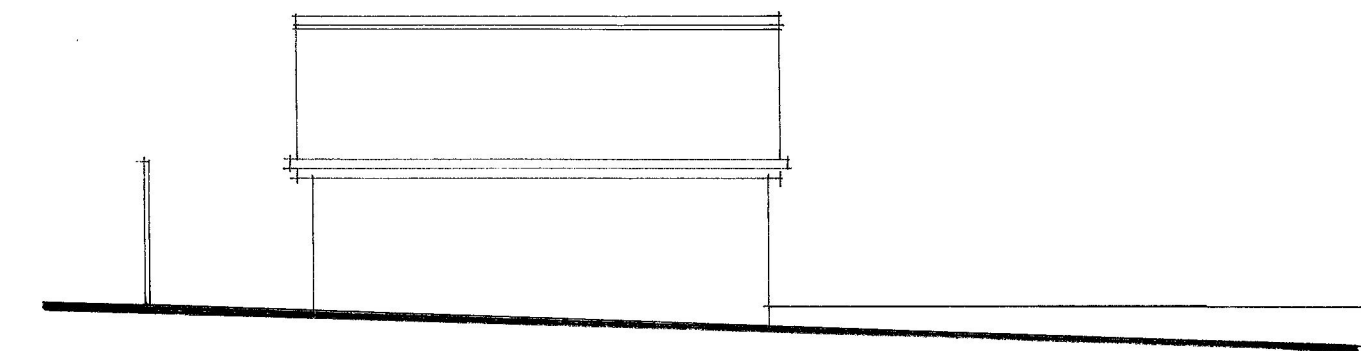


EXISTING SIDE ELEVATION

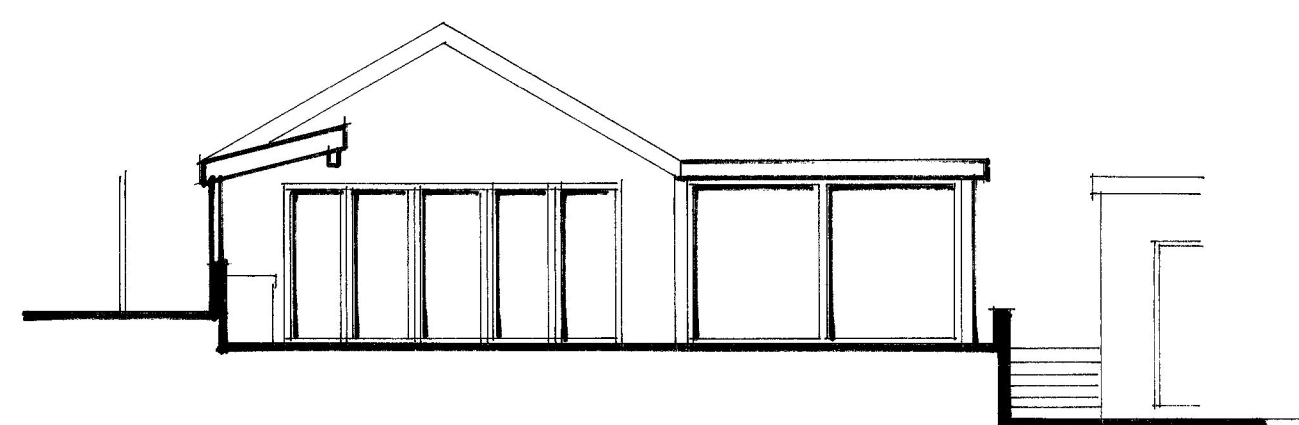


PROPOSED FRONT ELEVATION

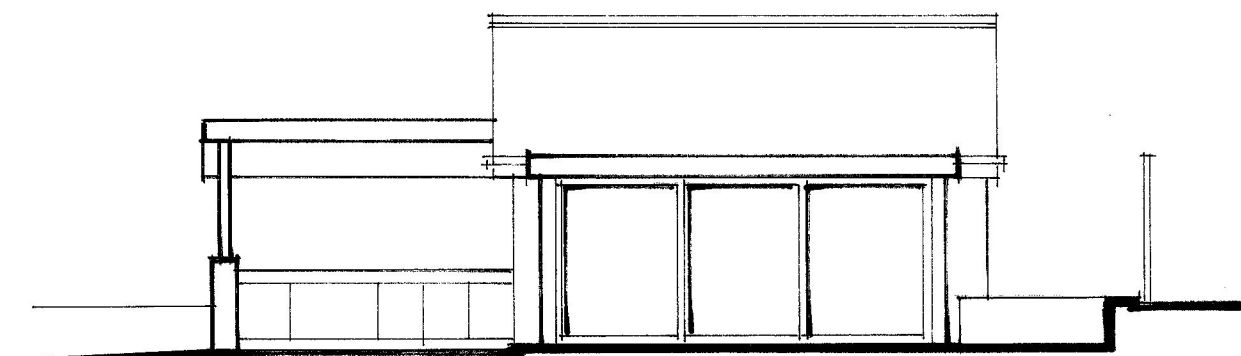


PROPOSED SIDE ELEVATION

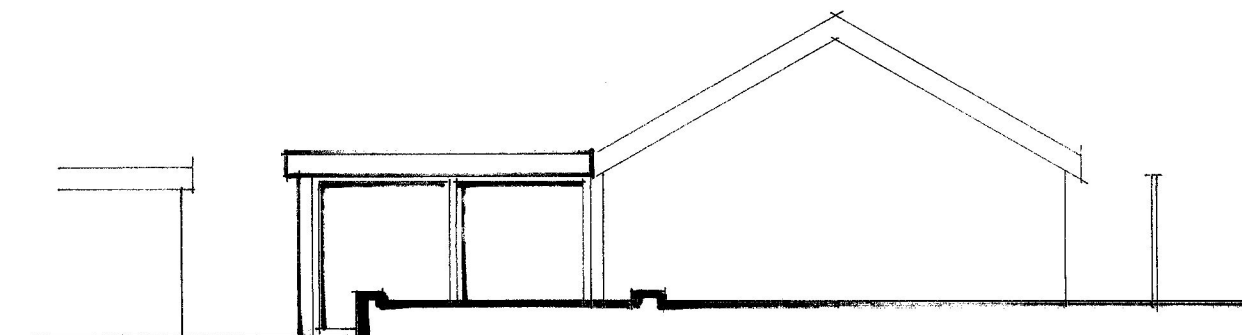


PROPOSED REAR ELEVATION

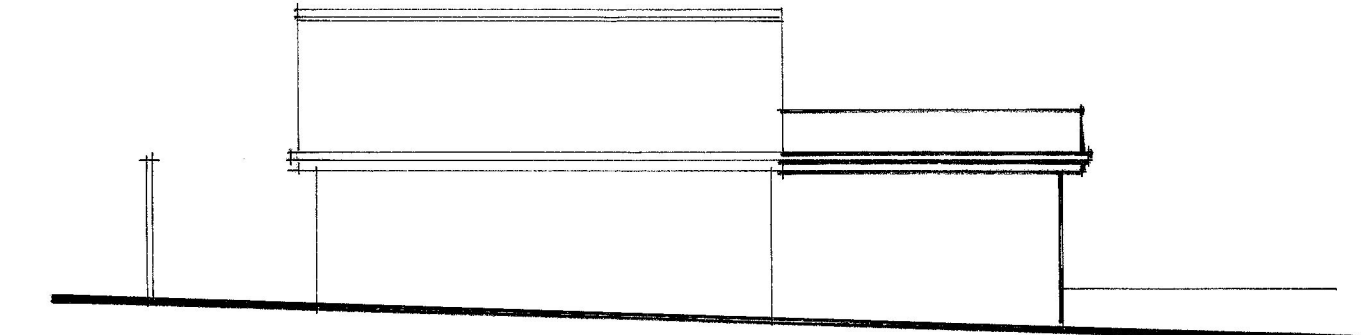


PROPOSED SIDE ELEVATION

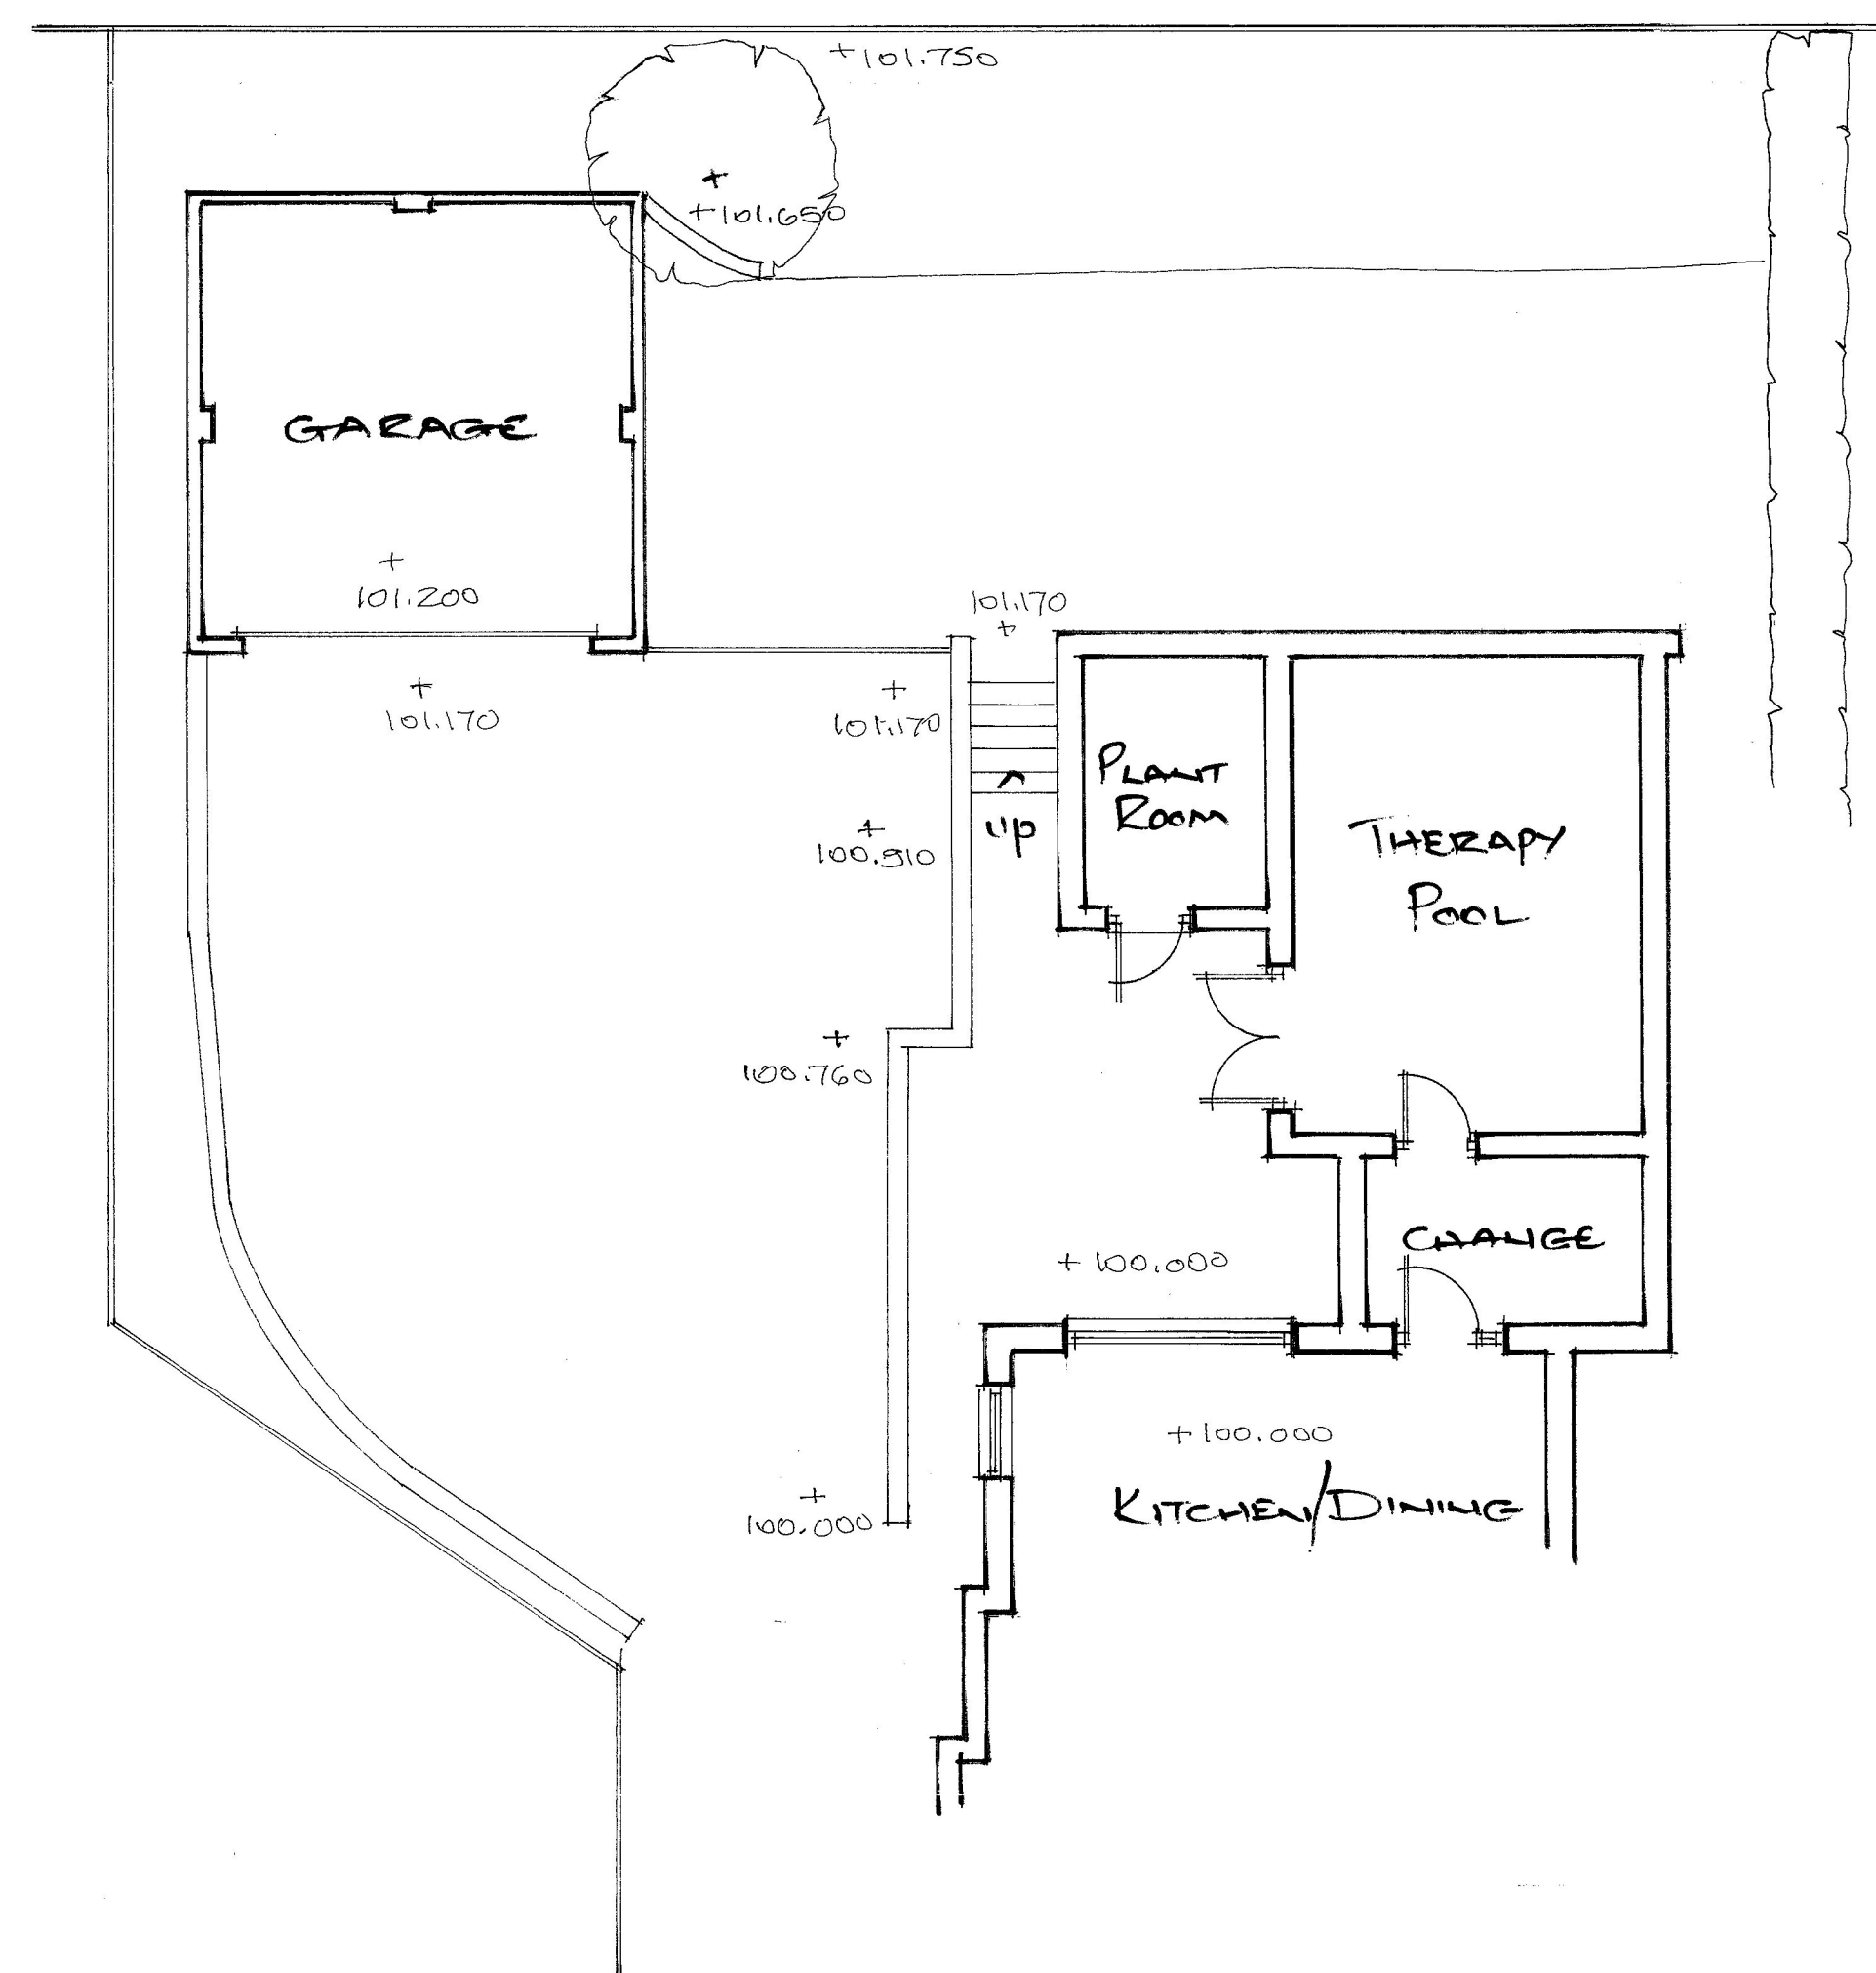

EXISTING GROUND FLOOR LAYOUT

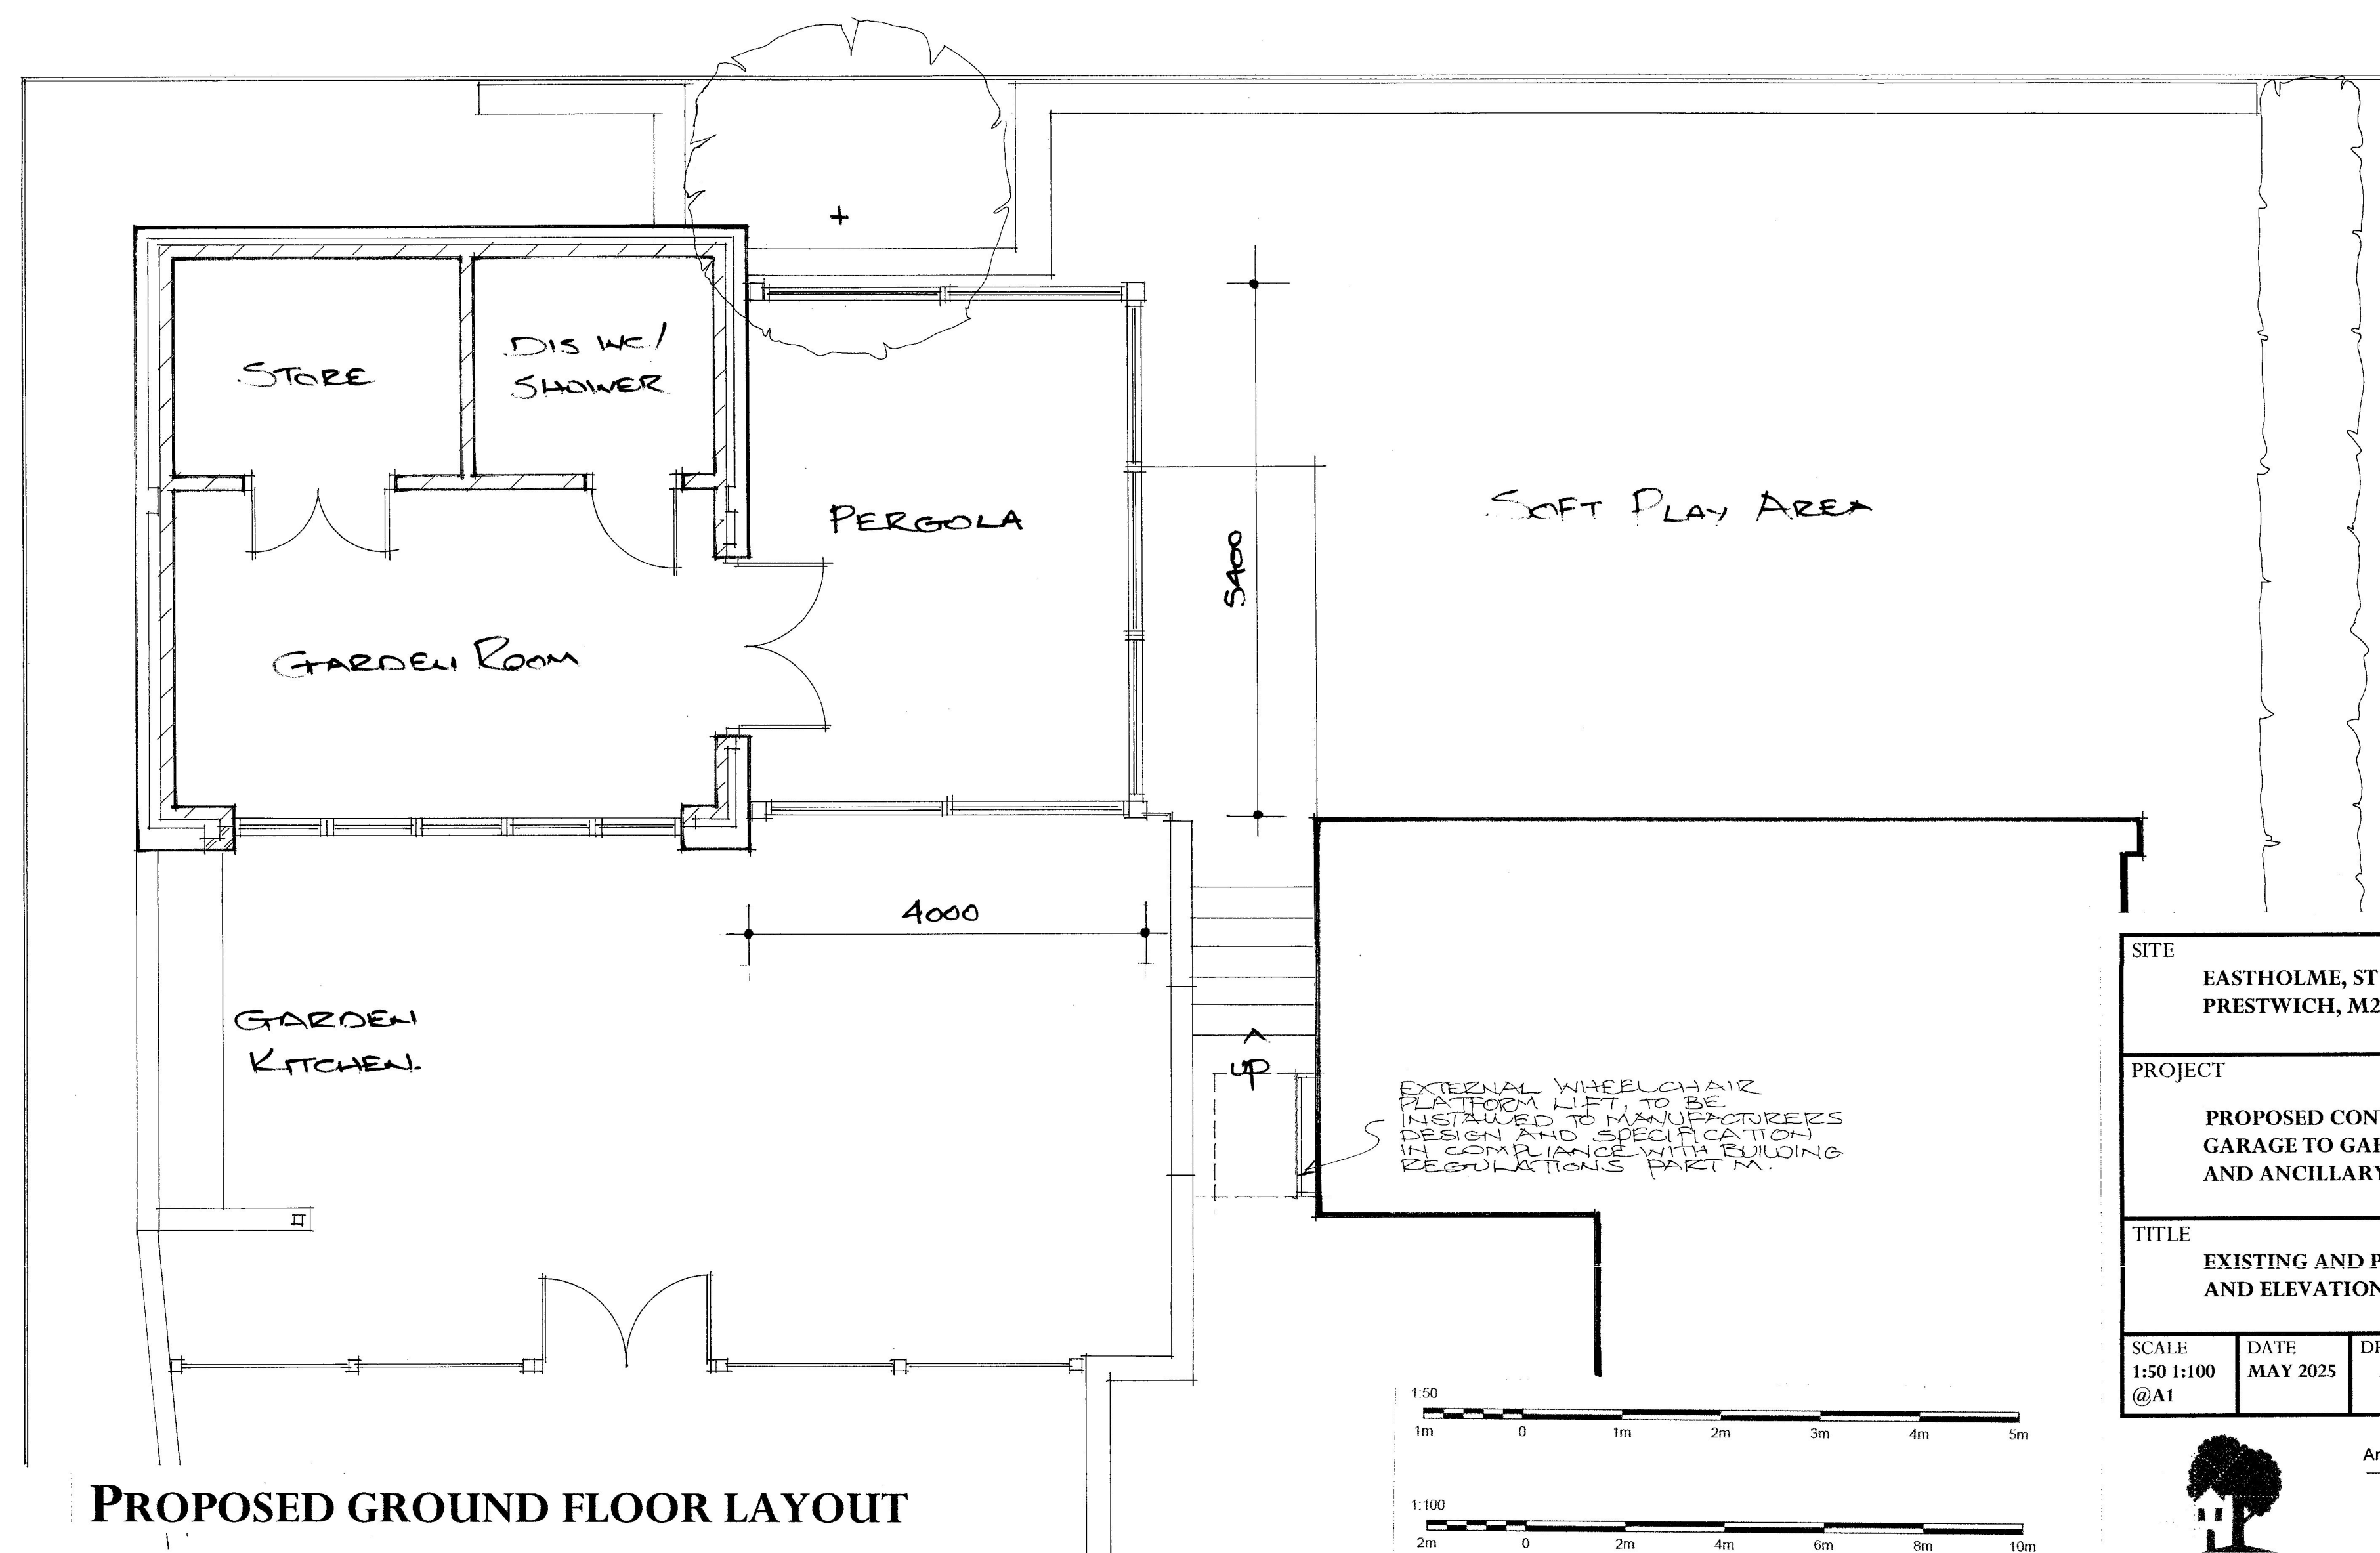

PROPOSED GROUND FLOOR LAYOUT

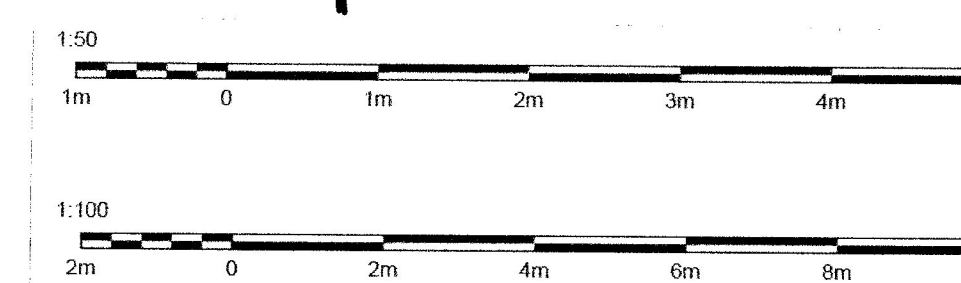

SITE EASTHOLME, ST ANNS ROAD, PRESTWICH, M25 9LD.			
PROJECT PROPOSED CONVERSION OF GARAGE TO GARDEN ROOM AND ANCILLARY FACILITIES			
TITLE EXISTING AND PROPOSED PLANS AND ELEVATIONS			
SCALE 1:50 1:100 @A1	DATE MAY 2025	DRAWN AJL	DRAWING NO EH/PL/25/001



R T DESIGN
Architectural and Surveying Services

25 Seymour Drive,
Bradshaw,
Bolton,
BL2 3HB
Tel : 07970 636772