



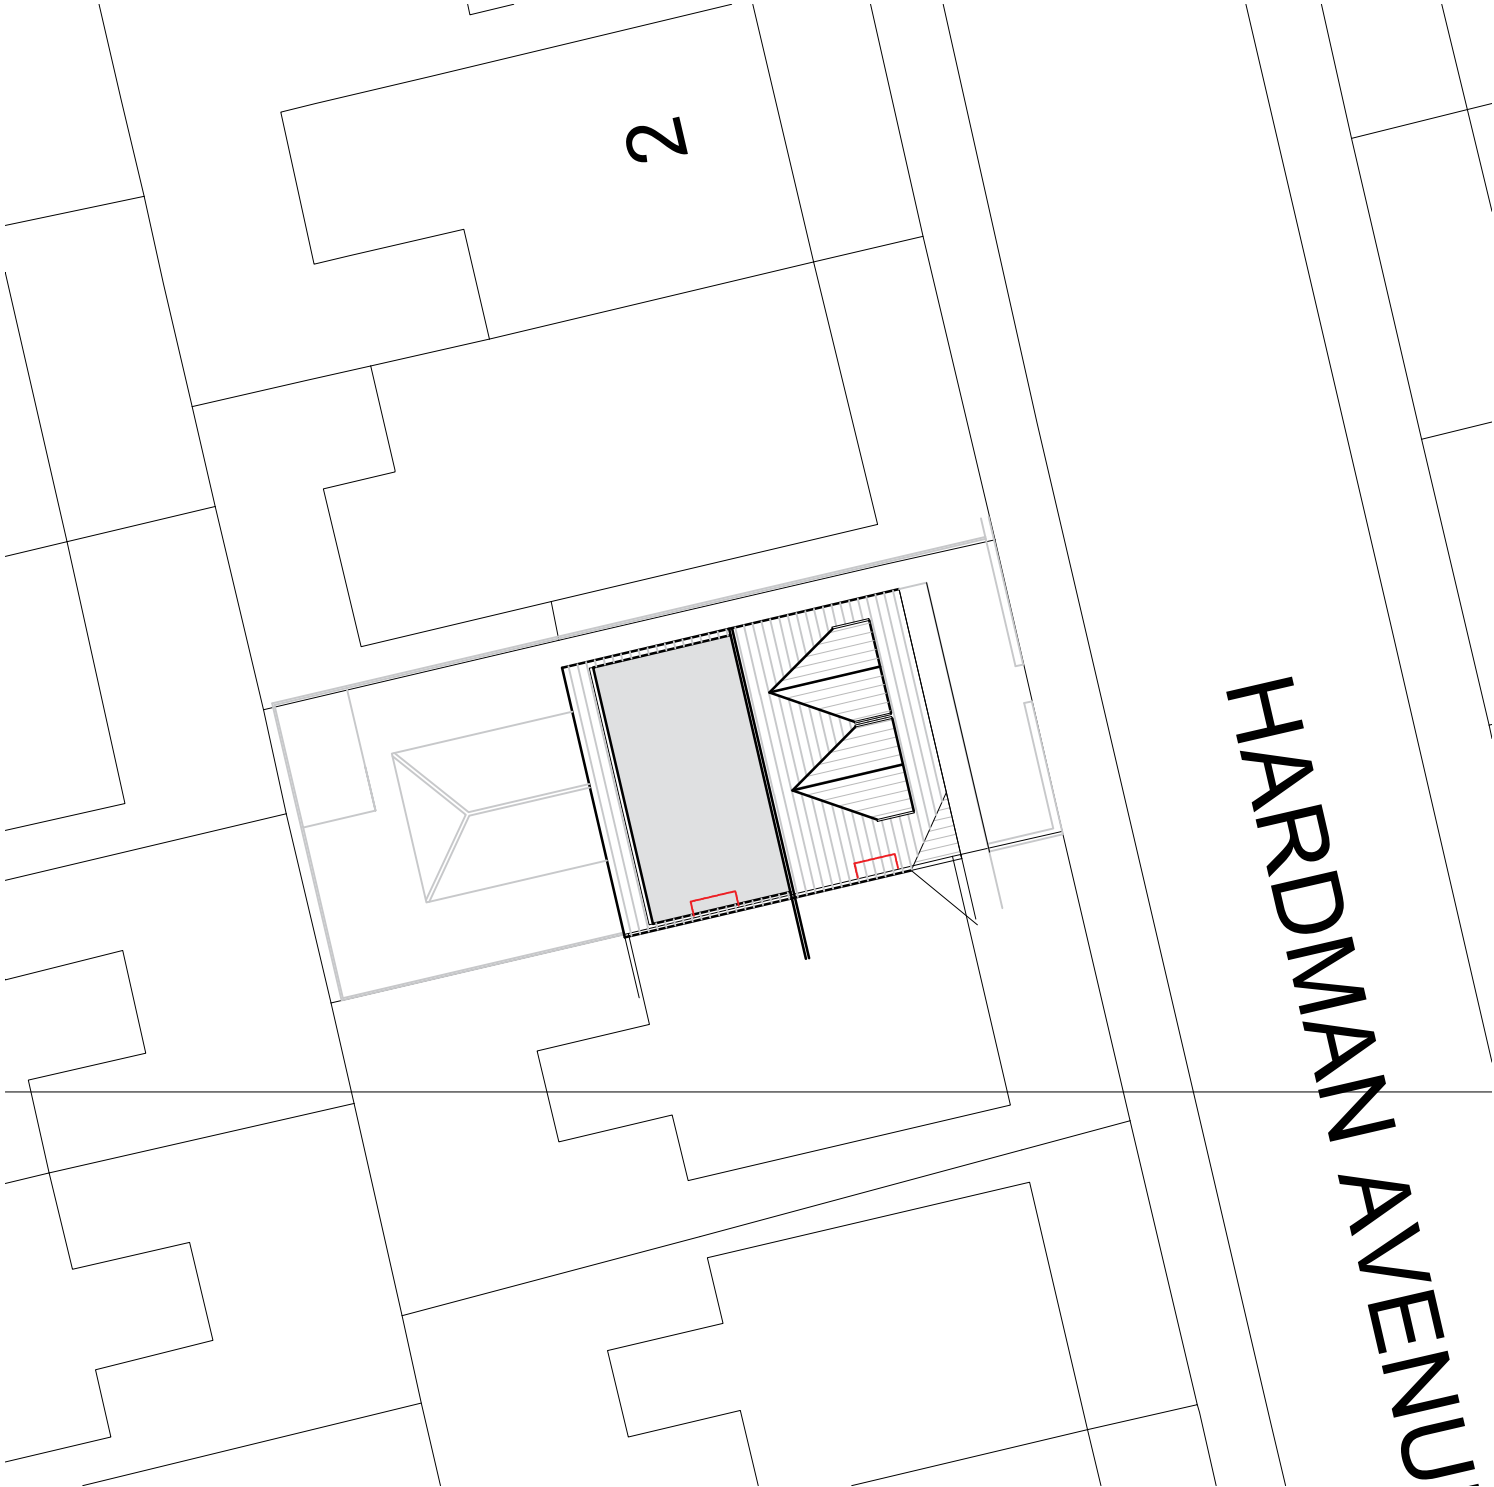

proposed site plan
scale 1:500

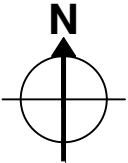

proposed site plan
scale 1:200



 Site Boundary Line

IMPORTANT NOTES: Do Not Scale from this Drawing.
Use Figured Dimensions Only.

DRAWING STATUS:

P L A N N I N G

REVISION	DATE	DESCRIPTION

FOOTPRINT DESIGN

E info@footprintdesign.net
W www.footprintdesign.net

CLIENT: MR AYYUB

SCALE: as shown@A3
DATE: 22.01.25

PROJECT: 6 HARDMAN AVENUE, PRESTWICH

DRAWING TITLE: PROPOSED SITE PLAN

DRAWING NO: A157_L(00)010