



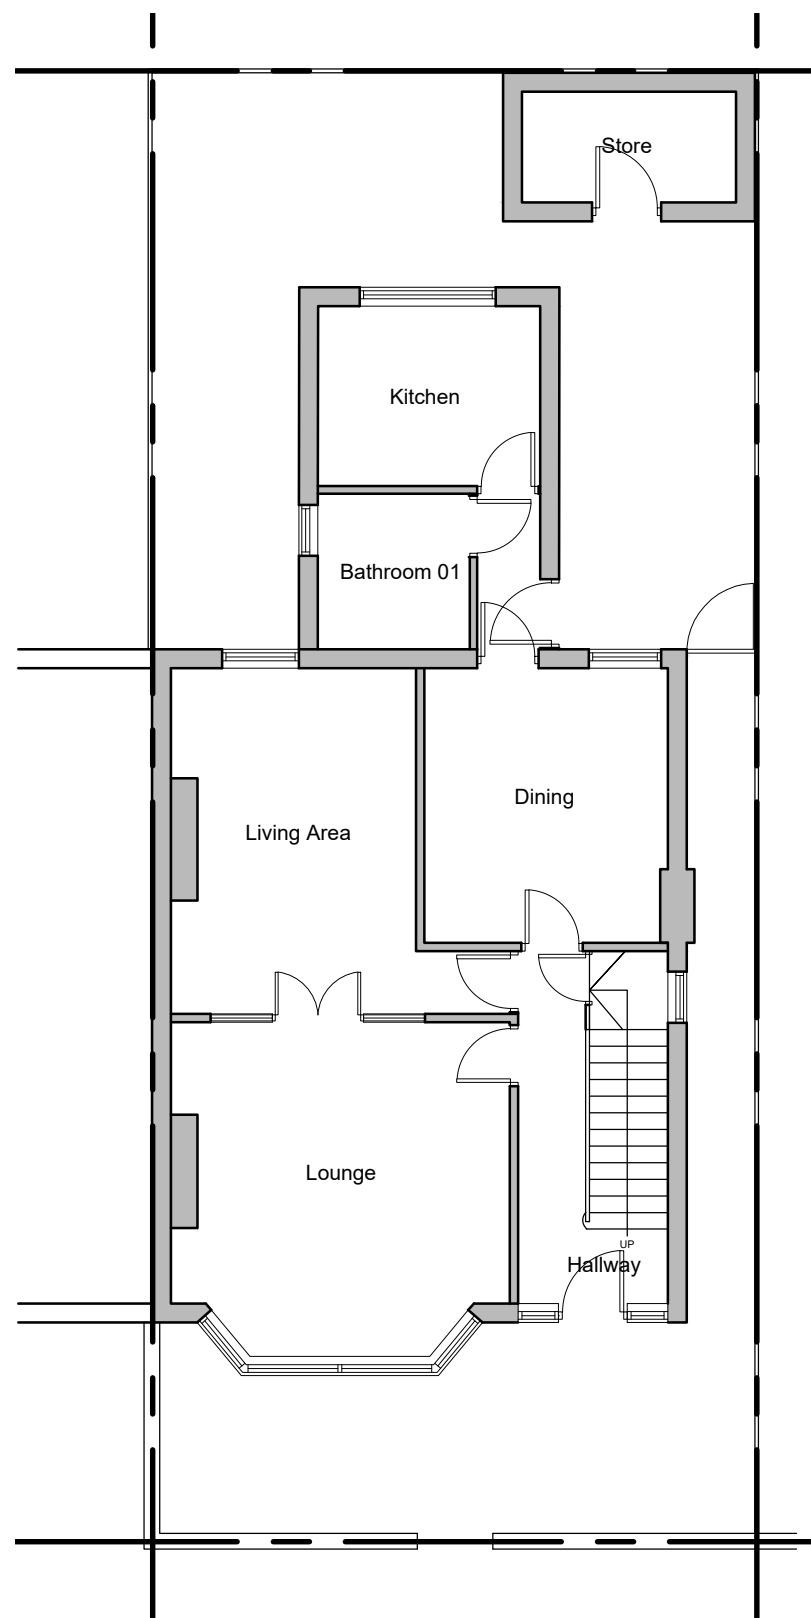

proposed ground floor plan
scale 1:100

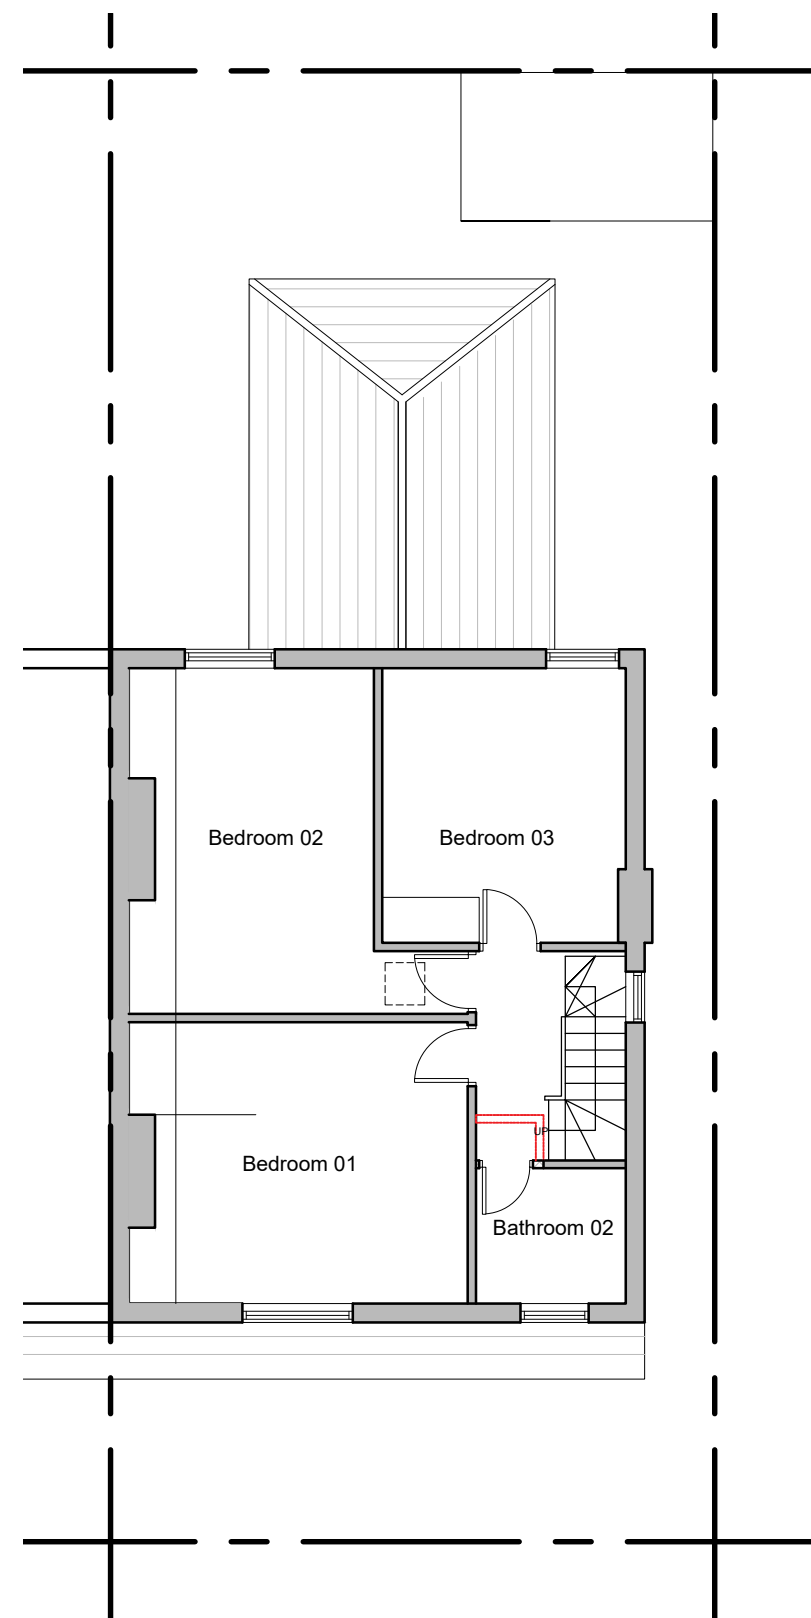

proposed first floor plan
scale 1:100

- Proposed
- Proposed EPDM Flat Roof
- Existing
- Demolition Line

IMPORTANT NOTES: Do Not Scale from this Drawing.
Use Figured Dimensions Only.

scale 1:100 0 5m

DRAWING STATUS:

PLANNING

REVISION	DATE	DESCRIPTION

FOOTPRINT DESIGN

E info@footprintdesign.net
W www.footprintdesign.net

CLIENT: MR AYYUB

PROJECT: 6 HARDMAN AVENUE, PRESTWICH

DRAWING TITLE: PROPOSED GROUND AND FIRST FLOOR PLAN

DRAWING NO: A157_L(00)011

SCALE: 1:100@A3

DATE: 22.01.25

© Copyright Footprint Design Ltd