



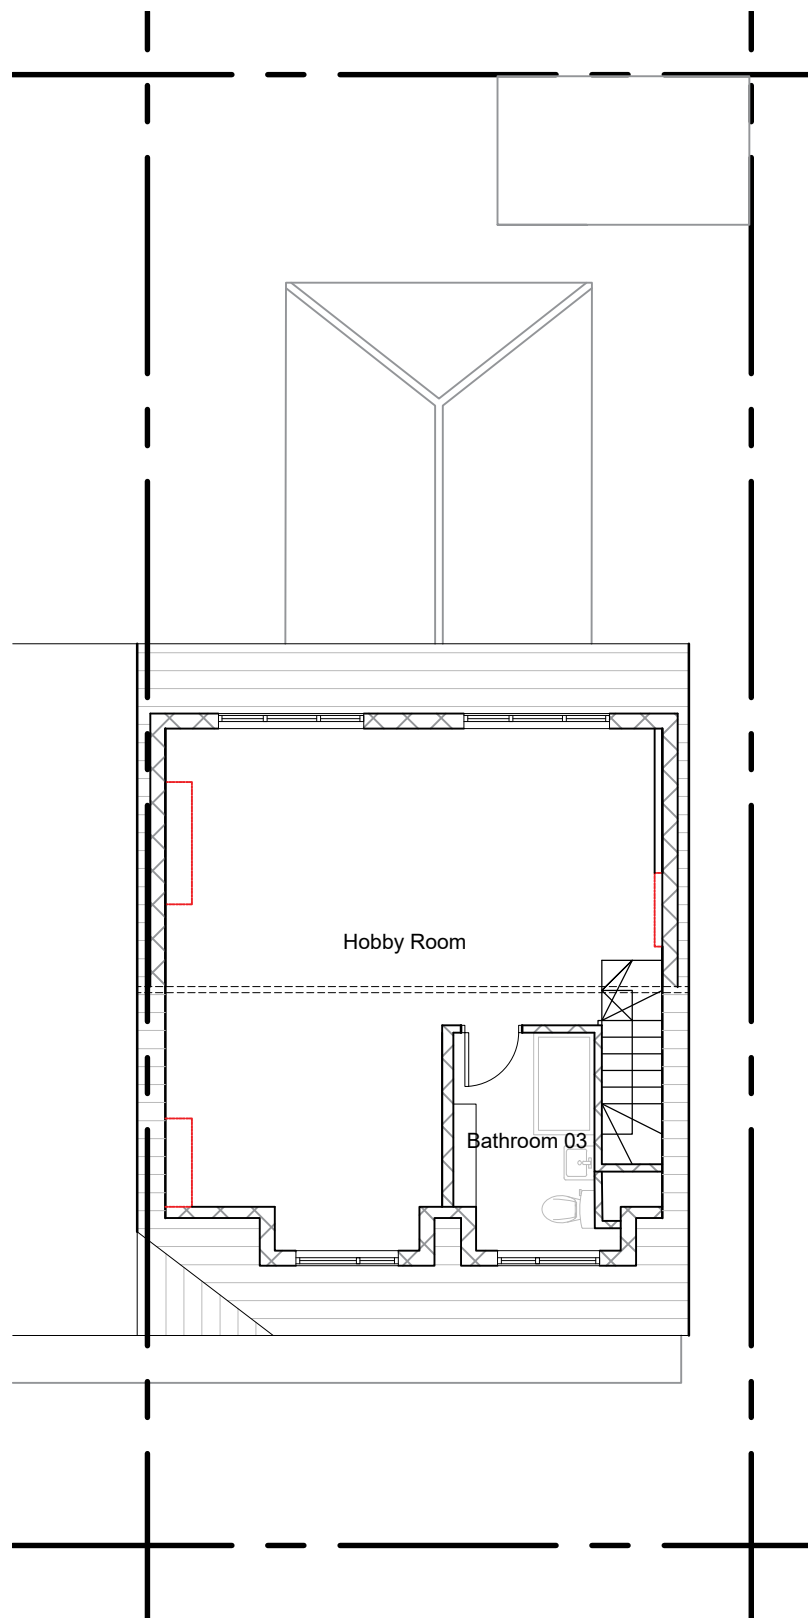


proposed dormer plan
scale 1:100

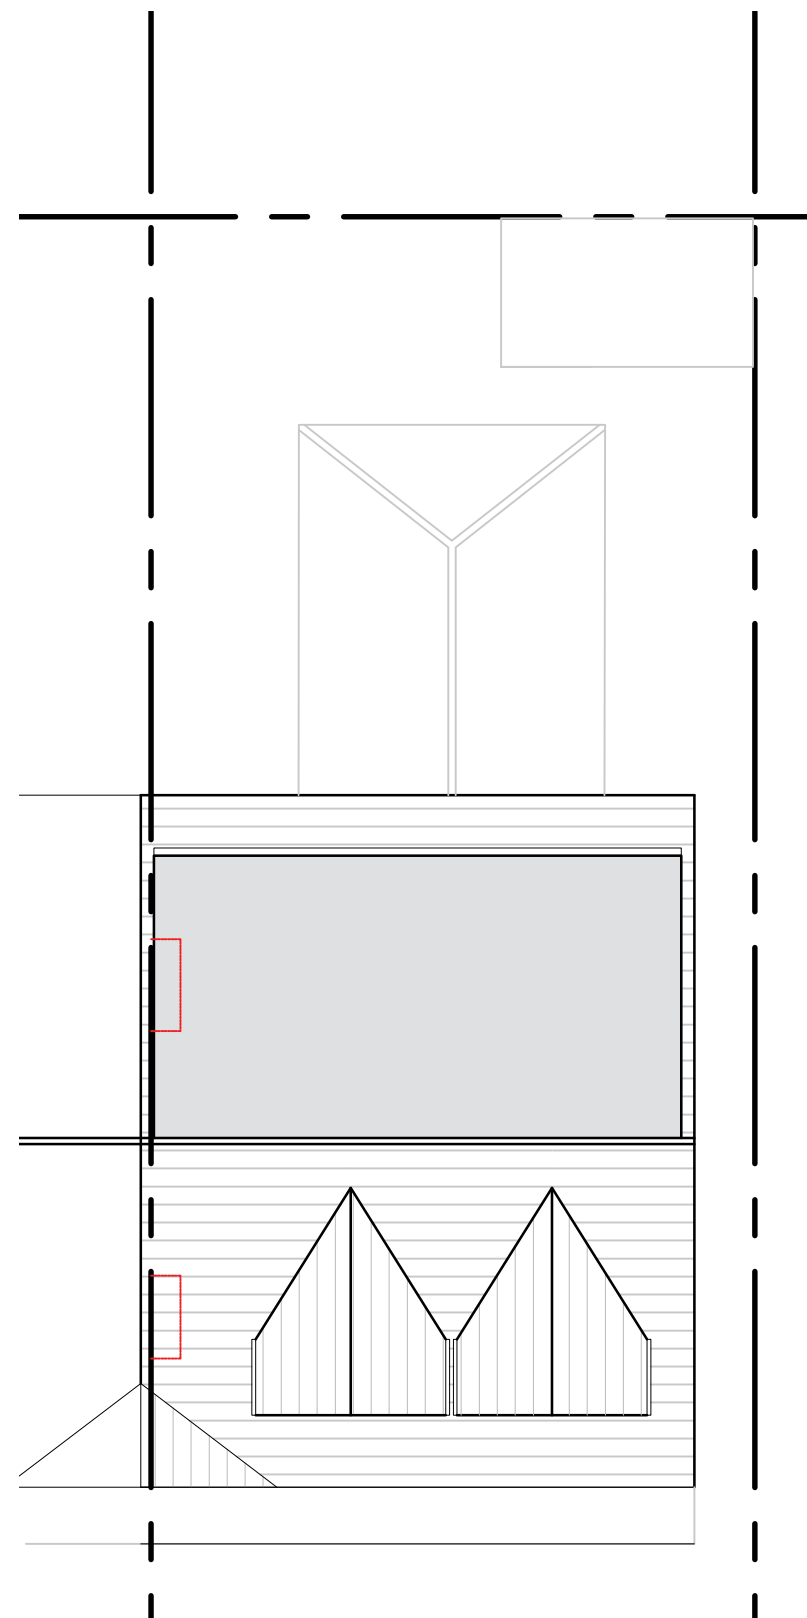

proposed roof plan
scale 1:100

-  Proposed
-  Proposed EPDM Flat Roof
-  Existing
-  Demolition Line

IMPORTANT NOTES: Do Not Scale from this Drawing.
Use Figured Dimensions Only.

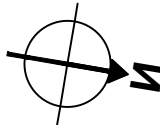
scale 1:100 

DRAWING STATUS:

PLANNING

REVISION	DATE	DESCRIPTION

FOOTPRINT DESIGN

E info@footprintdesign.net
W www.footprintdesign.net

CLIENT: MR AYYUB	SCALE: 1:100@A3	DATE: 22.01.25
PROJECT: 6 HARDMAN AVENUE, PRESTWICH		
DRAWING TITLE: PROPOSED DORMER AND ROOF PLAN		
DRAWING NO: A157_L(00)012		

© Copyright Footprint Design Ltd