



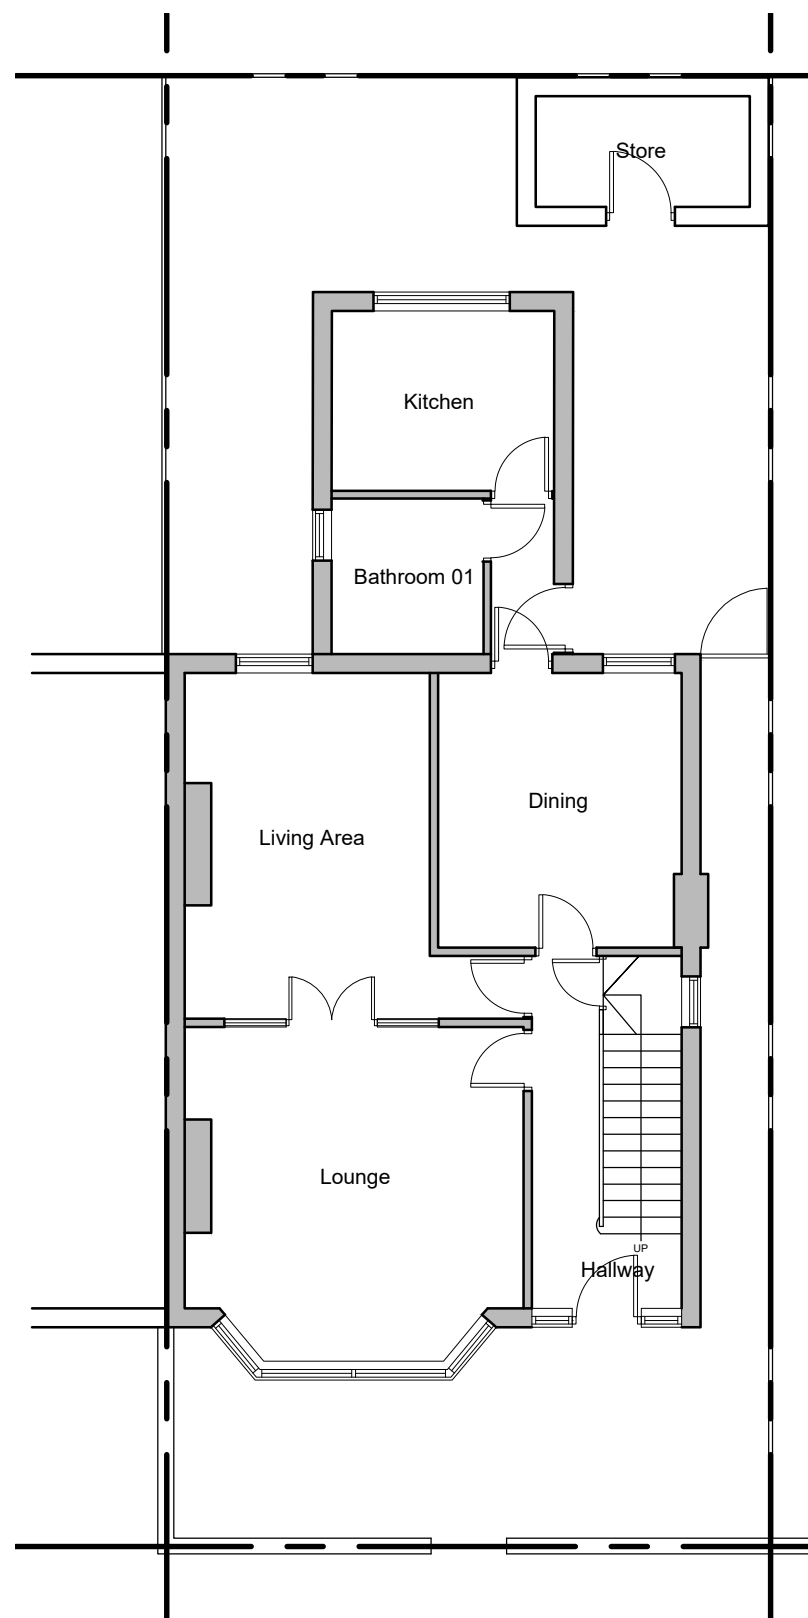


existing ground floor plan
scale 1:100

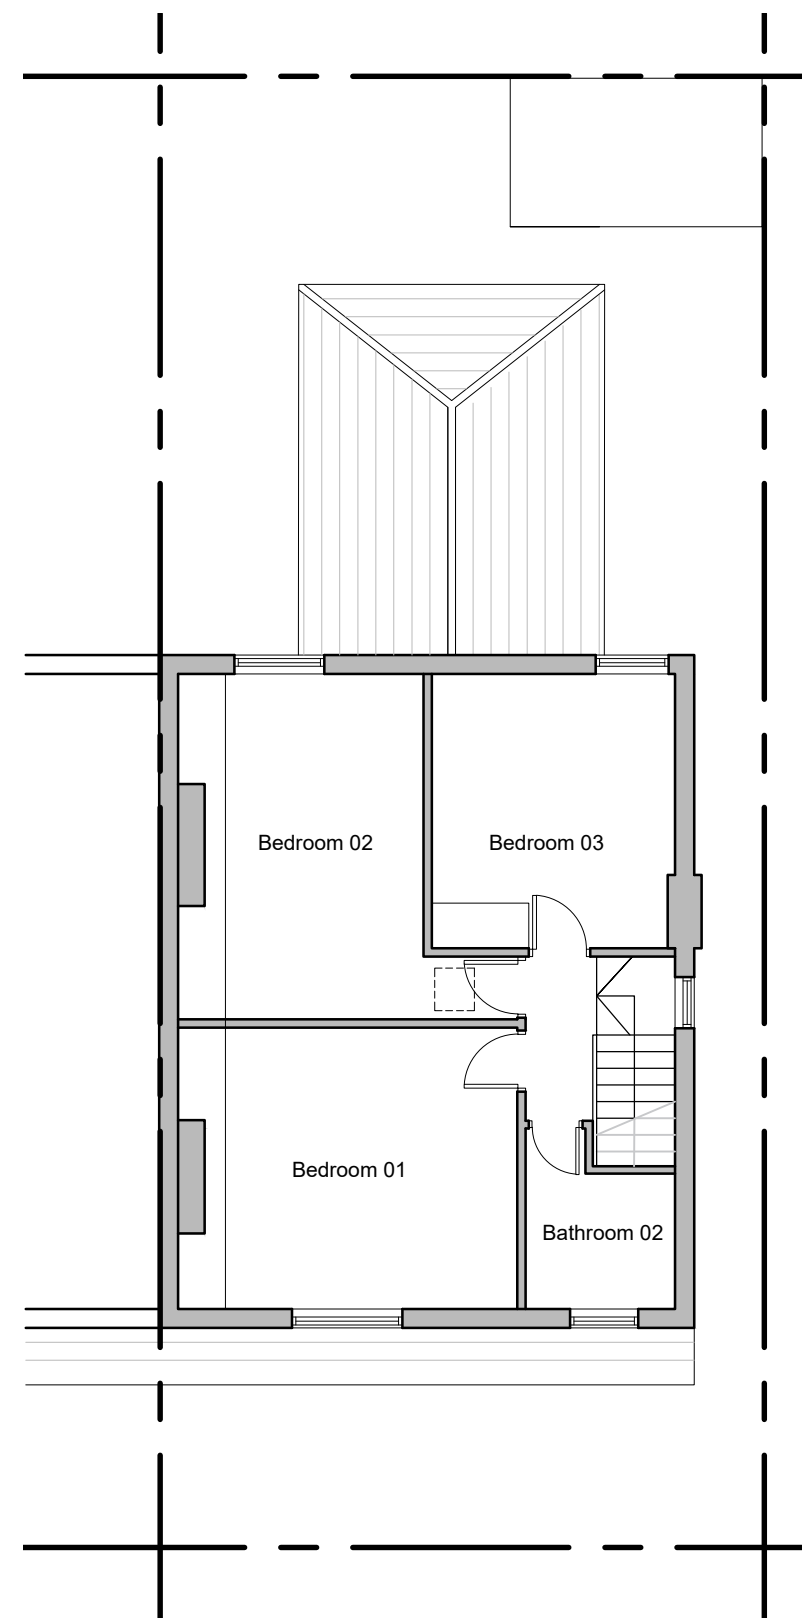

existing first floor plan
scale 1:100

IMPORTANT NOTES: Do Not Scale from this Drawing.
Use Figured Dimensions Only.

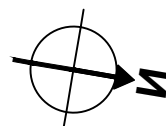

scale 1:100 0 5m

DRAWING STATUS:

PLANNING

REVISION	DATE	DESCRIPTION

FOOTPRINT DESIGN

E info@footprintdesign.net
W www.footprintdesign.net

CLIENT: MR AYYUB	SCALE: 1:100@A3	DATE: 22.01.25
PROJECT: 6 HARDMAN AVENUE, PRESTWICH		
DRAWING TITLE: EXISTING GROUND AND FIRST FLOOR PLAN		
DRAWING NO: A157_L(00)003		