



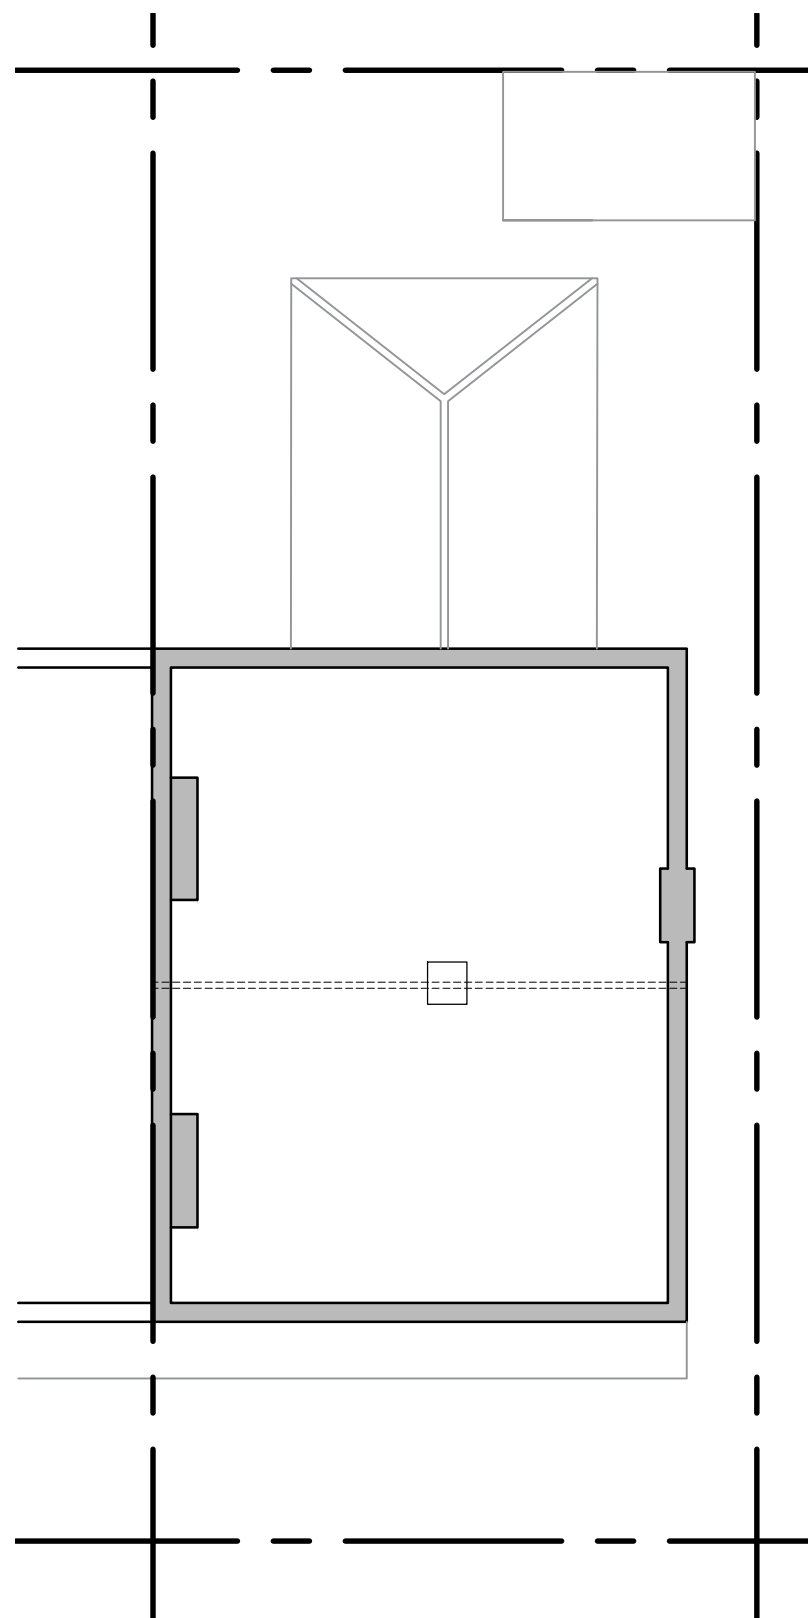

existing loft plan


scale 1:100

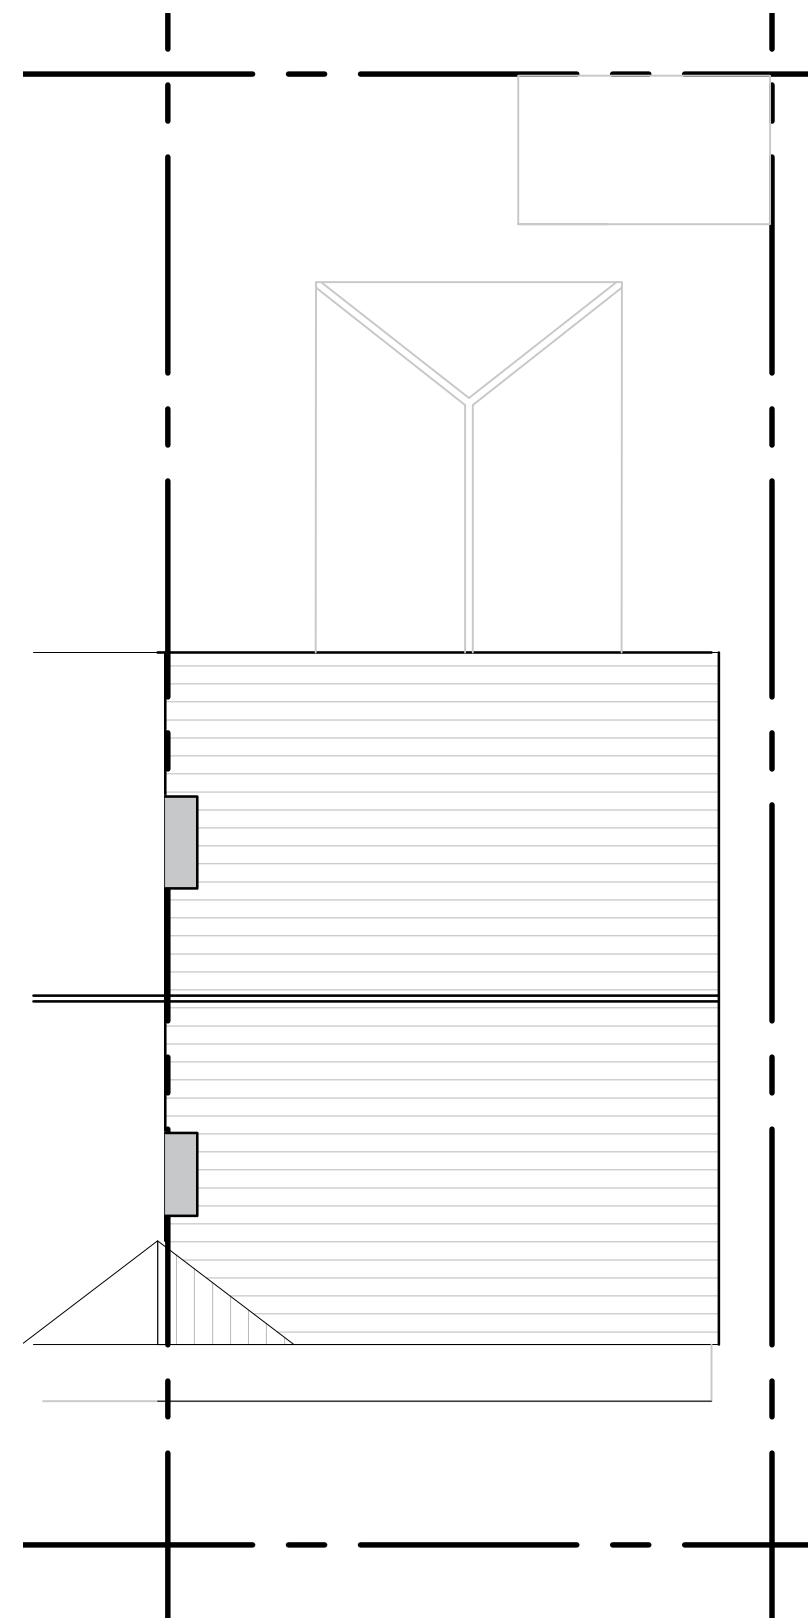

existing roof plan

scale 1:100

IMPORTANT NOTES: Do Not Scale from this Drawing.  
Use Figured Dimensions Only.

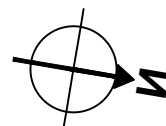

scale 1:100 0 5m

DRAWING STATUS:

PLANNING

| REVISION | DATE | DESCRIPTION |
|----------|------|-------------|
|          |      |             |

FOOTPRINT DESIGN

E info@footprintdesign.net  
W www.footprintdesign.net

|                                            |                 |                |
|--------------------------------------------|-----------------|----------------|
| CLIENT: MR AYYUB                           | SCALE: 1:100@A3 | DATE: 22.01.25 |
| PROJECT: 6 HARDMAN AVENUE, PRESTWICH       |                 |                |
| DRAWING TITLE: EXISTING LOFT AND ROOF PLAN |                 |                |
| DRAWING NO: A157_L(00)004                  |                 |                |