



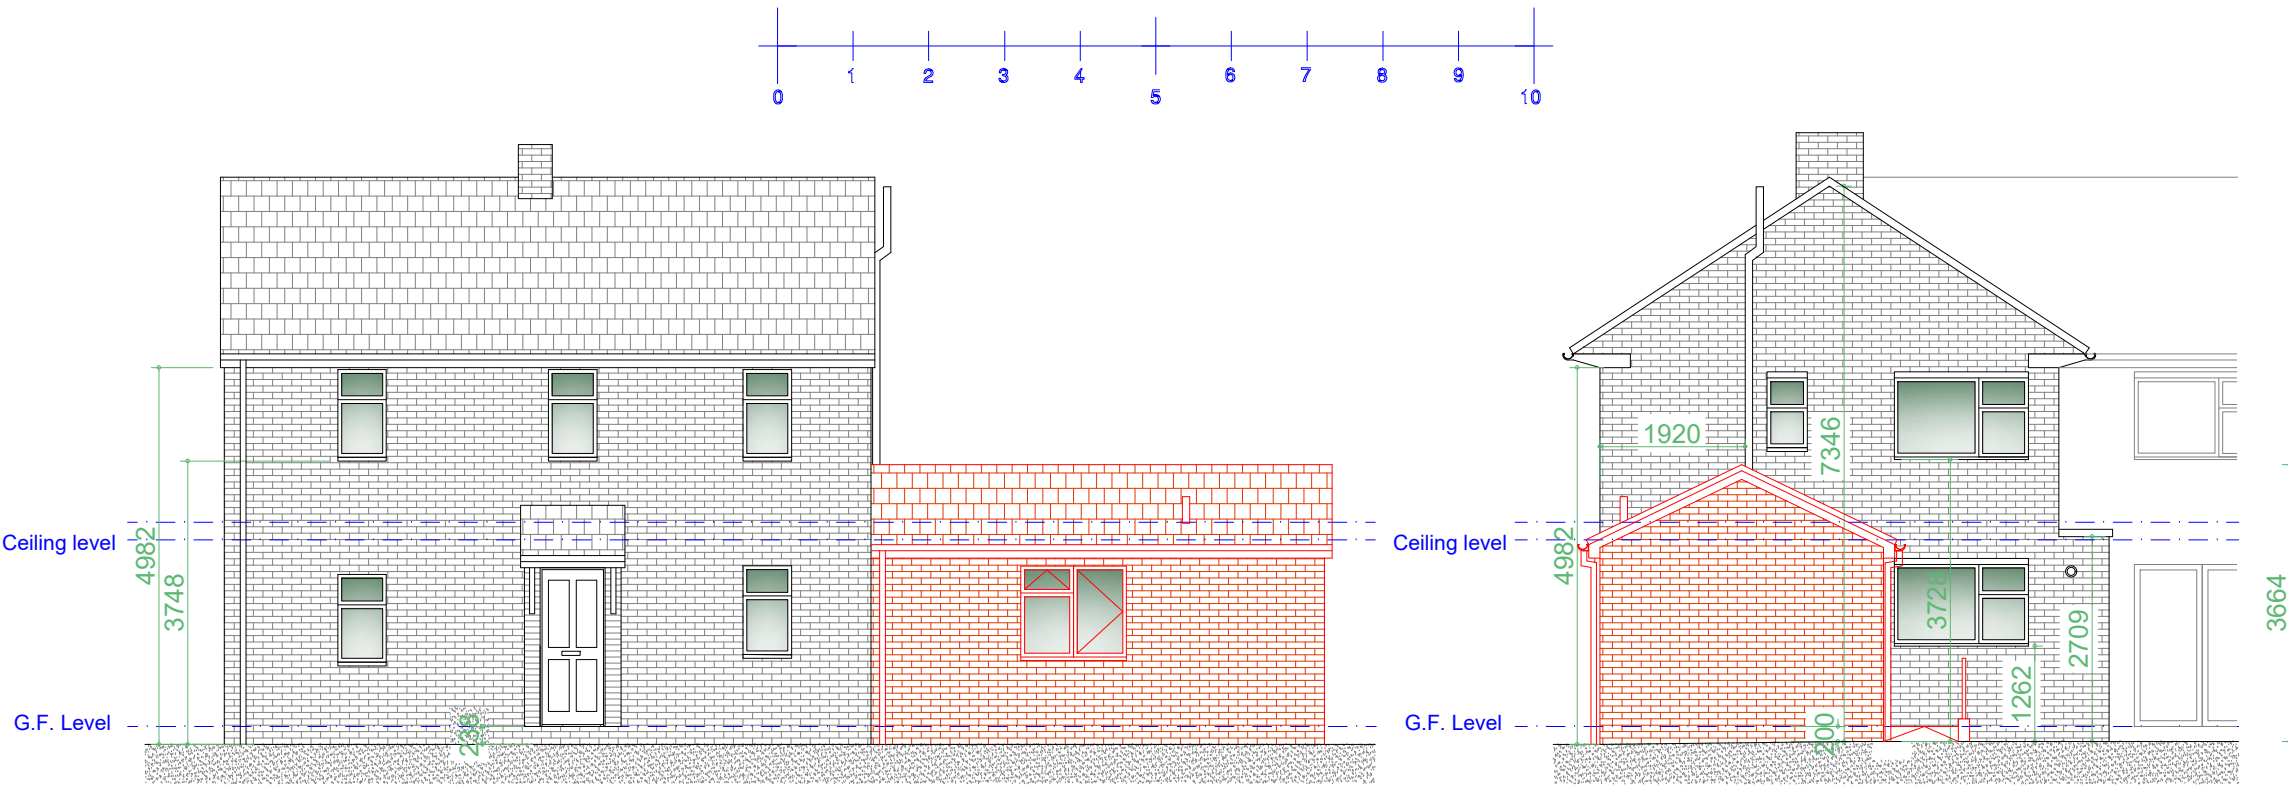

Proposed Front Elevation
Scale 1:100

Proposed R/H Side Elevation
Scale 1:100

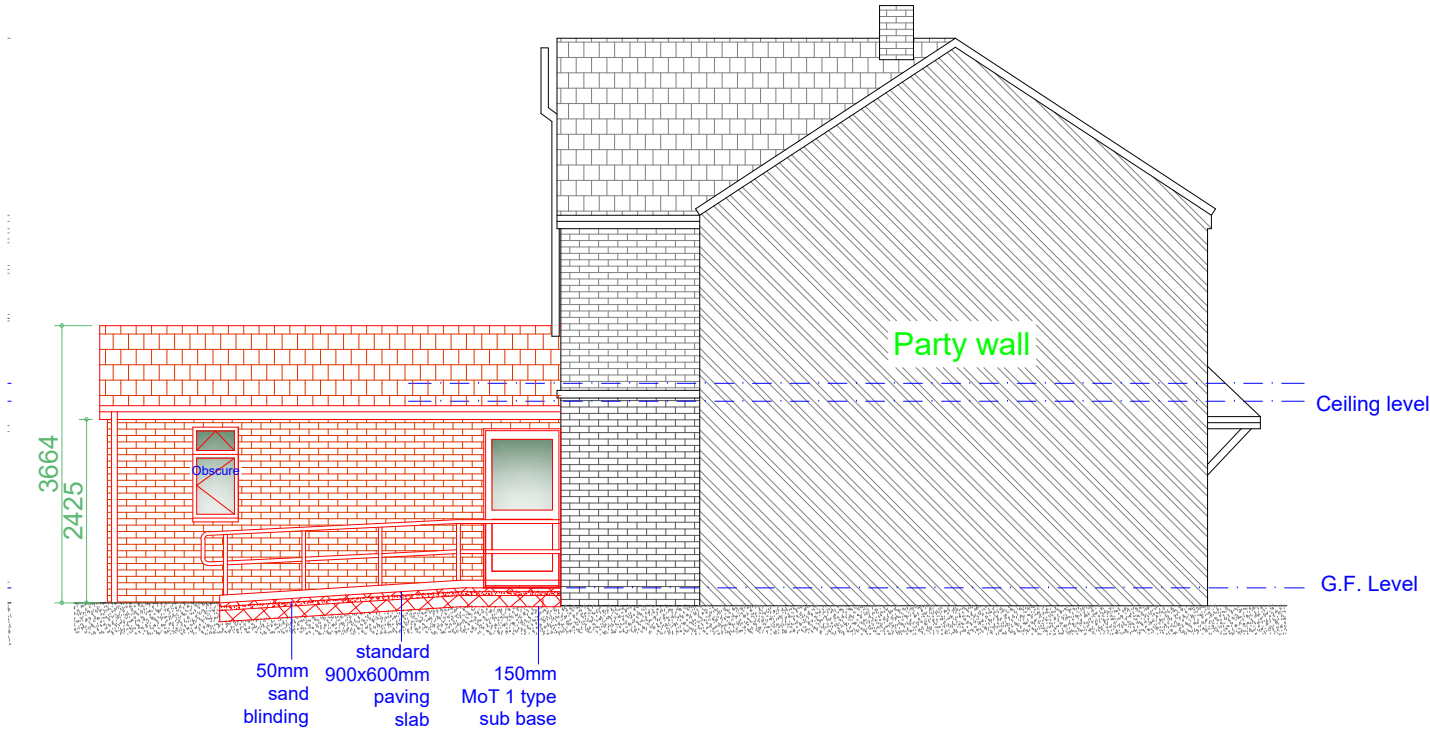

Proposed Rear Elevation
Scale 1:100

Rev	Date	Description
Issued For : INFORMATION PURPOSES ONLY		
Client		
Bury MBC		
Project		
17 Tennyson Avenue Bury BL9 9RO		
Proposed DDA single storey side extension.		
Scheme - Drawing Title		
Proposed Elevations.		
03	Date	13.4.25
Drawing No.	Revision	Scale 1:100 @A3



Plans To Build It Ltd

Tel: 0161 728 5730

Mob: 07741175755

www.planstobuildit.com