




All dimensions are to be checked on site. This drawing shall not be scaled to ascertain dimensions.

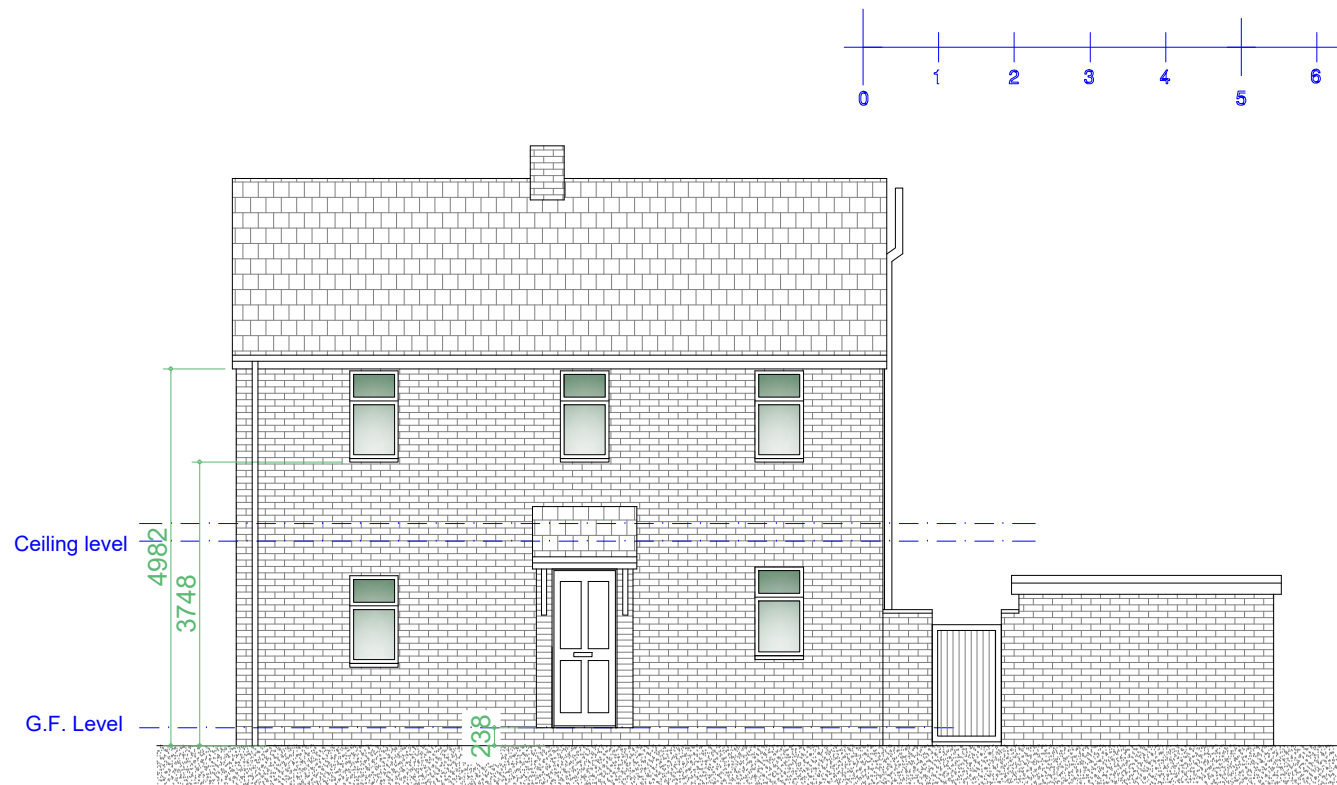


Existing Front Elevation
Scale 1:100

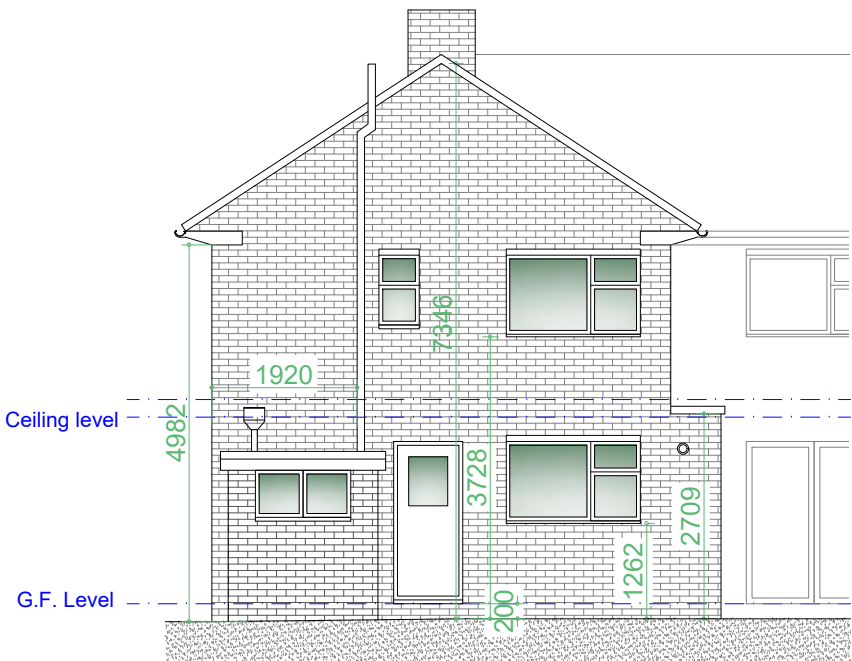

Existing R/H Side Elevation
Scale 1:100

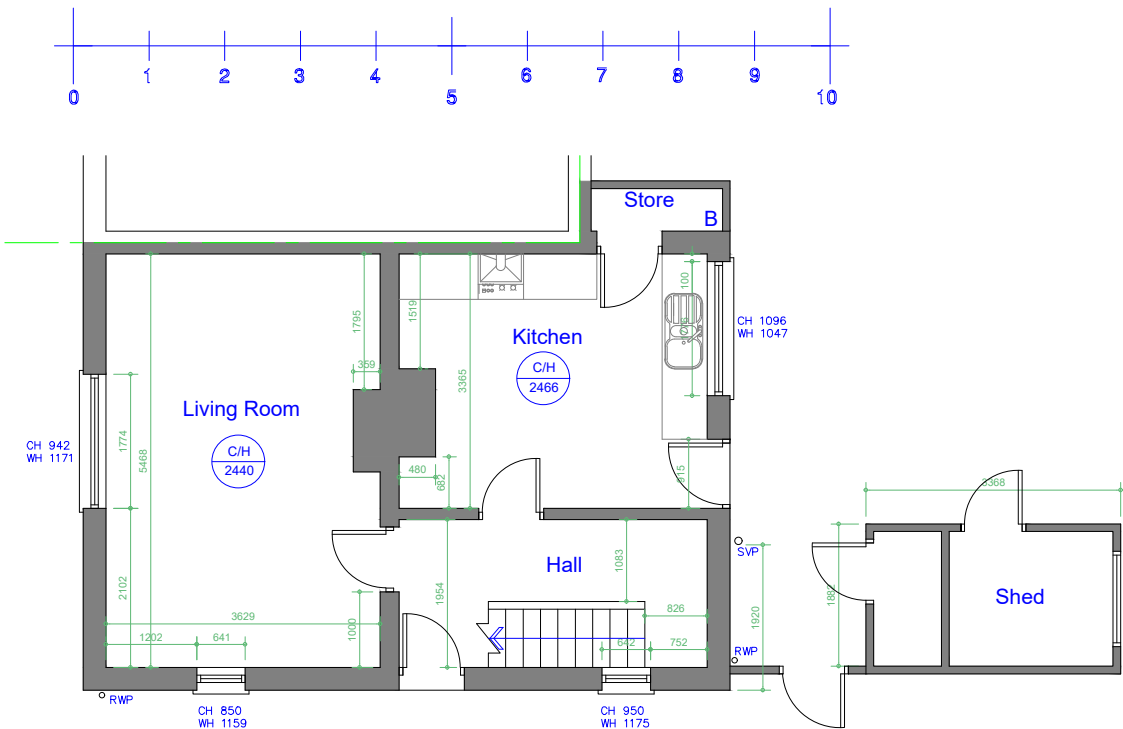

Existing Ground Floor Plan
Scale 1:100

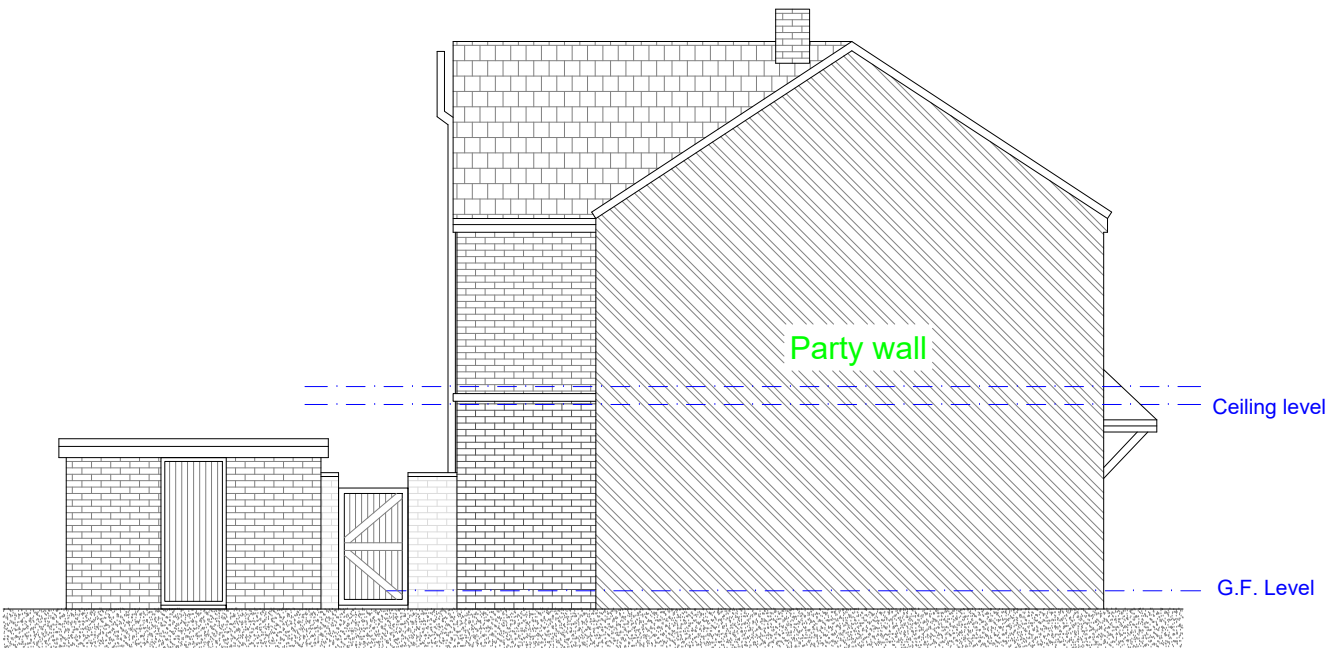

Existing Rear Elevation
Scale 1:100

Rev	Date	Description
Issued For : INFORMATION PURPOSES ONLY		
Client		
Bury MBC		

Project
17 Tennyson Avenue Bury BL9 9RQ
Proposed DDA single storey side extension.

Scheme - Drawing Title
Existing Floor Plans and Elevations.

01
Drawing No. Revision Scale 1:100 @A3



Plans To Build It Ltd
Tel: 0161 728 5730
Mob: 07741175755
www.planstobuildit.com